



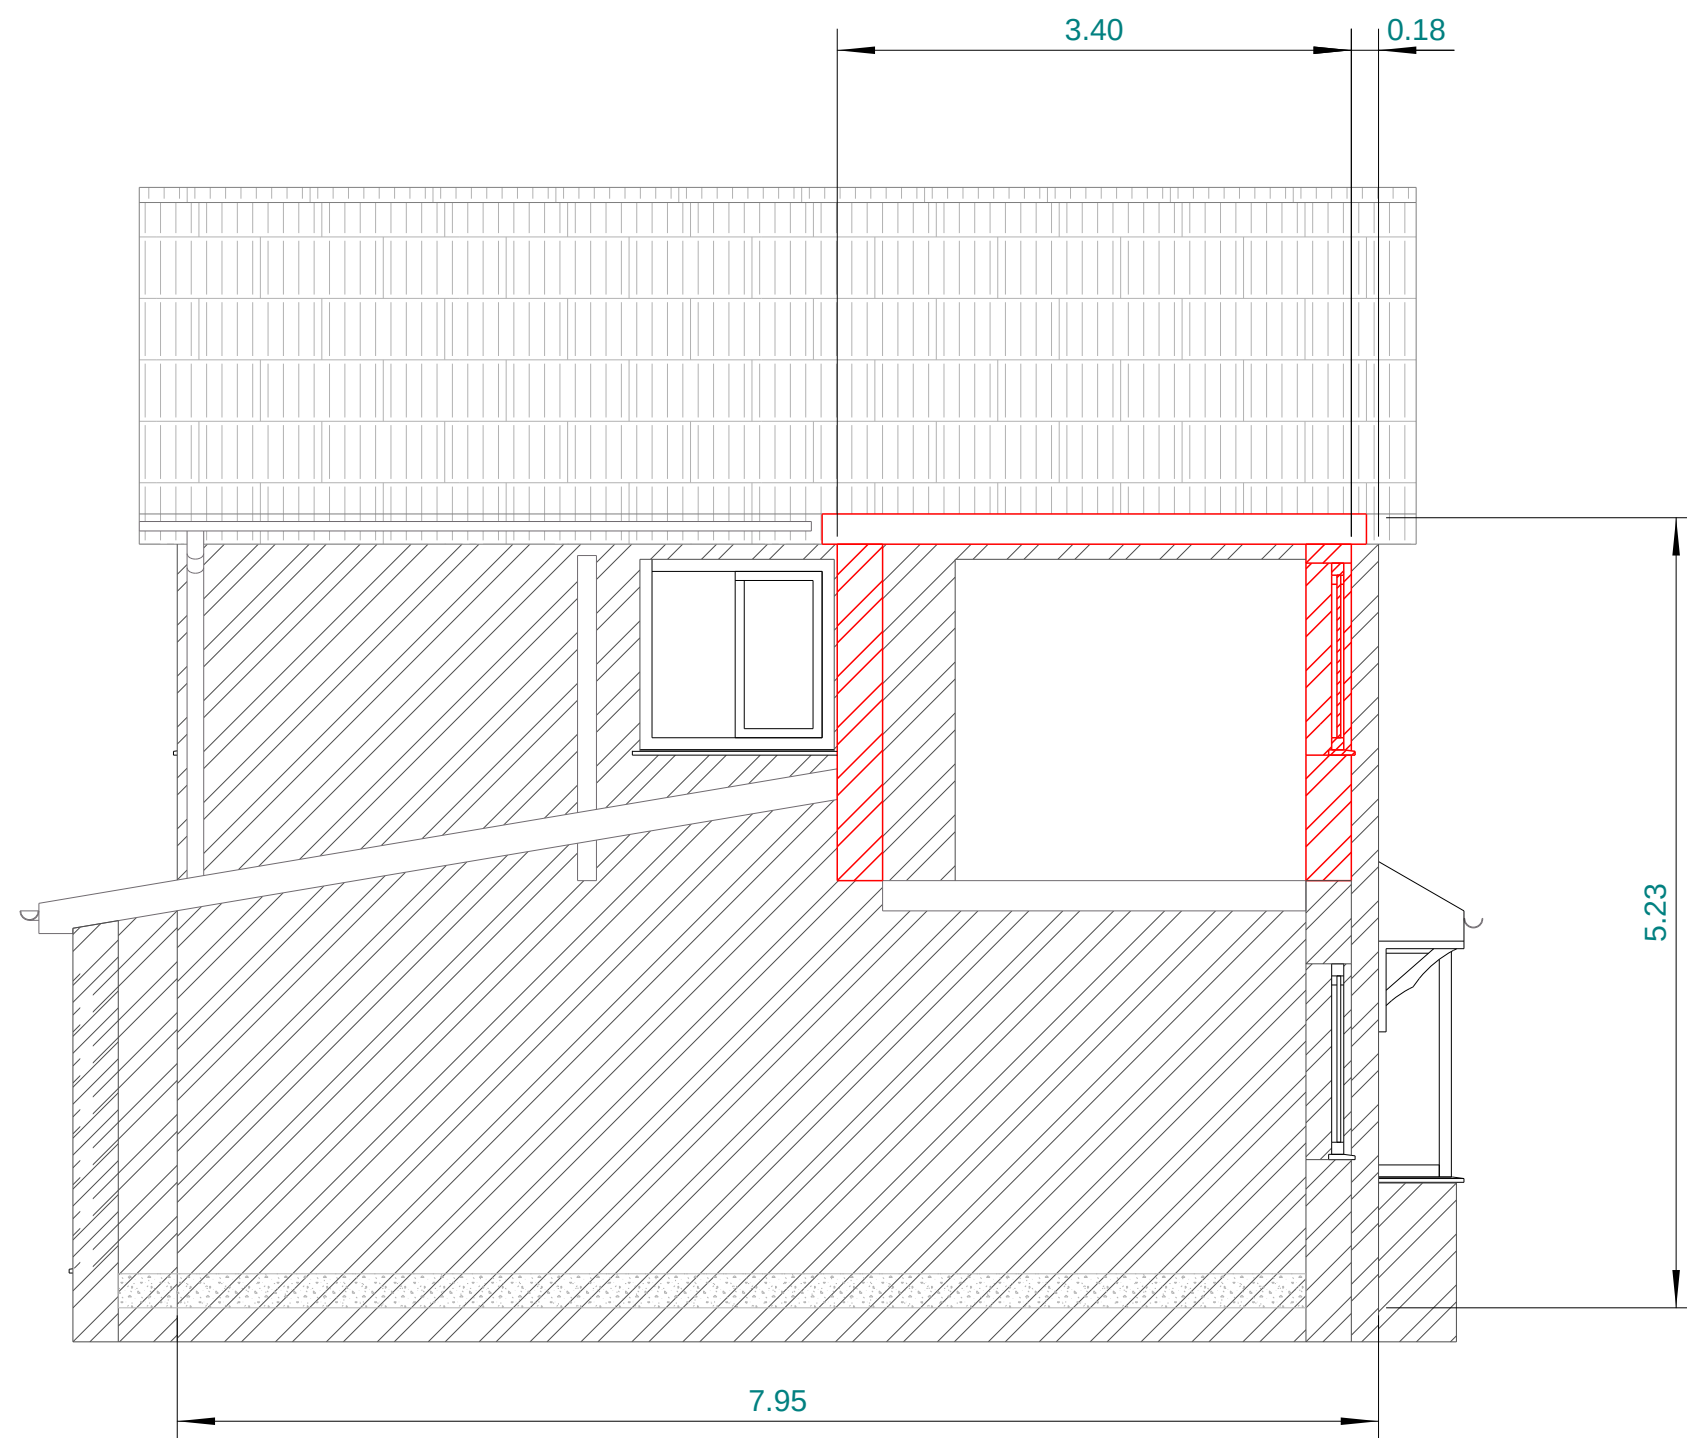

Proposed North Elevation (1:50)

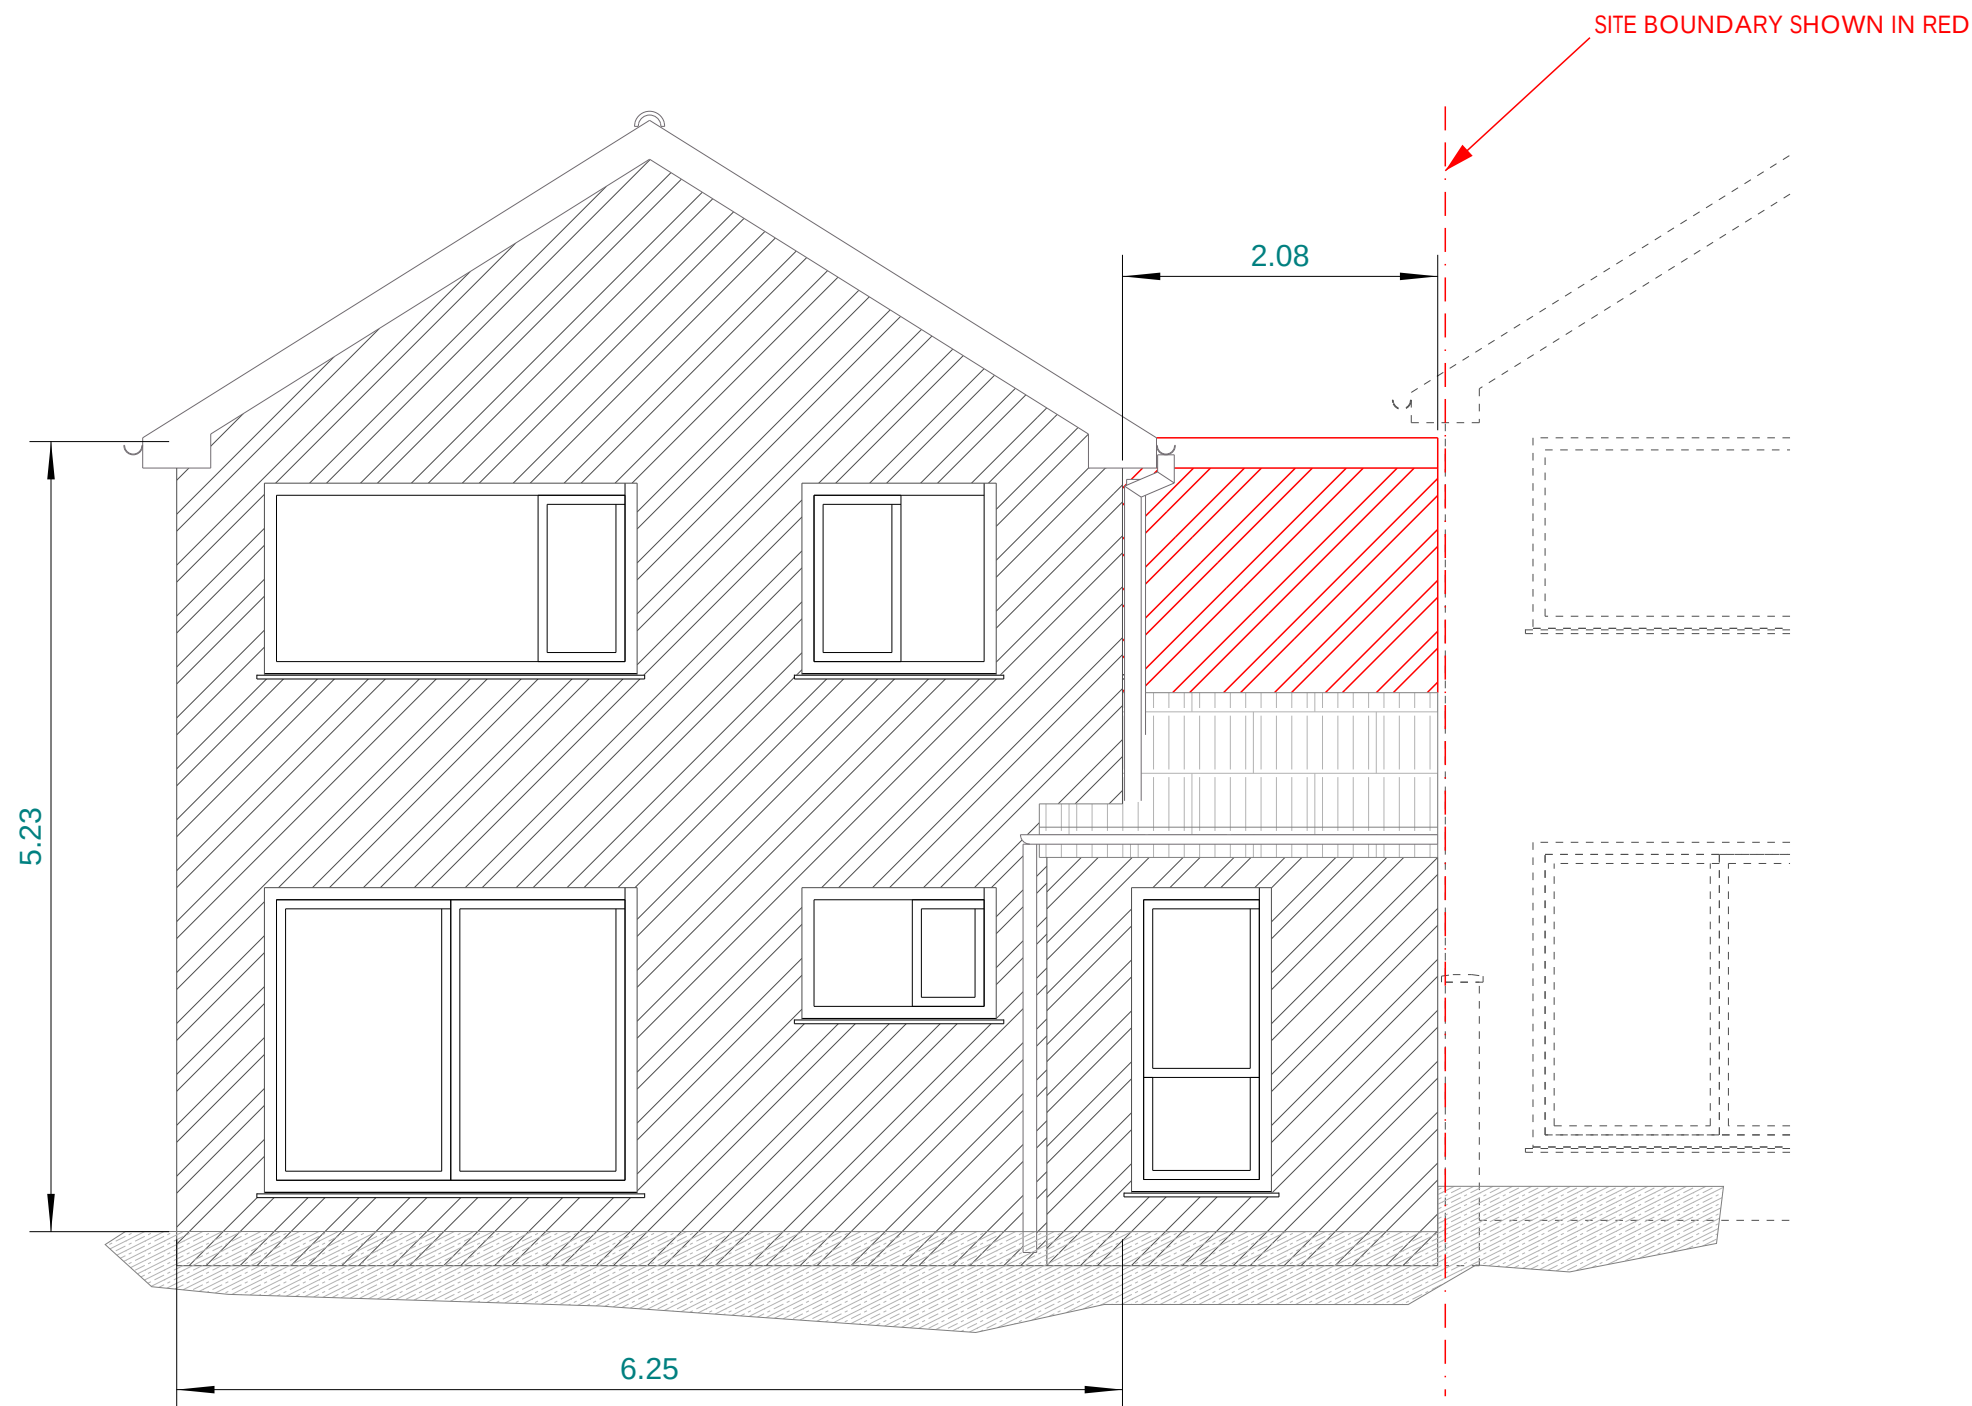


Proposed East Elevation (1:50)

NEW BRICK TO MATCH EXISTING
AND TO LA APPROVAL.

NEW FLAT ROOF WITH FALLS AND
DRAINAGE TO SUIT BUIDLING REGULATIONS.

ROOF MATERIALS TO PITCHED ROOF TO
MATCH EXISTING AND TO LA APPROVAL.

PVC GUTTERS & RWP'S TO MATCH
AND TO SUIT BUIDLING REGS.

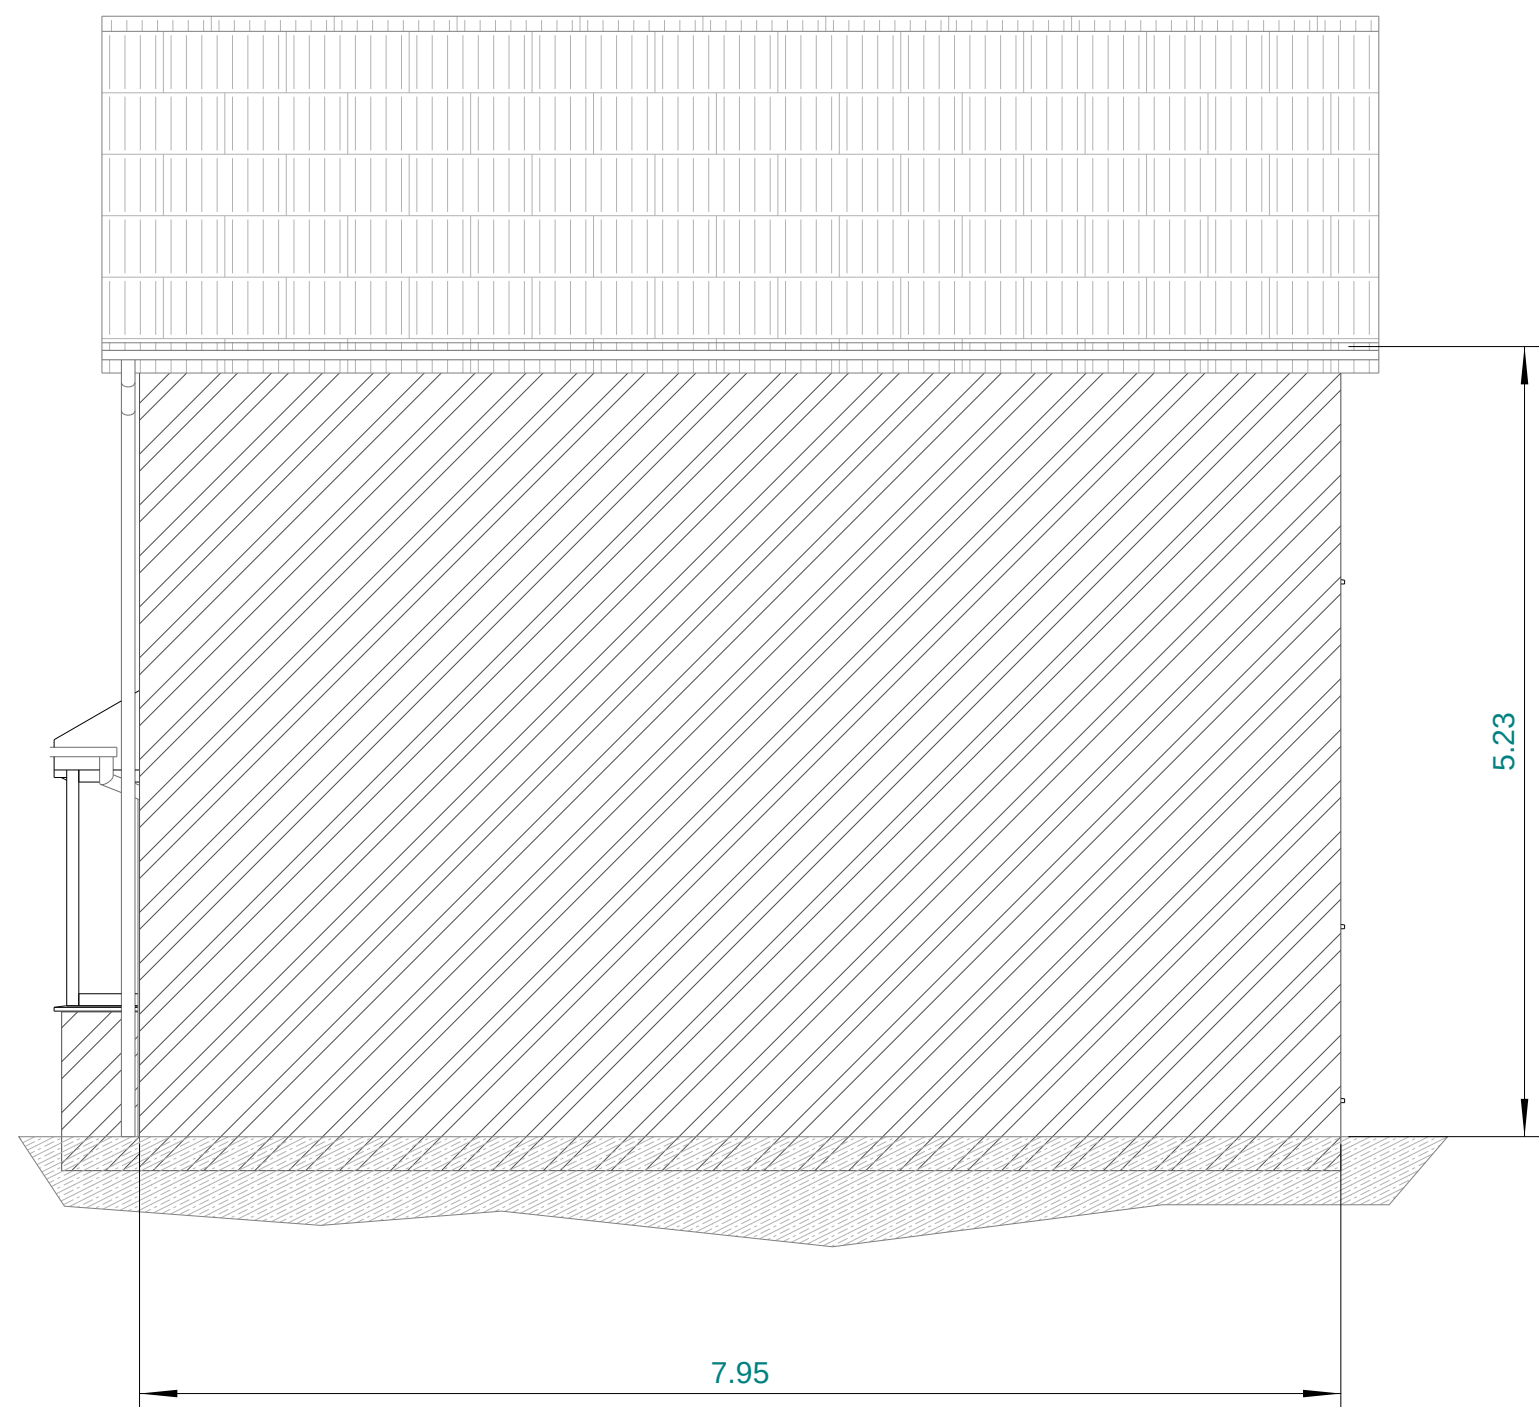

Proposed South Elevation (1:50)



Proposed West Elevation (1:50)

1	01	ISSUED FOR PLANNING	TS	25.03.2025
No	REV	MARK	REVISION	DESCRIPTION
			CREATED	APPROVED
			REV.	DATE

GENERAL NOTES:

CONTRACTORS MUST VISIT SITE AND FAMILIARISE
THEMSELVES WITH THE FULL EXTENT OF THE WORKS.

ALL DIMENSIONS TO BE CHECKED ON SITE - DO NOT SCALE.

PROPOSED 1st FLOOR EXTENSION TO FRONT ELEVATION
TO FORM ADDITIONAL LIVING SPACE AT 1st FLOOR.

CLIENT: MR & MRS. CLEMENTS

PROJECT: PROPOSED 1st FLOOR EXTENSION
33 AVONDALE ROAD
BARLESTONE, CV13 0HX

TITLE: PROPOSED ELEVATIONS

DRAWN: TS 24.03.2025

CHECKED: TS 25.03.2025

TECHNICAL SOLUTIONS LTD

1 LITTLEFIELD LANE, DESFORD
LEICESTER
LE9 9QZ
Tel: 01455 - 828548

SCALE:	CONTRACT No:	DRAWING No:	REV.
1:50	25-1276	G [6]	01