



Drawings are for L.A. approval only and do not constitute construction drawings.
All dimensions to be checked on site before works commence. Agent to be advised of any discrepancies.
Drawings to be read in accordance with Structural Engineering Report.

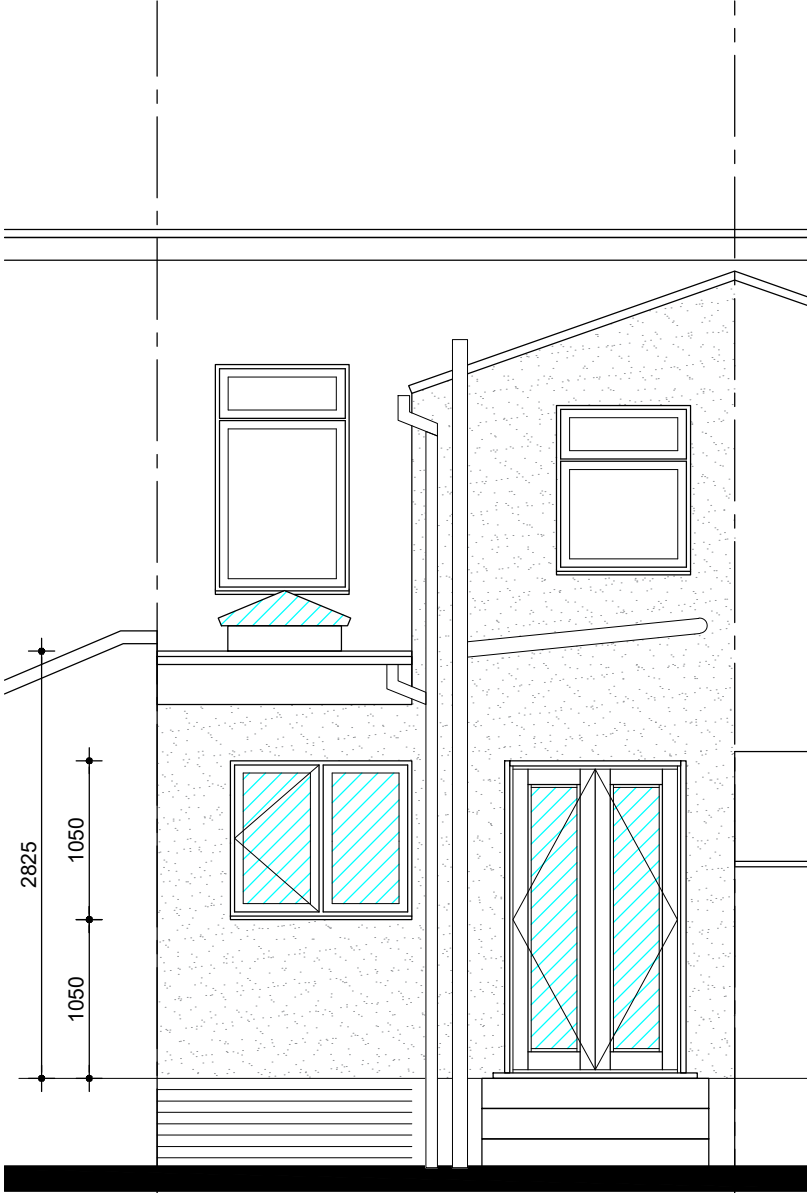

Rear Elevation

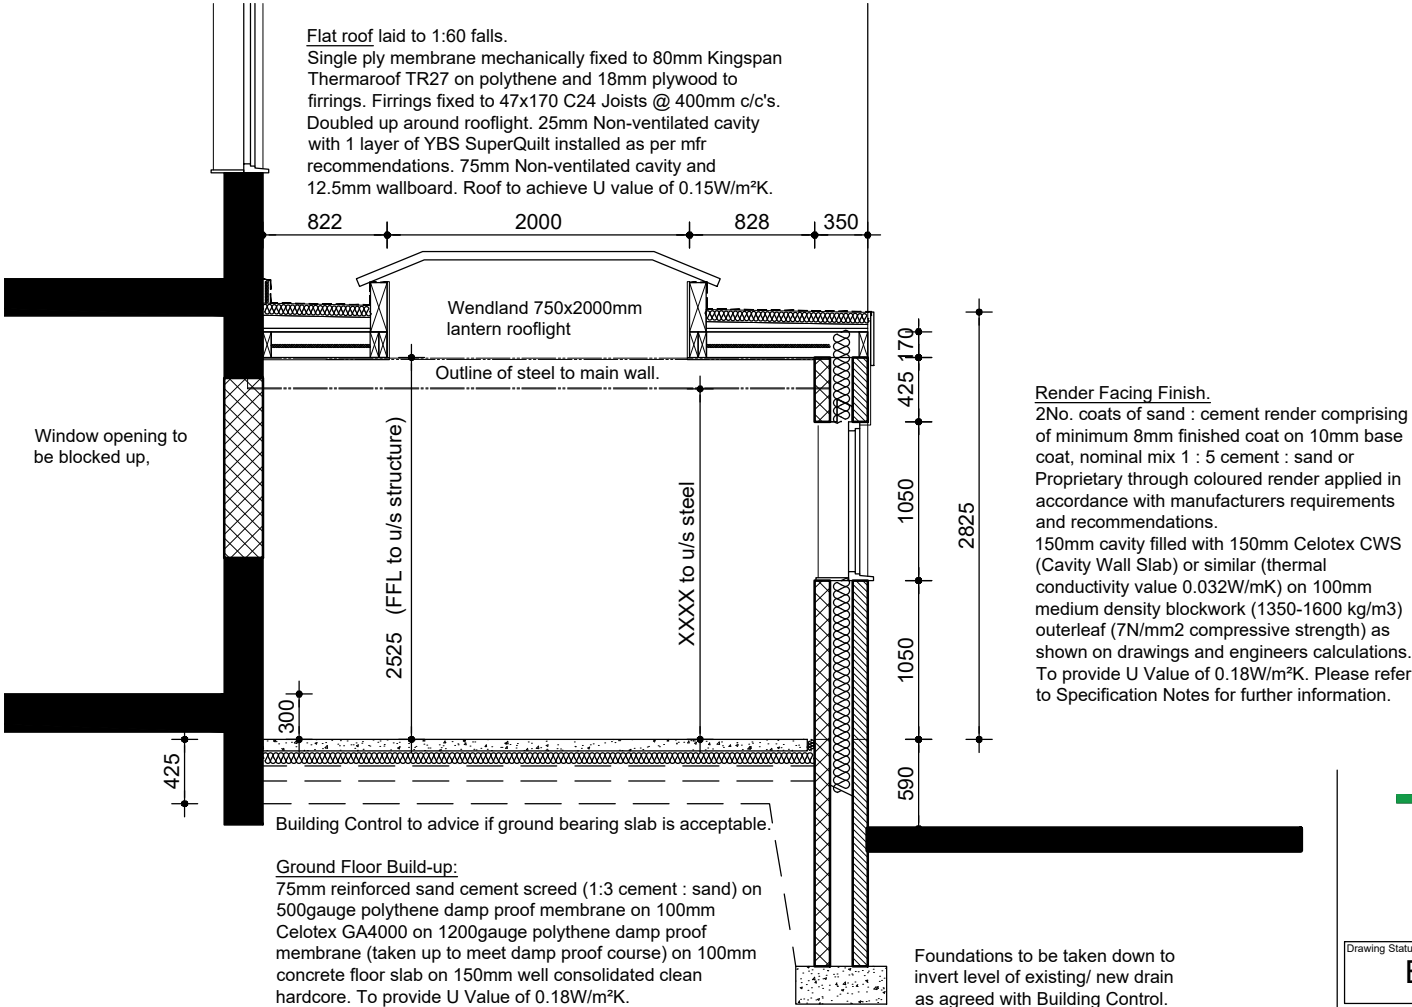

Section A-A

Proposed Elevation & Section A-A



Drawing Status: BUILDING REGULATIONS	
Revision Notes: Rev.A - 20.03.2025 - Rear Elevation added. Rev.B - 21.03.2025 - Notes added to Section A-A.	
Client: Ms Bayliss	
Project: 16 Princess Road, Hinckley. LE10 1EB	
Drawing Title: Proposed Elevation & Section A-A	
Drawing Number: Bayliss-020	Revision: B
Scale: 1:50@A3	Date: March 2025
Drawn By: lgb	Checked By: lgb