


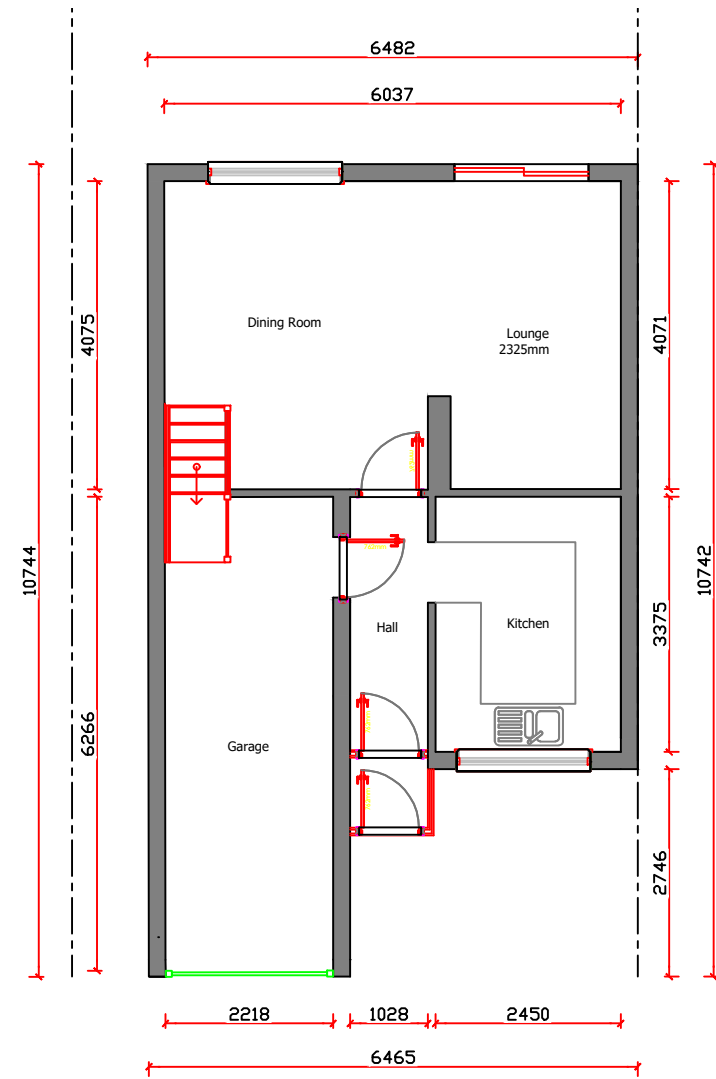


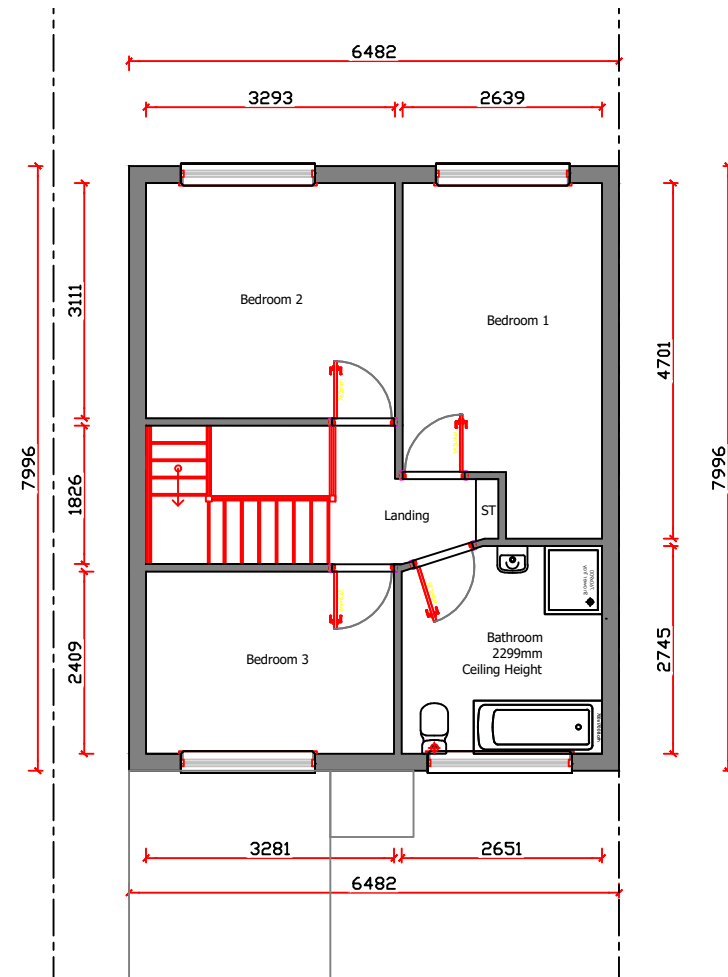

GROUND FLOOR PLAN

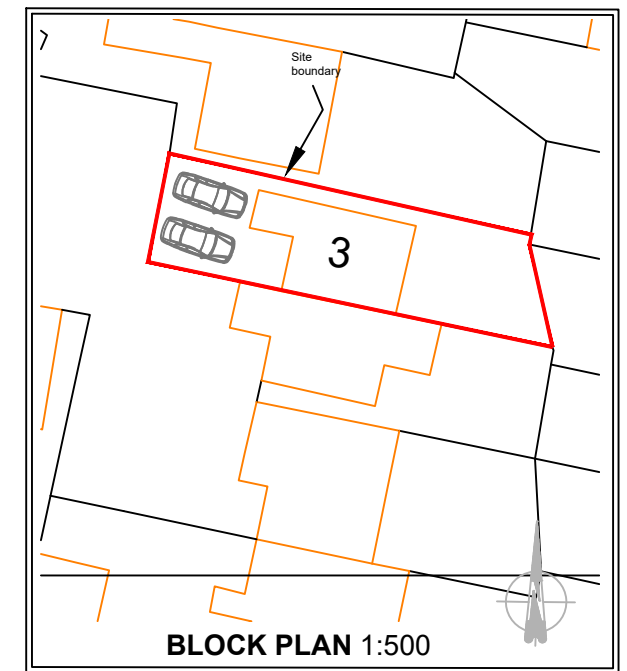


UPPER FLOOR PLAN

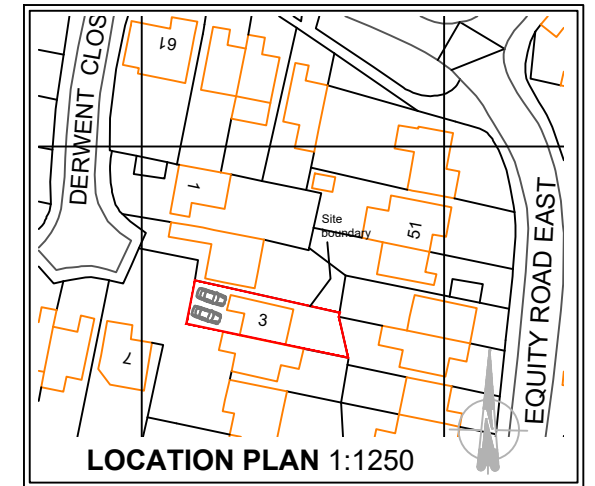


Produced on 21 March 2025 from the Ordnance Survey National Geographic Database and incorporating surveyed revision available at this date.
This map shows the area bounded by 446496 297409,446638 297409,446638 297551,446496 297551,446496 297409
Crown copyright and database rights 2024 OS 100054125. Supplied by copla ltd trading as UKPlanningApps.com a licensed Ordnance Survey partner OS 100054125.
Data licence expires 31 March 2025. Unique plan reference v27/1020852/1649613



FRONT ELEVATION

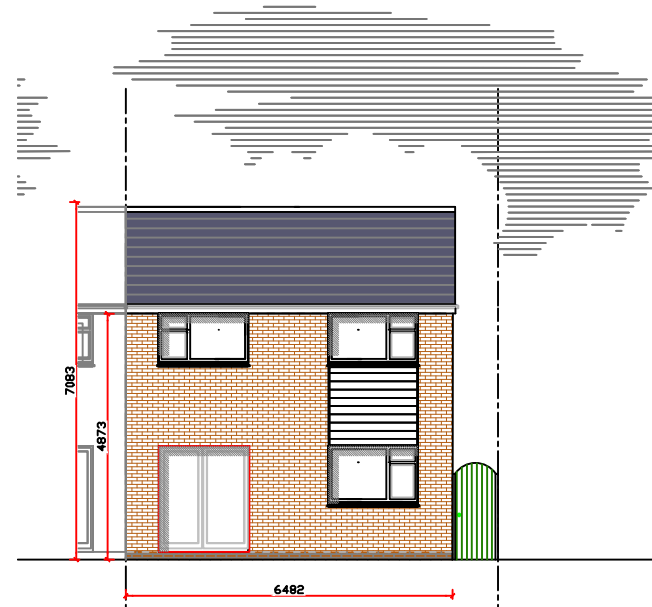


REAR ELEVATION

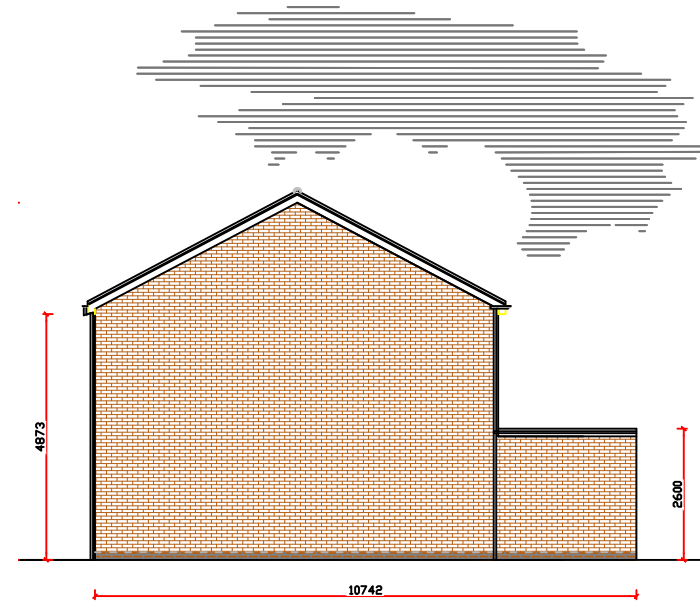

SIDE ELEVATION

EXISTING FLOOR AREA			
GROUND	51.8m ²	557.57sq.ft	
FIRST	45.5m ²	489.76sq.ft	
TOTAL	97.3m ²	1,047.33sq.ft	

 

Client submission
**AS EXISTING PLAN
& ELEVATIONS**

CLIENT/COMPANY: Leigh Wileman Jezza_86@hotmail.co.uk	
JOB DESCRIPTION: PROPOSED Front Single Storey Extension with associated builders works 3 Derwent,Earl Shilton,Leicester,LE9 7GN	
SCALE 1:100 @ A3 1:150 @ A3	DATE 21.03.25
DRAWN BY JTC	DRAWING No: 001
ALL DIMENSIONS TO BE CHECKED ON SITE BEFORE CONSTRUCTION. ANY DISCREPANCIES TO BE DISCUSSED AND AGREED WITH JC PRIOR TO PROCEEDING.	
THIS DRAWING IS THE PROPERTY OF JC AND MUST NOT BE COPIED OR REPRODUCED WITHOUT PRIOR WRITTEN CONSENT.	
HEALTH AND SAFETY EXECUTIVE (HSE) WILL NEED TO BE NOTIFIED PRIOR TO COMMENCEMENT OF THE PROJECT	