



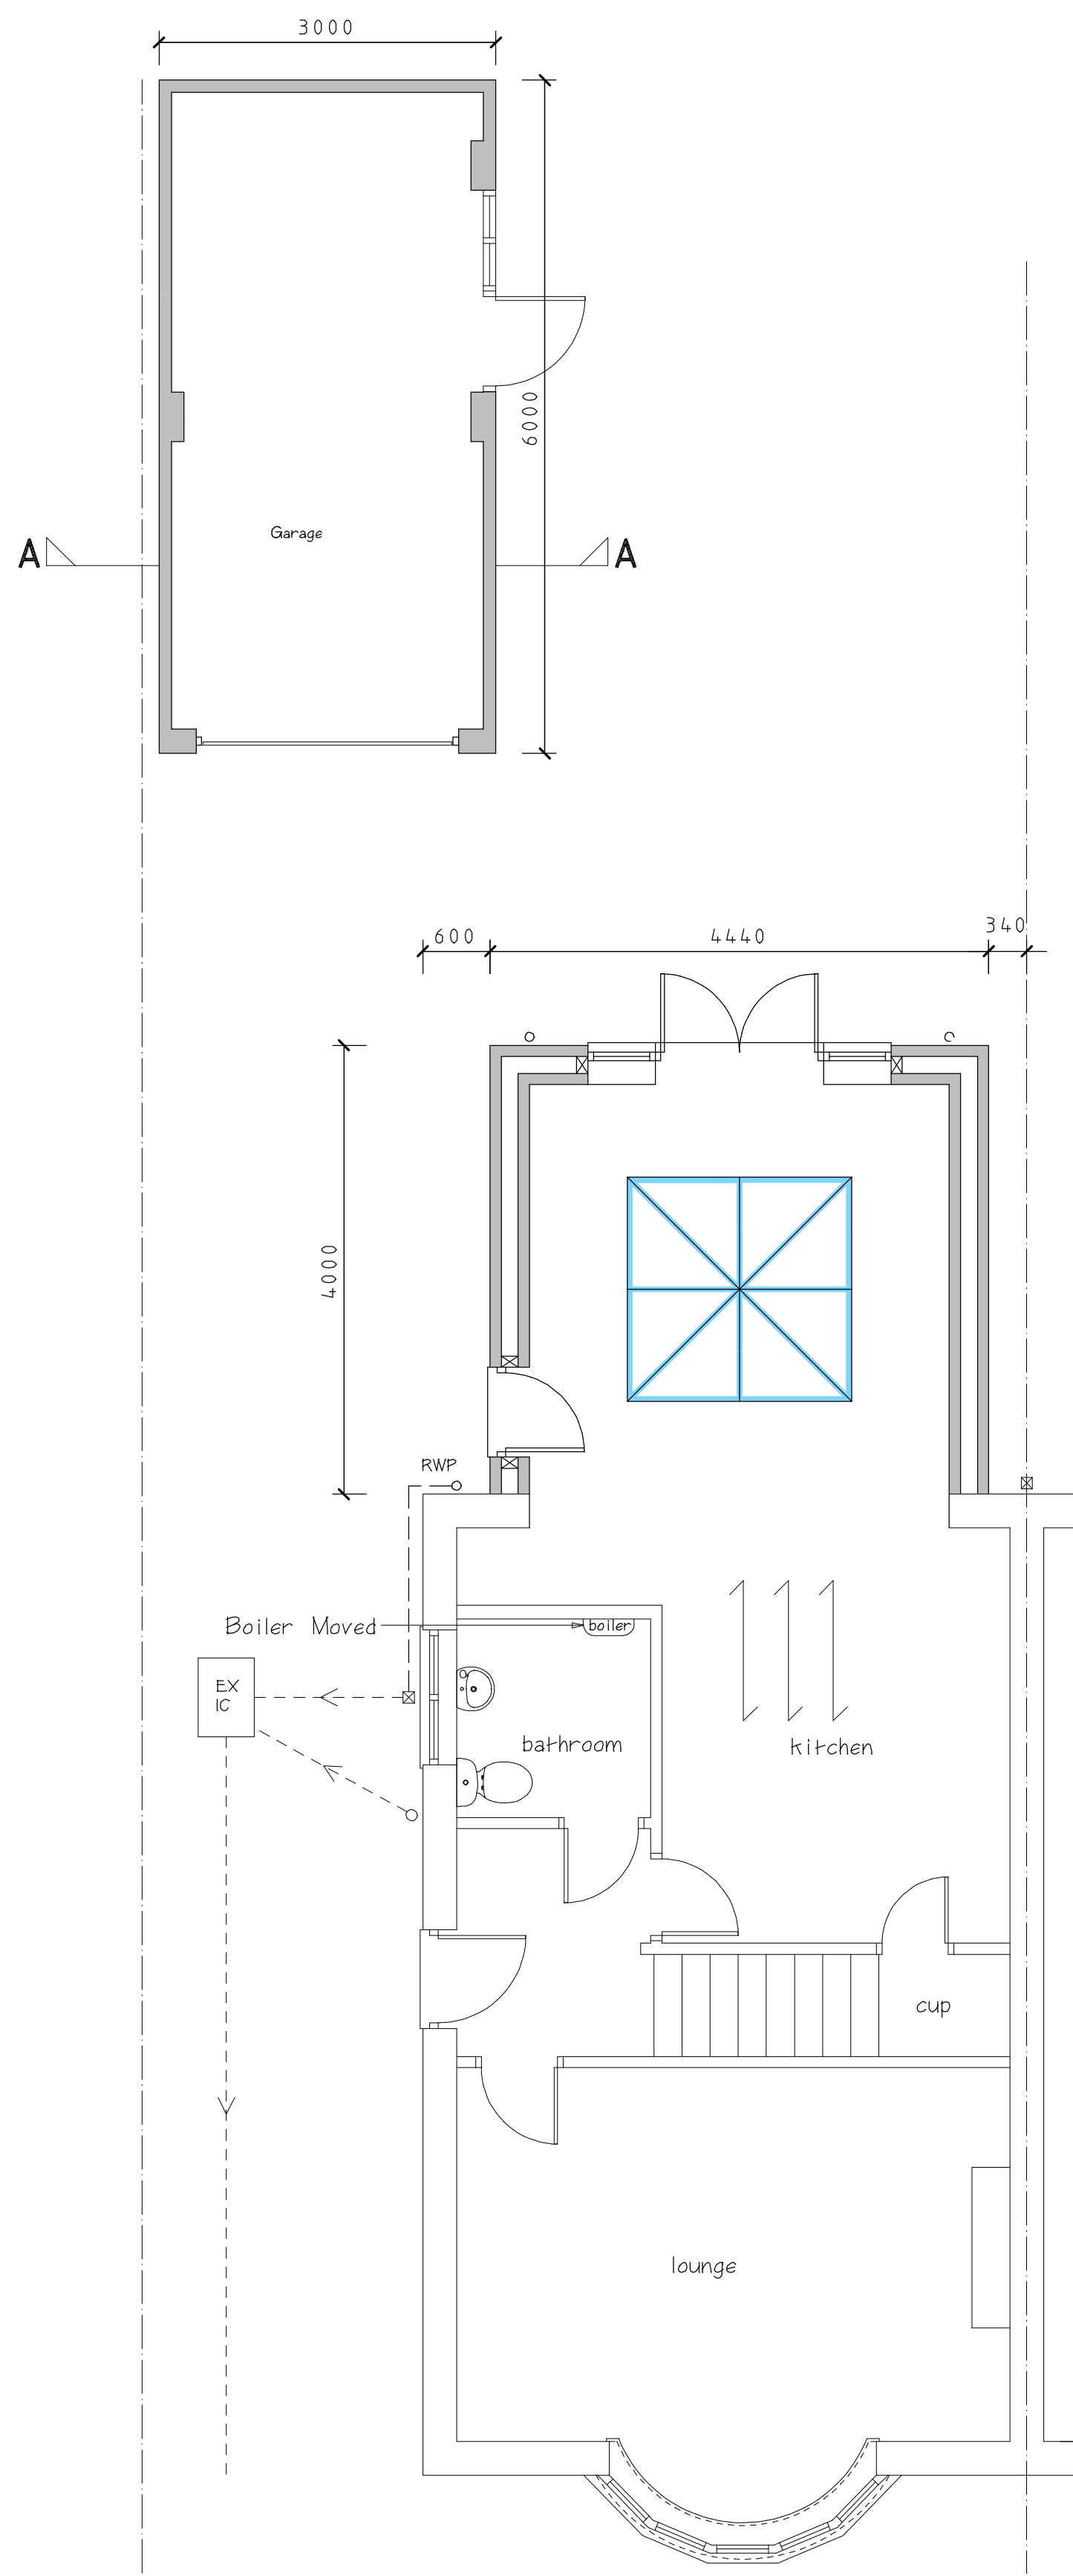

Proposed Ground Floor Plan

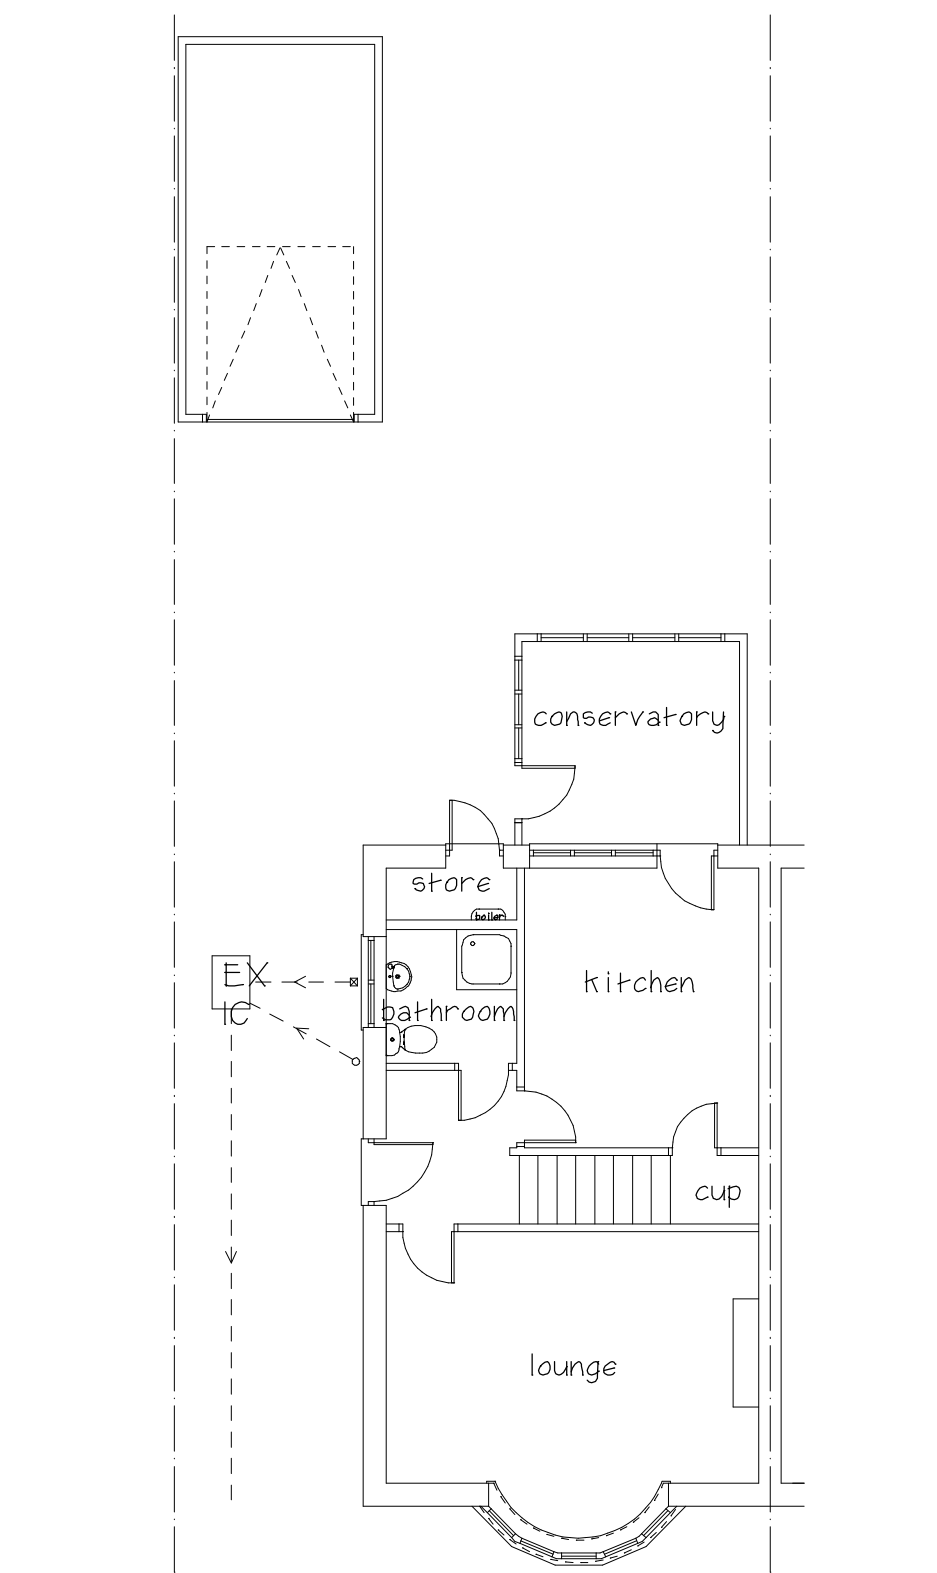


Existing Ground Floor Plan



Existing Rear Elevation



Existing Elevation To No 17

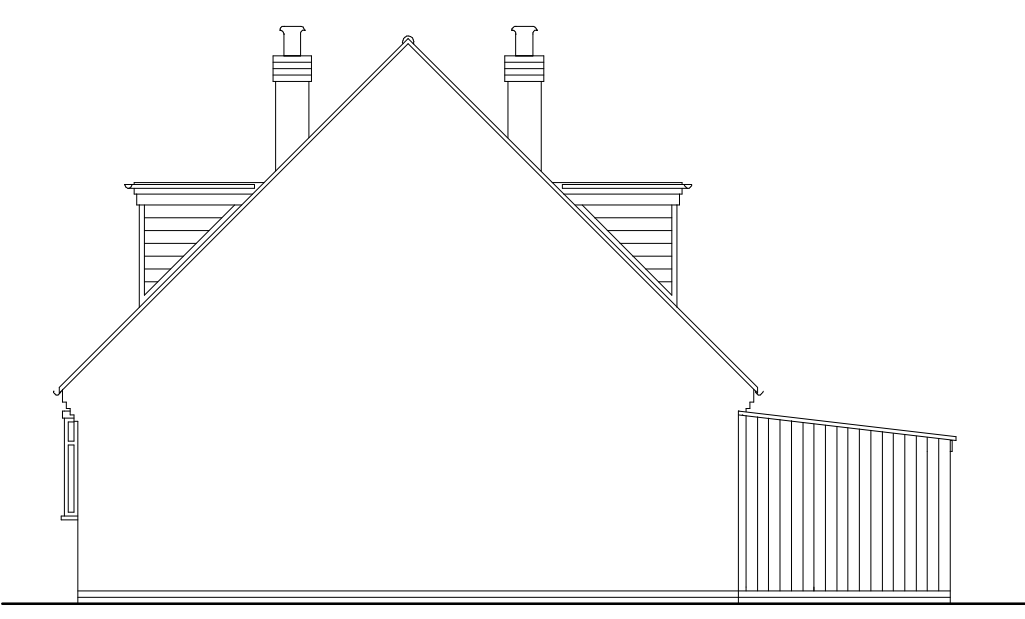


Existing Elevation To No 21




Proposed Rear Elevation




Proposed Elevation To No 17

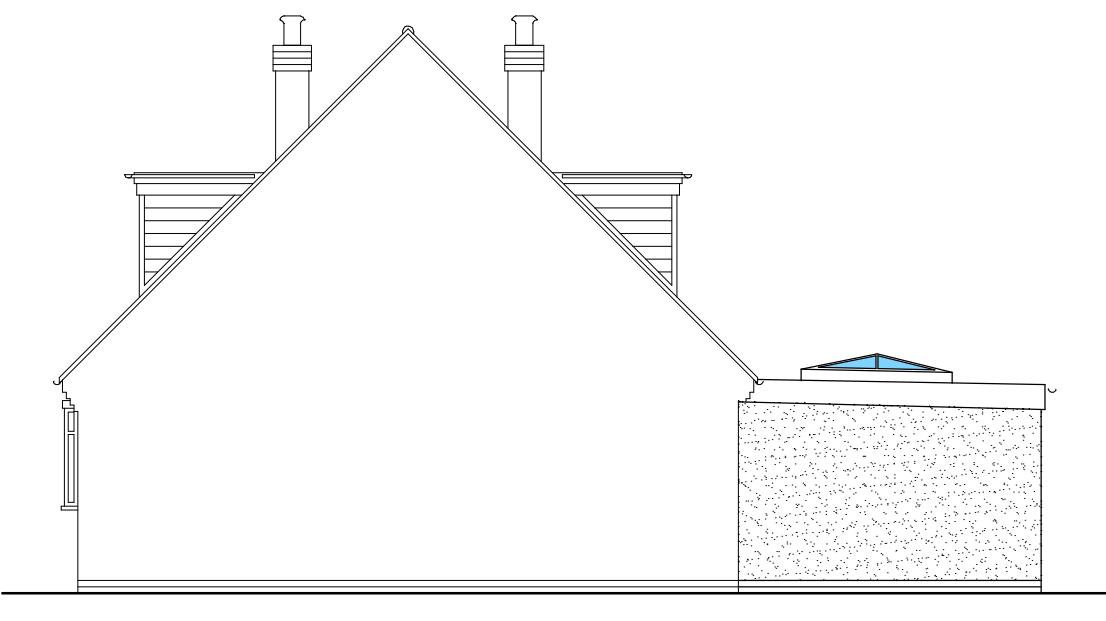

Proposed Elevation To No 21

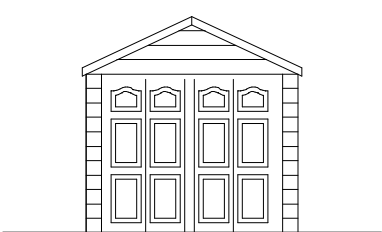


Existing
Garage
Front
Elevation

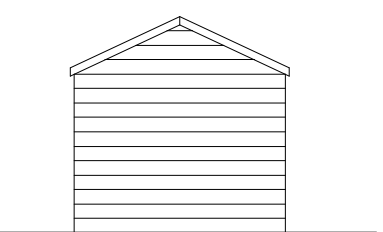


Existing
Garage
Rear
Elevation




Existing Garage
Elevation
To Garden

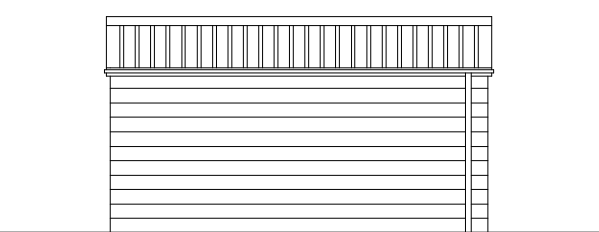


Existing Garage
Elevation
To Boundary

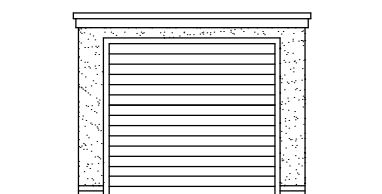


Proposed
Garage
Front
Elevation

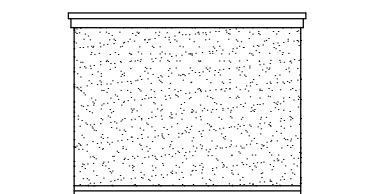


Proposed
Garage
Rear
Elevation

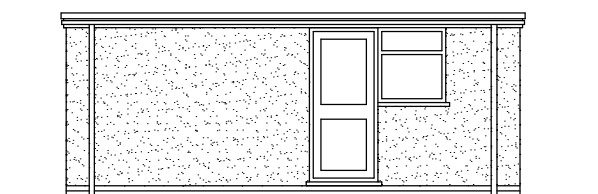


Proposed Garage
Elevation
To Garden

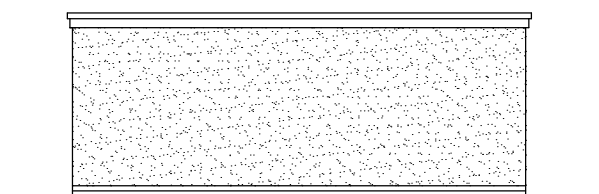

Proposed Garage
Elevation
To Boundary

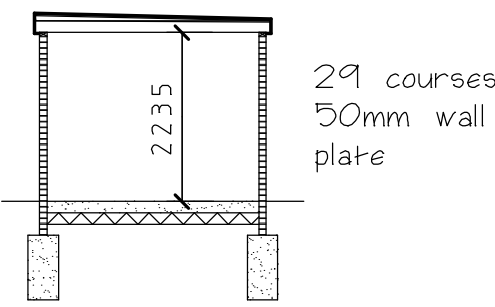

Proposed
Garage
Section AA

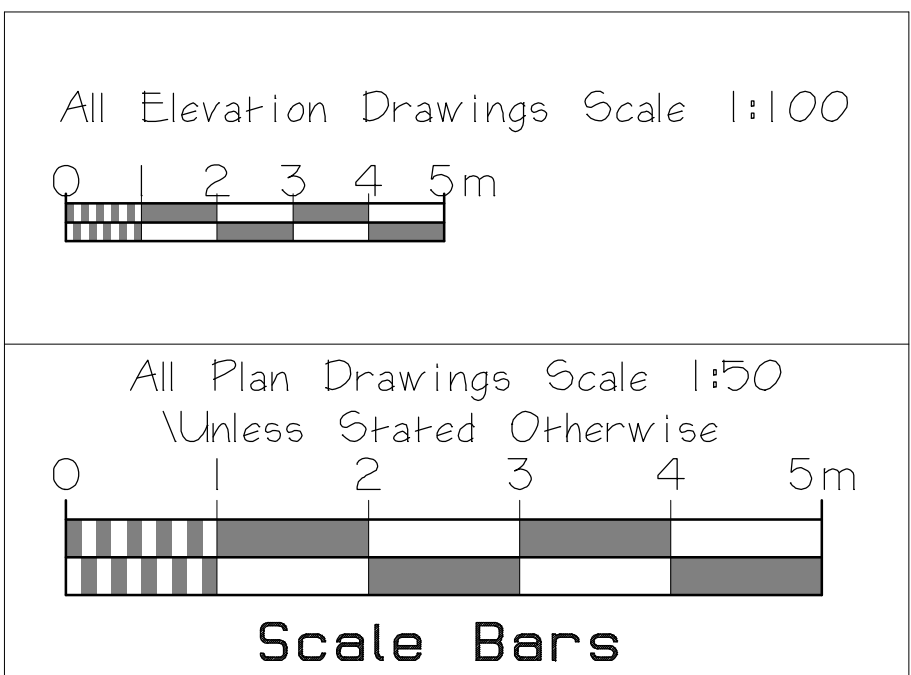

AMENDED PLAN

REV-A 9/6/2026

Garage door and window
added to elevation

CLIENT

Mr & Mrs Parsons

JOB TITLE

19 The Fairway
Burbage
Leicester
LE10 2TY

DRAWING TITLE

Proposed Extension
To The Rear Of
Semi Detached House

SCALE	SHEET	DATE	DRAWN BY
1:50 & 1:100	A1	Feb 2026	A Moore

ANDREW MOORE
ARCHITECTURAL SERVICES
Tel; 07973397765
Email; andrewmoore@workmail.com

DRG NO

1724 REV-A

SHEET NO