




PROPOSED LANDSCAPE & DRAINAGE PLAN (1:250 A1)

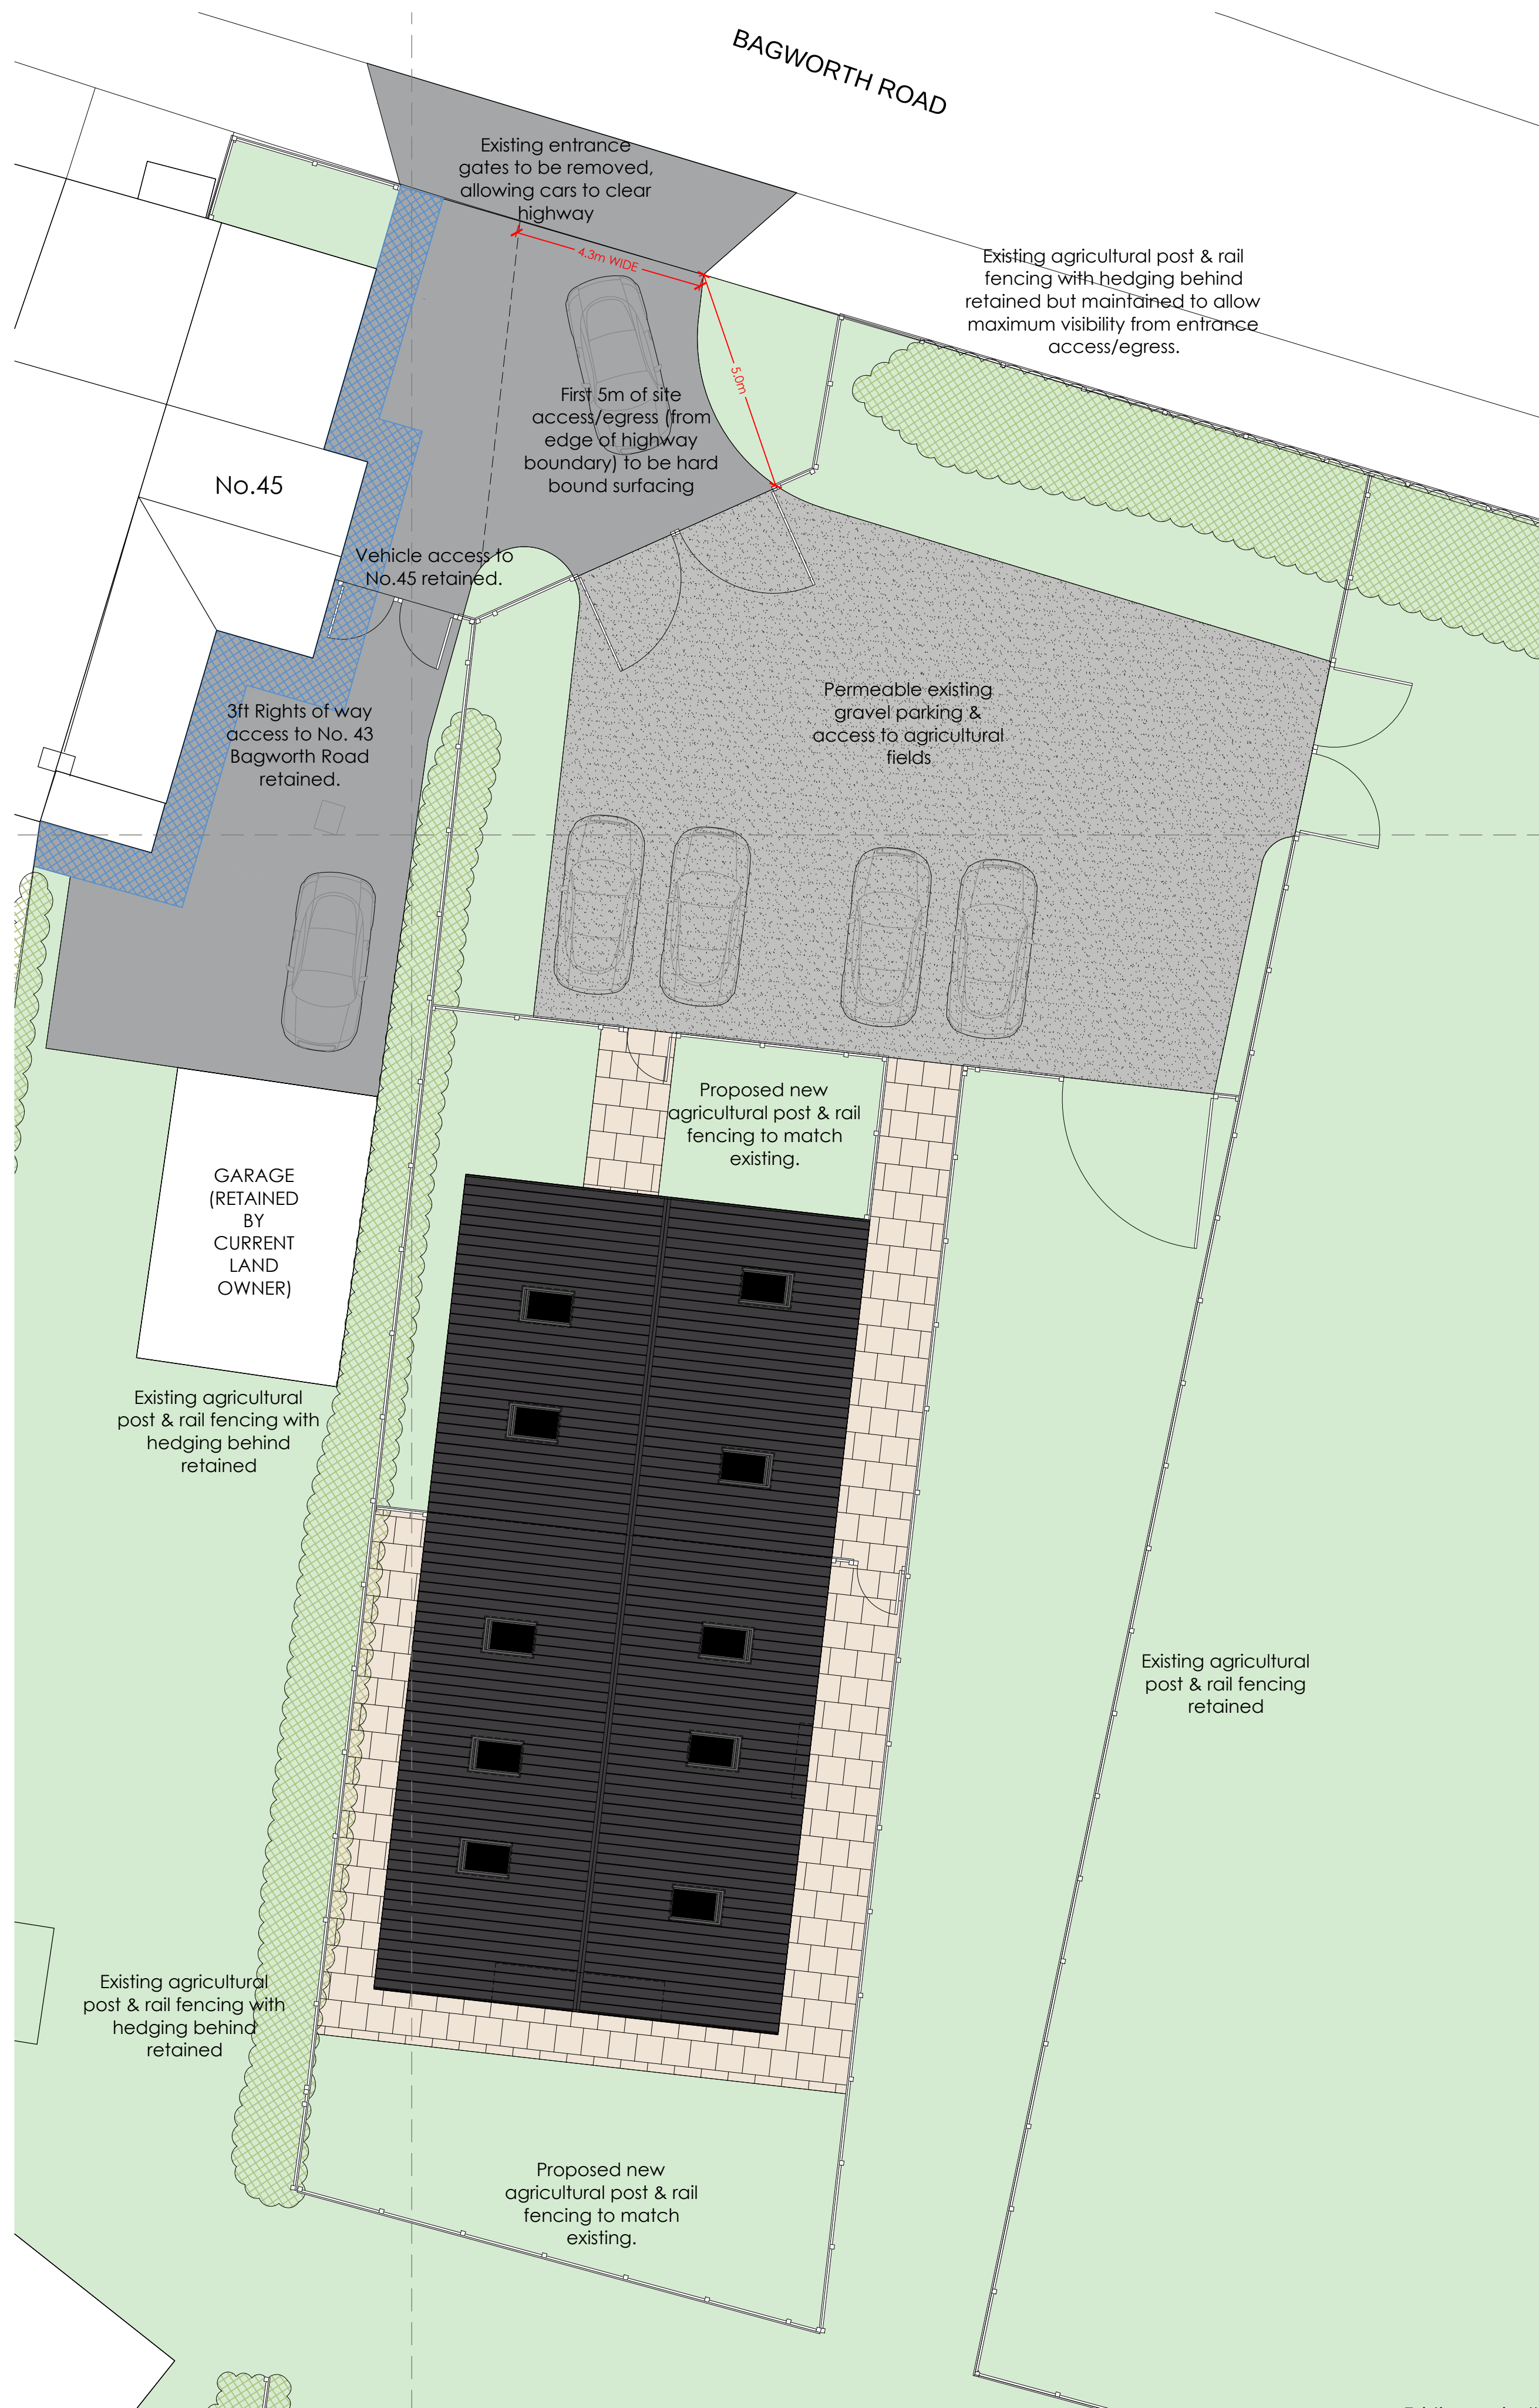

PROPOSED SITE ACCESS PLAN (1:100 A1)

Note:

All dimensions must be checked on site and not scaled from this drawing. Drawings and designs are subject to Engineer's comments

This drawing, its contents and all information relating to the design herein depicted is the copyright of Benchmark Design Build Ltd. It may be used once only for its intended purpose under a contract with Benchmark Design Build Ltd or Benchmark Design & Build LLP. This drawing and information shall not be used in connection with the erection in full or part of this building unless the building is to be erected or the components supplied by Benchmark Design Build Ltd.

3ft Rights of Way for No.43 Bagworth Road retained.

1:100 2m 4m 6m 8m 10m
1:250 5m 10m 15m 20m 25m

REVISION:
A AMENDED TO LOCAL HIGHWAY AUTHORITY 2024-12-16

PLANNING

PROJECT NAME:
LAND ADJACENT TO No. 45 BAGWORTH ROAD, NEWBOLD HEATH

CLIENT:
Mr & Mrs S. KIRBY

DRAWING TITLE:
PROPOSED LANDSCAPING & DRAINAGE PLAN AND SITE ACCESS PLAN

DRAWING SCALE(S):
1:100 & 1:250 @ A1

DRAWING No:
SK-PL-001.2

Benchmark Design Build Ltd
DESIGN STUDIO, SUITE 9,
M54 SPACE CENTRE, HALESFIELD 8, TELFORD,
SHROPSHIRE, TF7 4QH
T: 0800 060 7920 01746 762 222
W: WWW.BENCHMARKDESIGN.CO.UK
E: STUDIO@BENCHMARKDESIGN.CO.UK

DATE: OCT. 2024	DRAWN BY: A.H	CHECKED BY: M.T	REVISION: A
--------------------	------------------	--------------------	-----------------------