


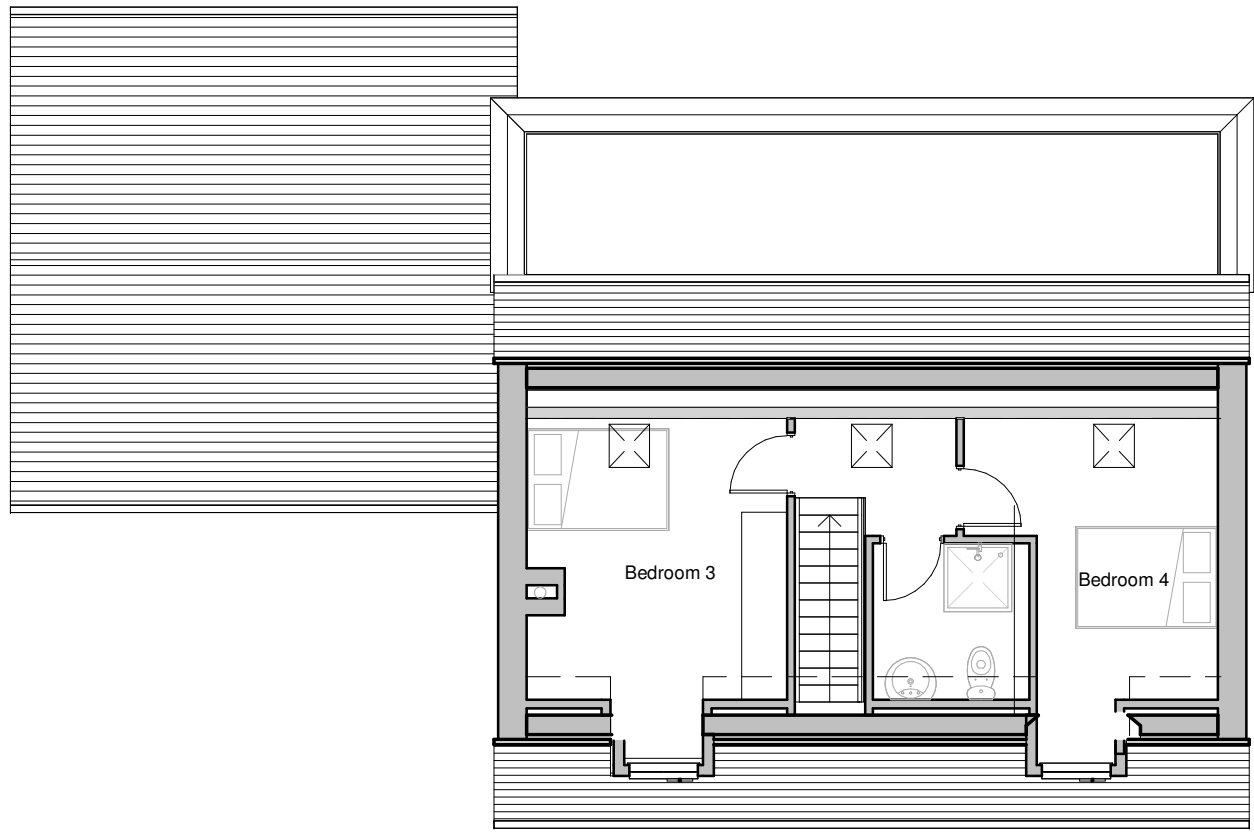


Second Floor



Front Elevation



Side Elevation

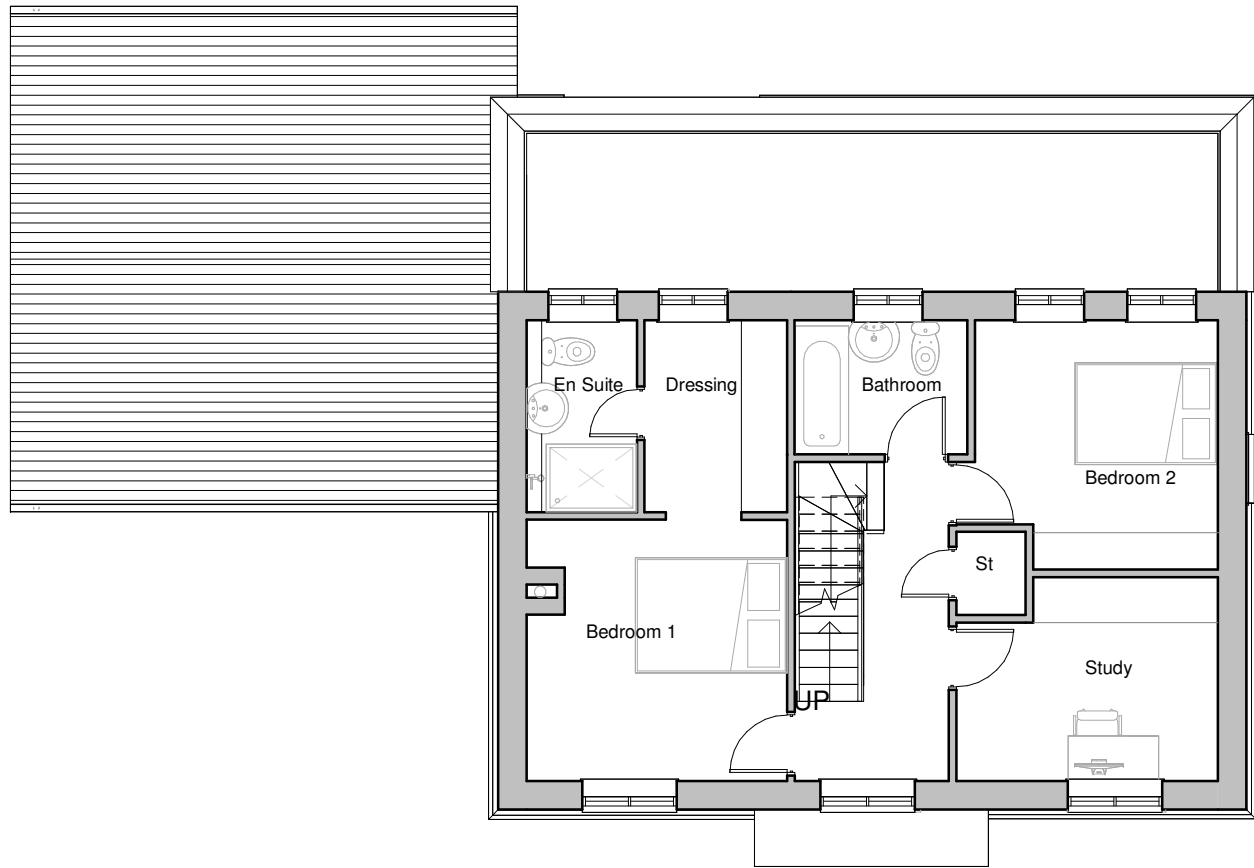


First Floor



Rear Elevation



Side Elevation

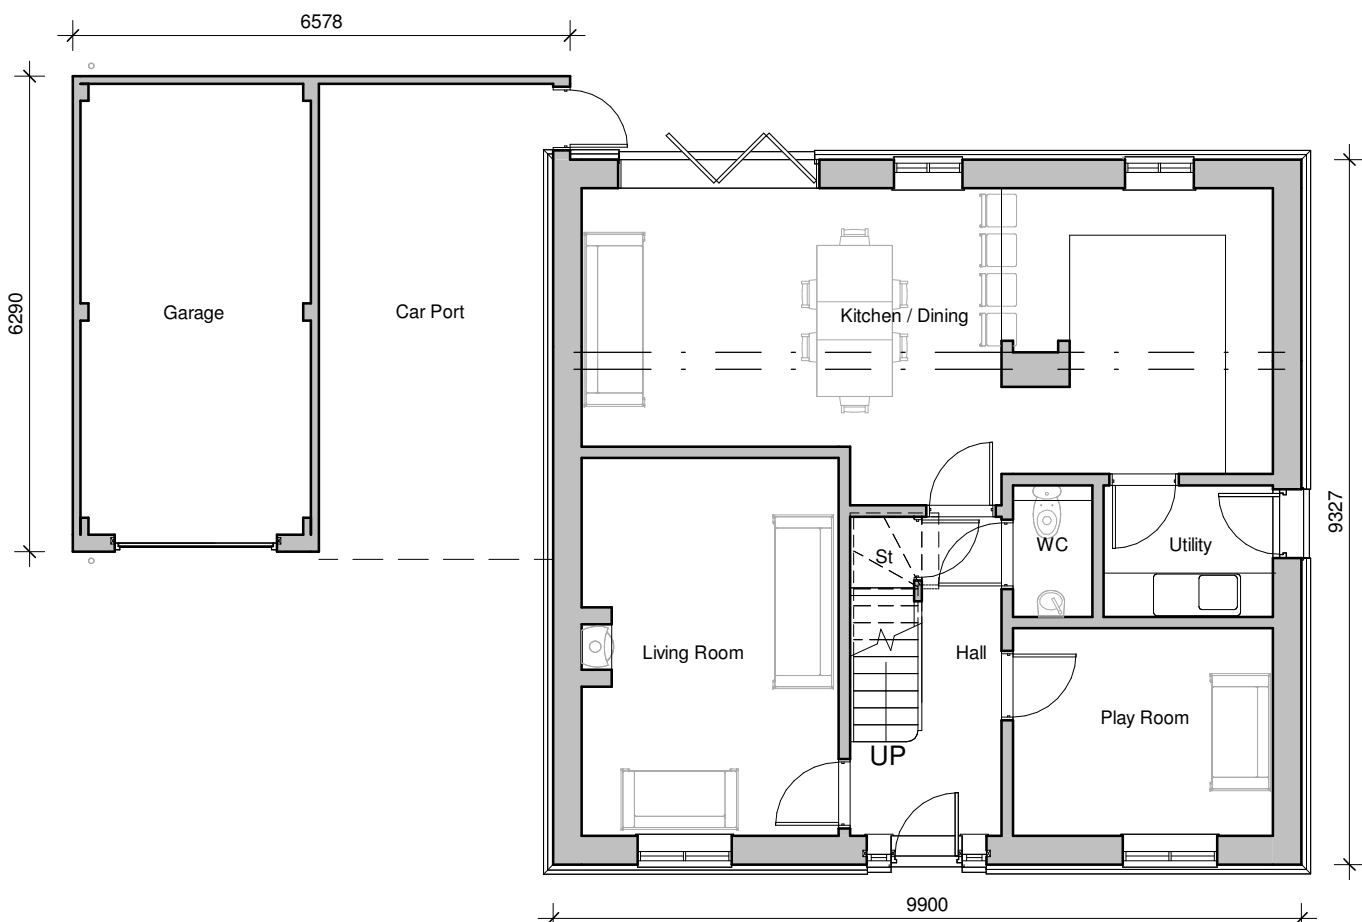

Ground Floor



Rev.	Date	Description	By
-	27.02.20	Drawing no. amended. Previously 04e	ZLM
A	17.03.20	GF ceiling height increased to 2550mm	ZLM
B	08.07.20	GF extended and elevation amended. Kitchen / family room increased in size.	ZLM
C	07.08.20	SF layout, porch, rear windows and garage door amended. Velux windows added. Plinth extended.	ZLM
D	27.01.21	Various amendments at client's request	ZLM
E	10.02.21	Notes adde re. materials	ZLM
F	11.04.24	Drawings amended.	MS
G	01.05.24	Drawings amended to correlate with building regs drawings.	MS

Floor area - 175sqm
- 1883sqft



Plot 8

Client Cartwright Homes Ltd		hayward ARCHITECTS LTD 	
Project Title proposed housing Orton Road Twycross		19 Station Road Hinckley Leicestershire LE10 1AW Tel: 01455 635 665 Fax: 01455 618 971 www.hayward-architects.co.uk	
Drawing Title Planning Drawing - 16 unit scheme			
Scale 1:100	Sheet A2	Job No. 19/41	Drawing No. 26G
Author ZLM	Date May 2019		
THE COPYRIGHT OF THIS DRAWING IS VESTED IN HAYWARD ARCHITECTS LTD. REPRODUCTION IN ANY FORM, EITHER IN WHOLE OR IN PART IS FORBIDDEN WITHOUT THE PRIOR WRITTEN PERMISSION OF THE COPYRIGHT HOLDER. DO NOT SCALE FROM DRAWING AND ONLY FIGURED DIMENSIONS ARE TO BE USED		Status Planning	