



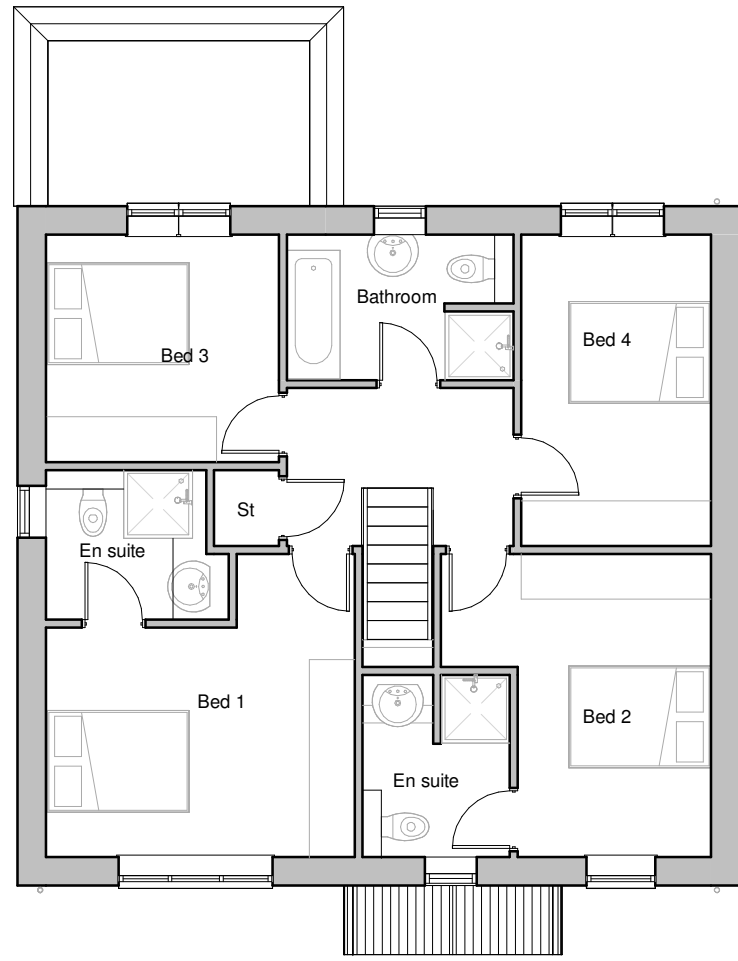

First Floor Plan

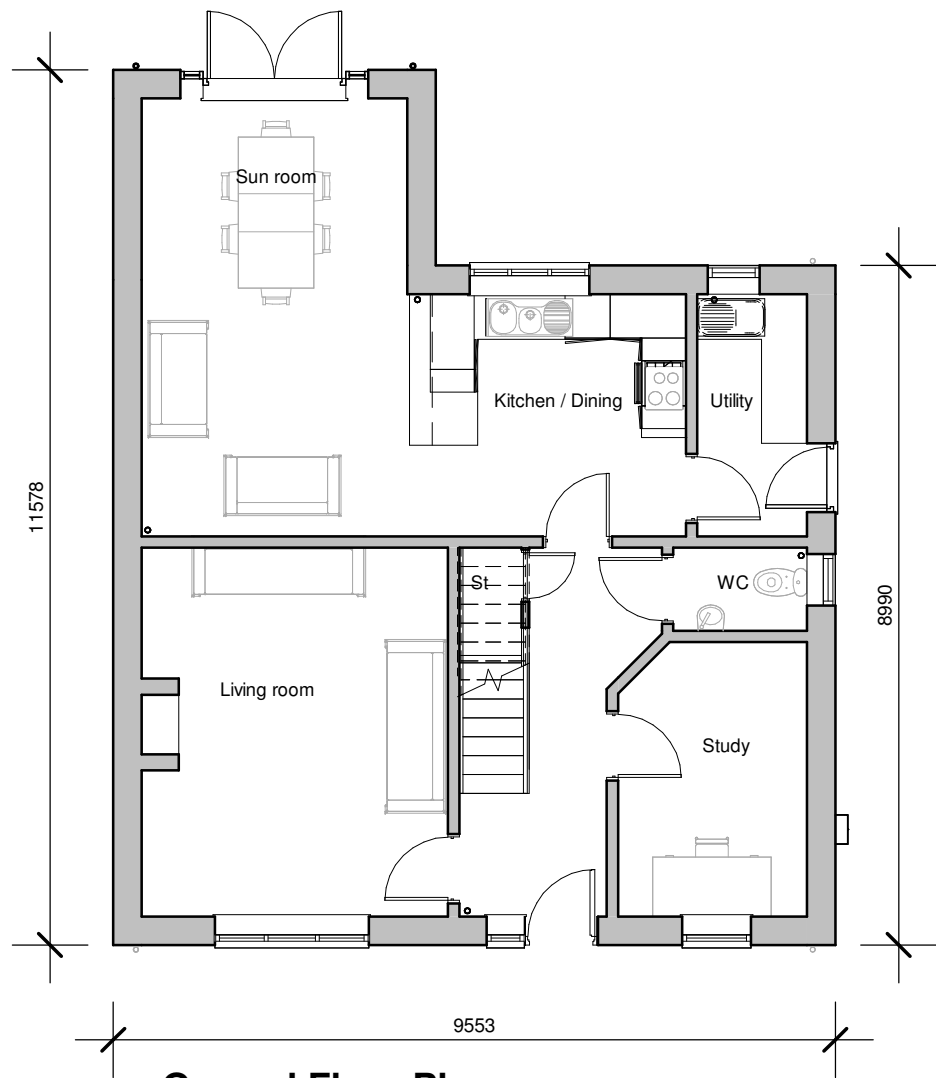

Ground Floor Plan



Front Elevation




Rear Elevation



Side Elevation



Side Elevation

 

Floor Area - 153 sqm
- 1647 sqft

Rev.	Date	Description	By
-	27.02.20	Drawing no. amended. Previously 03c	ZLM
A	07.07.20	Amended to have flat front elevation	ZLM
B	06.08.20	Windows to rear ele amended. Porch added. Flat roof to sun room	ZLM
C	27.01.21	Various amendments at client's request	ZLM
D	10.02.21	Notes added re. materials	ZLM
E	14.01.22	Notes re. materials amended	ZLM
F	21.02.23	Window colours amended	ZLM
G	09.05.23	Notes re. materials amended	MS
E	23.02.24	Notes re. materials amended	MS
F	11.04.24	Drawings amended to correlate with building regs drawings	MS

Client Cartwright Homes Ltd		Project Title proposed housing Orton Lane Twycross		Drawing Title Planning drawing - 16 unit scheme	
Scale 1:100	Date May 2019	Sheet A2	Job No. 19/41	Drawing No. 31F	Status PLANNING
THE COPYRIGHT OF THIS DRAWING IS VESTED IN HAYWARD ARCHITECTS LTD. REPRODUCTION IN ANY FORM, EITHER IN WHOLE OR IN PART IS FORBIDDEN WITHOUT THE PRIOR WRITTEN PERMISSION OF THE COPYRIGHT HOLDER. DO NOT SCALE FROM DRAWING AND ONLY FIGURED DIMENSIONS ARE TO BE USED					



The Beaumanor
Plots 2 & 11

