


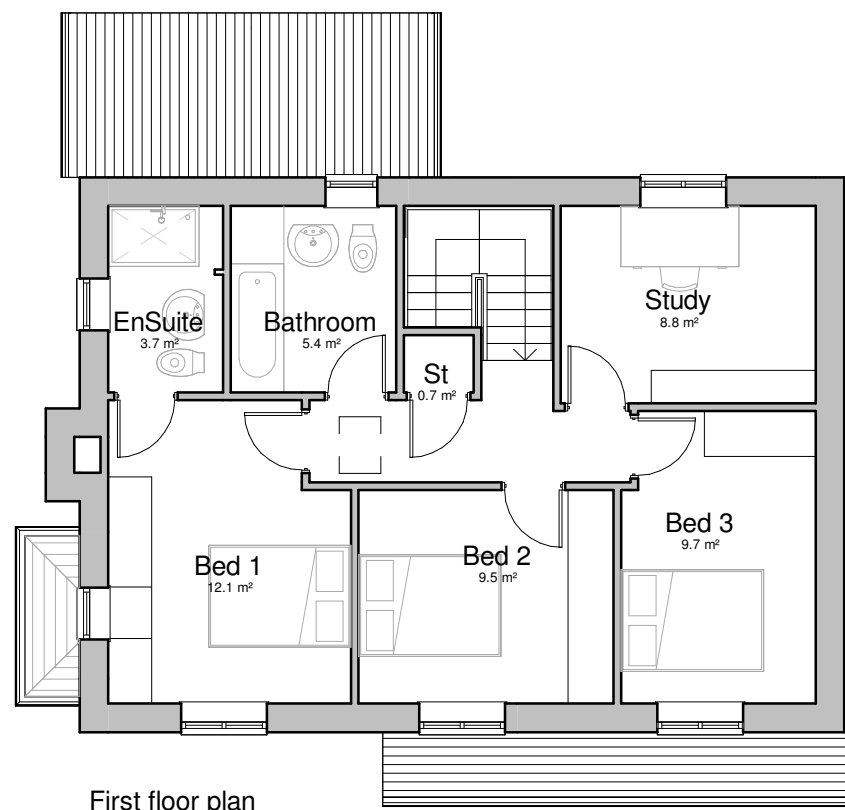


First floor plan



Front elevation




Side elevation

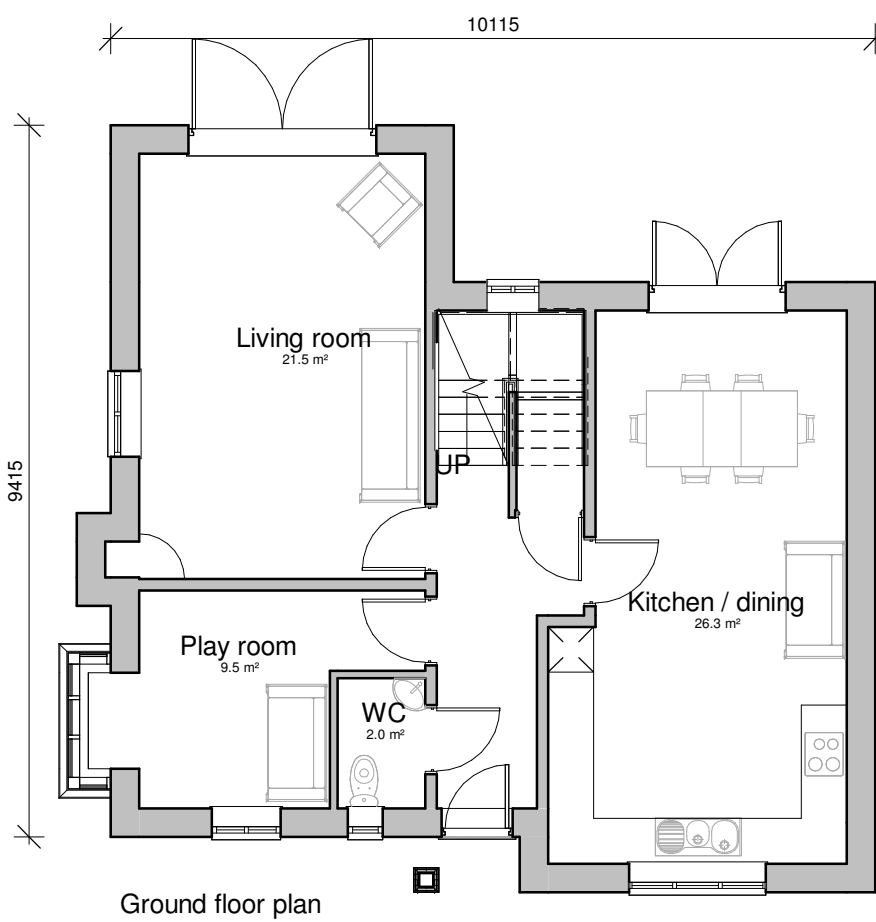

Ground floor plan



Rear elevation

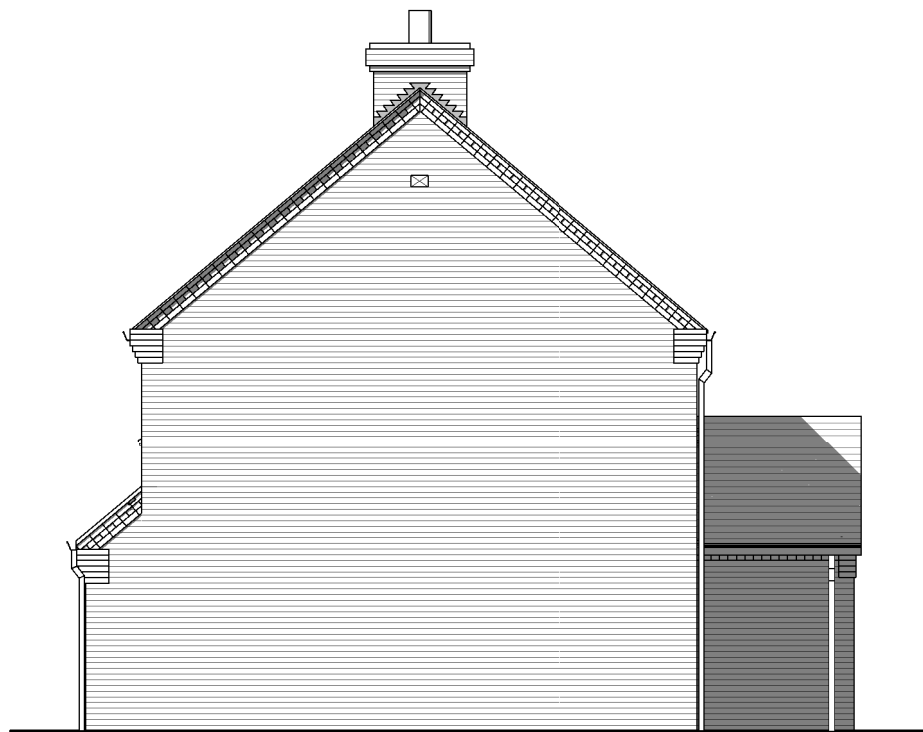

Side elevation

Floor Area - 135 sqm
- 1453 sqft



Plot 10



Rev.	Date	Description	By
-	27.02.20	Drawing no. amended. Previously 21a	ZLM
A	13.07.20	Front elevation amended. GIA increased	ZLM
B	21.08.20	External chimney added. Windows amended	ZLM
C	28.01.21	Minor amendments at client's request	ZLM
D	10.02.21	Notes added re. materials	ZLM
E	21.02.23	Window colours amended	ZLM
F	09.05.23	Notes re. materials amended	MS
G	11.04.24	Drawings amended to correlate with building regs drawings.	MS

Client Cartwright Homes Ltd		Project Title proposed housing Orton Lane Twycross		Drawing Title Planning drawing - 16 unit scheme	
Scale 1:100	Date June 2019	Sheet A2	Job No. 19/41	Drawing No. 36G	Status Planning
THE COPYRIGHT OF THIS DRAWING IS VESTED IN HAYWARD ARCHITECTS LTD. REPRODUCTION IN ANY FORM, EITHER IN WHOLE OR IN PART IS FORBIDDEN WITHOUT THE PRIOR WRITTEN PERMISSION OF THE COPYRIGHT HOLDER. DO NOT SCALE FROM DRAWING AND ONLY FIGURED DIMENSIONS ARE TO BE USED					

hayward
ARCHITECTS LTD
19 Station Road
Hinckley
Leicestershire
LE10 1AW
Tel: 01455 635 665
Fax: 01455 618 971
www.hayward-architects.co.uk