



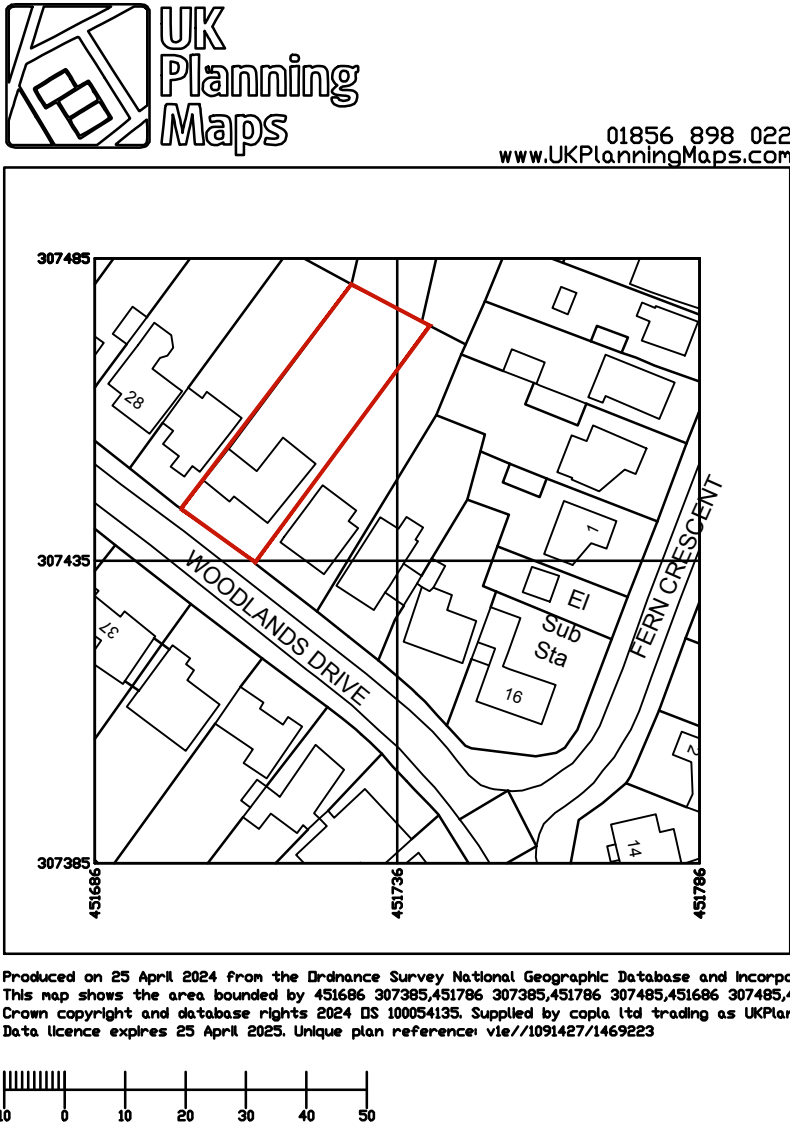

LOCATION PLAN
1. 1250

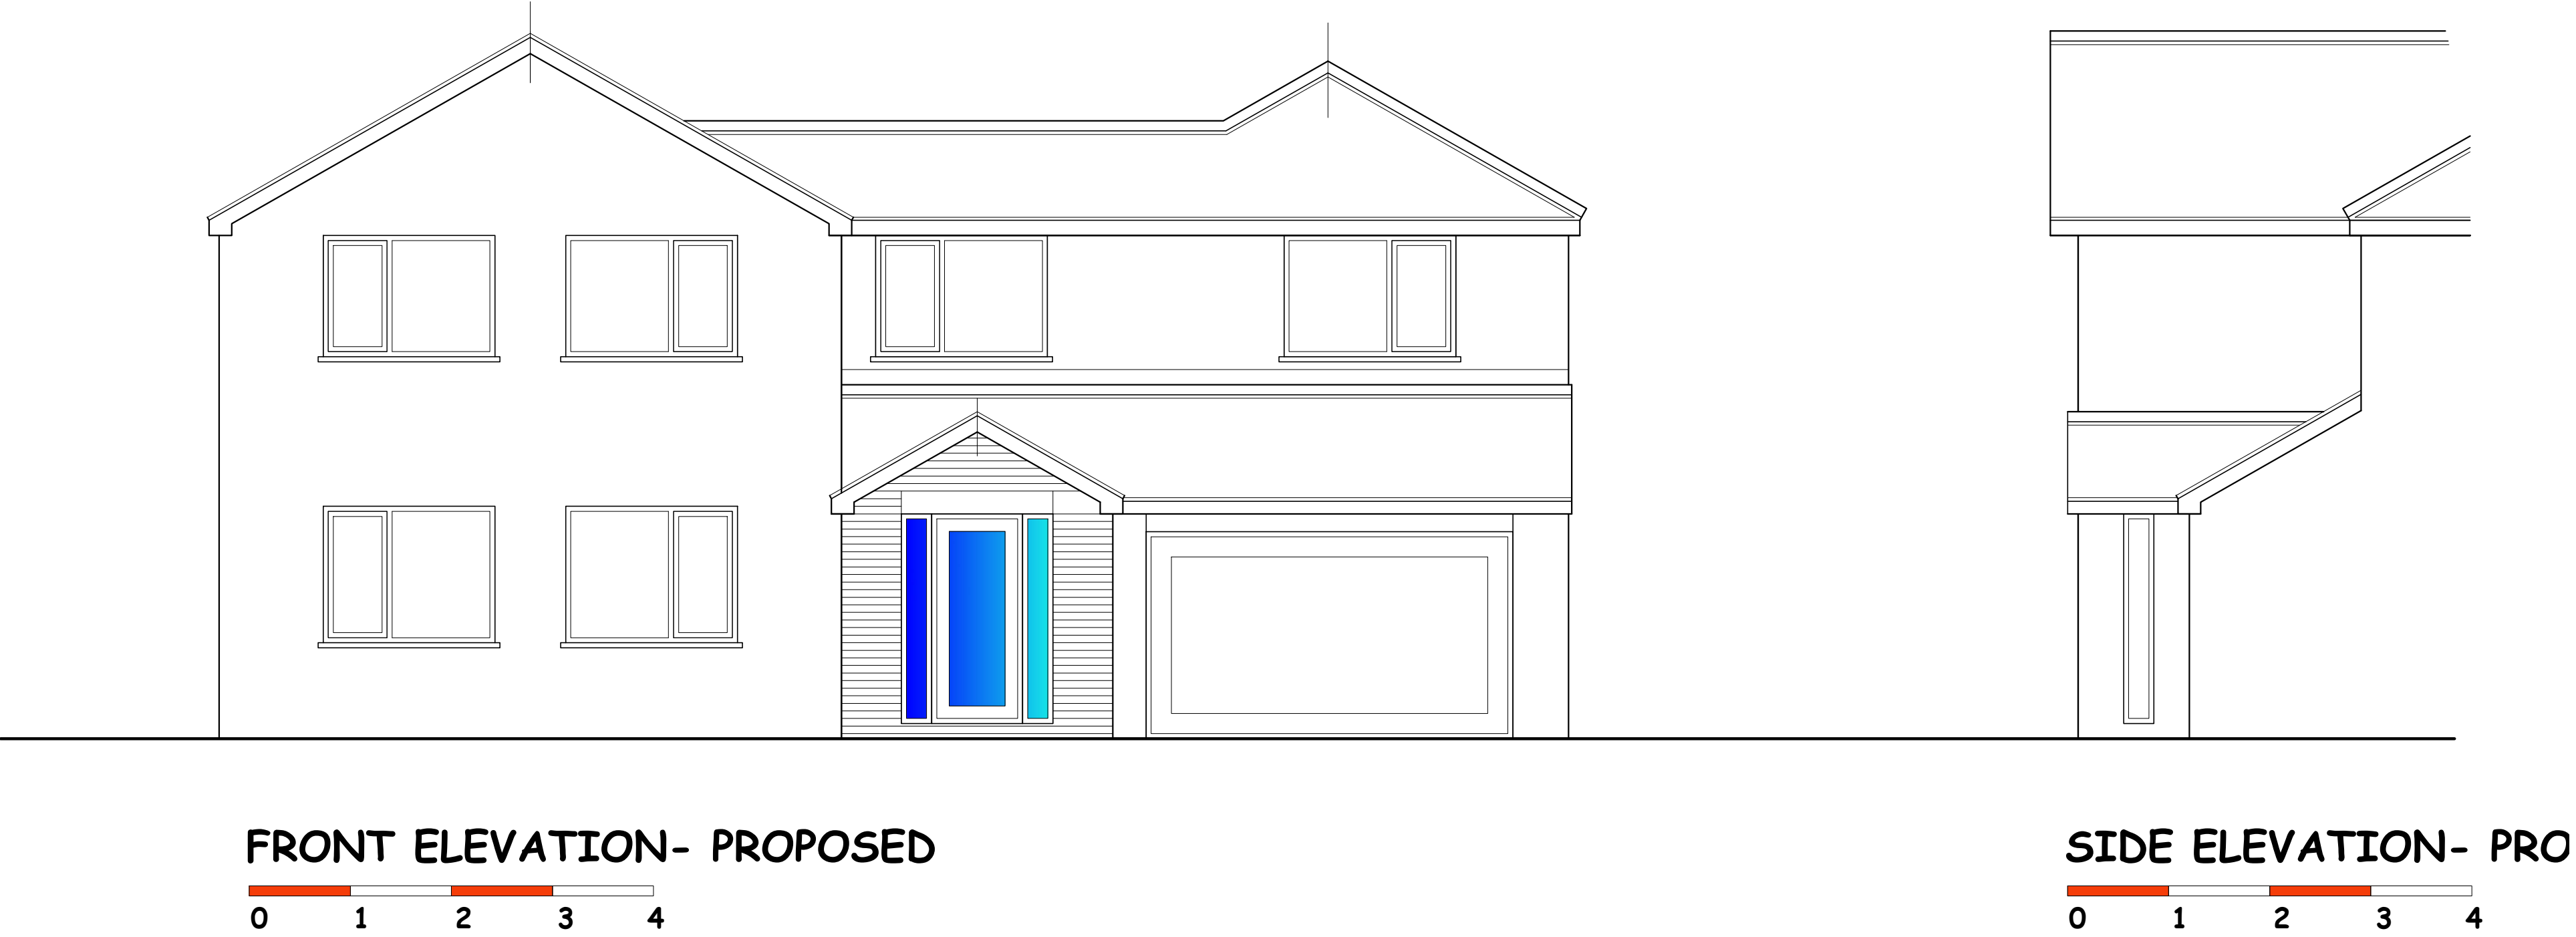

BLOCK PLAN 1. 500

GROUND FLOOR PLAN- PROPOSED

NIGEL DUTTON
49 FALCON ROAD, ANSTEY , LE7 7FY
TEL: 07760 160572
0116 2365663
nigel.dutton88@gmail.com A1

this drawing is the copyright of NIGEL DUTTON
and should not be reproduced without permission.

client
MR & MRS CLARKE
project
NEW PORCH
24 WOODLANDS DRIVE, GROBY LE6 0BQ
title
PLANNING - DRAFT

scale 1:50 1:100	date APR 24	drg. no ND/24/114/02	rev
---------------------	----------------	-------------------------	-----