


THIS DRAWING IS ISSUED FOR THE SOLE AND EXCLUSIVE USE OF THE NAMED RECIPIENT. DISTRIBUTION TO ANY THIRD PARTY IS ON THE STRICT UNDERSTANDING THAT NO LIABILITY IS ACCEPTED BY DESIGN STUDIO ARCHITECTS LTD FOR ANY DISCREPANCIES, ERRORS OR OMISSIONS THAT MAY BE PRESENT AND NO GUARANTEE IS OFFERED AS TO THE ACCURACY OF THE INFORMATION SHOWN. THIS DRAWING IS FOR REFERENCE ONLY. PLEASE REPORT ANY DISCREPANCIES TO THE DESIGNER BEFORE ANY WORKS COMMENCE. ALL DIMENSIONS TO BE CHECKED ON SITE BEFORE ANY WORKS COMMENCE. DESIGN STUDIO ARCHITECTS LTD. COPYRIGHT RESERVED.

Rev.	Description	Drwn	Chk	Date
P01	FIRST ISSUE	KT	KS	14/05/25
P02	PLANNING OFFICER COMMENTS	KT	KS	12/08/25

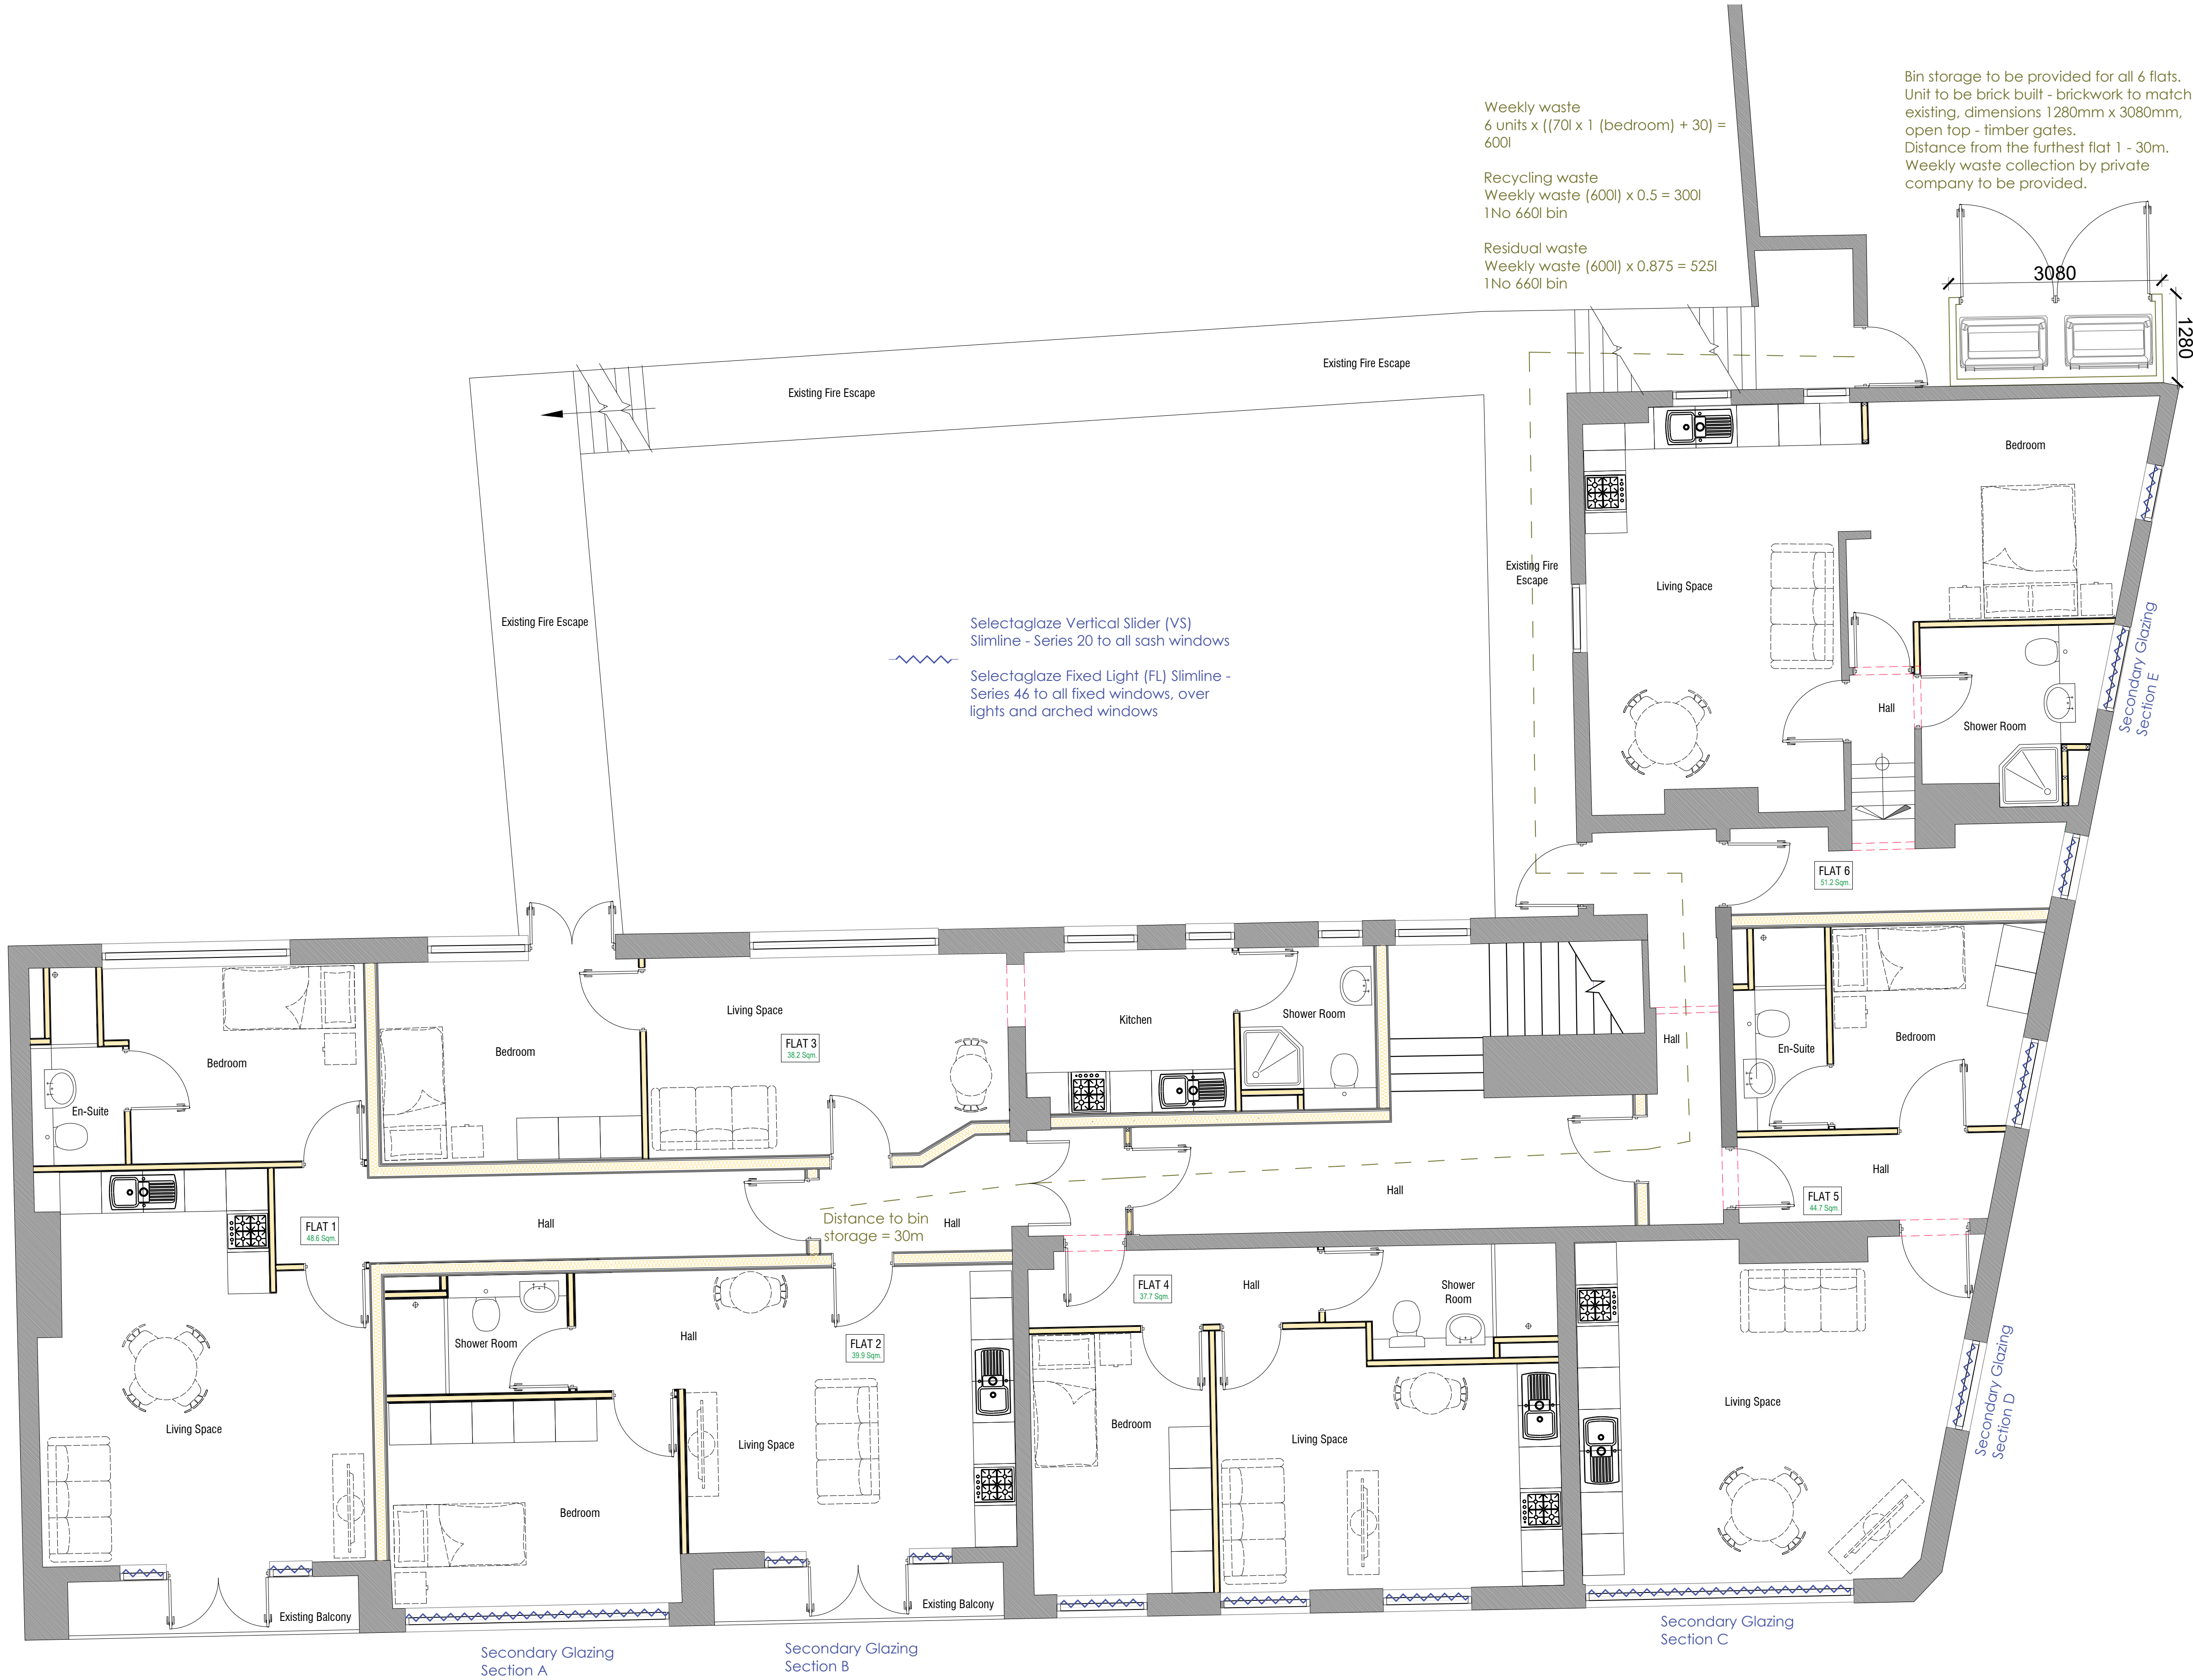

01 FIRST FLOOR PLAN
Scale 1:50



Regent House, 7 Upper King Street
Leicester, LE1 6XB
t:0116 251 0606 | w:ds-a.co.uk | e:info@ds-a.co.uk

Project Details:
8A Station House,
Station Road,
Hinckley,
LE10 1AW

Drawing Name:
FIRST FLOOR PLAN

Drawing Stage: PLANNING

Drawn: KT Check: KS Date: 14/05/25 Scale: N/A

Drawing Number:
23047 DSA XX XX DR A 1001 P02

PROJECT CODE DESIGN DATE LEVEL TYPE SCALE NUMBER REVISION

