


Residential Development at
Grove House, Burbage

Plot 5
Proposed Ground Floor Plan

198-TAA-XX-ZZ-DR-A-1500P04



Ground Floor = 160.0m2
First Floor = 144.0m2
Second Floor = 77.0m2
Total = 381m2

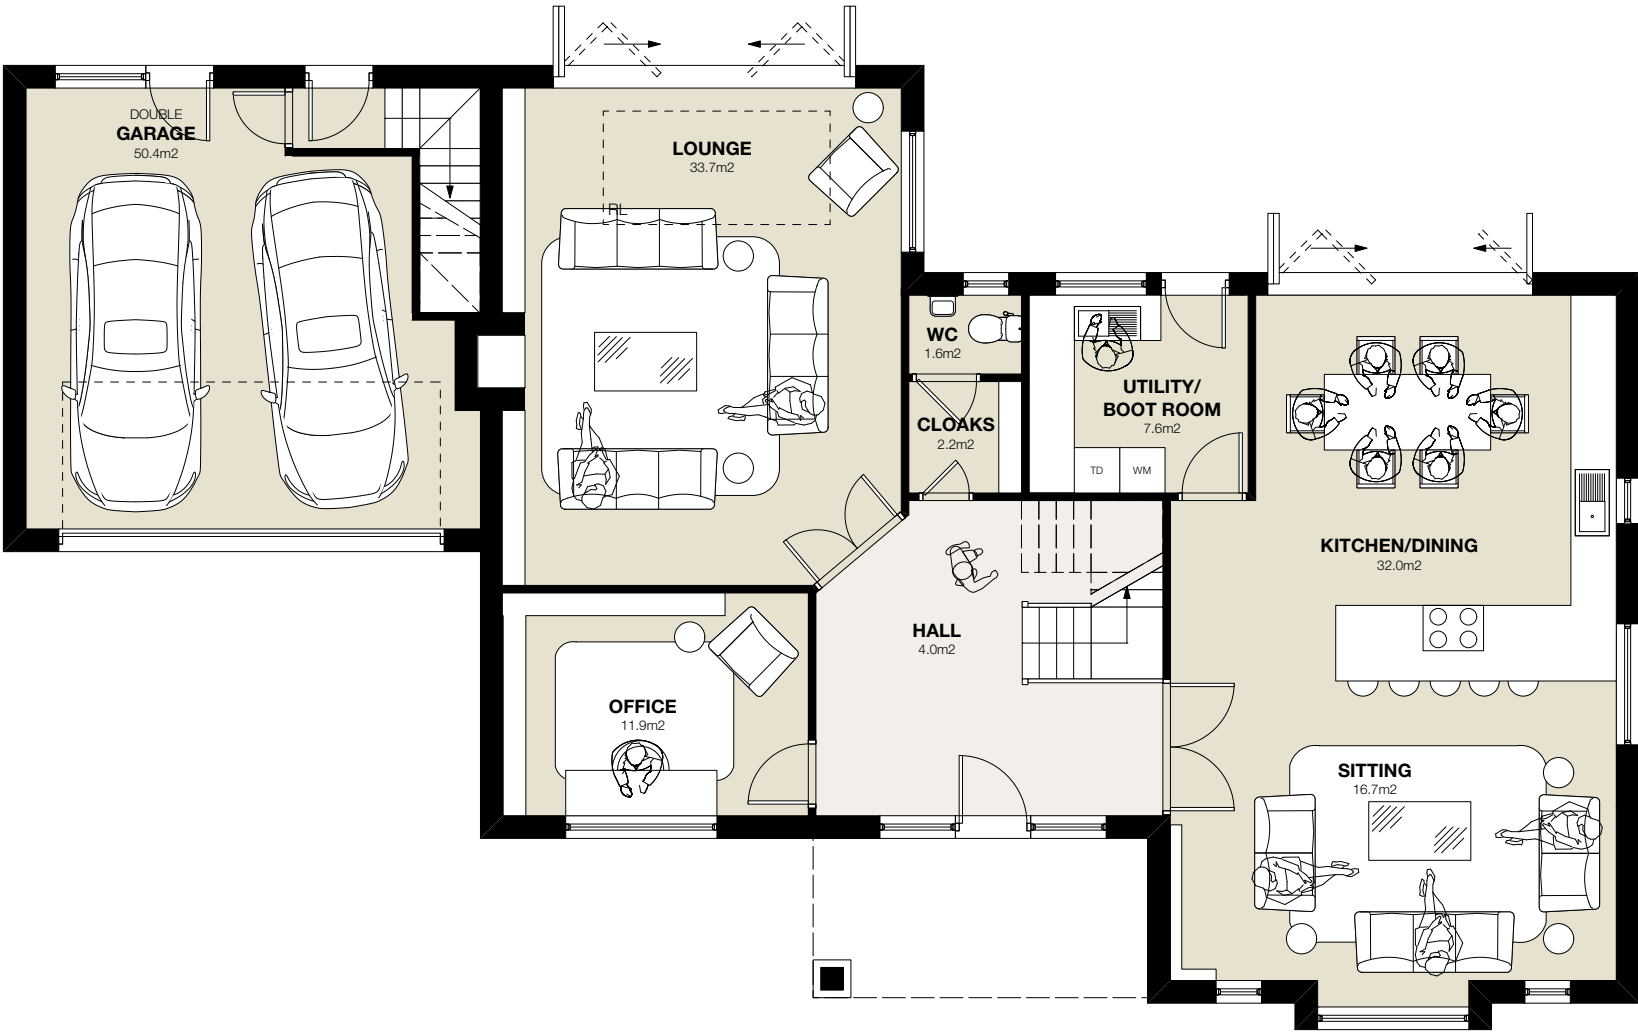

Notes:
This drawing is to be read in conjunction with all other consultants and specialist sub-contractors' drawings, throughout design, tender & construction. All structural and MEP information shown on these drawings is based on structural & MEP philosophy & is to be fully designed, detailed & dimensioned by others.
All specified manufacturers are 'or equal & approved' whether stated or not. Any equivalent product or manufacturer must be approved in writing by the Contract Administrator and Principal Designer before use. All drawings are to be read in conjunction with project specific National Building Specification.
The main contractor is responsible for checking all dimensions prior to commencement of work. Any discrepancies discovered must be reported to the Contract Administrator as soon as they become apparent.

S2 - Suitable for Information

Preliminary

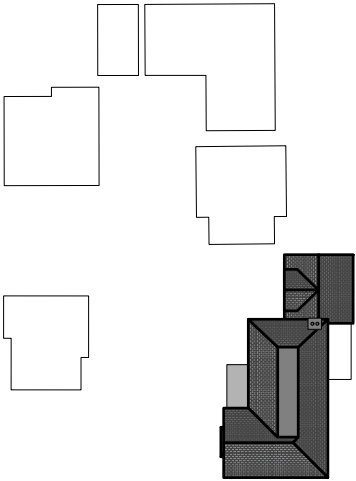 

6

Dwelling Layouts
Scale: 1:750

P04	30/09/2024	Square Meters Ammended	AA
P03	18/09/2024	Plans Revised	AA
P02	03/06/2024	Plan Revised	SD
P01	07/05/2024	Initial Issue	SD

Rev	Date	Revision Details	Author
-----	------	------------------	--------

ClientMr Ian Neale

JobResidential Development at Grove House, Burbage

TitlePlot 5 Proposed Ground Floor Plan

Drawn	Date	Checked	Date
SD	May 2024	TA	May 2024

Scale	1:100	Size	A3
-------	-------	------	----

Drawing Number	198-TAA-XX-ZZ-DR-A-1500	Revision	P04
----------------	-------------------------	----------	-----

Purpose for Issue	S2 - Suitable for Information	Status	Preliminary
-------------------	-------------------------------	--------	-------------

WESTWOOD STUDIOS
59 Bitteswell Road
Lutterworth
Leicestershire
LE17 4EP
Tel: 01162 985350
www.timadamsarchitects.co.uk

Registered company address, TAA Limited, 30 Nelson Street, Leicester LE1 7BA.
Healthcare Design is a sub division of Tim Adams Architects Limited.
Company Number: 11081976
The copyright of this drawing is vested in the Architect/ Designer and must not be copied or reproduced without his written consent. Figure dimensions only to be taken from this drawing.
All contractors and / or specialists must visit the site and be responsible for taking and checking all dimensions relative to this work.