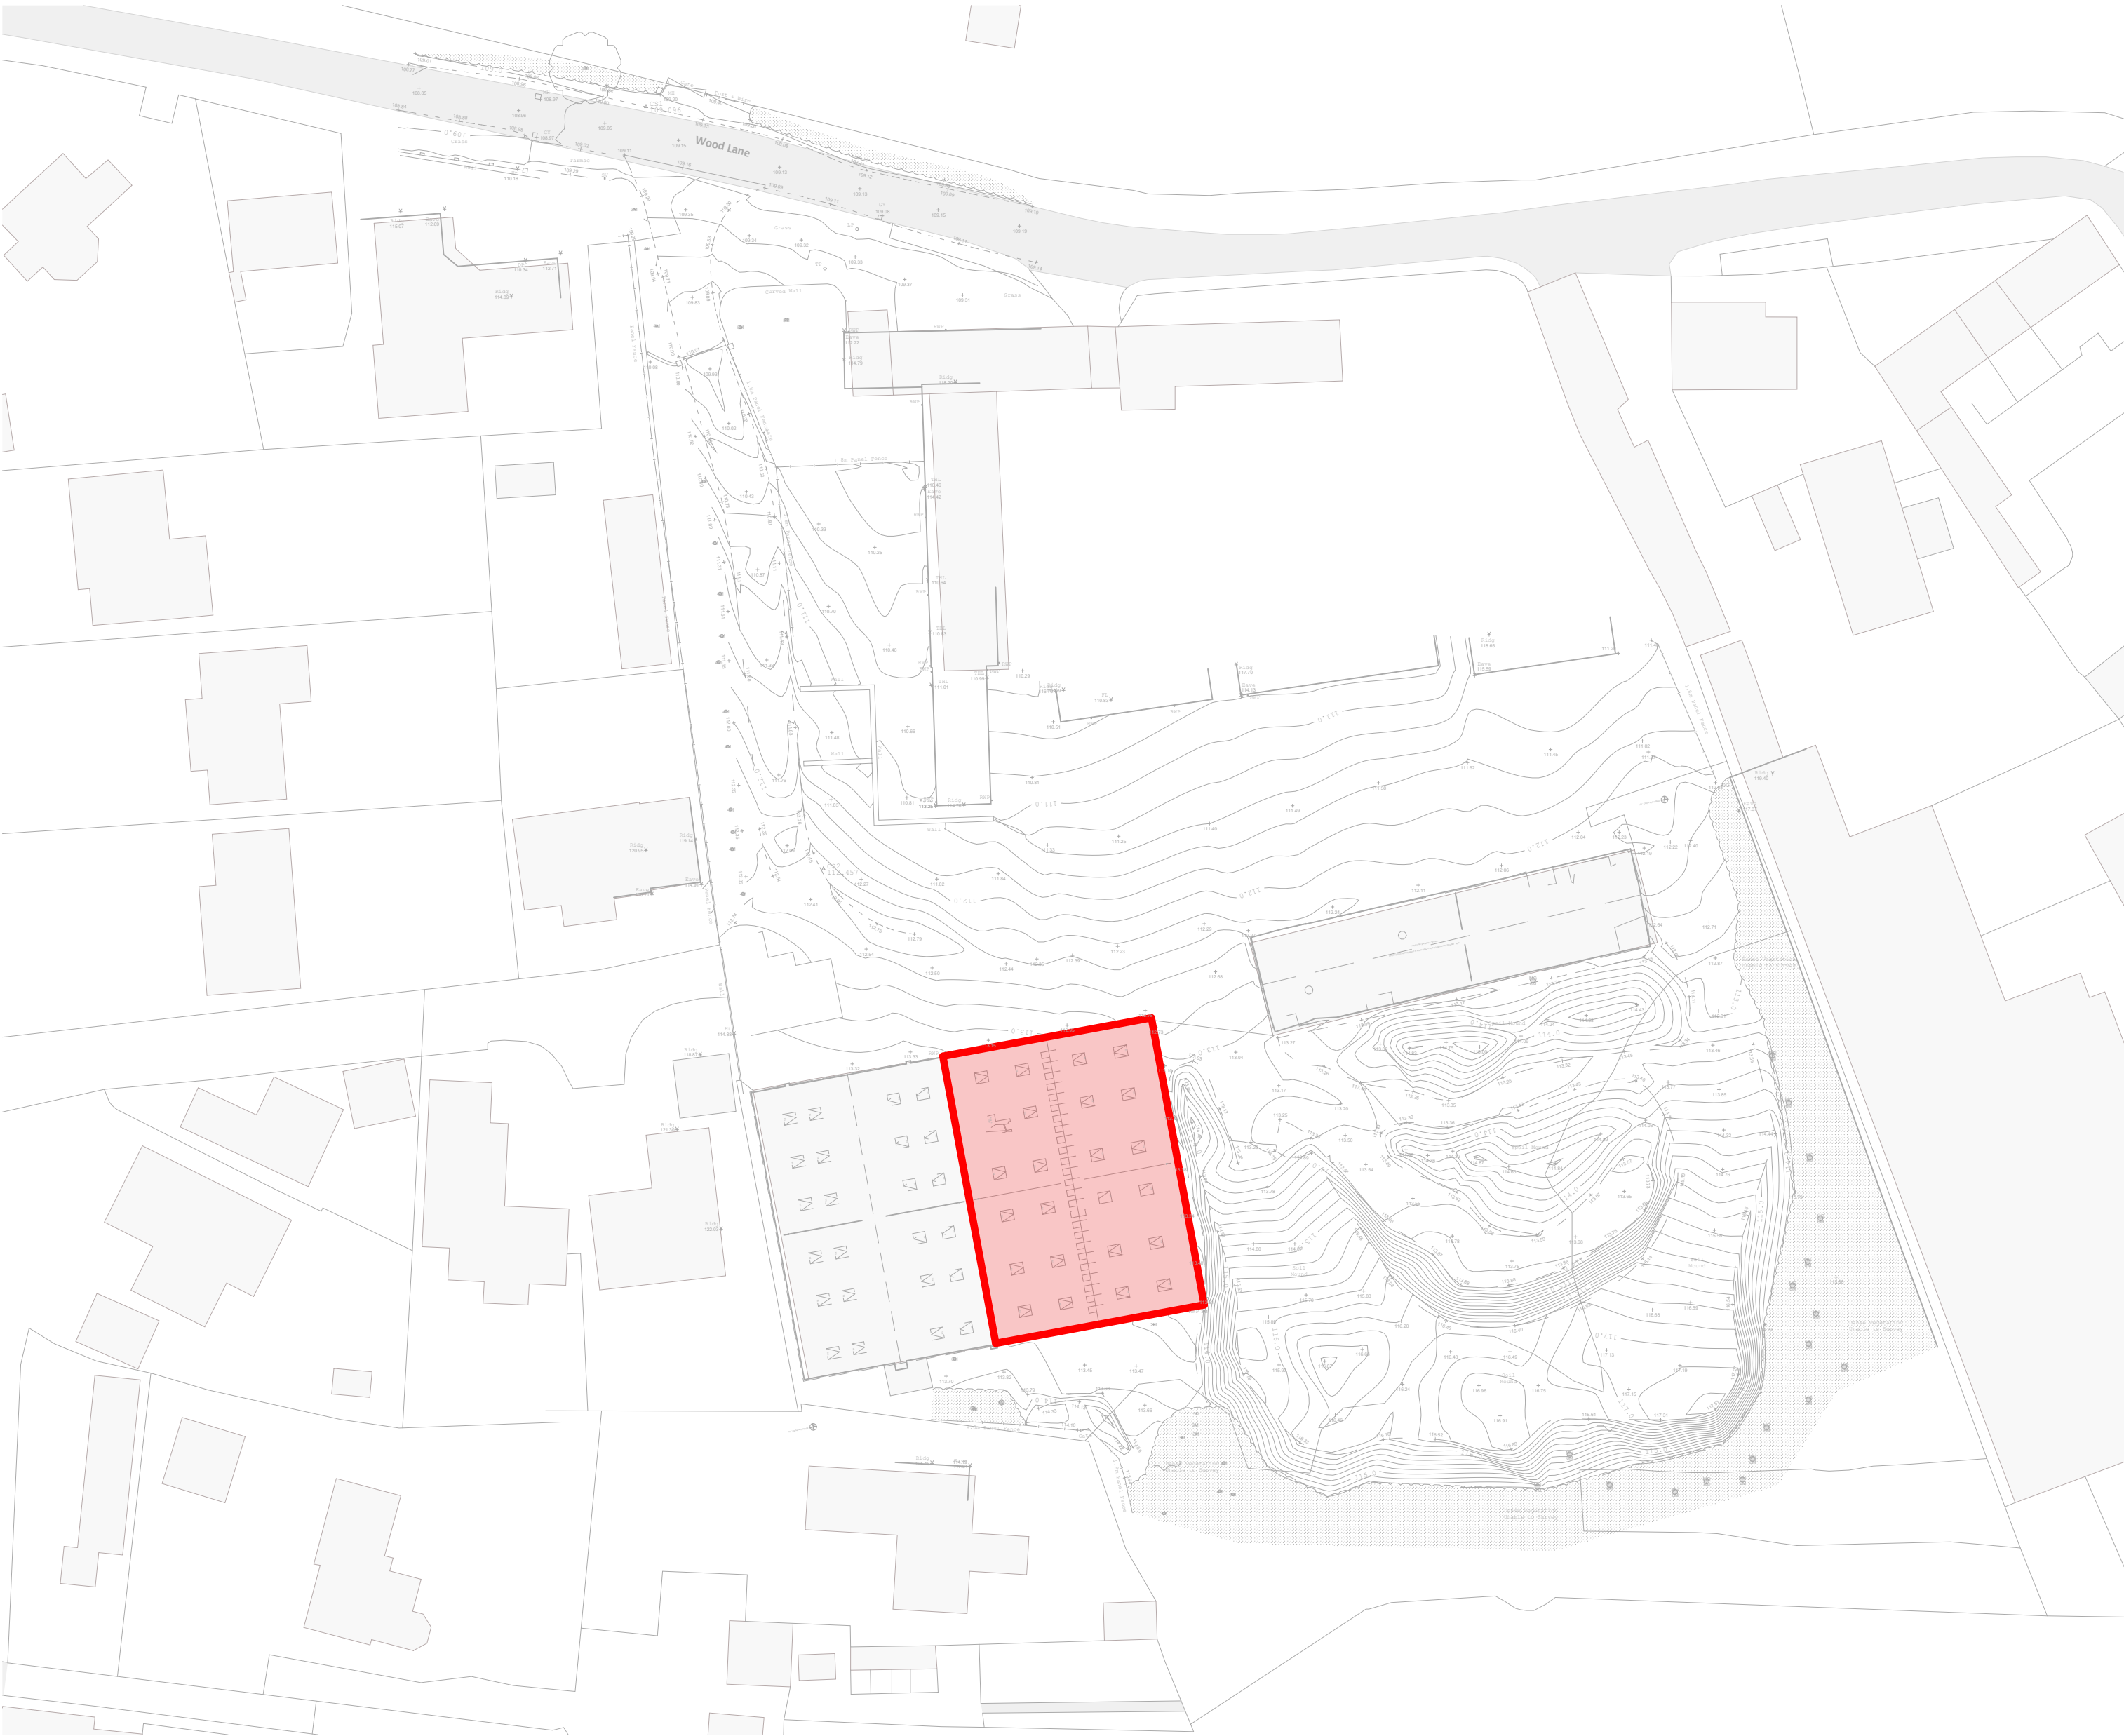


Status		PLANNING	
Project Number		2501587.7	
Project		8 Wood Lane Norton-Juxta-Twycross	
Drawing Title		Demolition Site Plan	
Drawn by	IF	Dwg No	A-D10-001
Check by	CW	Scale	1 : 500 @ A2
Revision		Date	27.02.25