


Existing Site Plan
Proposed 2 Storey House
Land Adjacent
2 Sandringham Avenue
Earl Shilton
LE9 7HY

5000 10000 15000 20000 25000

Scale 1:200 @ A3

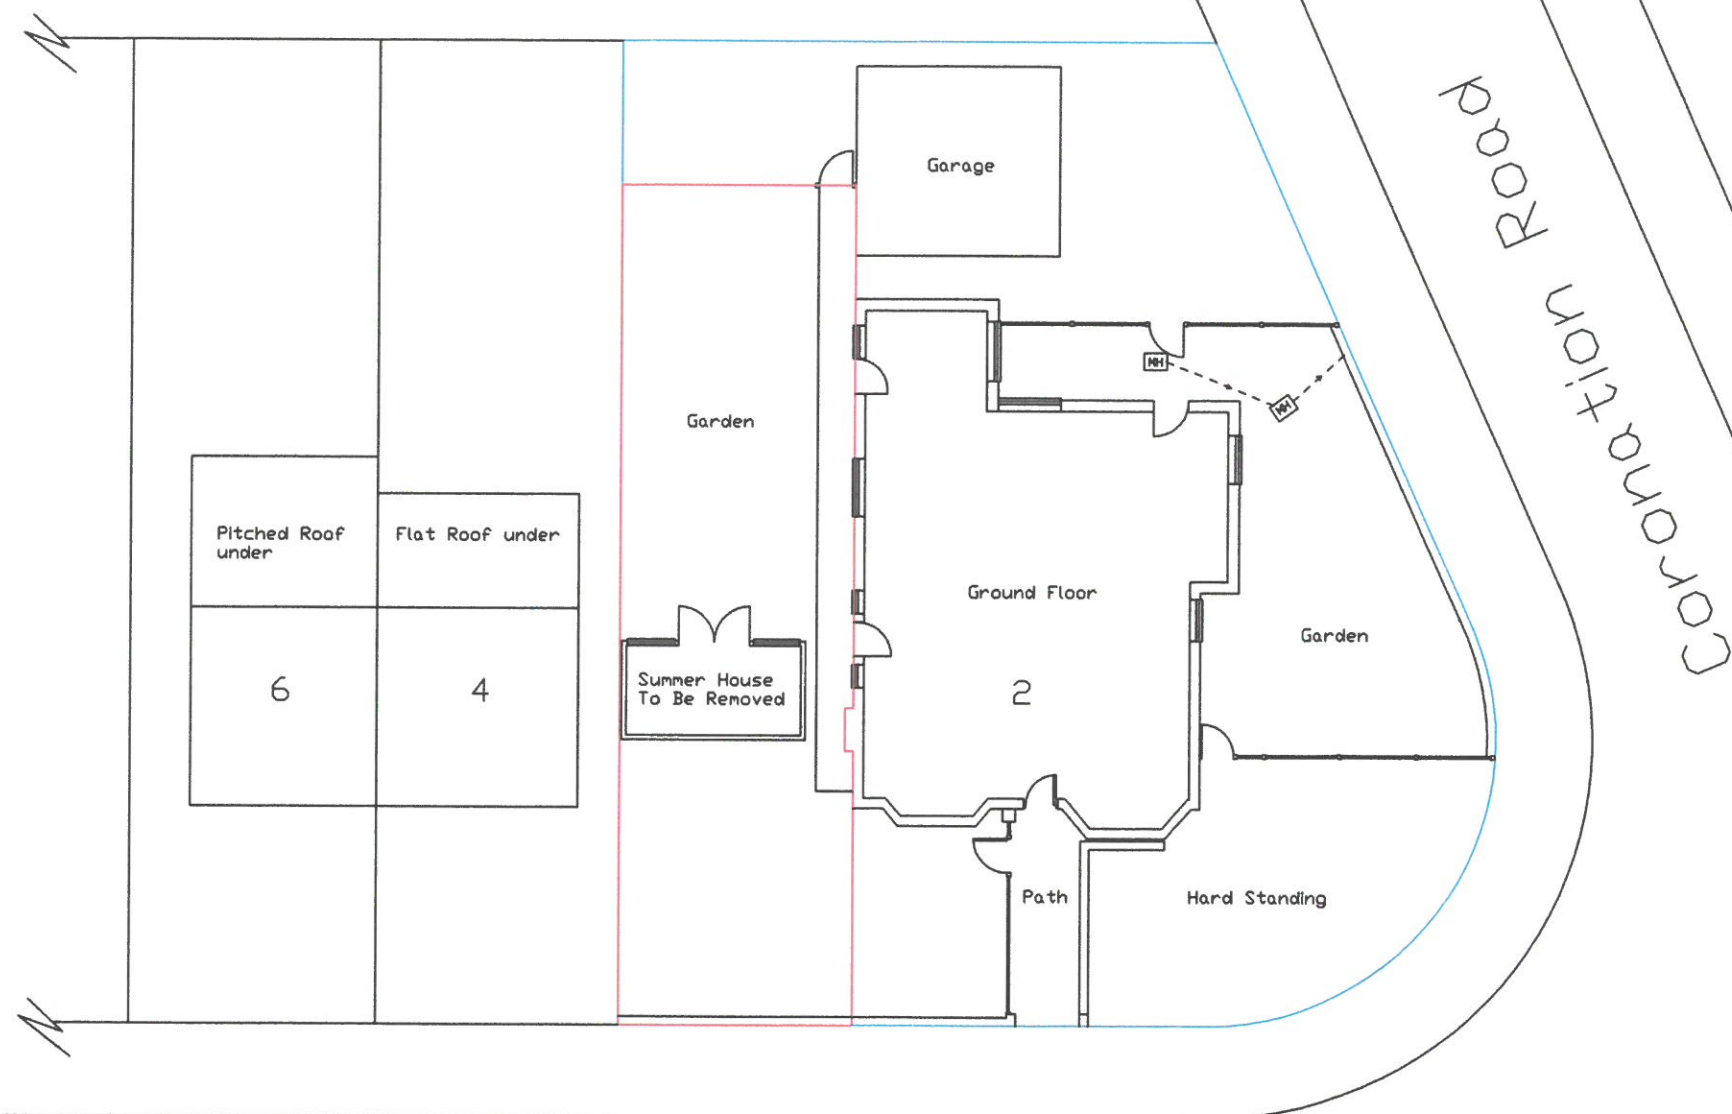

+115.82

Sandringham Avenue