


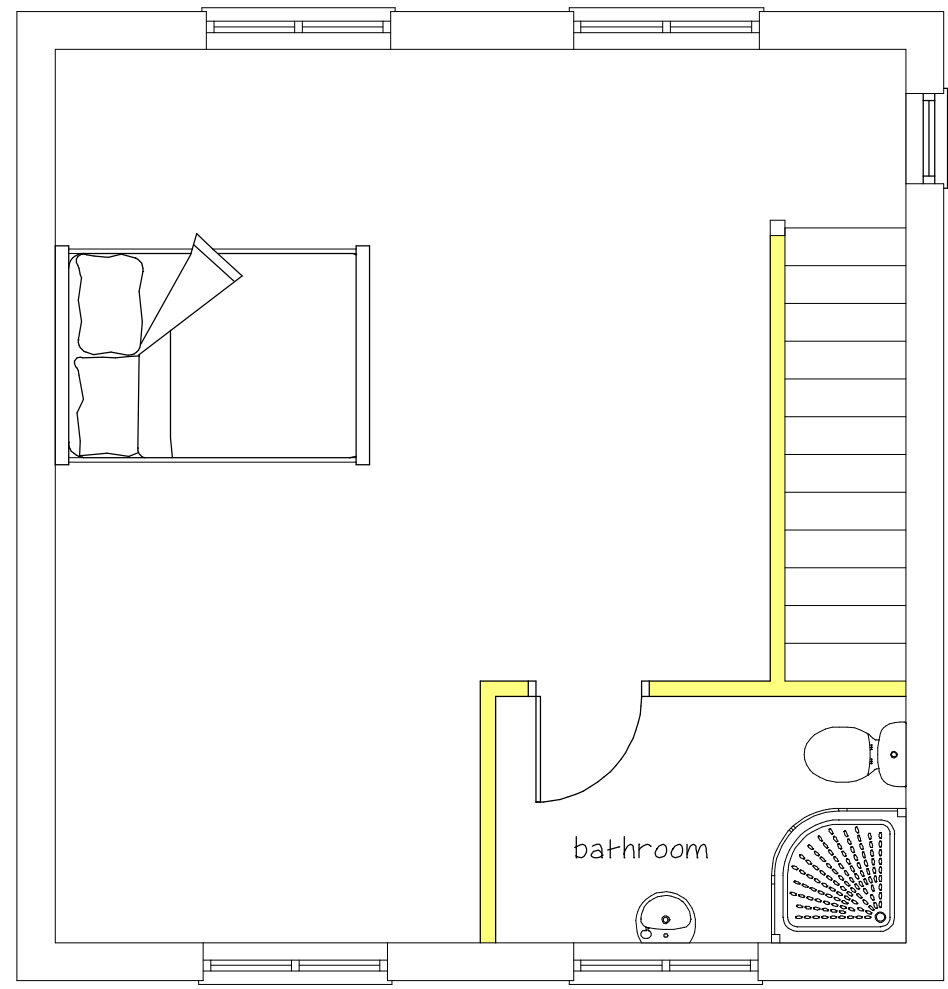


Proposed Annexe First Floor Plan



Proposed Front Elevation
House And Annex




Proposed Rear Elevation
House And Annex

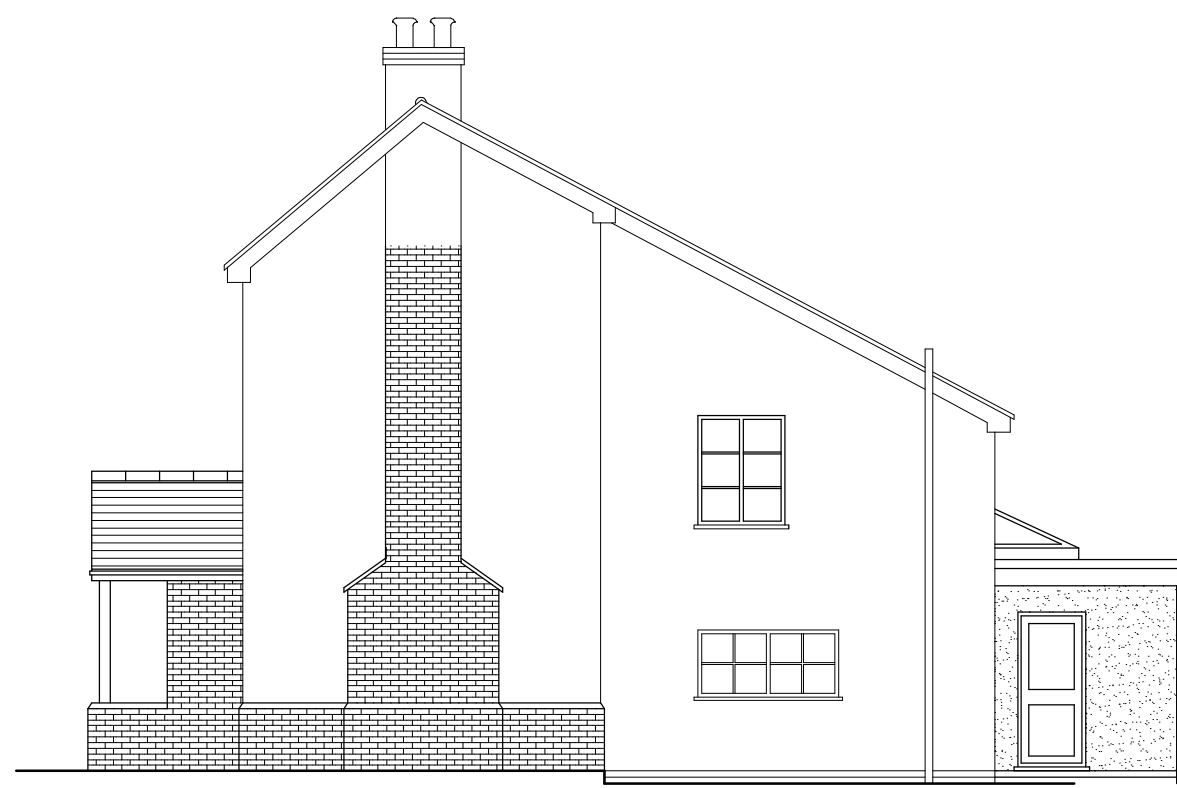


Proposed House Elevation
To Boundary



Proposed House Elevation
To Garage

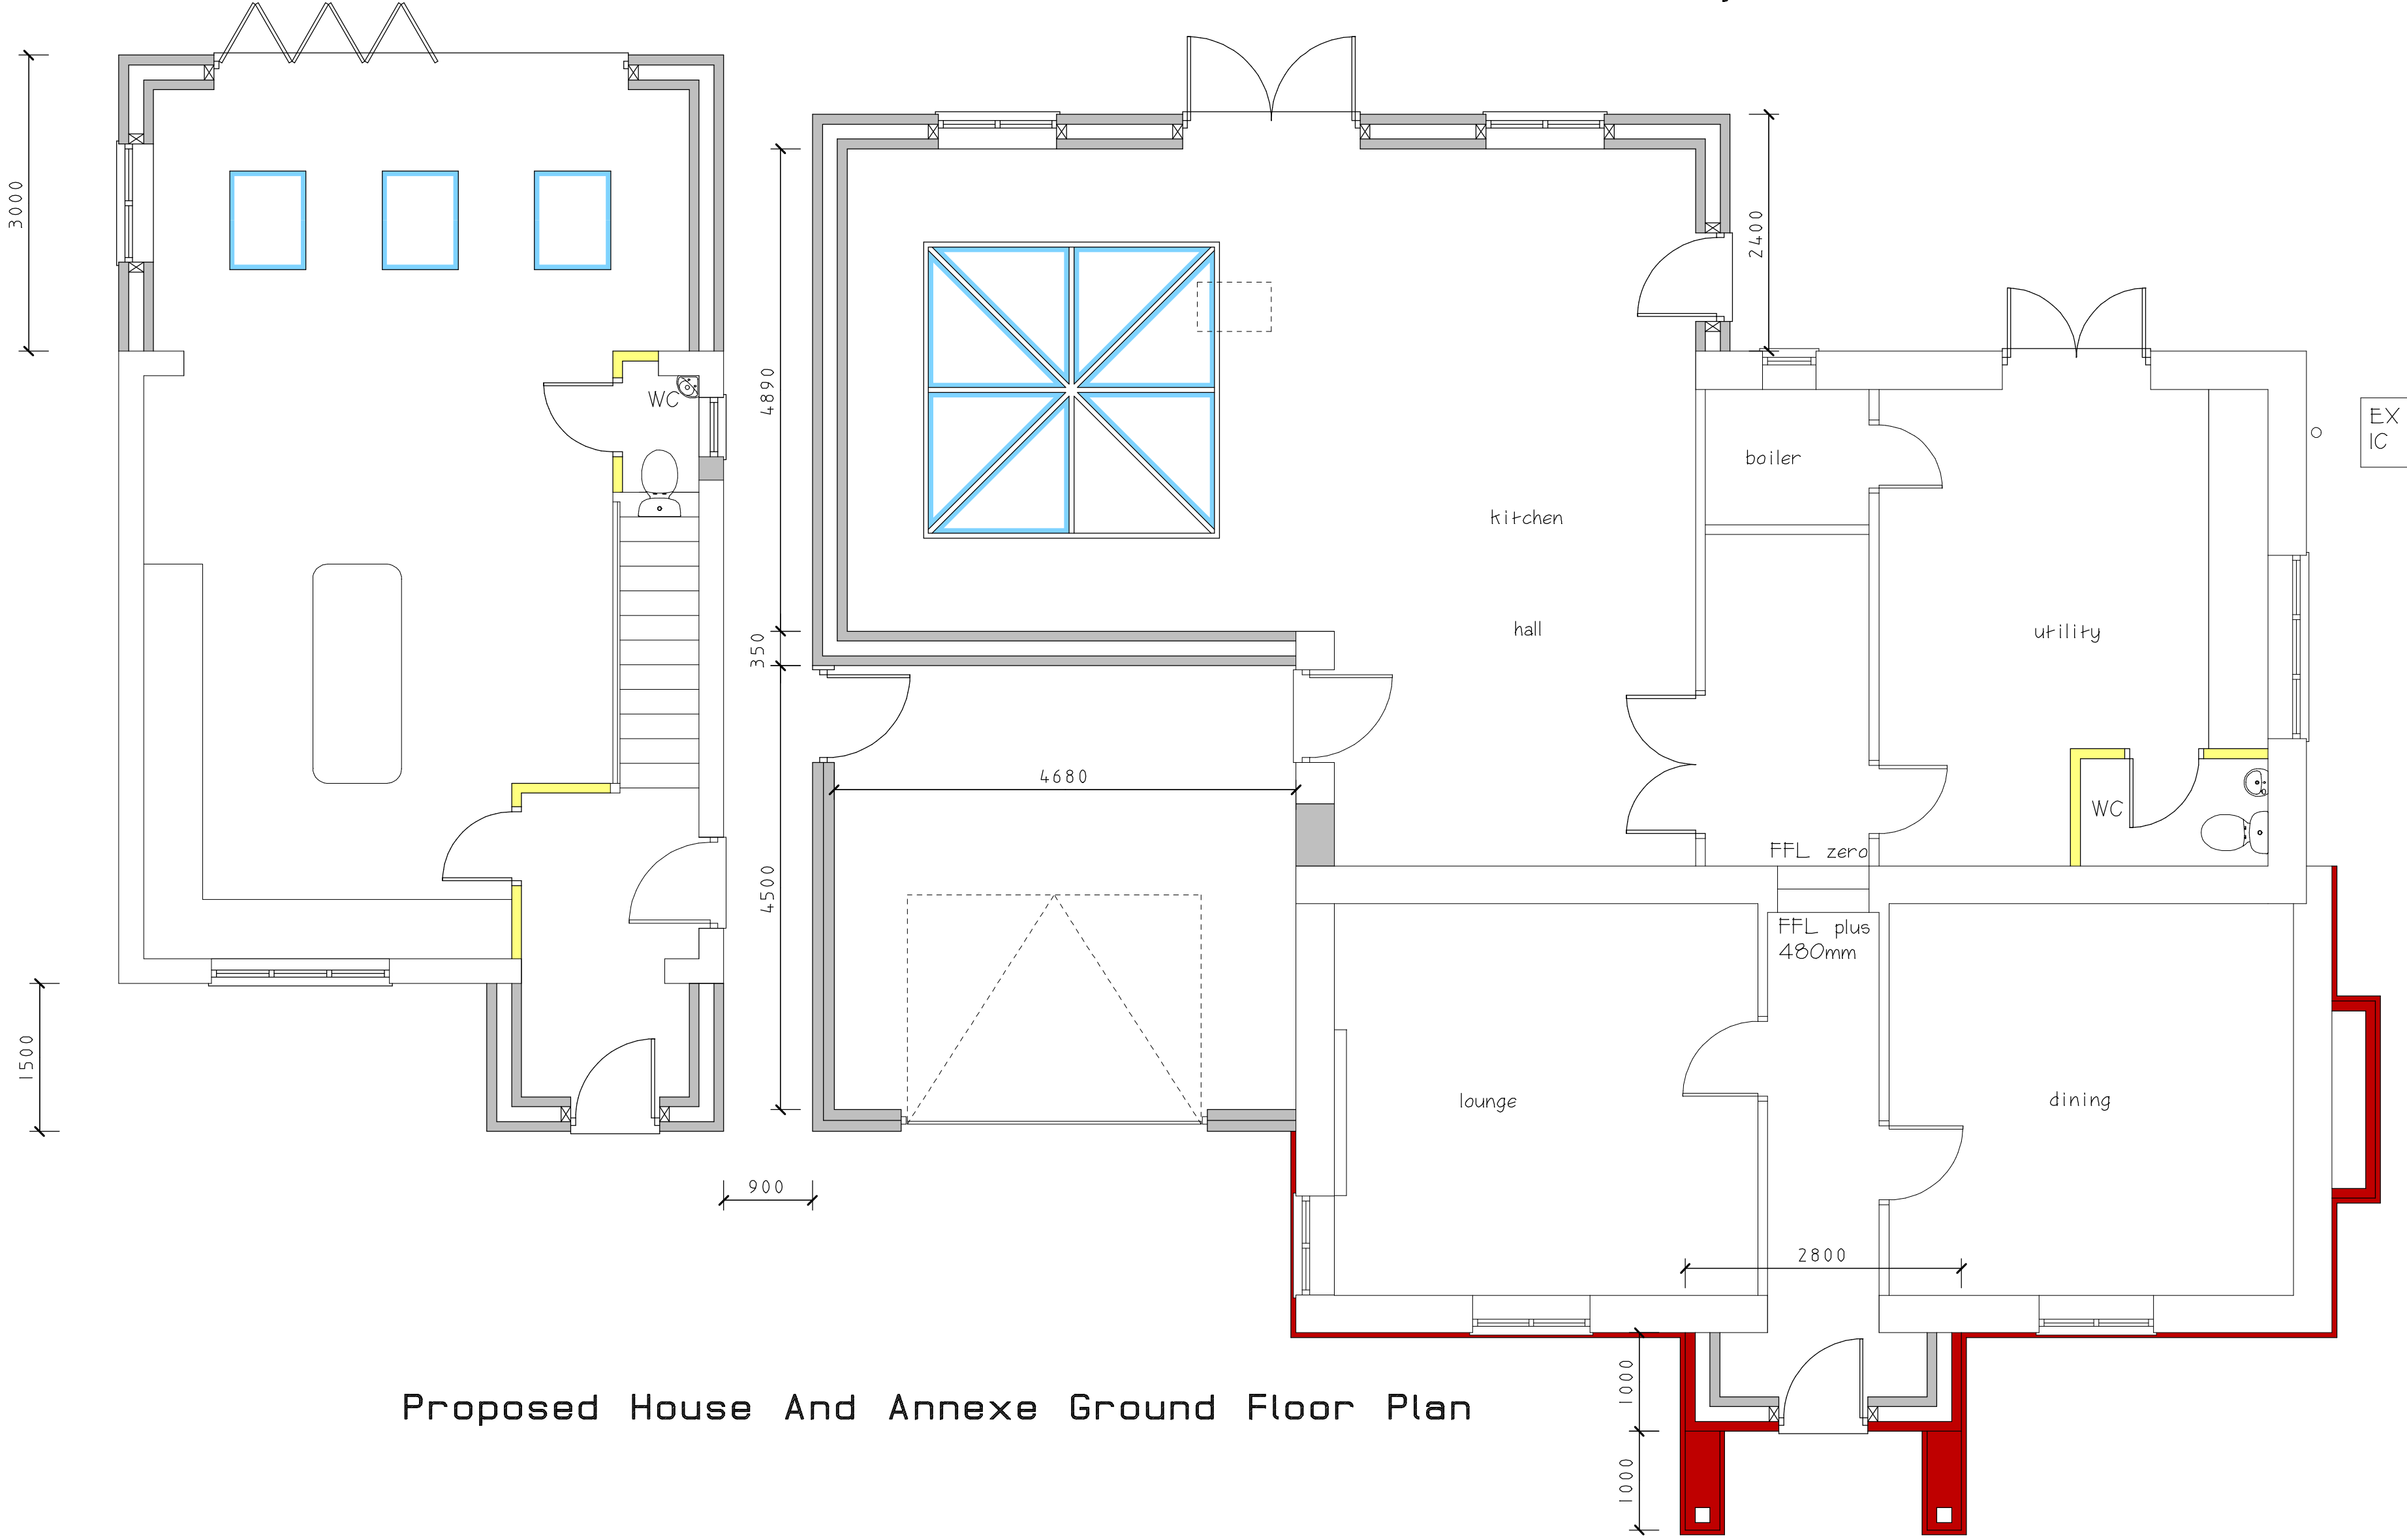

Proposed House And Annex Ground Floor Plan

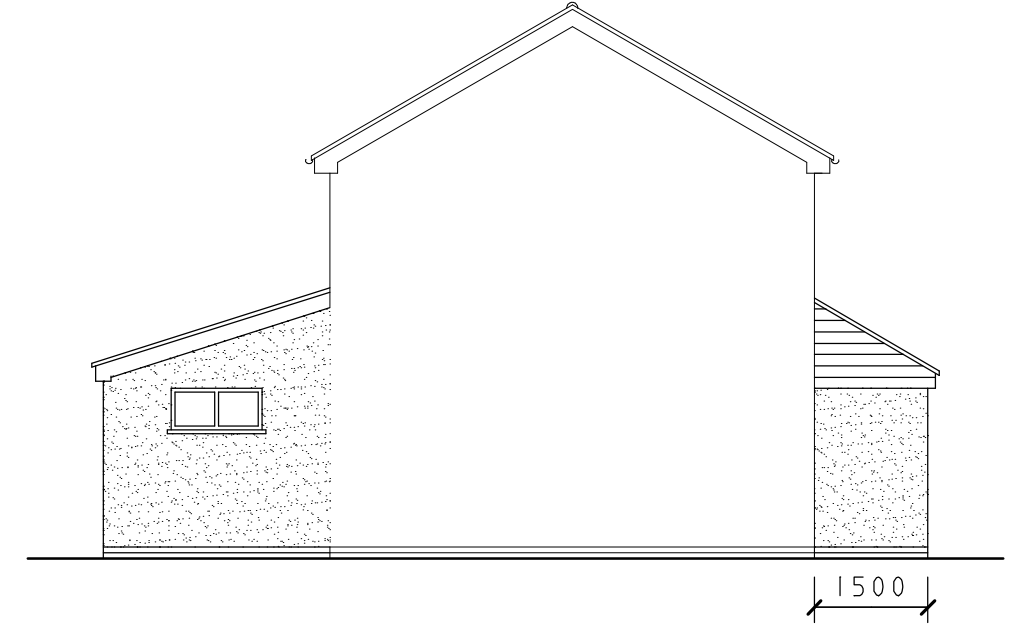

Proposed Annex
Elevation To Boundary



Proposed Annex
Elevation To House

CLIENT			
Mykel Widdowson Victoria Evans			
JOB TITLE			
The Mill House Higham Lane Stoke Golding CV13 6JH			
DRAWING TITLE			
Proposed Extension To The Rear Of Detached House Garage Conversion And Extension			
SCALE	SHEET	DATE	DRAWN BY
1:50 & 1:100	A1	Mar 2025	A Moore
ANDREW MOORE ARCHITECTURAL SERVICES Tel: 07973397765 Email: andrewmoore@workmail.com			
DRG NO		SHEET NO	
1683		2	