

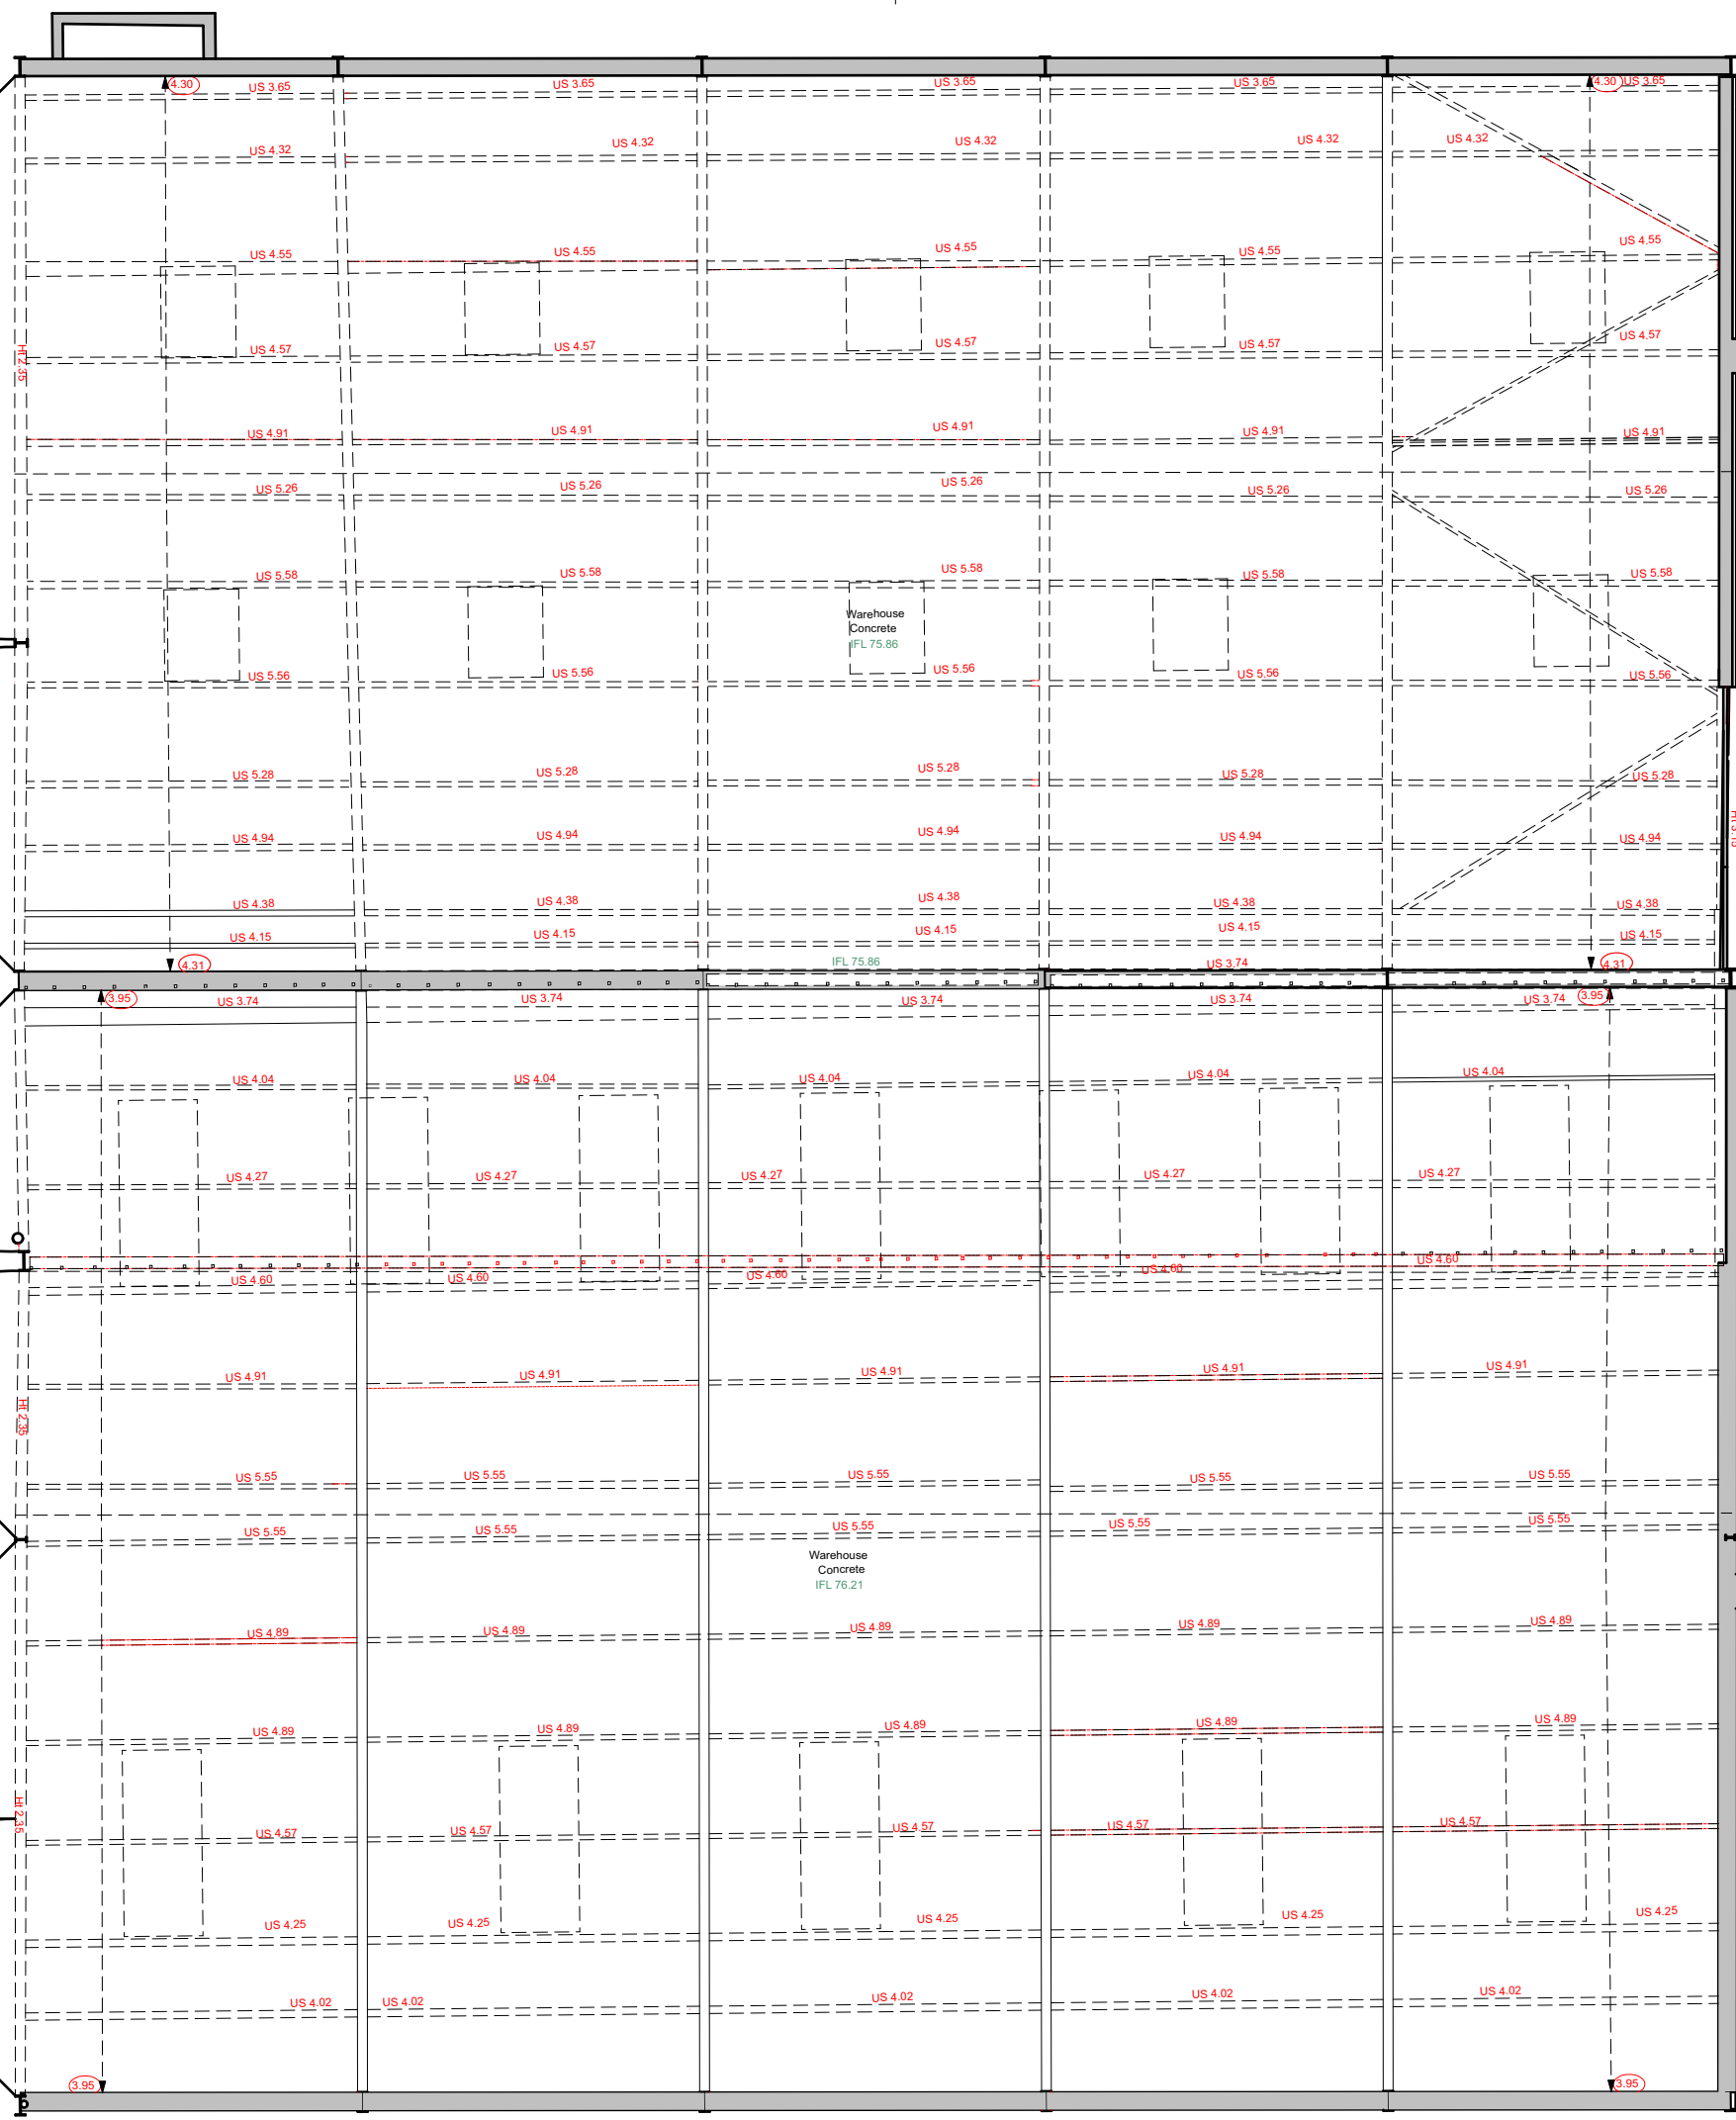
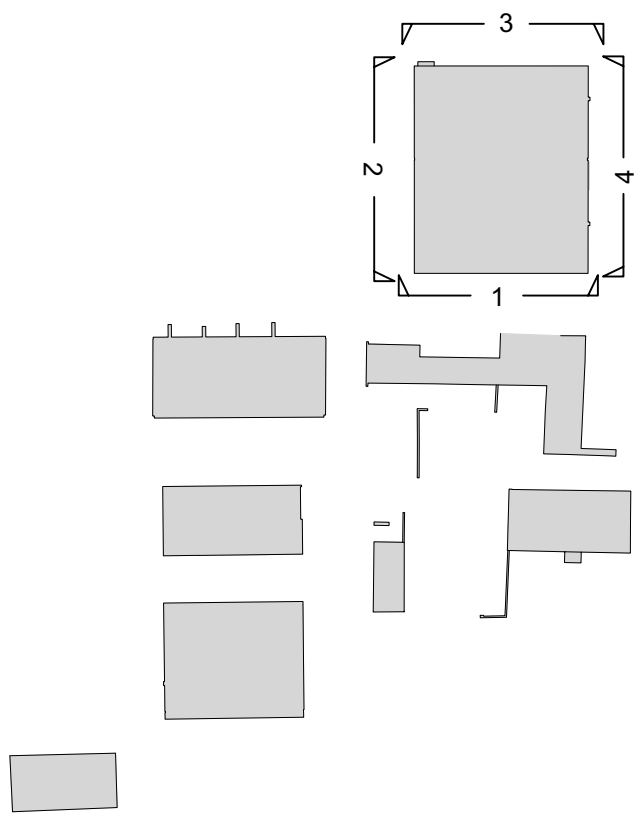


- General Notes:**
1. This drawing is to be read in conjunction with other consultants drawings.
 2. Check site conditions prior to commencement of work.
 3. Discrepancies must be reported directly to the Architect.
 4. Do not scale off drawing, use figured dimensions only, unless for planning purposes.
 5. This drawing may be issued in colour, and may be a non-standard paper size.

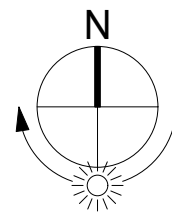

EXISTING GROUND FLOOR PLAN
SCALE 1:100

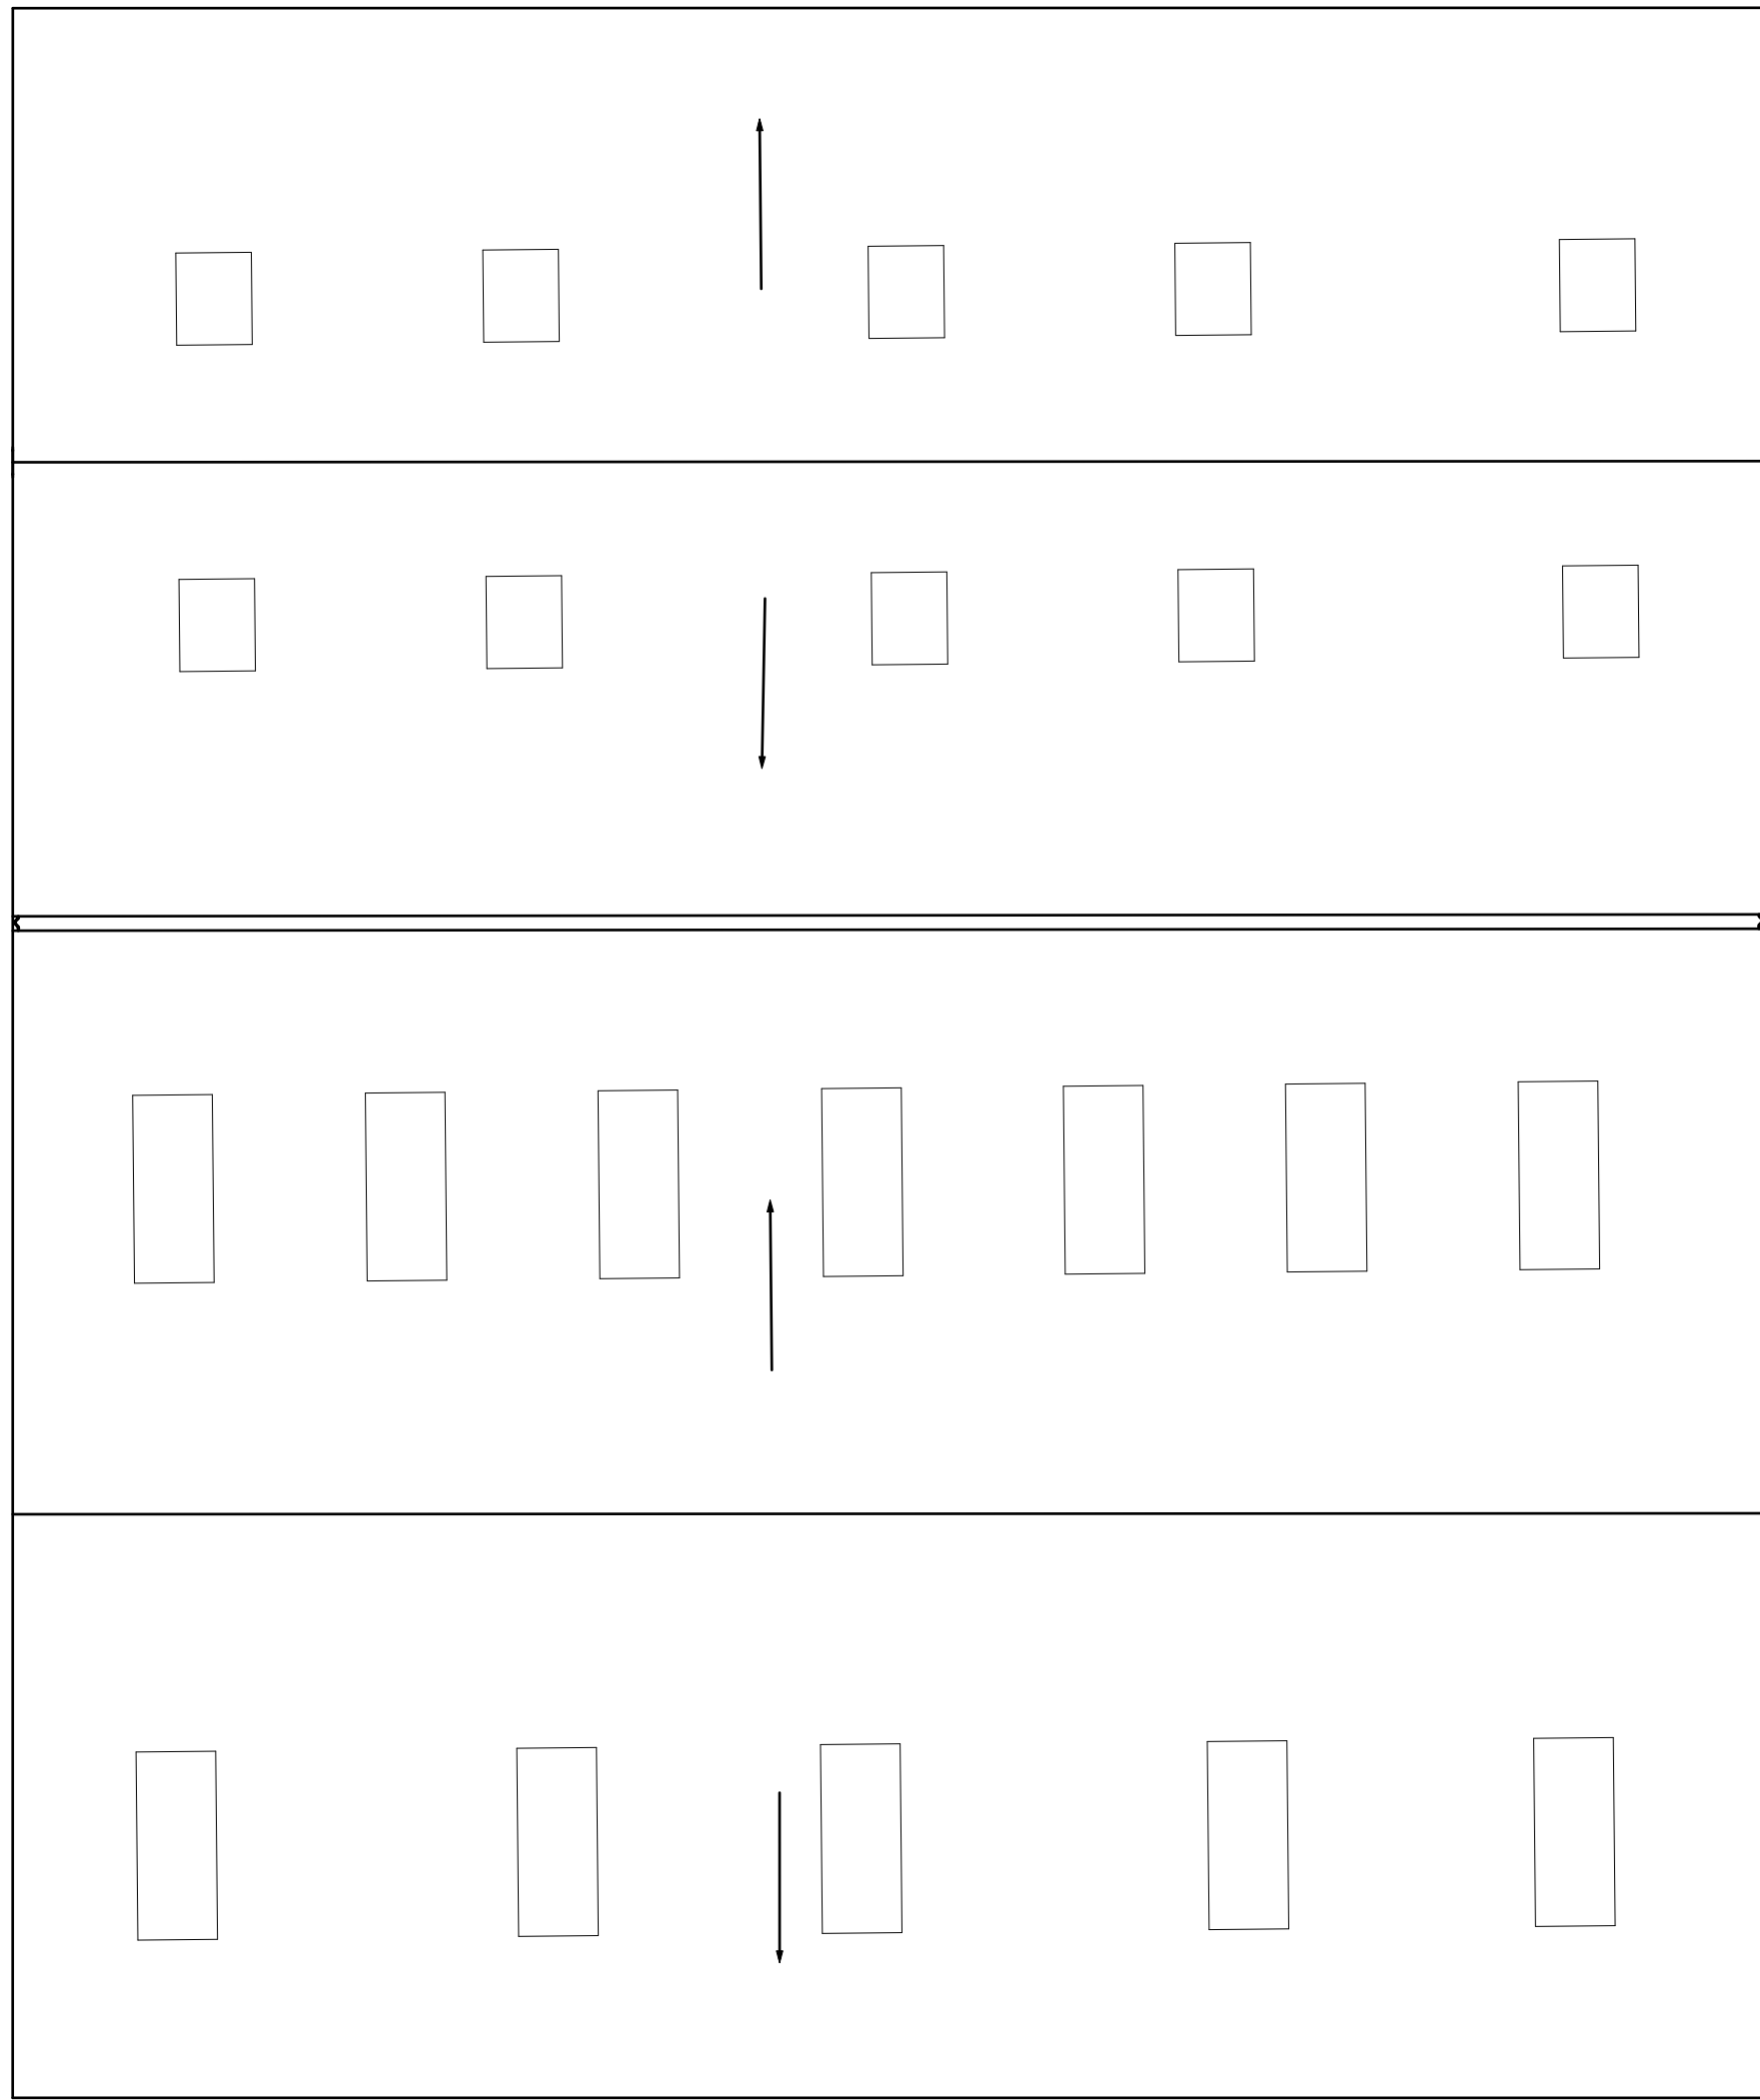

EXISTING ROOF PLAN
SCALE 1:100

A	27/01/2022	Issued for consent	SW
Rev	Date	Notes	Drawn
Scale	0 5m 1 : 100 @ A1 0 15ft		
QA Serial Number			
67005			
YIANGOU Yiangou Architects, Dyer House, 3 Dyer Street, Cirencester, Gloucestershire, GL7 2PP t 01295 880150 e architecture@yangou.com w www.yangou.com			
Project Address	Frogghall farm, Crow Lane, Sheepy Magna, CV9 2QX		
Project Description	Proposed Dwelling		
Drawing Title	Existing Agricultural Barn 01 Plans		
Drawing No.	2568-0012	Rev.	A