





- General Notes:**
1. This drawing is to be read in conjunction with other consultants drawings.
 2. Check site conditions prior to commencement of work.
 3. Discrepancies must be reported directly to the Architect.
 4. Do not scale off drawing, use figured dimensions only, unless for planning purposes.
 5. This drawing may be issued in colour, and may be a non-standard paper size.

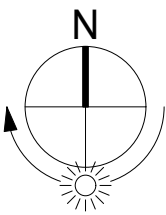


LOCATION KEY:

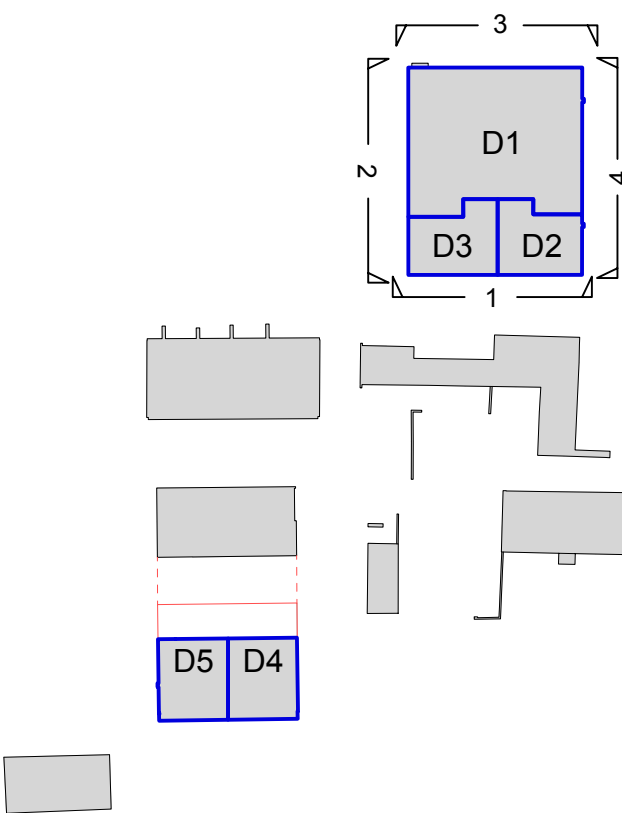


KEY:

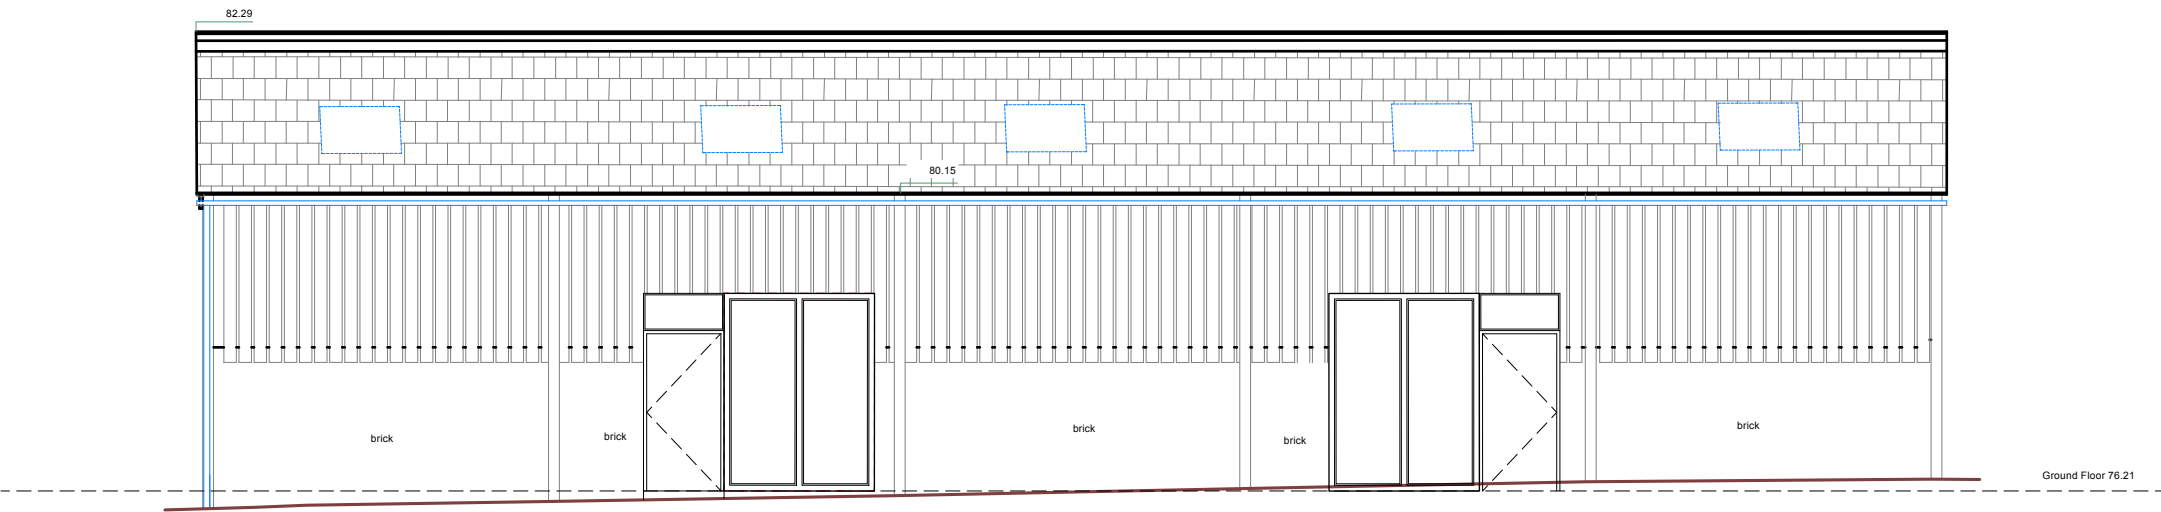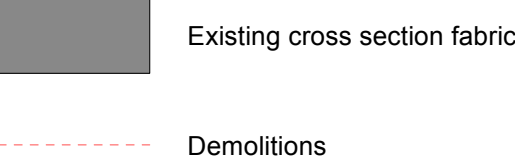


1. PROPOSED SOUTH ELEVATION
SCALE 1:100

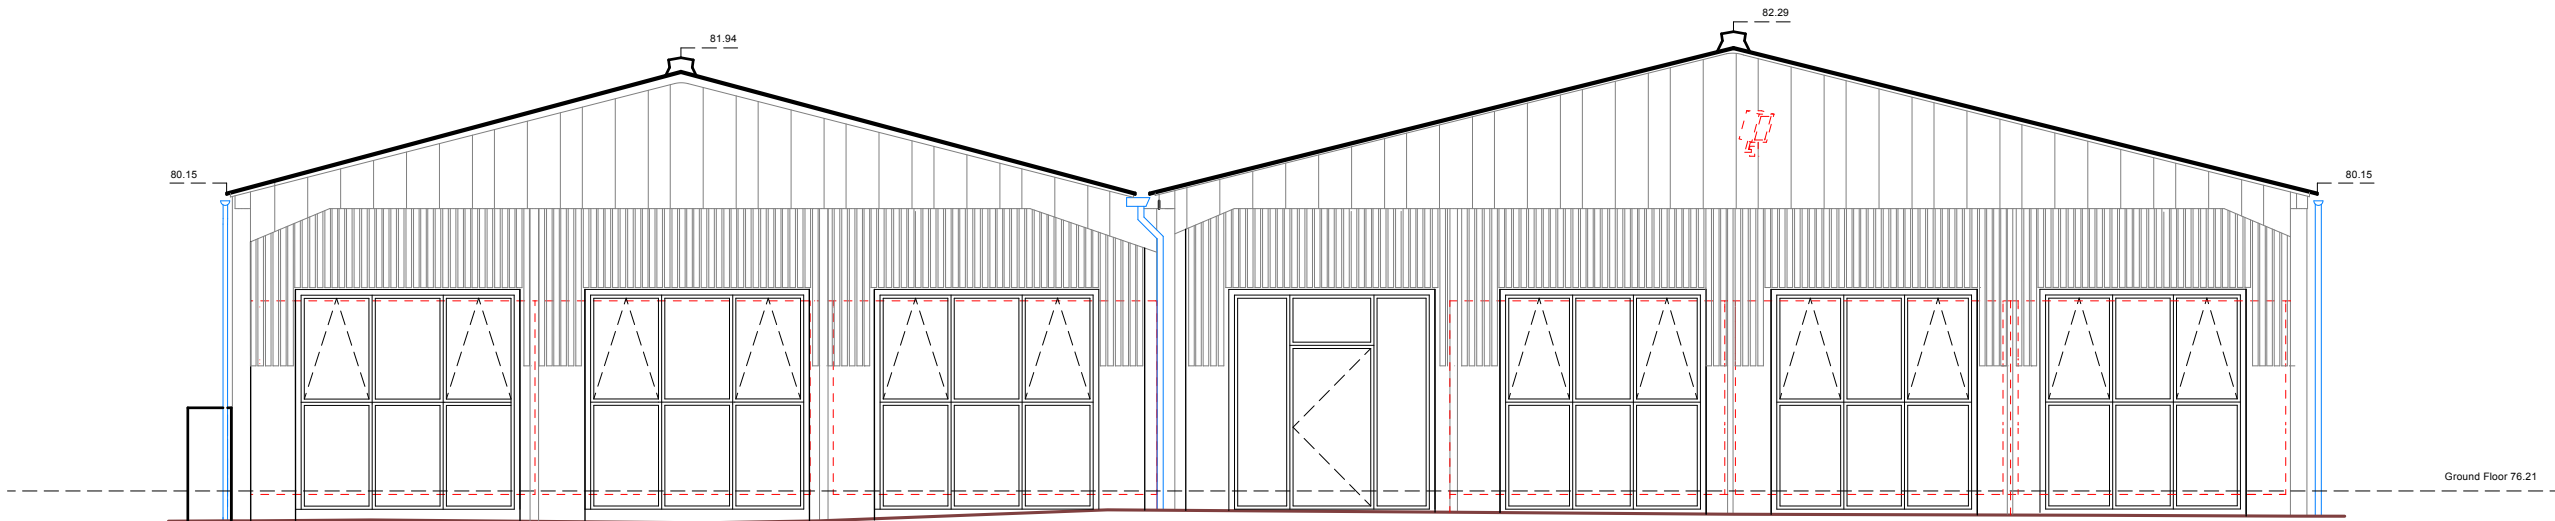


2. PROPOSED WEST ELEVATION
SCALE 1:100

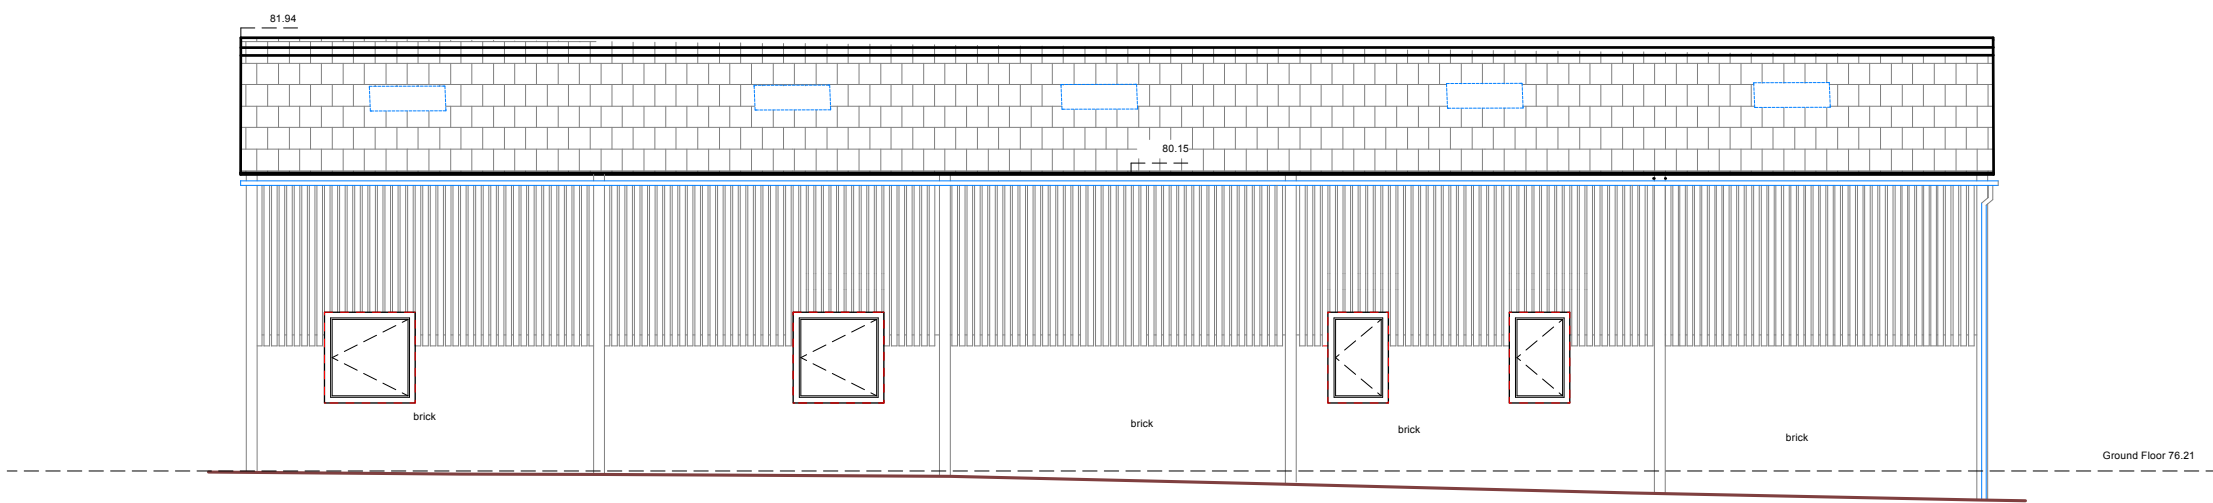

3. PROPOSED NORTH ELEVATION
SCALE 1:100

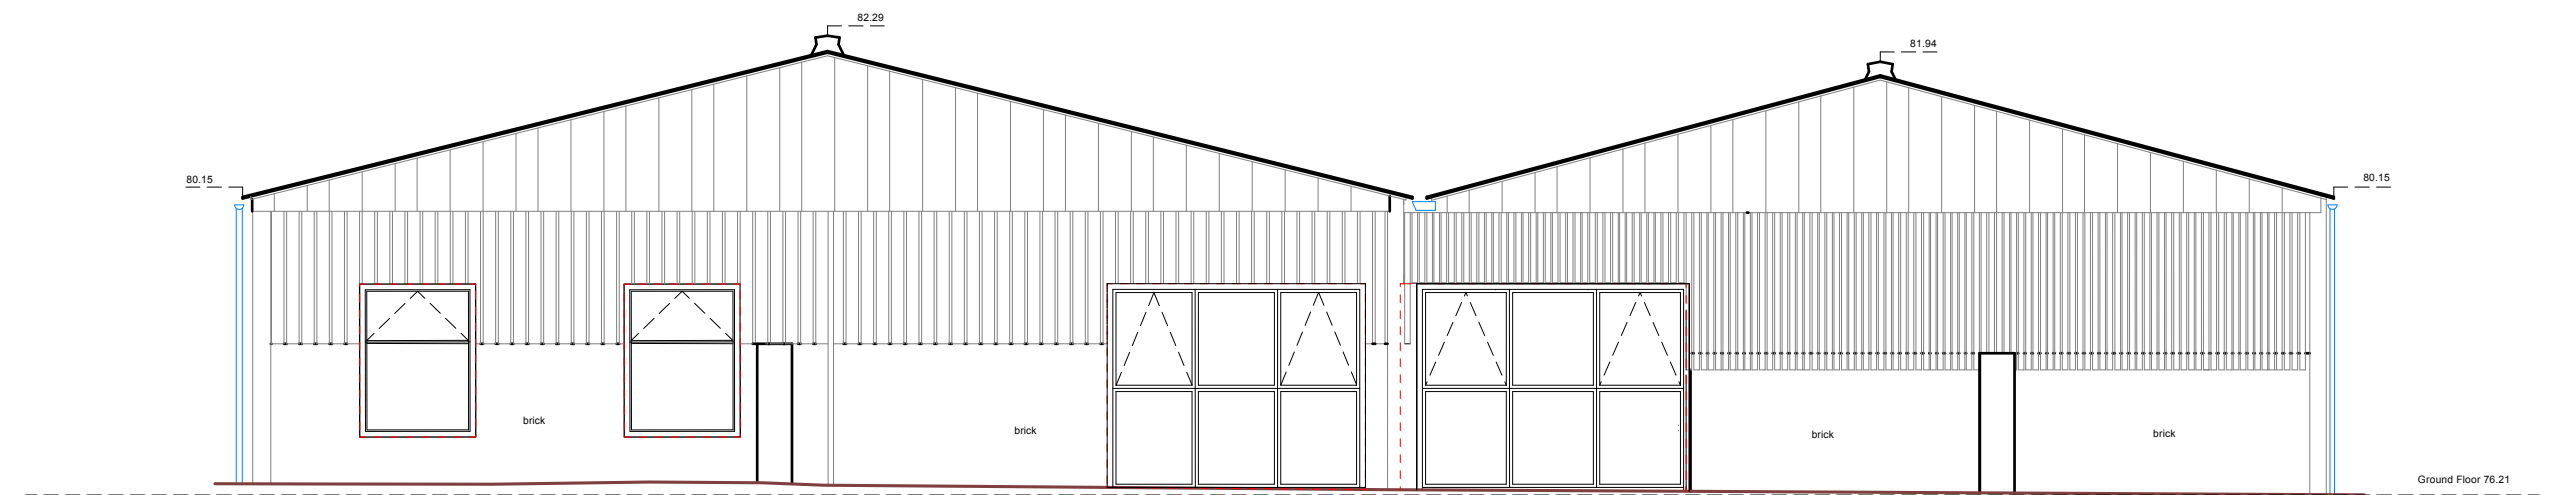

4. PROPOSED EAST ELEVATION
SCALE 1:100

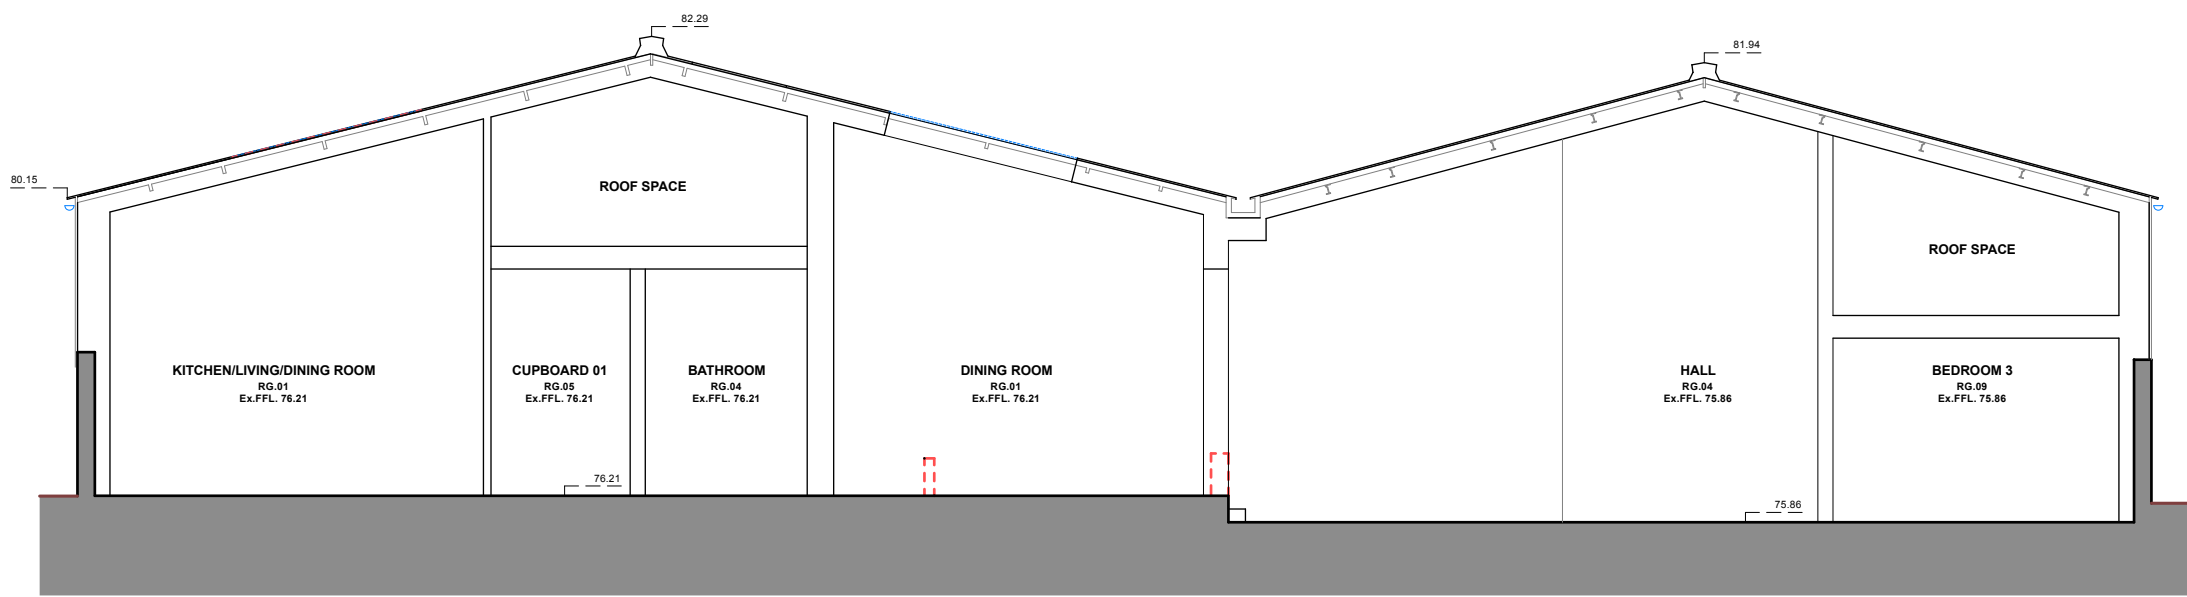

PROPOSED AA SECTION
SCALE 1:100

B	24/02/2025	Revised Design	CG
Rev	Date	Notes	Drawn
Scale	1 : 100 @ A1	0 5m 0 15ft	

QA Serial Number
110875

YIANGOU
Yiangou Architects, Dyer House, 3 Dyer Street, Cirencester, Gloucestershire, GL7 2PP
t 01285 888150 e architecture@yiangou.com w www.yiangou.com

Project Address	Frogghall farm, Crow Lane, Sheepy Magna, CV9 2QX
Project Description	Proposed Dwelling
Drawing Title	Proposed class Q consent_Agricultural Barn 01 Elevations
Drawing No.	2568-1104
Rev.	B