


1. Drawings copyright of © Architectural Vistadesigns Ltd
2. Drawings not to be used without written consent.
3. Planning drawings should not be used for the purpose of construction or working drawings.
4. Building Regulation approved drawings are not construction or working drawings.
5. All dimensions must be checked and verified on site before commencing works.
6. OS data may have been used for the purpose of a Planning submission.

Revisions		
Rev.	Date	Comments

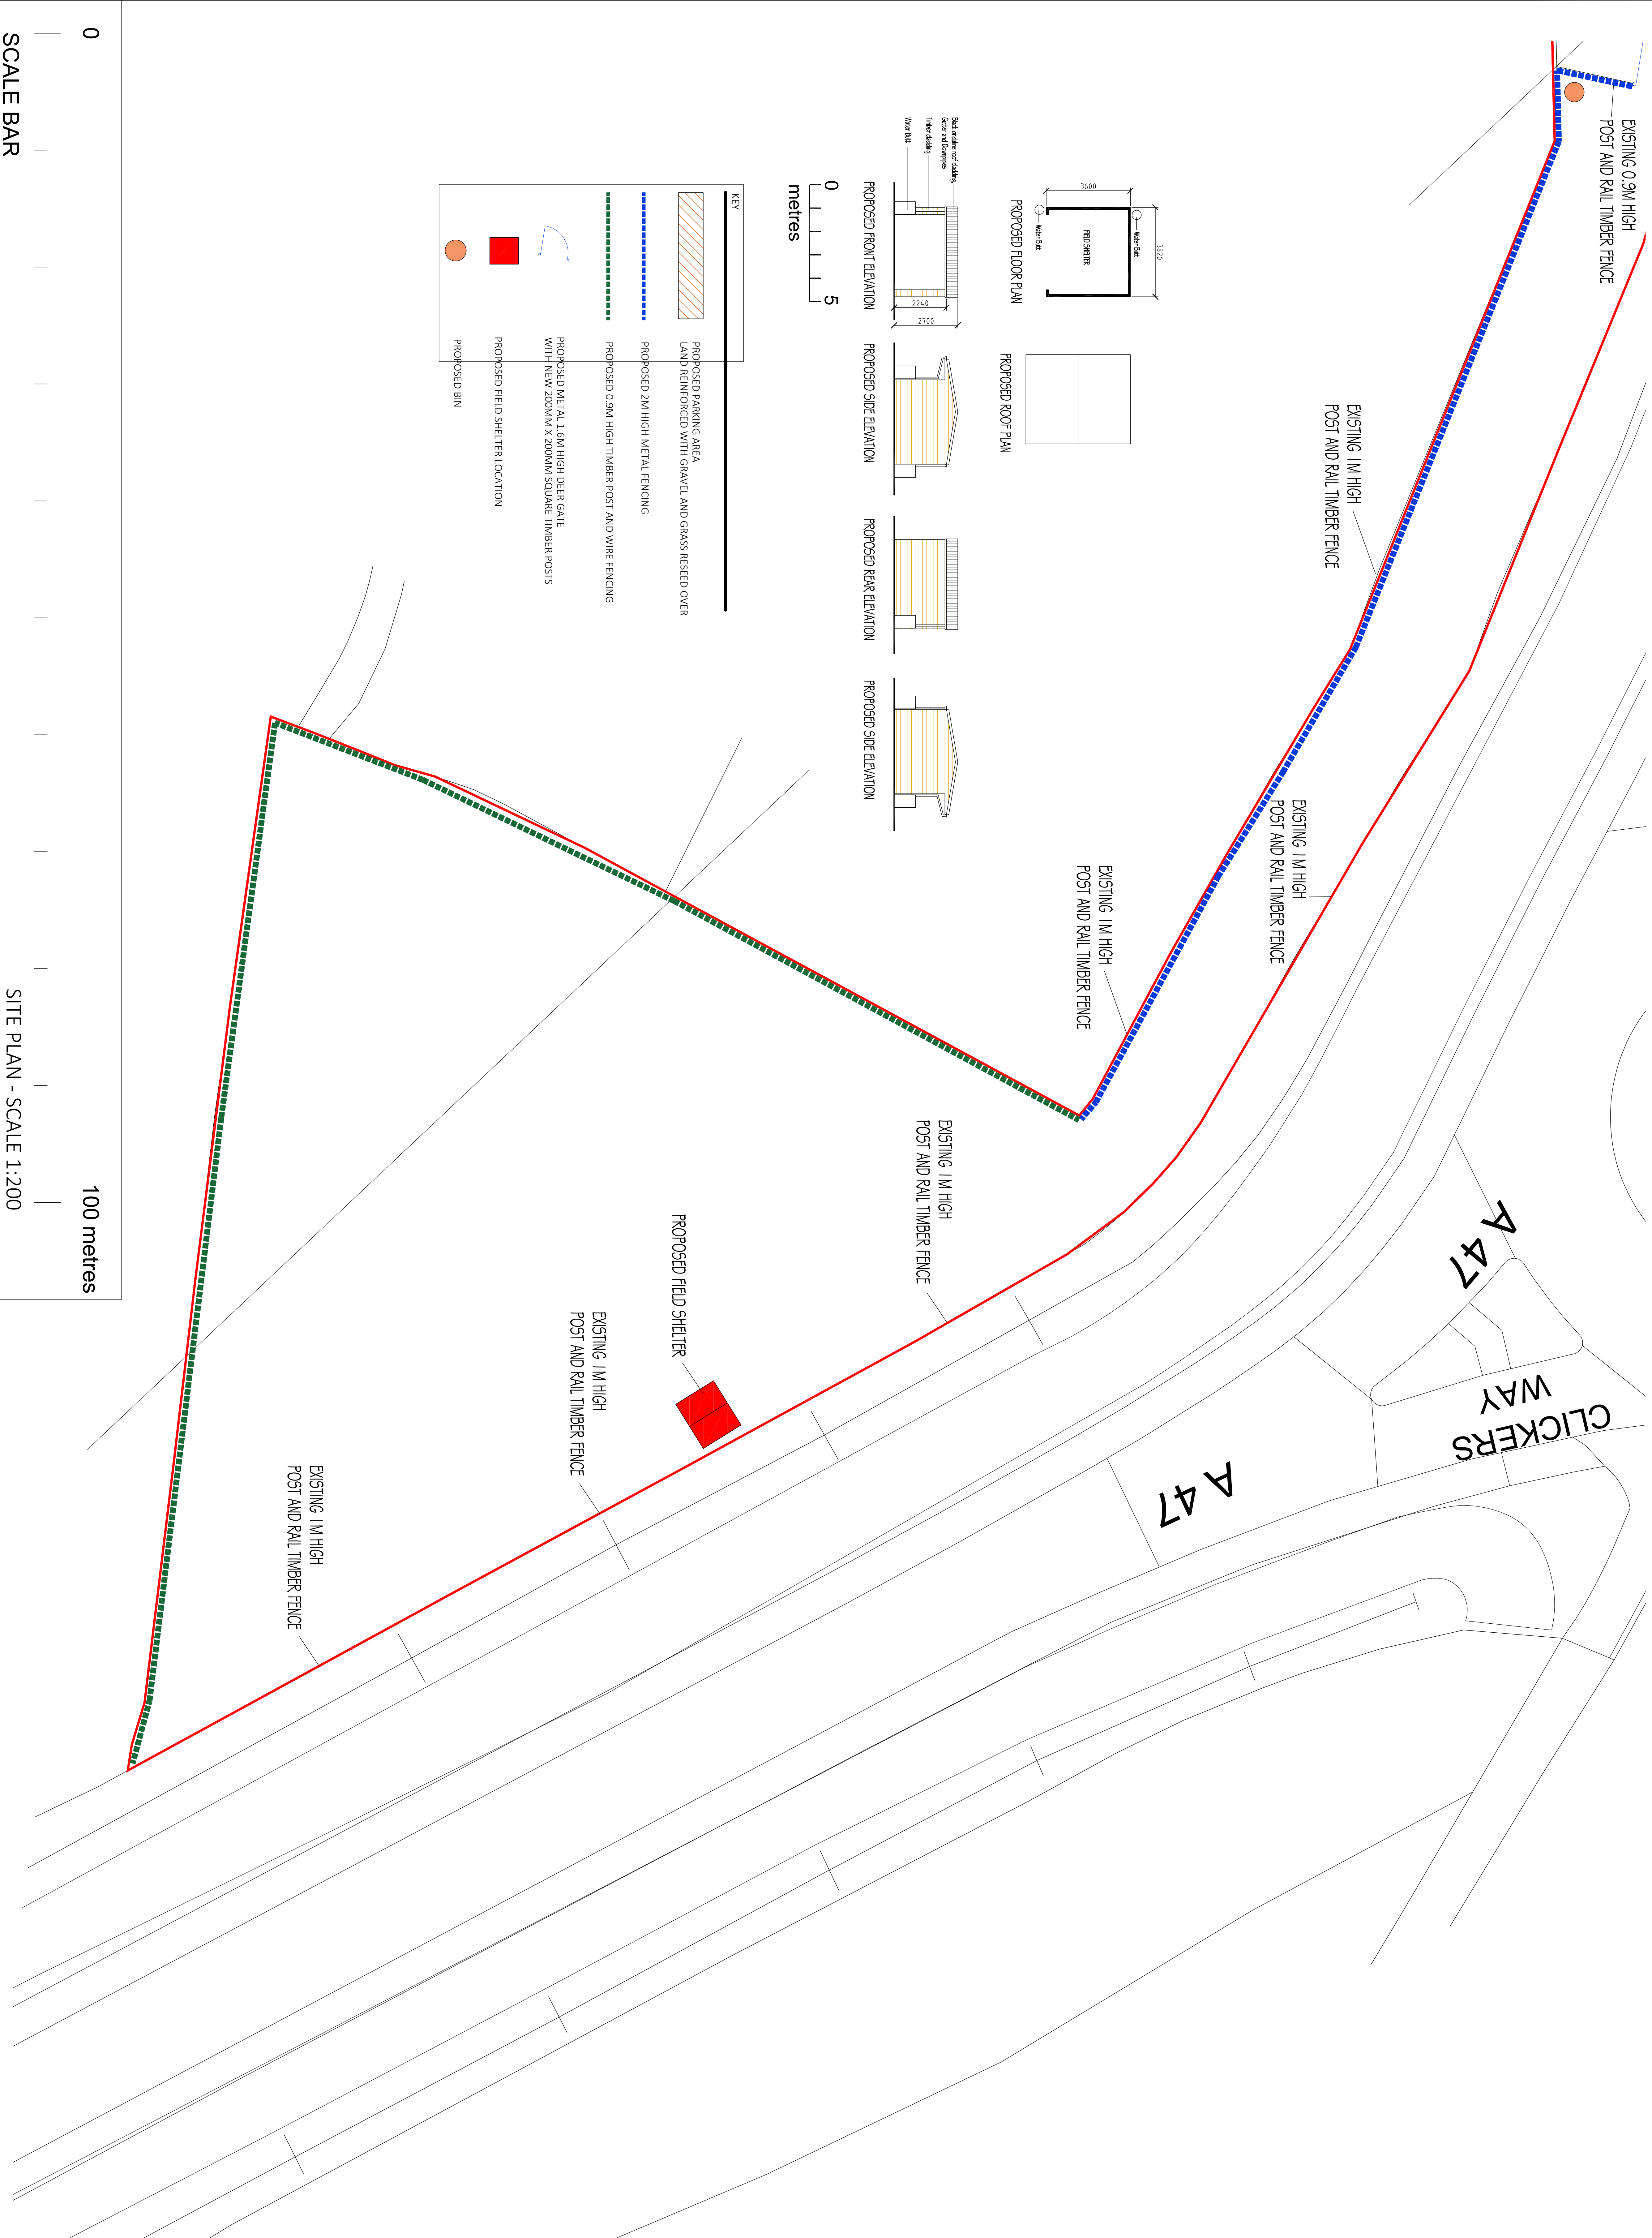

SCALE BAR

SITE PLAN - SCALE 1:200


200

AVD-LRE-PL05

1

Site Boundary —

NORTH

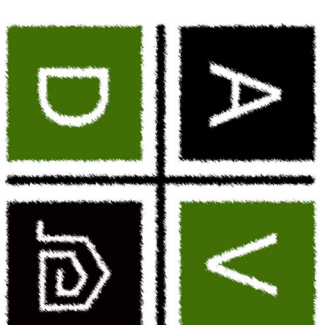

ArchitecturalVistadesigns Ltd

a: The Paddock, 118 Paddock Way, Hinckley, Leics LE10 0BZ

m: 0785 458 2584 t: 01455 698 839

W: www.architecturalvistadesigns.co.uk

e: studio@architecturalvistadesigns.co.uk

Client: M SPENCE Dwg Status: PLANNING

Dwg: Proposed Site Plan & Field Shelter - Sheet 2

Land off Leicester Road (A47), Earl Shilton

Scale: 1:200 & 1:100 @ A0

Date: 20.11.2025

Dwg No

Rev.