




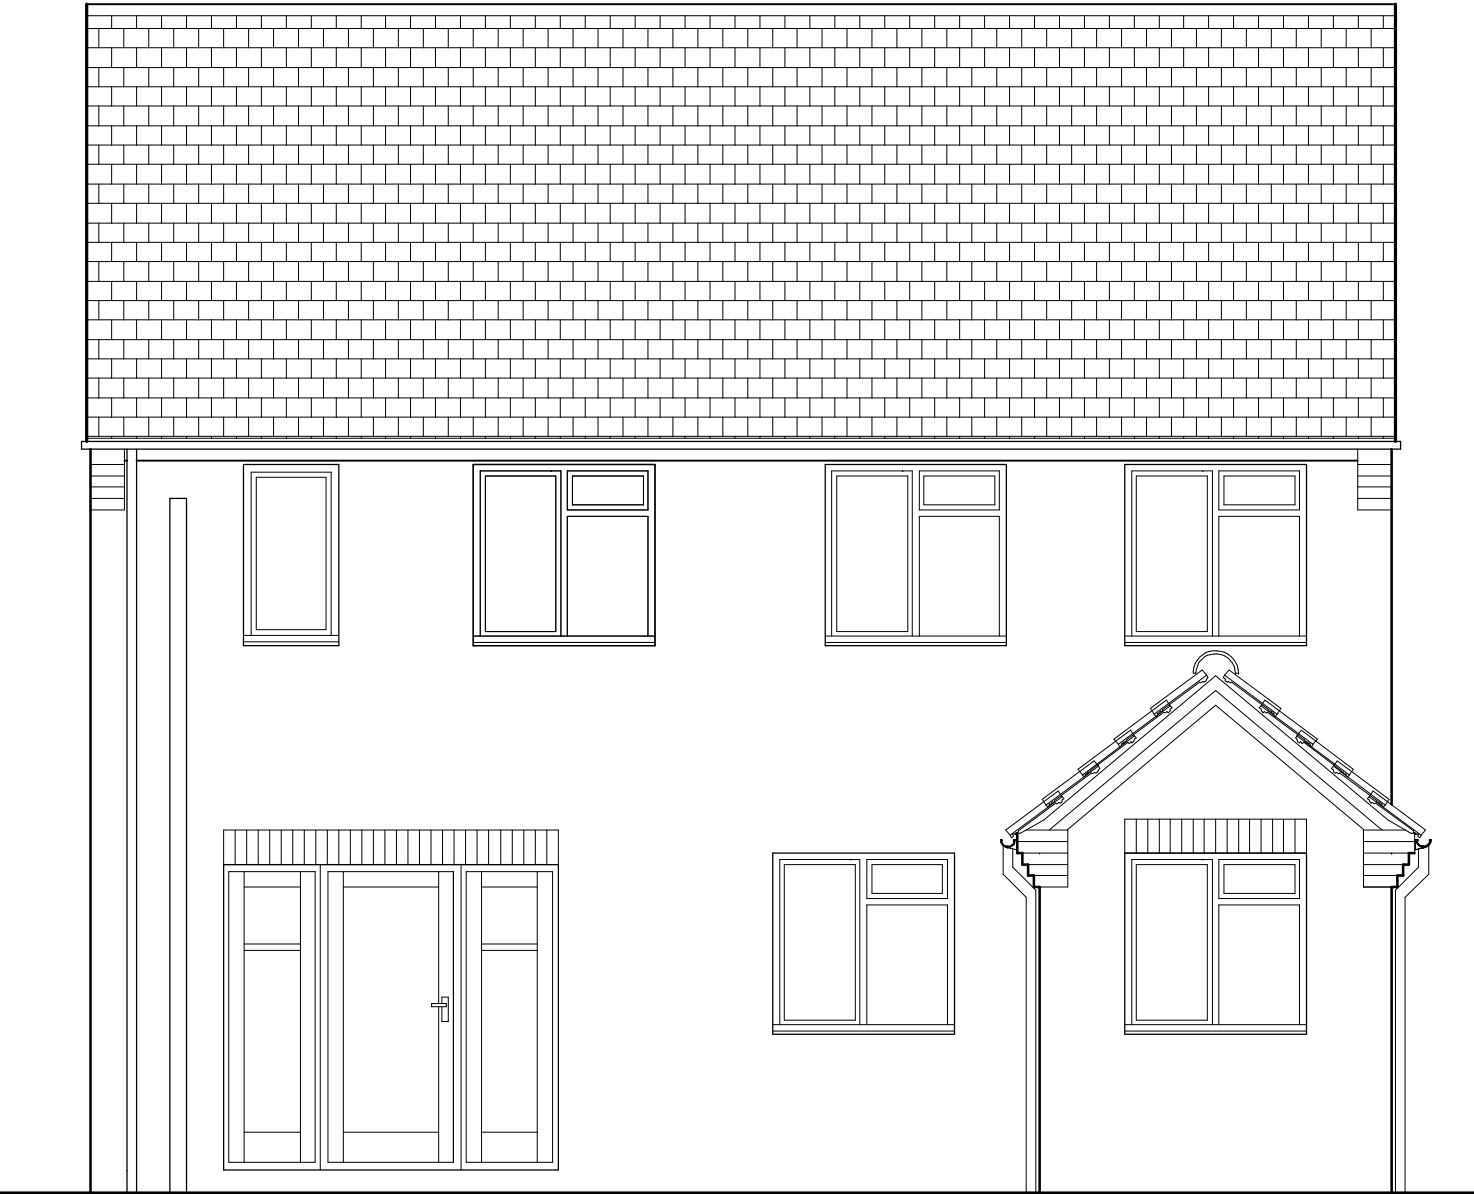


Existing Rear Elevation

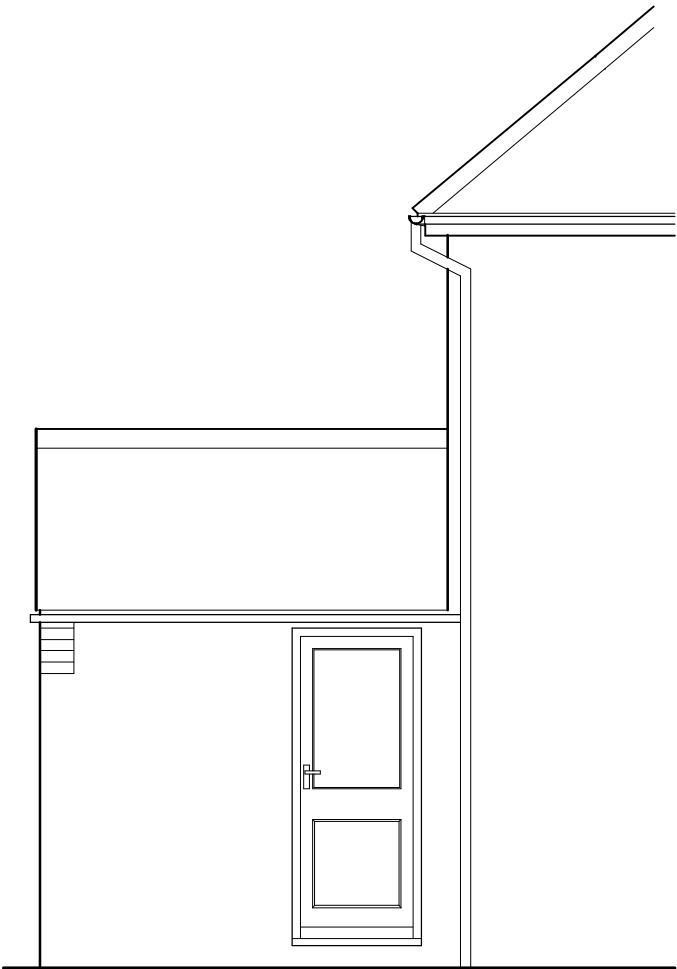

Existing Side Elevation -
south/west

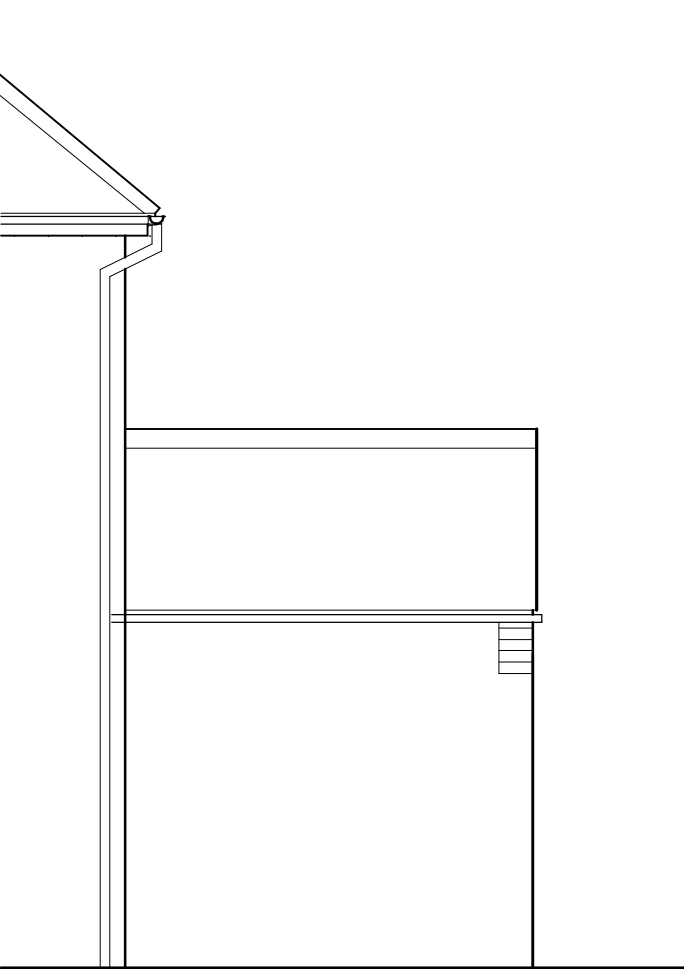

Existing Side Elevation -
north/east

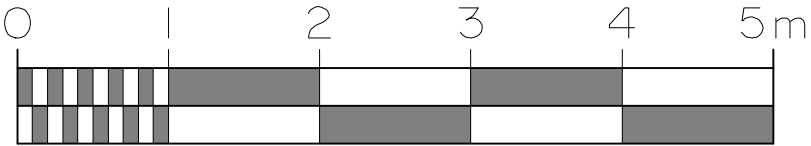

Philip Baumber Architectural Services
50, Radmore Road, HINCKLEY, Leics. LE10 0RQ
tel. 07913 560141; e.mail. baumberp1955@gmail.com

Project:
Proposed Single Storey Rear Extension at
No. 8, Bradgate Road, Hinckley, LE10
for Mr. & Mrs. T. Hayman

Drg.Title
Existing Elevations

Date:
Dec 2025
Job No.:
1666

Scale:
1:50 @ A3
Drg. No. Rev.
02