



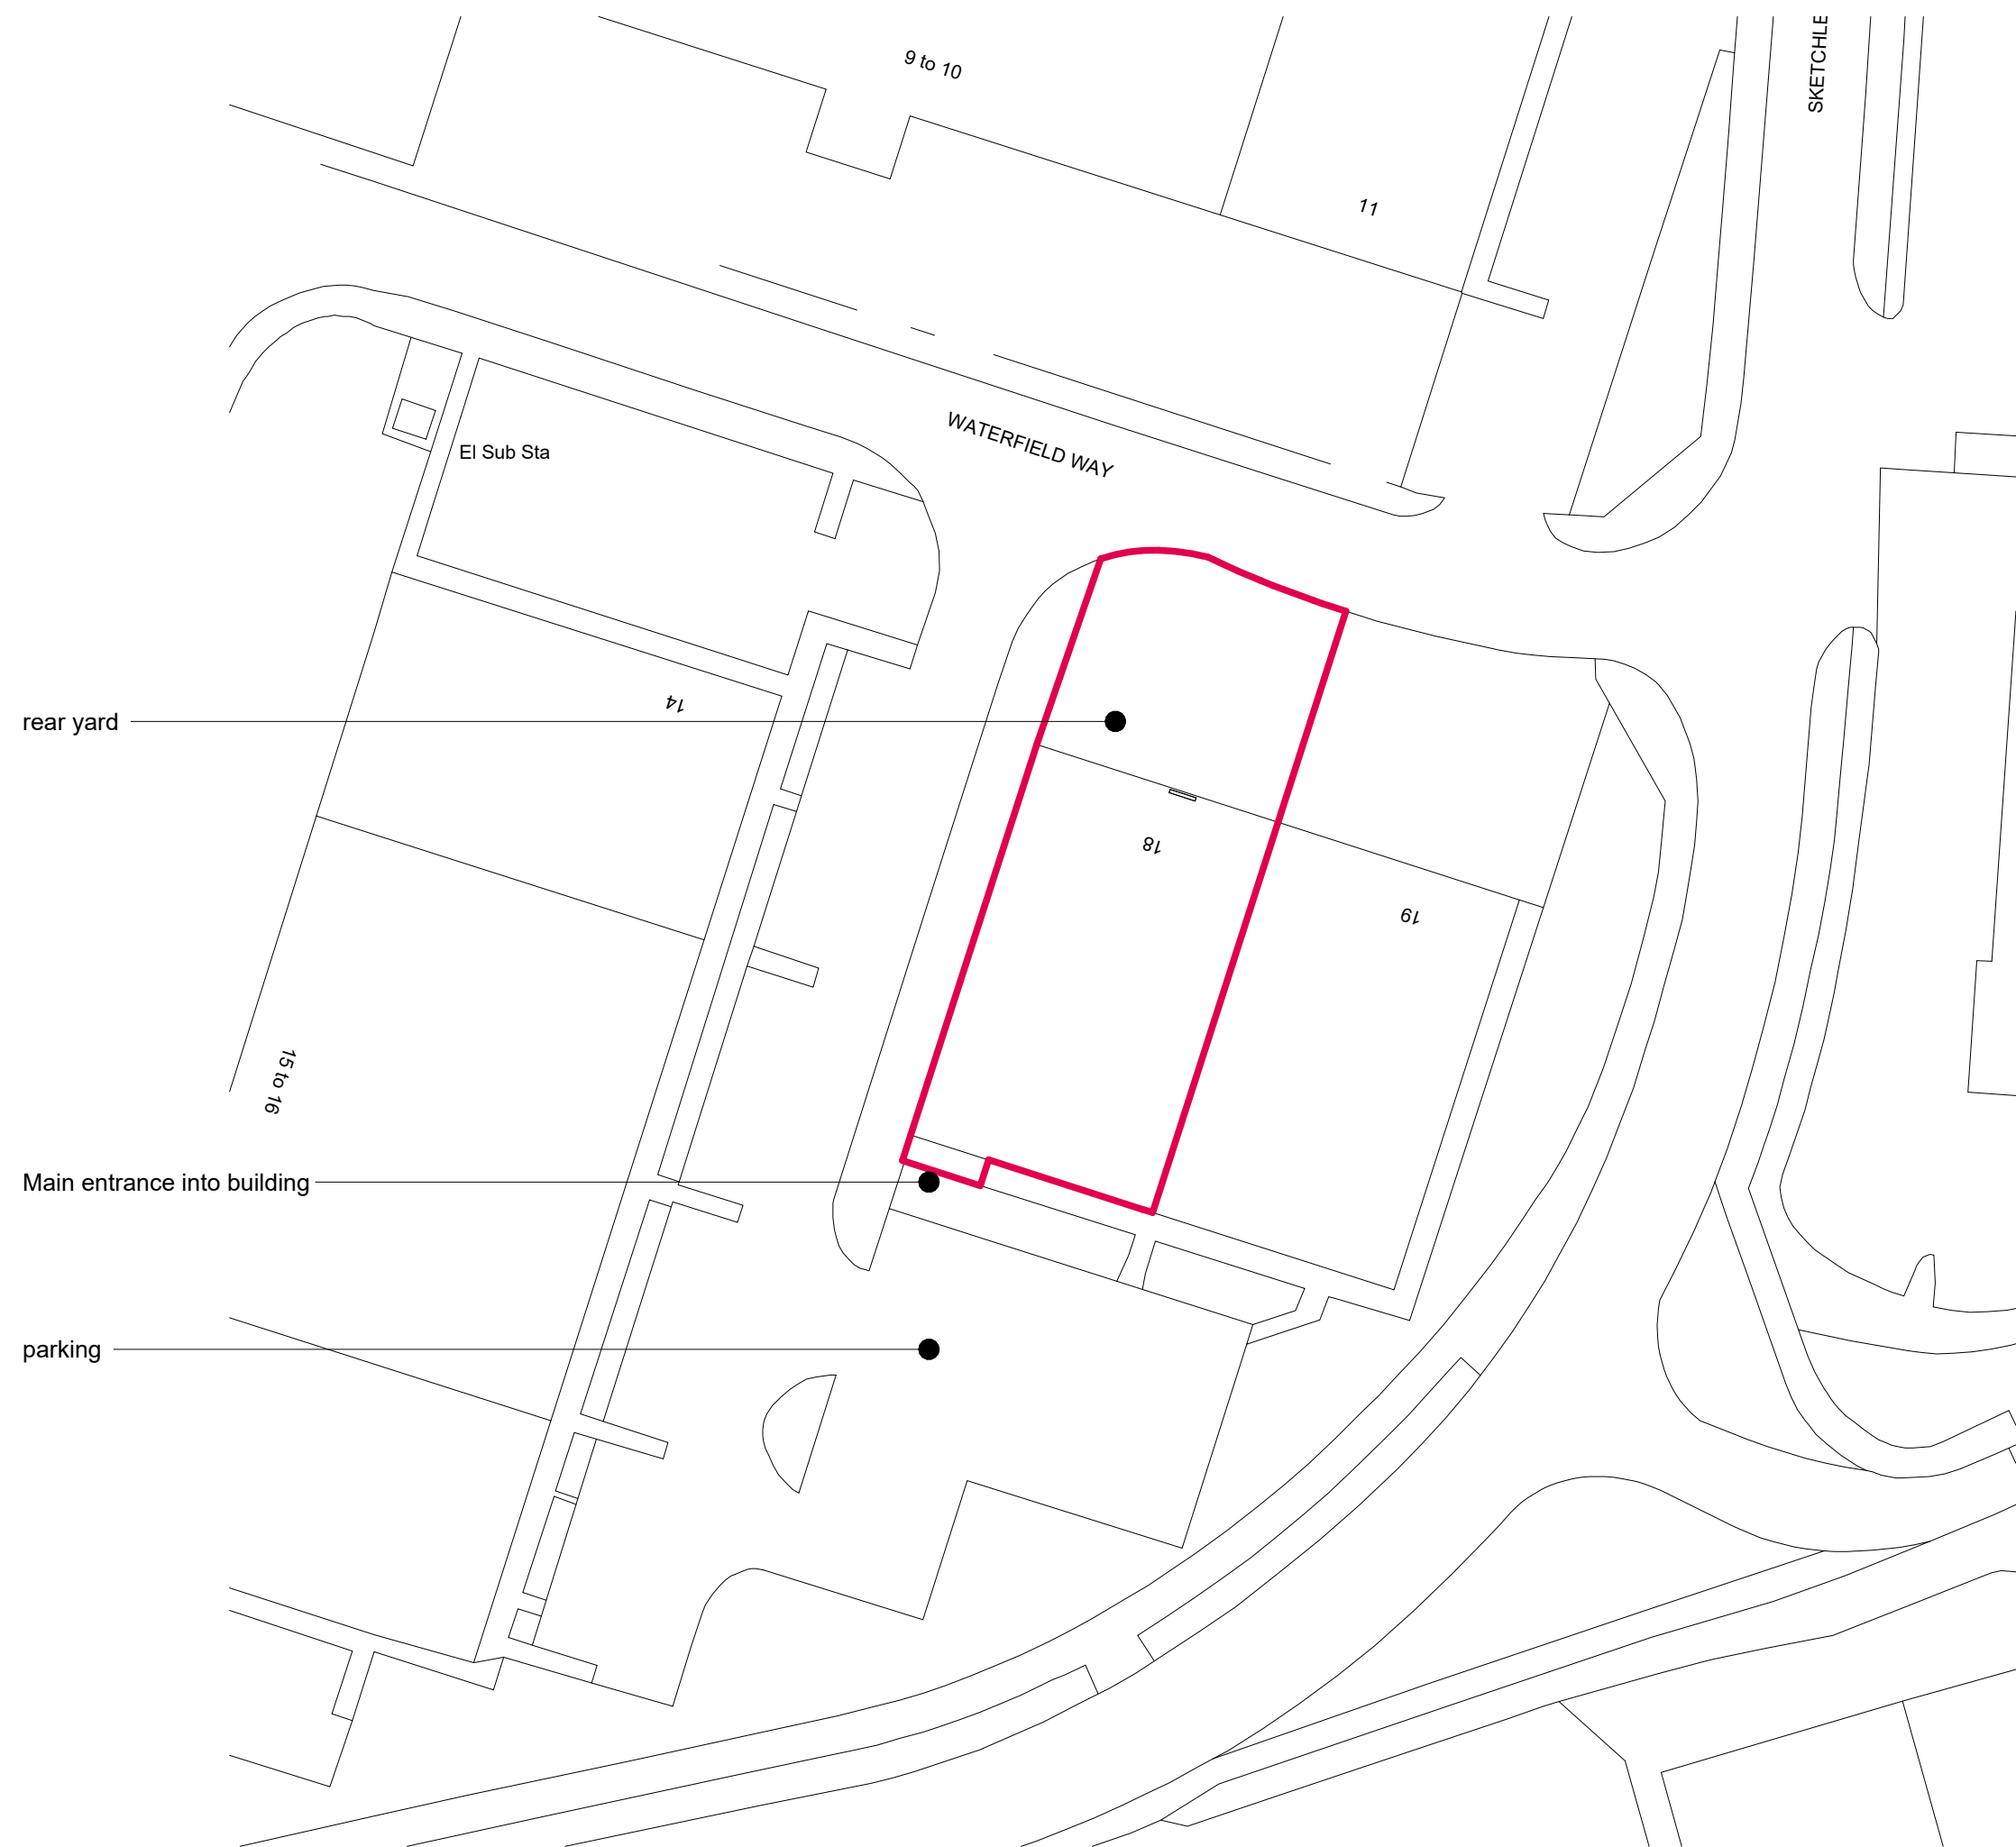

Existing Site Plan
1 : 500

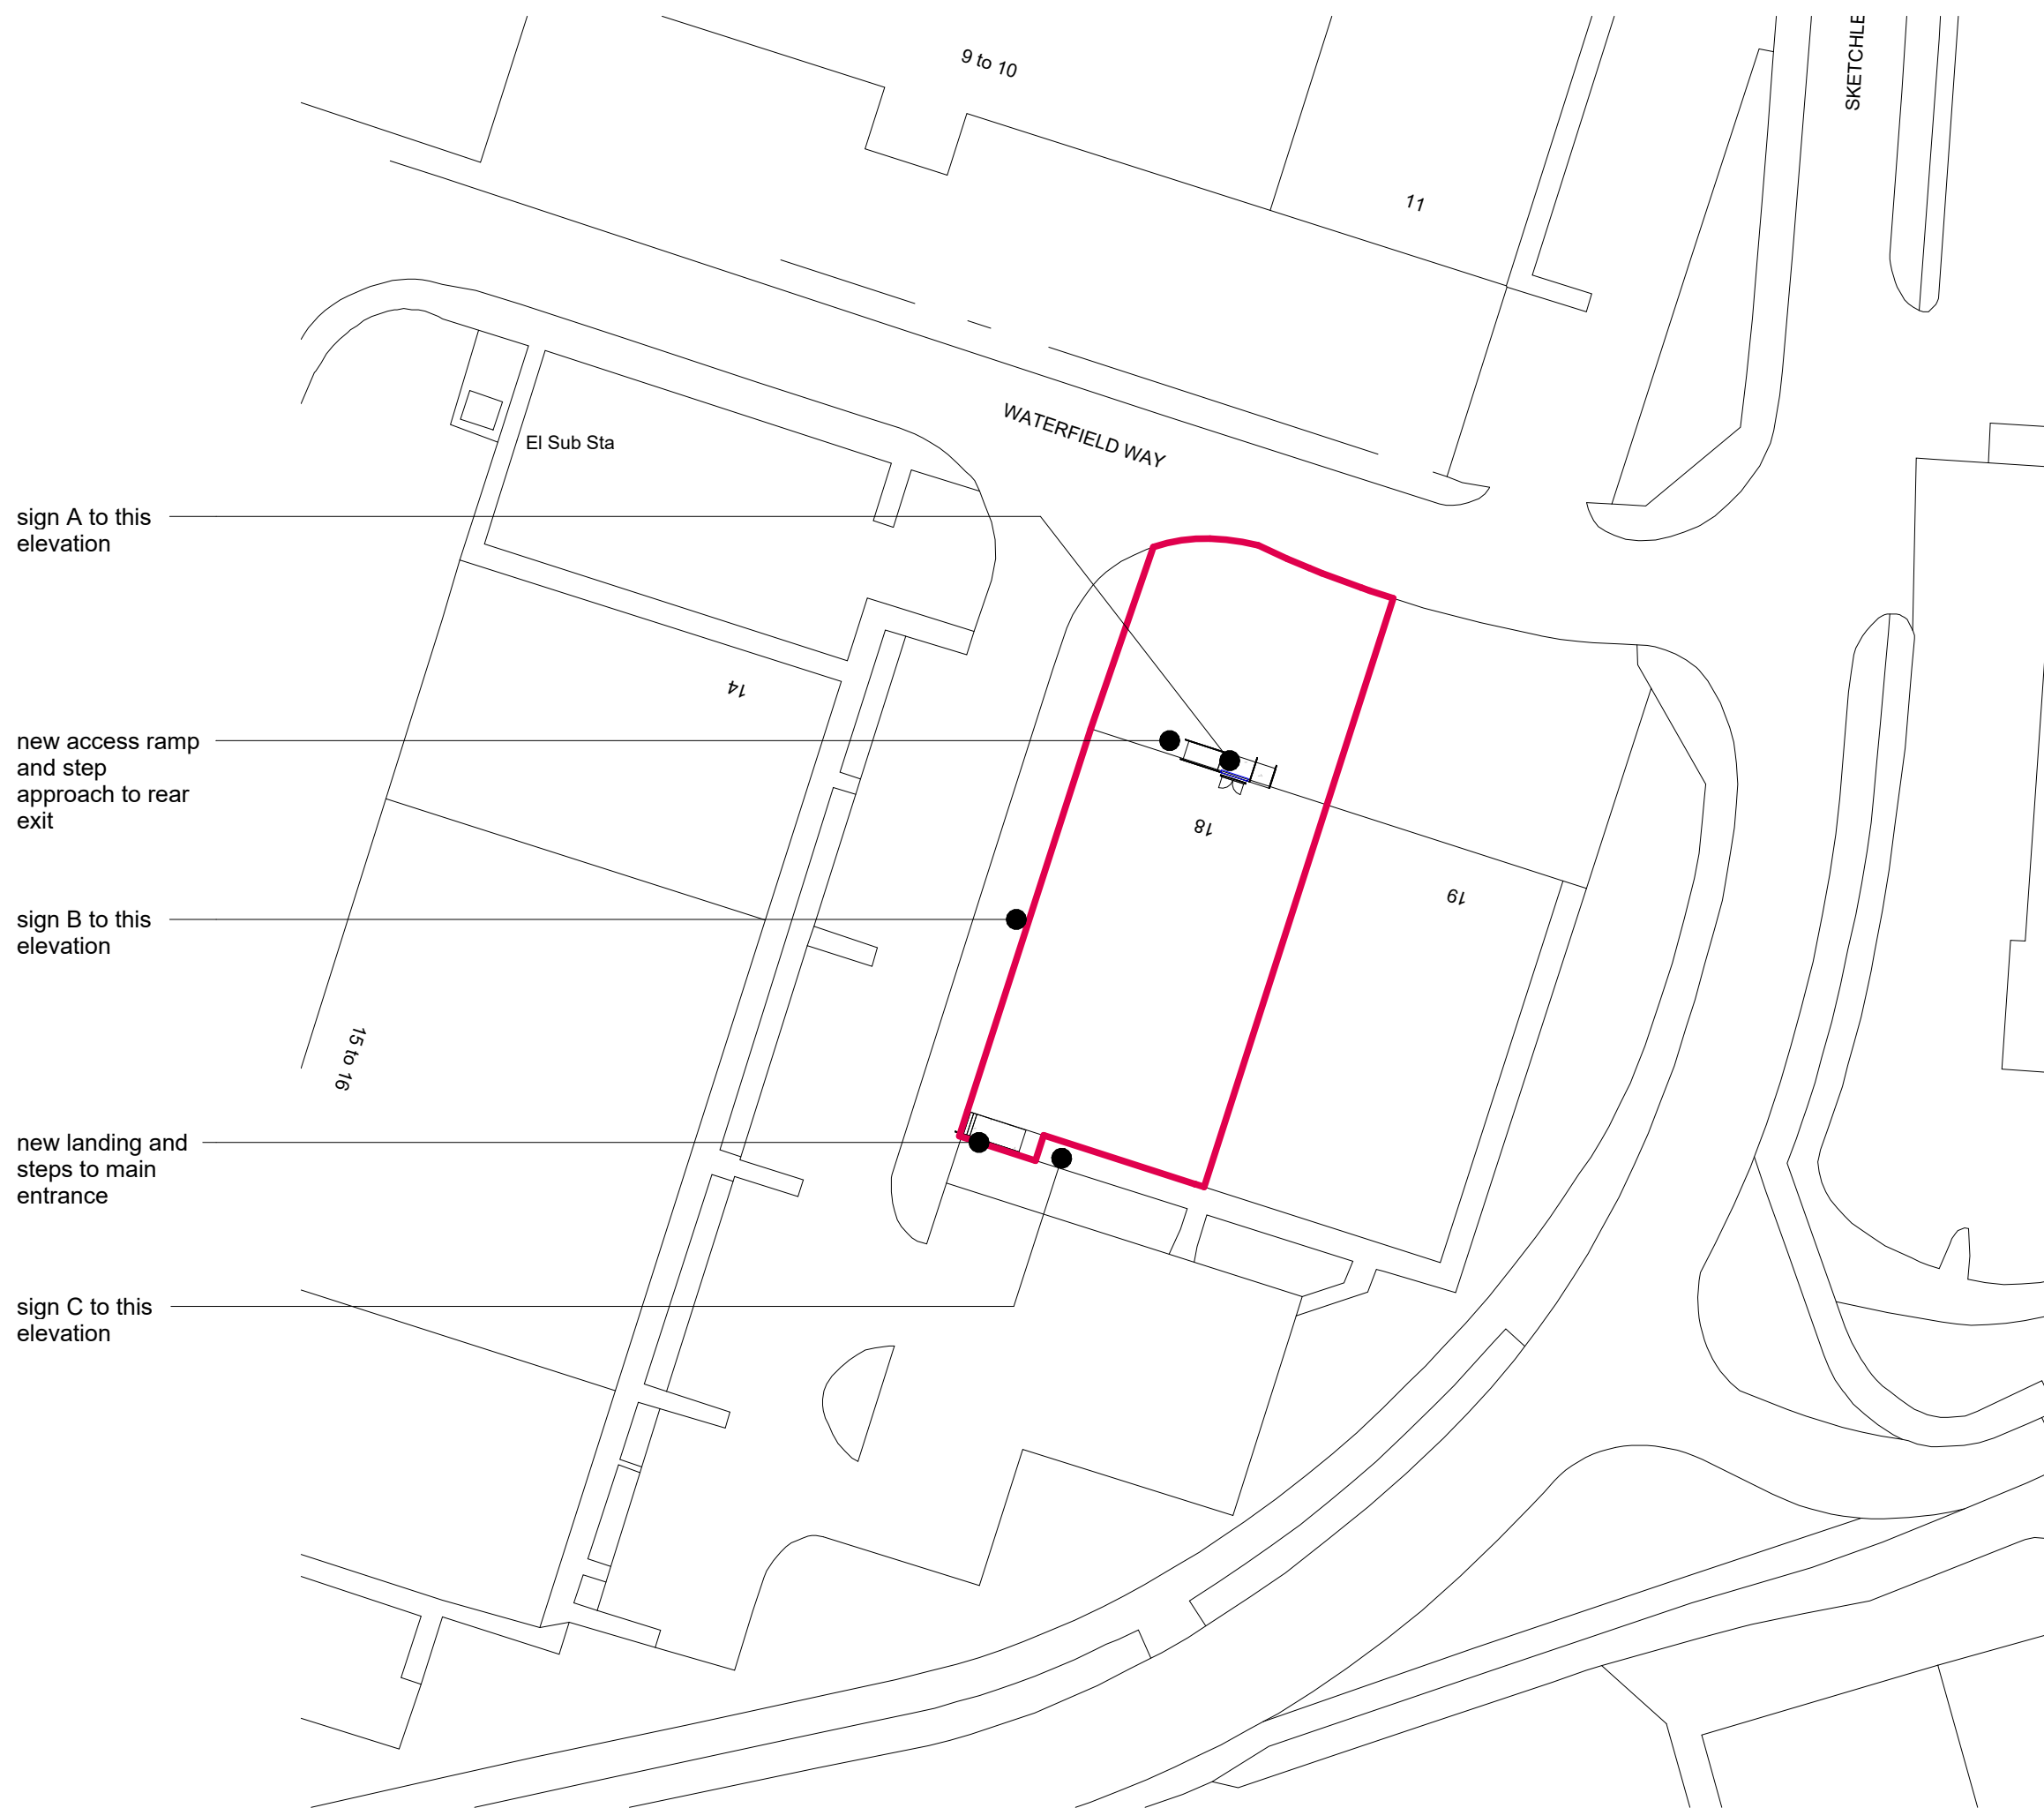

Proposed Site Plan
1 : 500



A 14.05.24 Address updated following Planning Case Officer comments



Status

PLANNING

Client

Euro Car Parts Limited

Project

18 Waterfield Way
Burbage
LE10 3ER

Title

Existing and Proposed Site Plan

Drawing Number

RS/72699/ 101

Drawn JM	HEAD OFFICE 4 The Staithes Watermark Gateshead NE11 9SN
Date March 2024	T: 0191 493 4890 F: 0191 493 4891
Scale @A1 1 : 500	Teesside Office Varsity House, 2 Falcon Court Preston Farm Industrial Estate Stockton-on-Tees, TS18 3TS T: 01642 616 616
Revision A	www.robertson-simpson.co.uk