


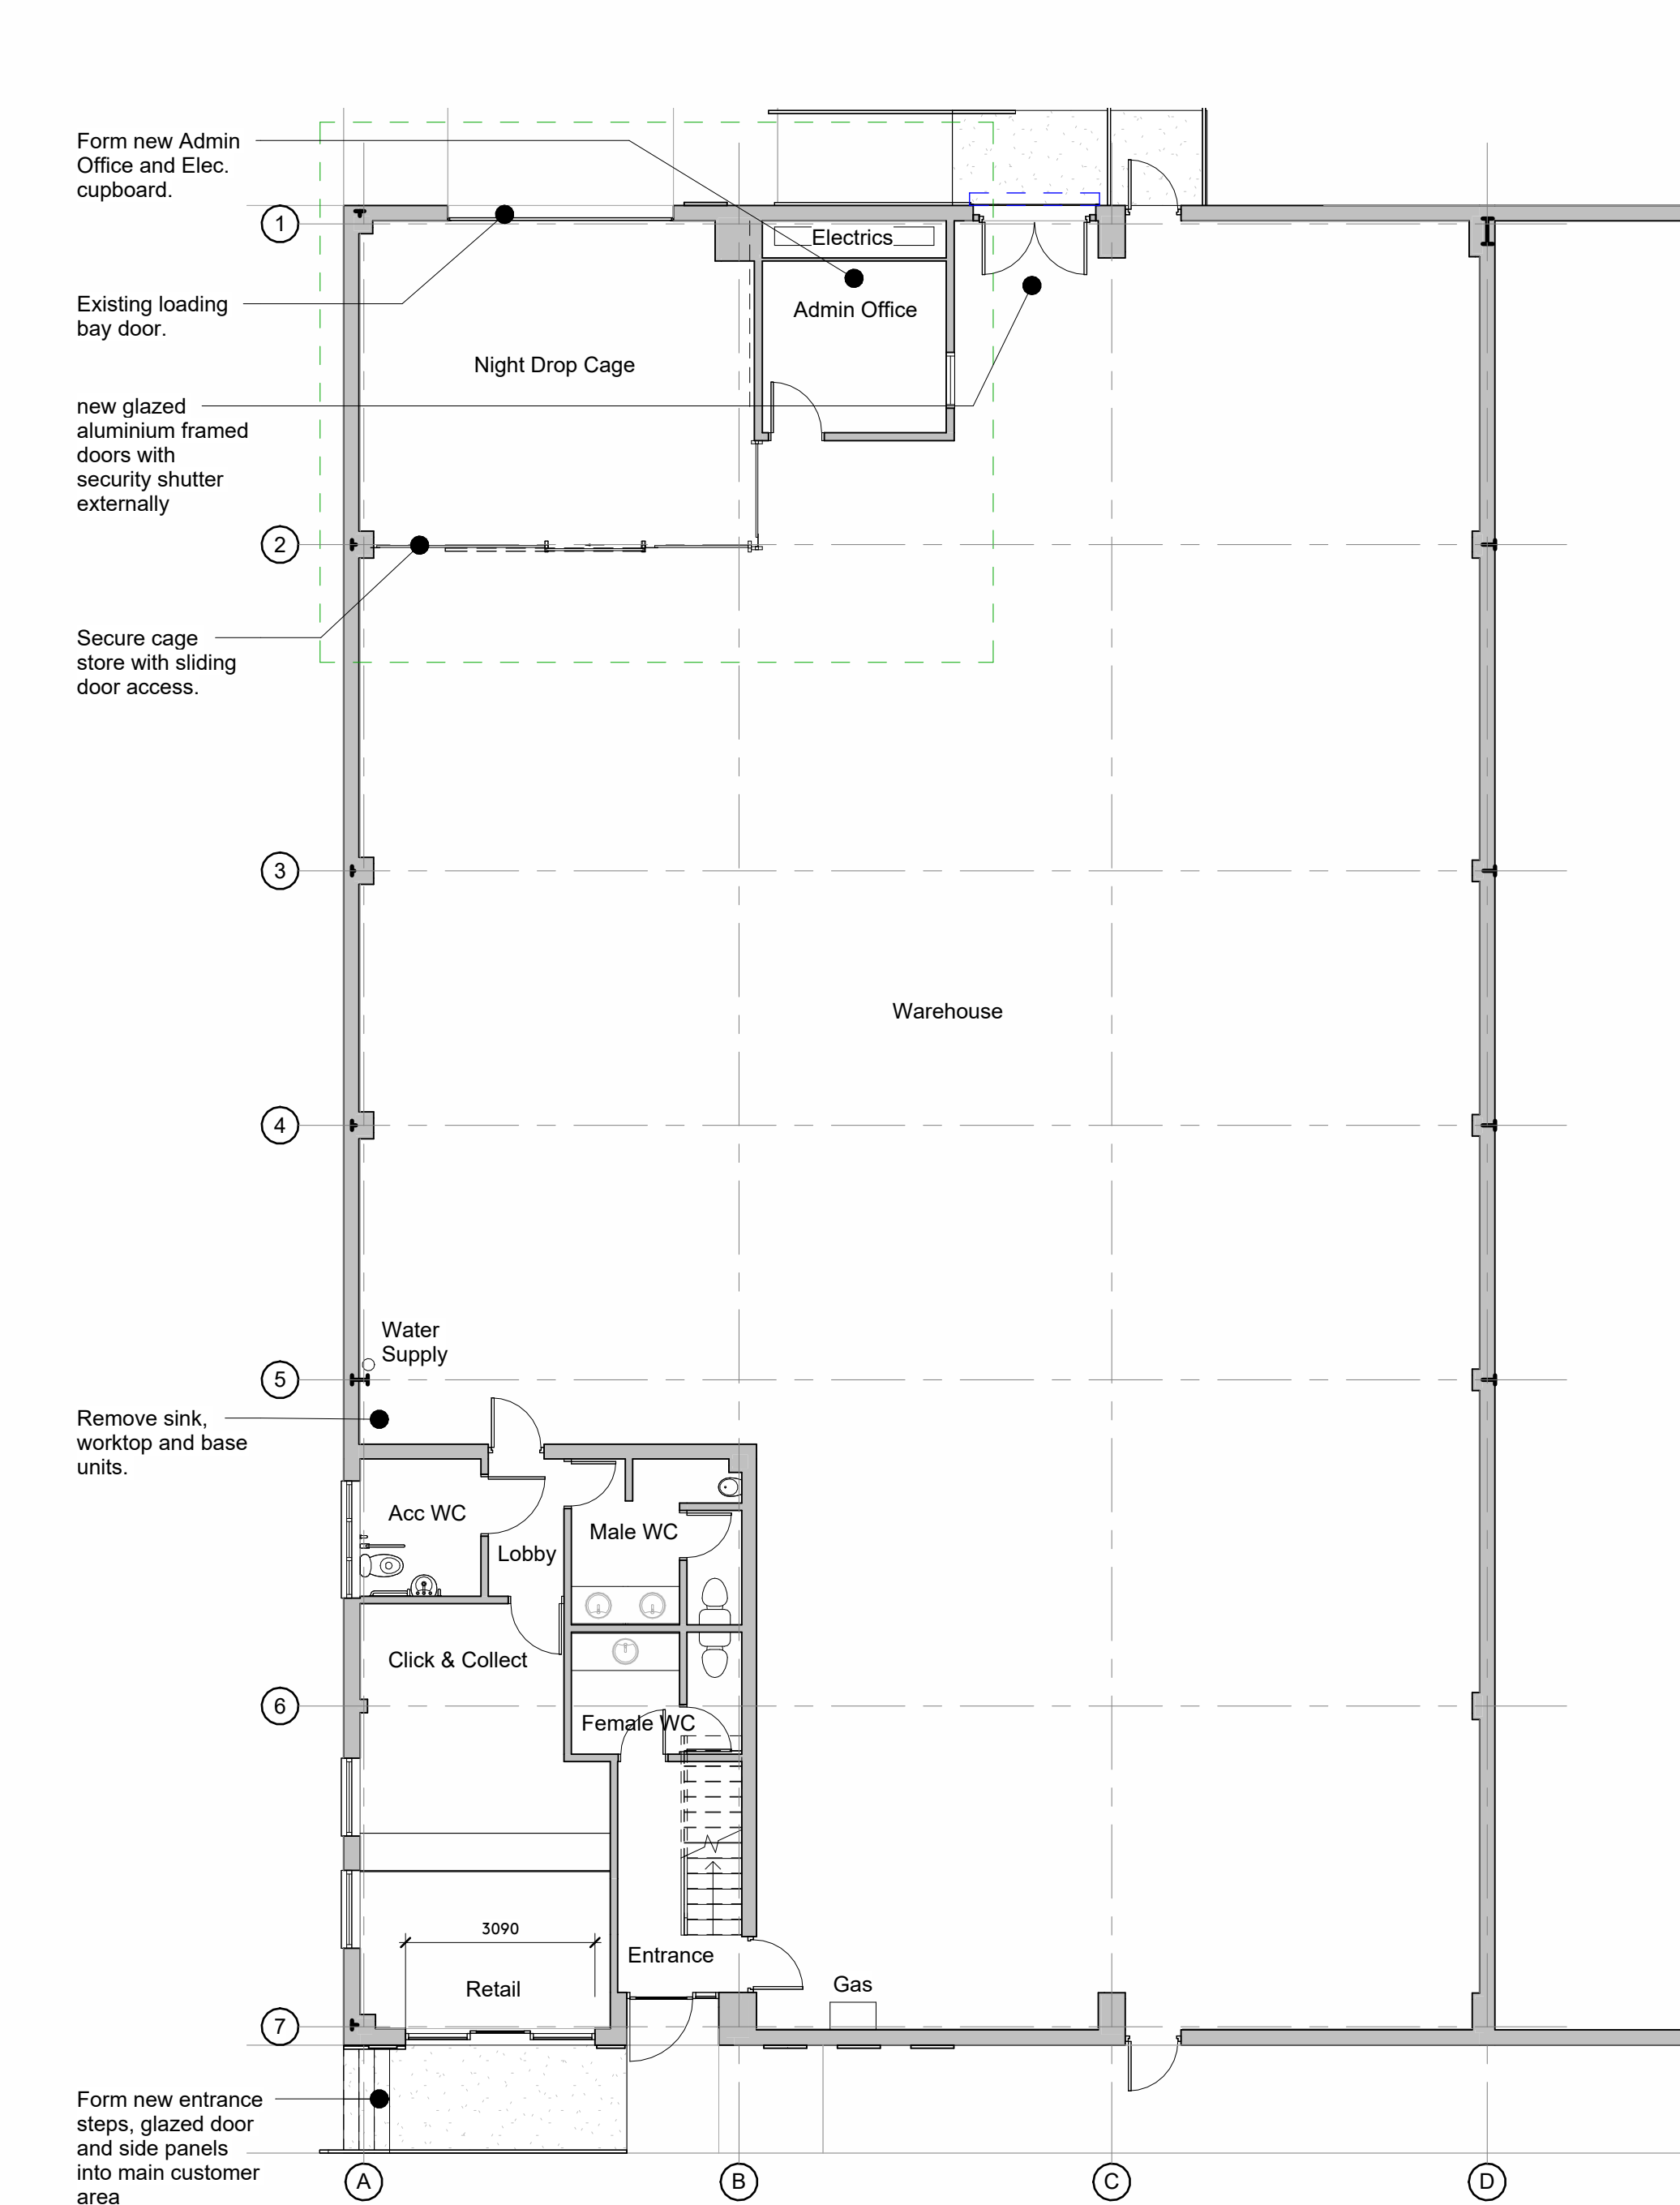
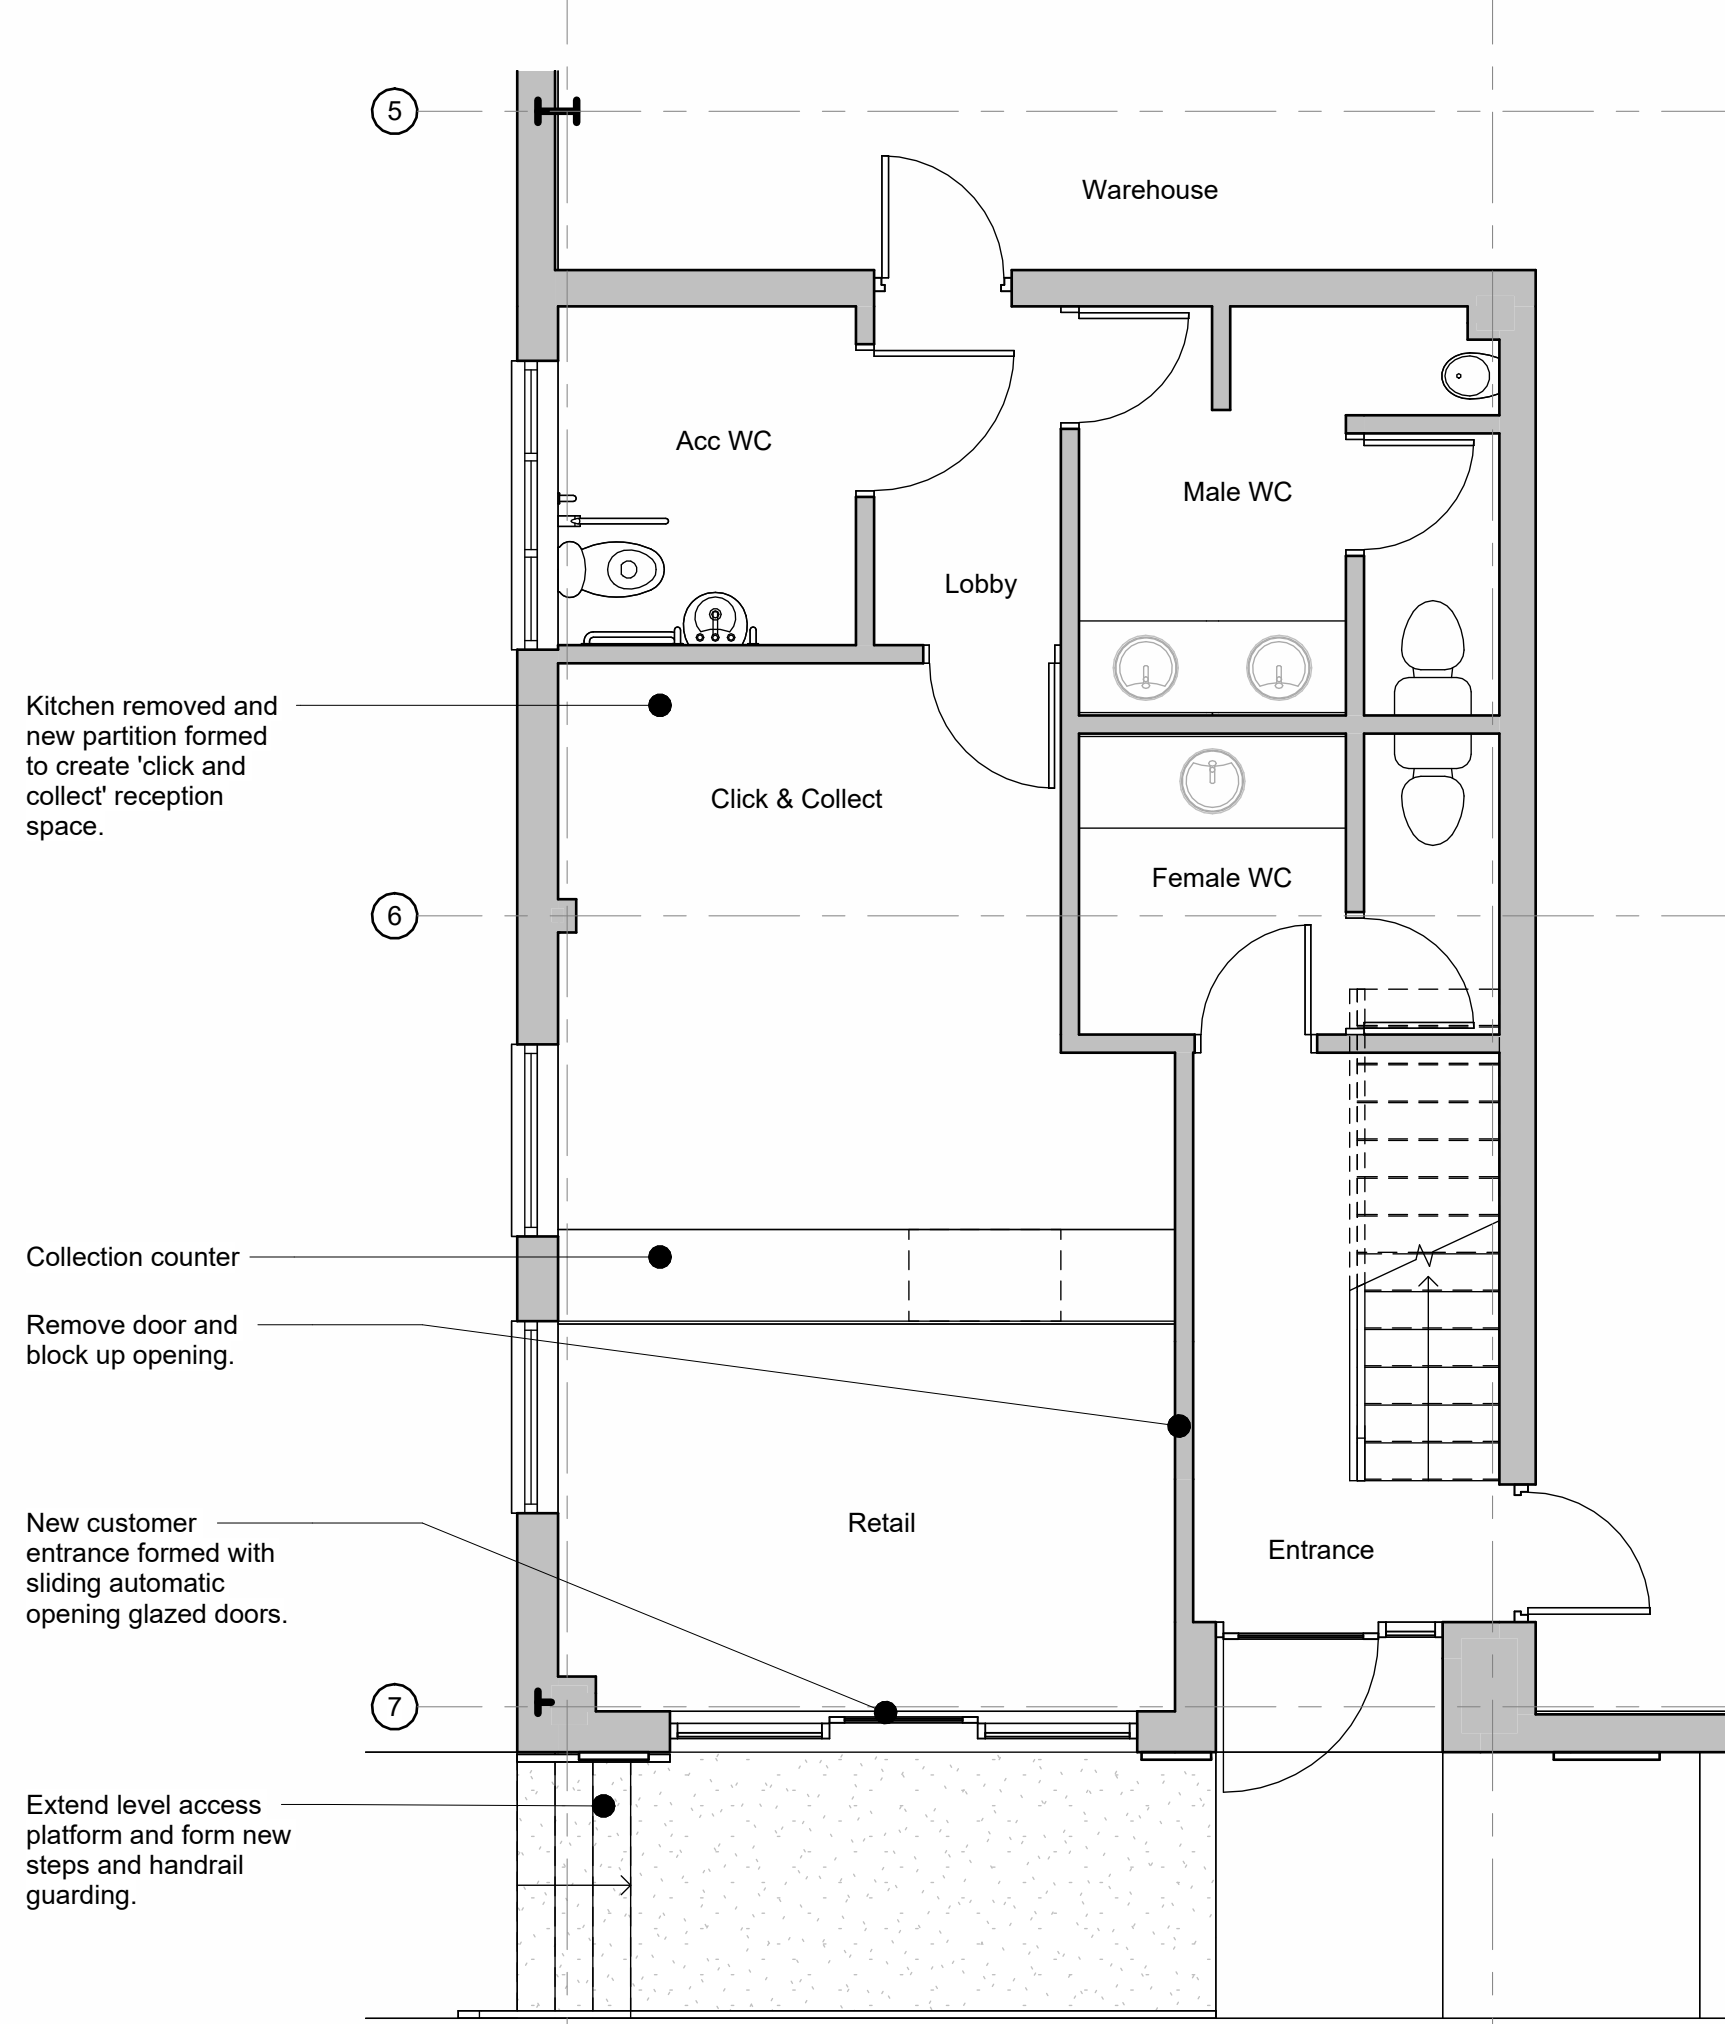


 

PROPOSED GROUND FLOOR PLAN
1 : 100

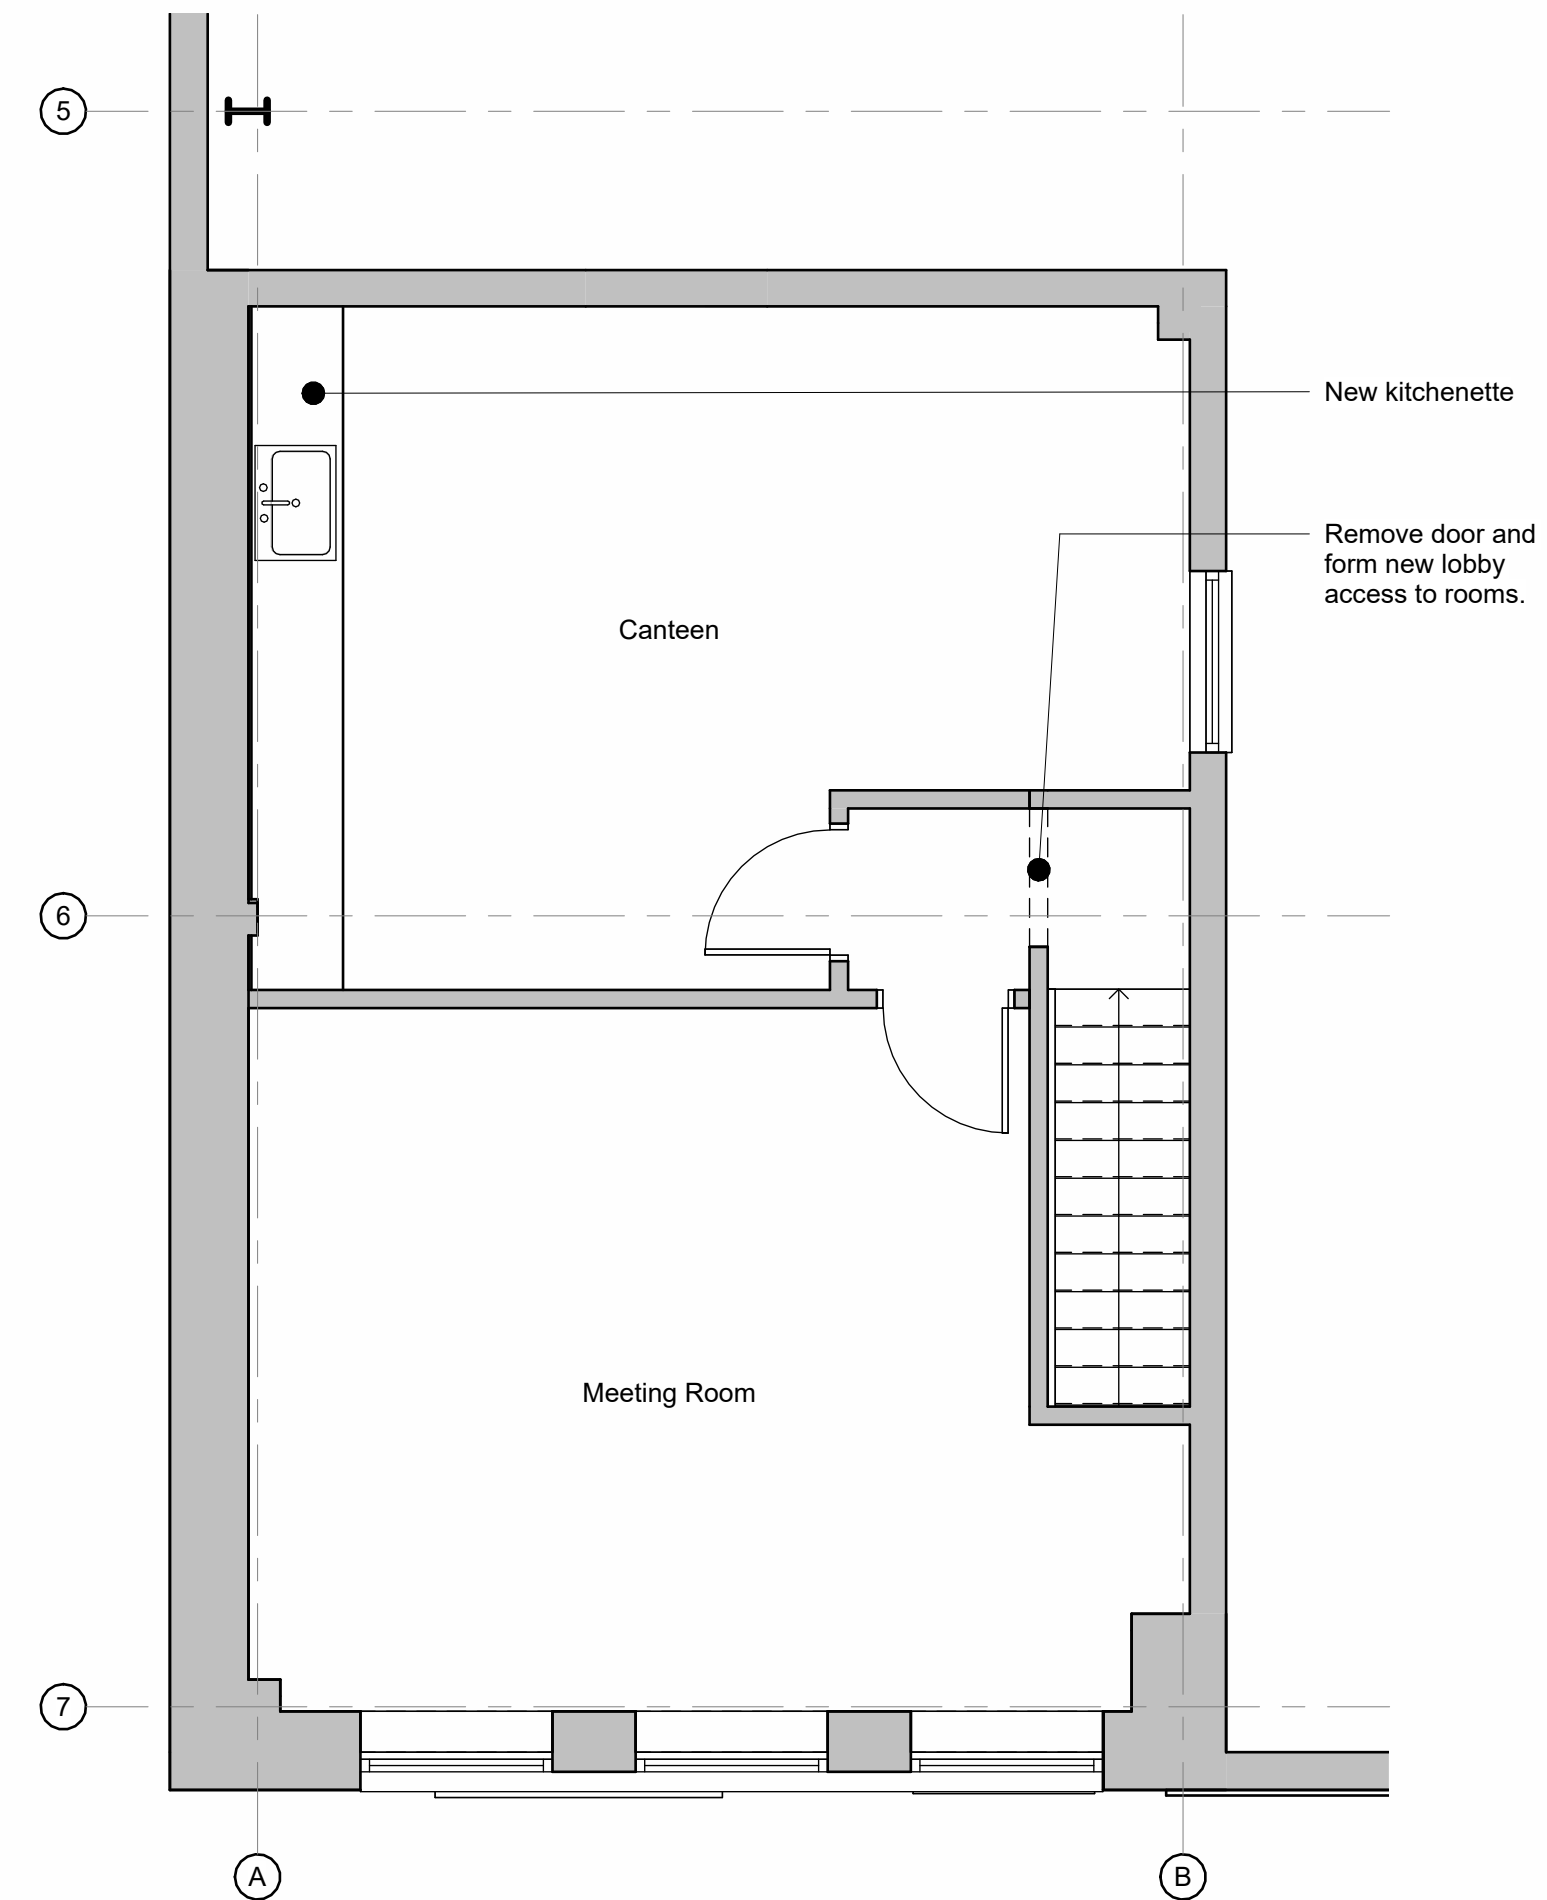

PROPOSED GF OFFICE PLAN
1 : 50

 

PROPOSED 1F OFFICE PLAN
1 : 50




PROPOSED 3D VIEW

E	14.05.24	Address updated following Planning Case
D	30.04.24	Officer comments
D	30.04.24	Updated for Planning Application
C	03.04.24	Updated following client comments
B	11.03.24	Admin Office added.
A	07.03.24	Revisions following client comments.



PROPOSED NORTH ELEVATION
1 : 100

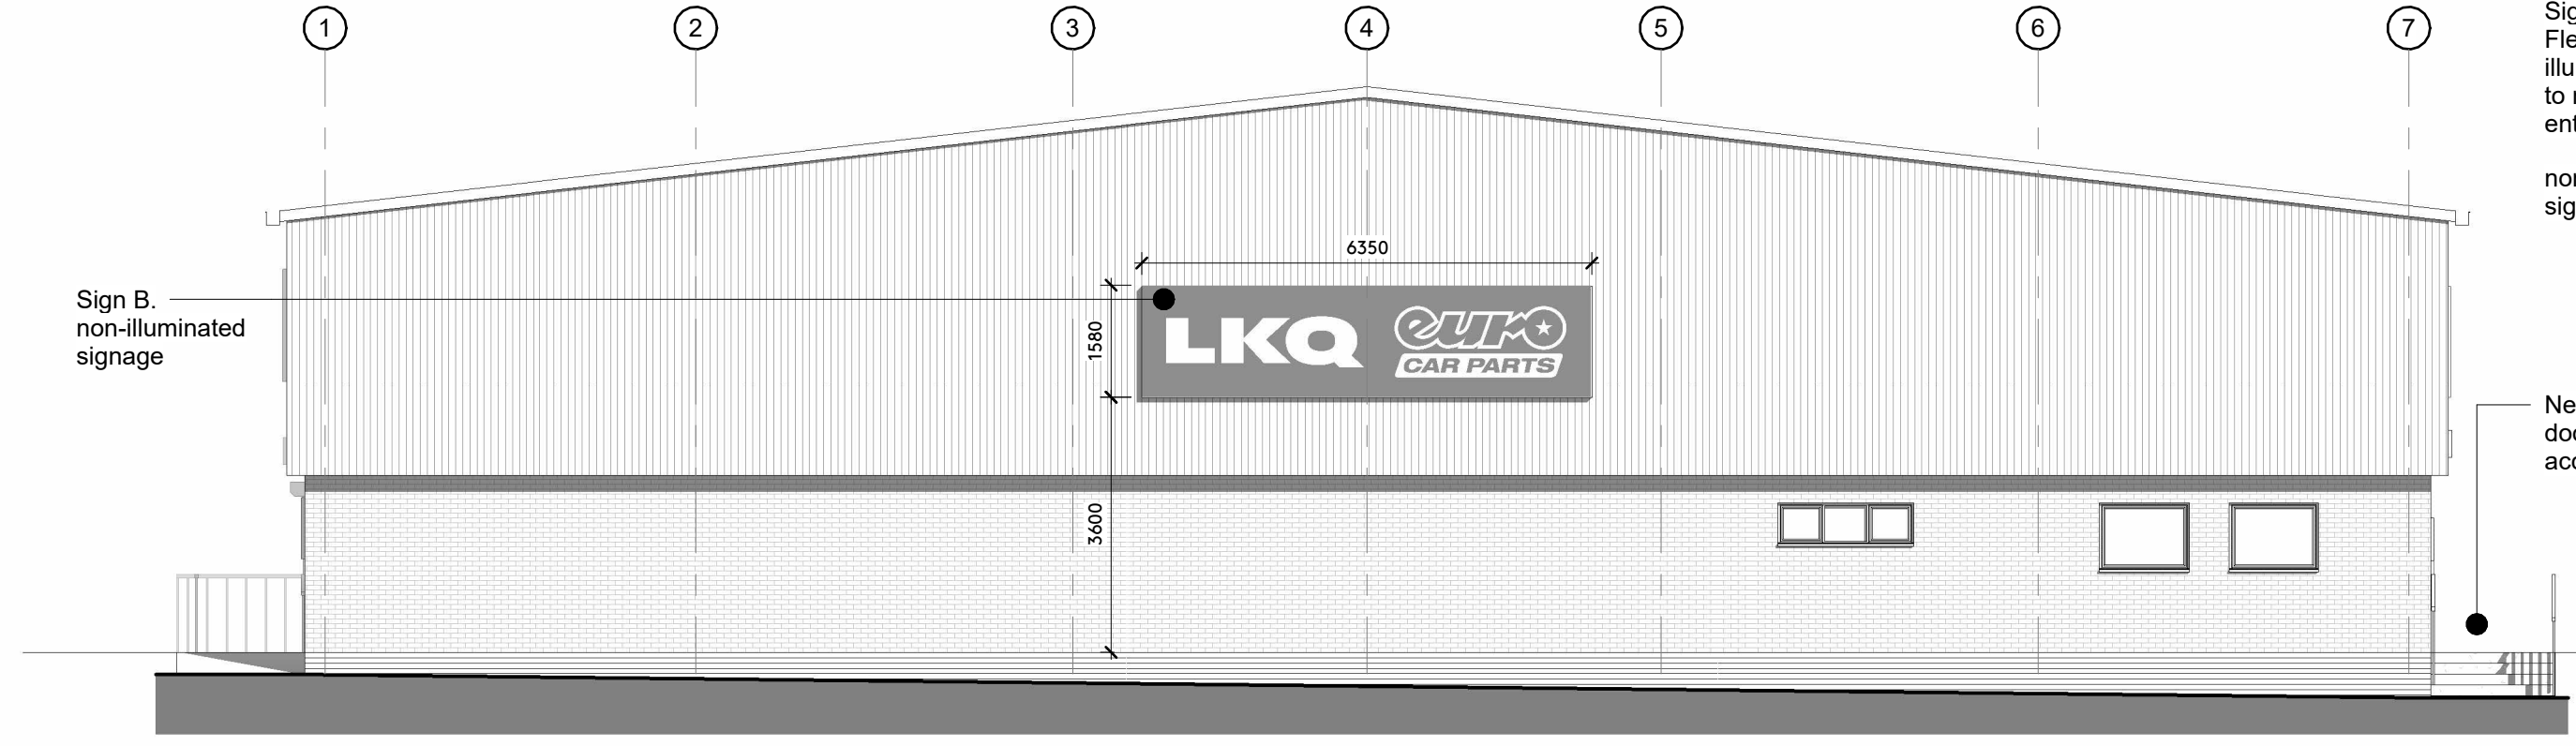

PROPOSED WEST ELEVATION
1 : 100



PROPOSED SOUTH ELEVATION
1 : 100



Status	PLANNING
Client	Euro Car Parts Limited
Project	18 Waterfield Way Burbage LE10 3ER
Title	Proposed Plans and Elevations
Drawing Number	RS/72699/ 110
Drawn	JM
Date	March 2024
Scale	@A1
As indicated	Revision
E	
HEAD OFFICE	4 The Stairhills Watermark Gateshead NE11 9SN T: 0191 493 4890 F: 0191 493 4891
Teesside Office	Varsity House, 2 Falcon Court Preston Farm Industrial Estate Stockton-on-Tees, TS18 3TS T: 01642 616 616
www.robertson-simpson.co.uk	