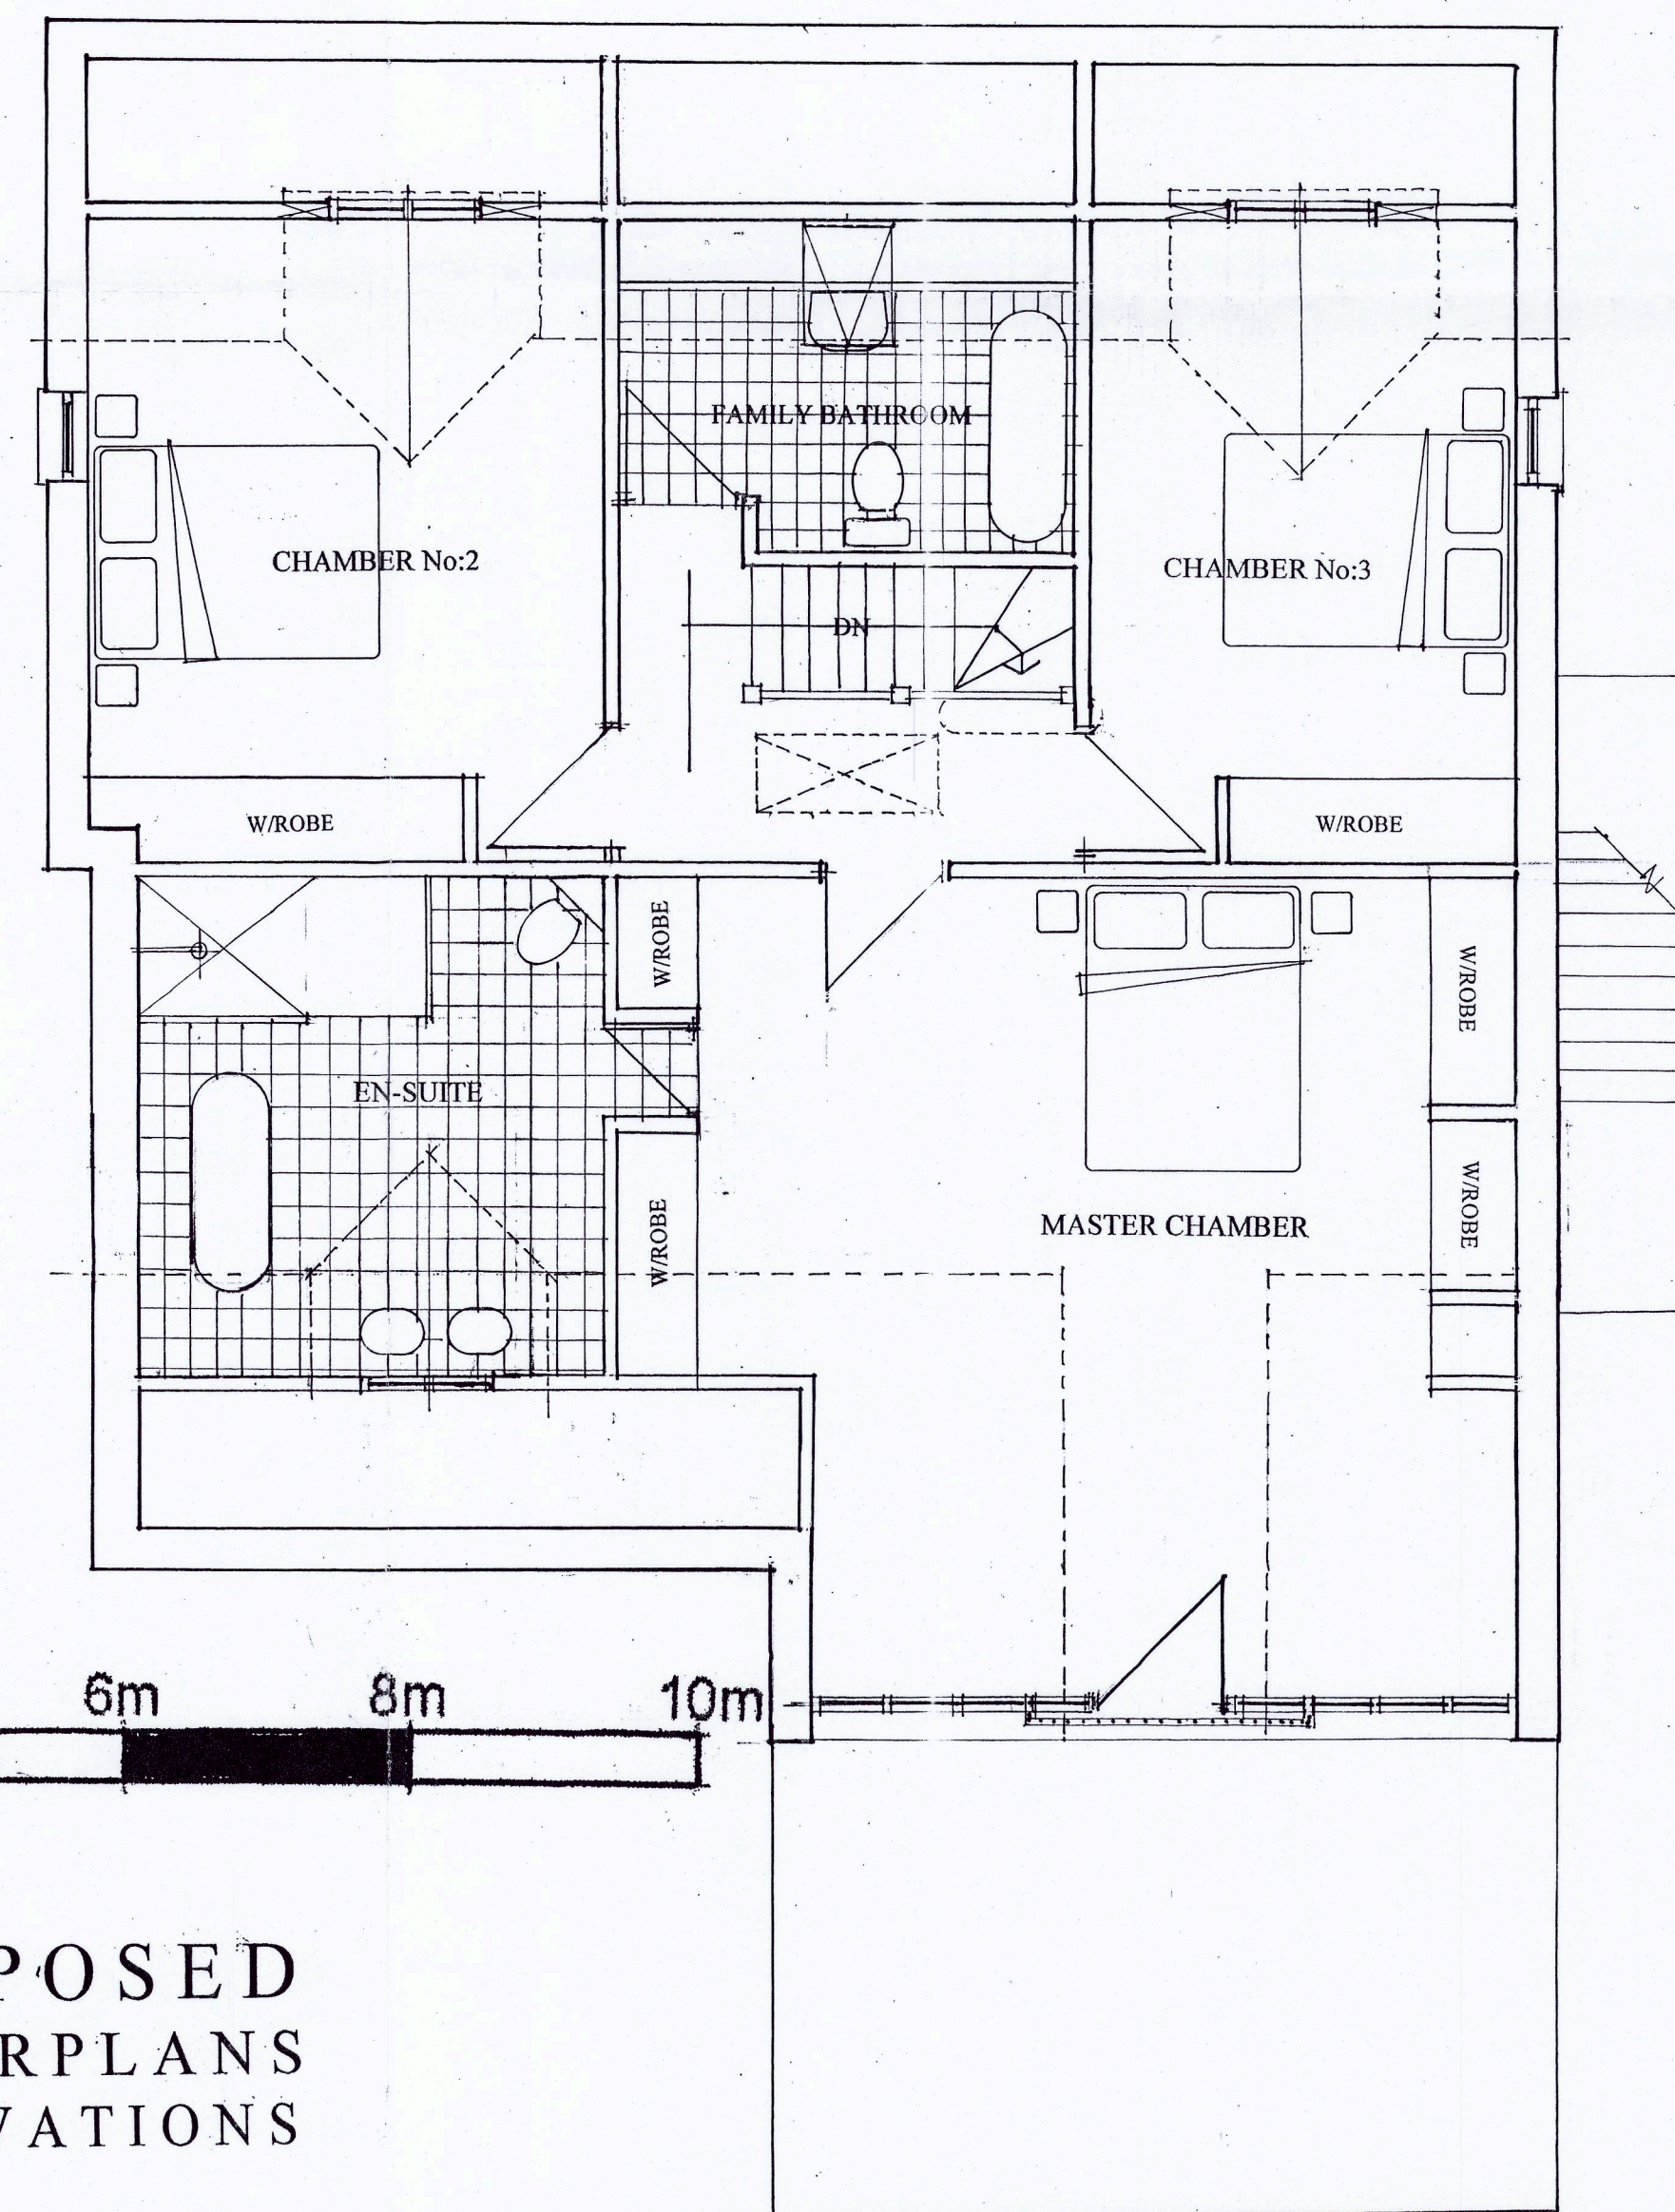
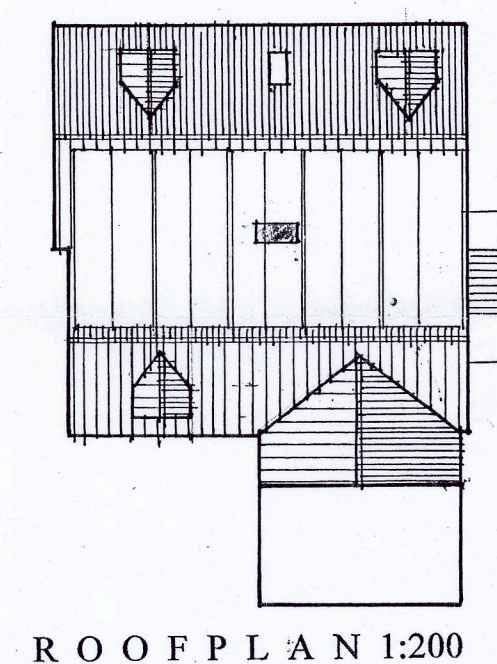
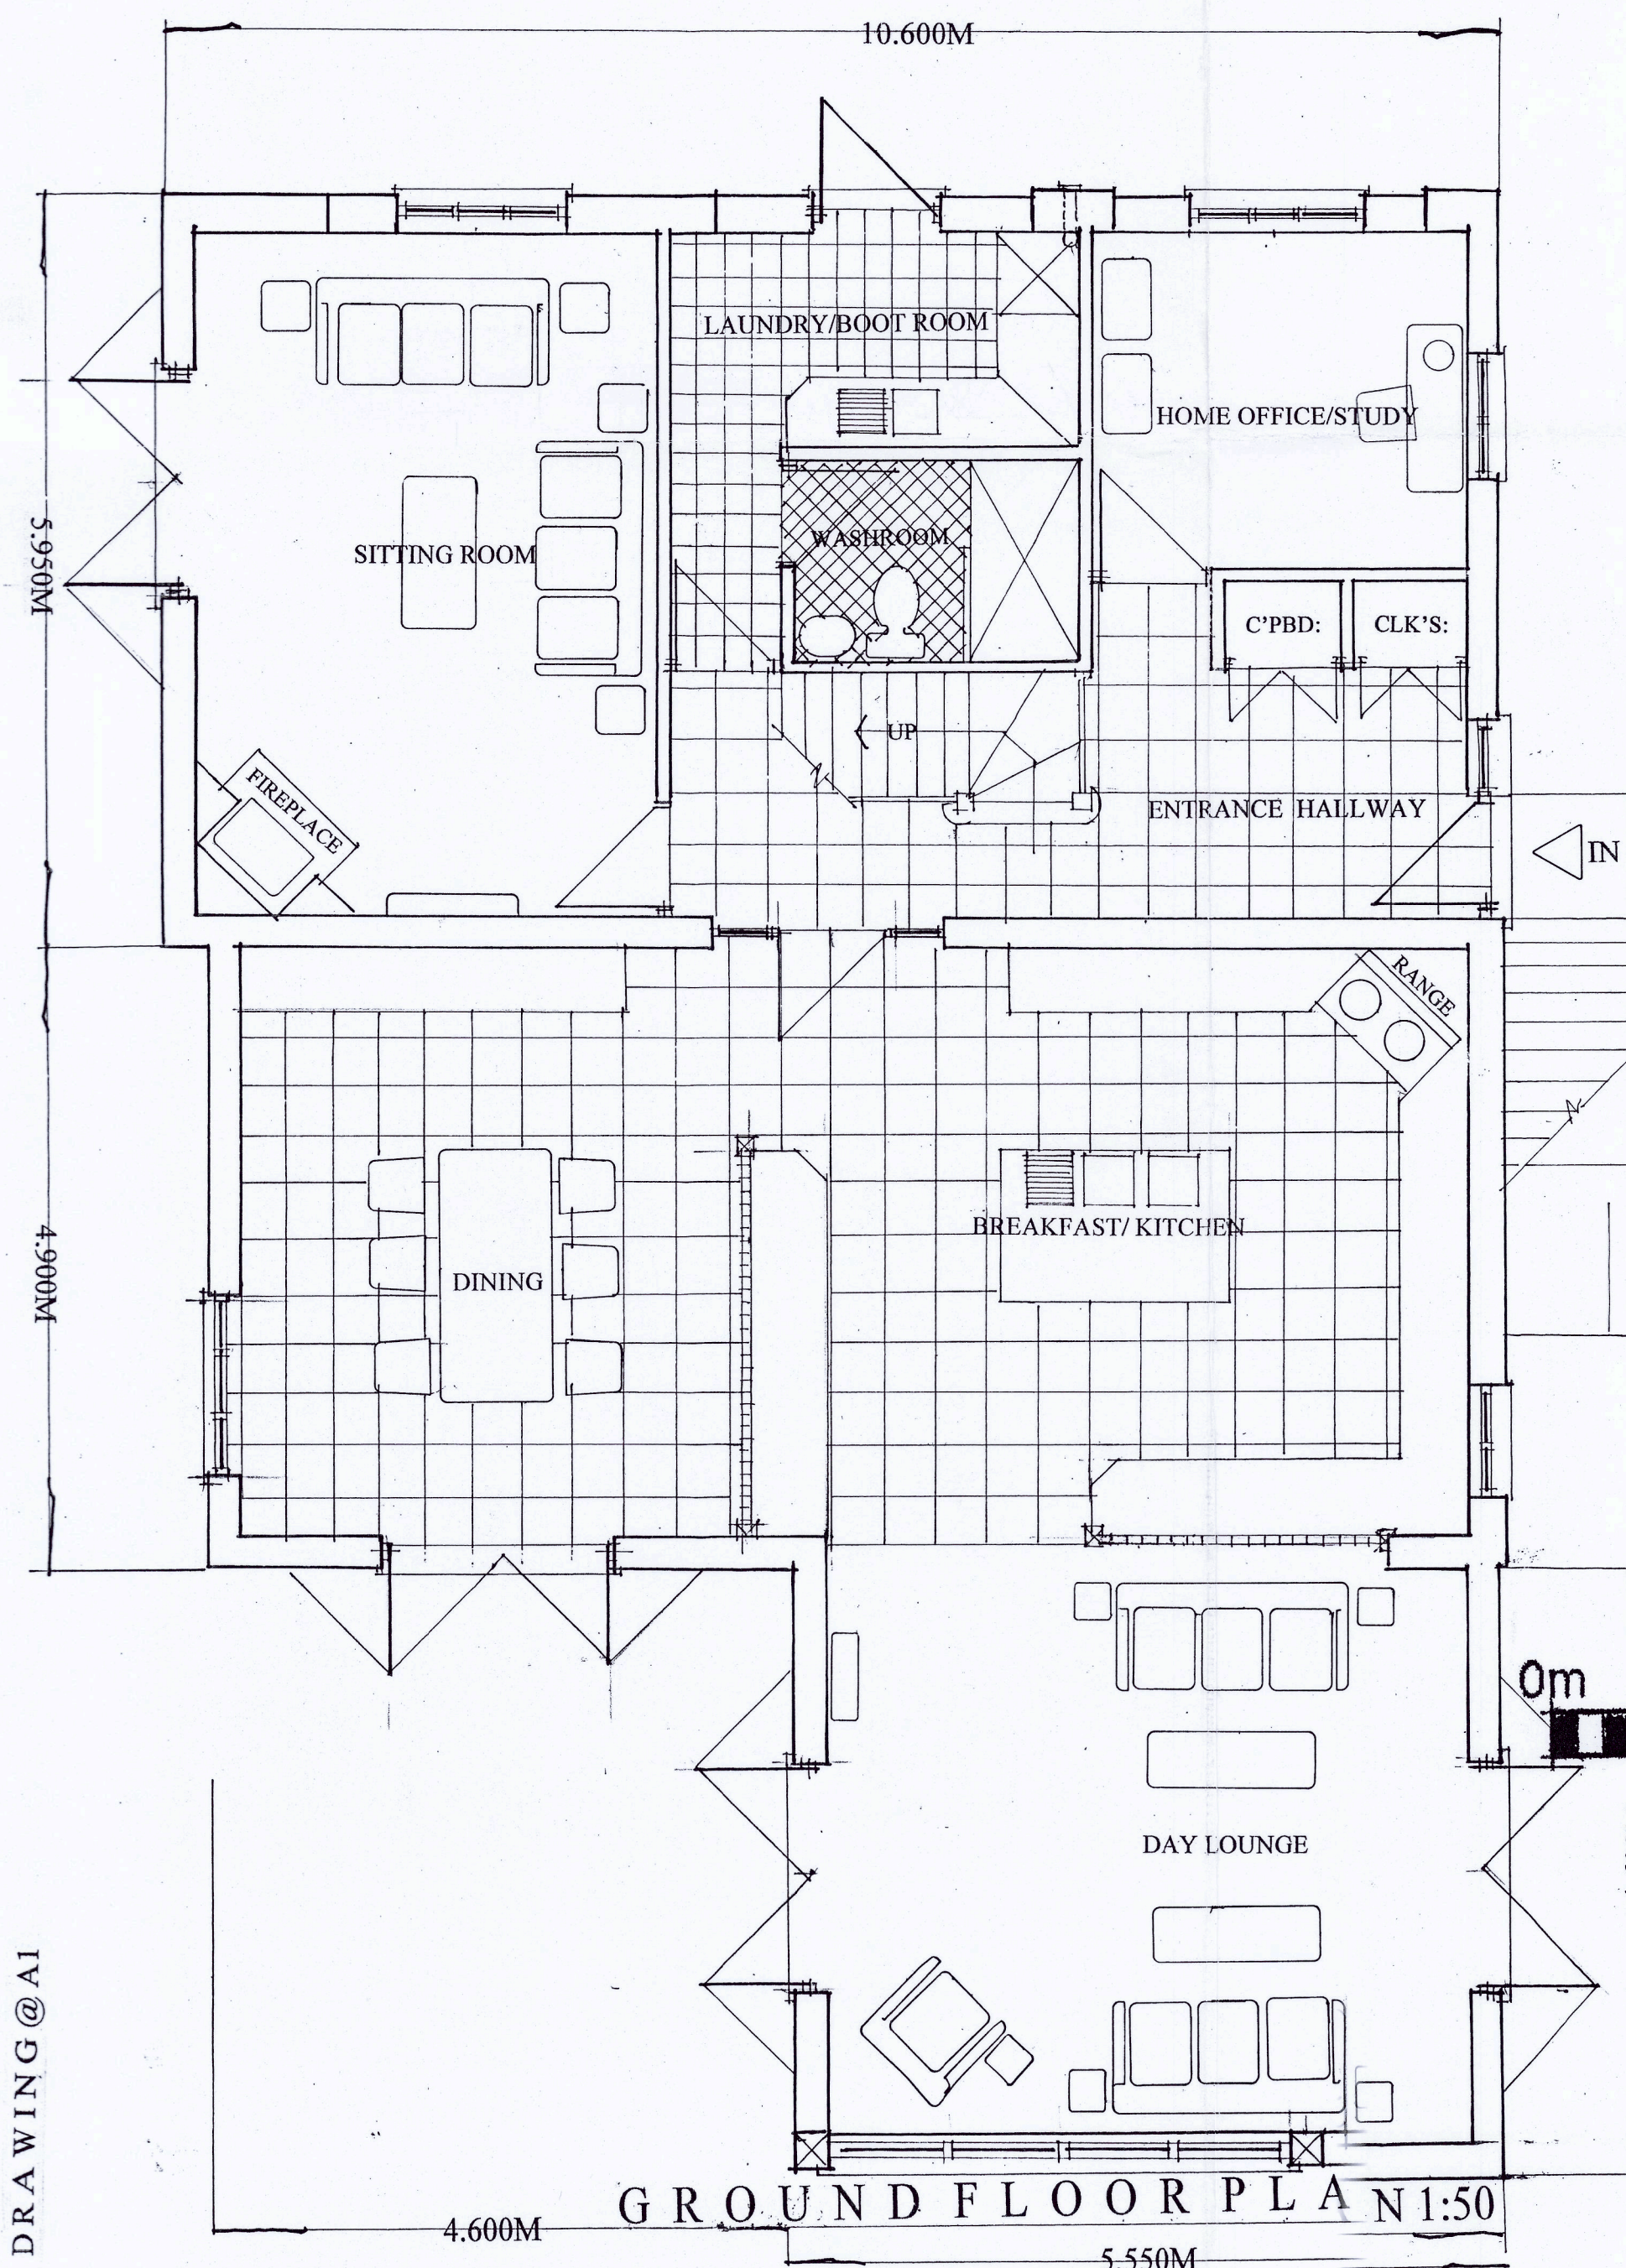
 
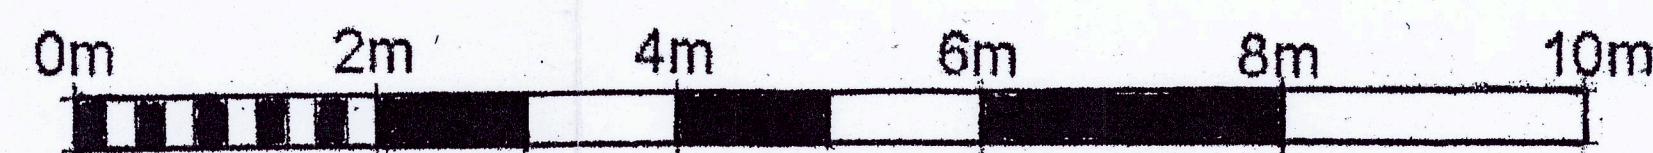
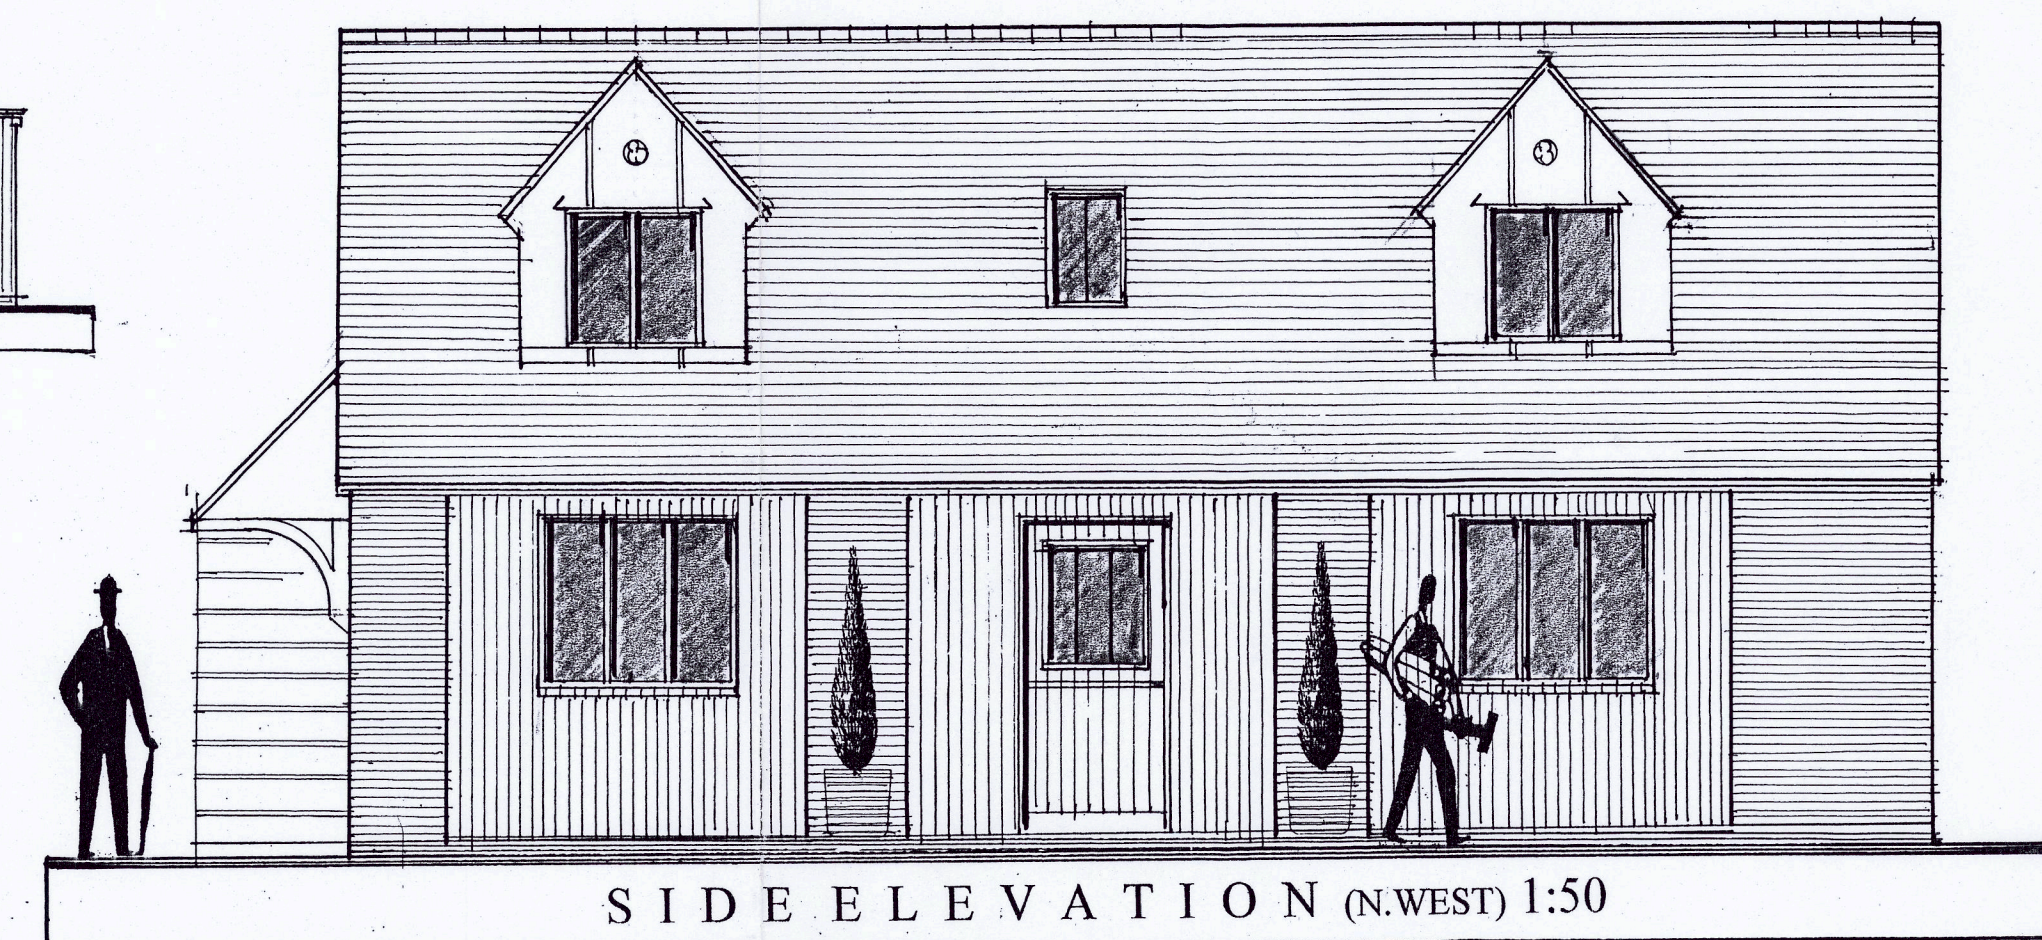
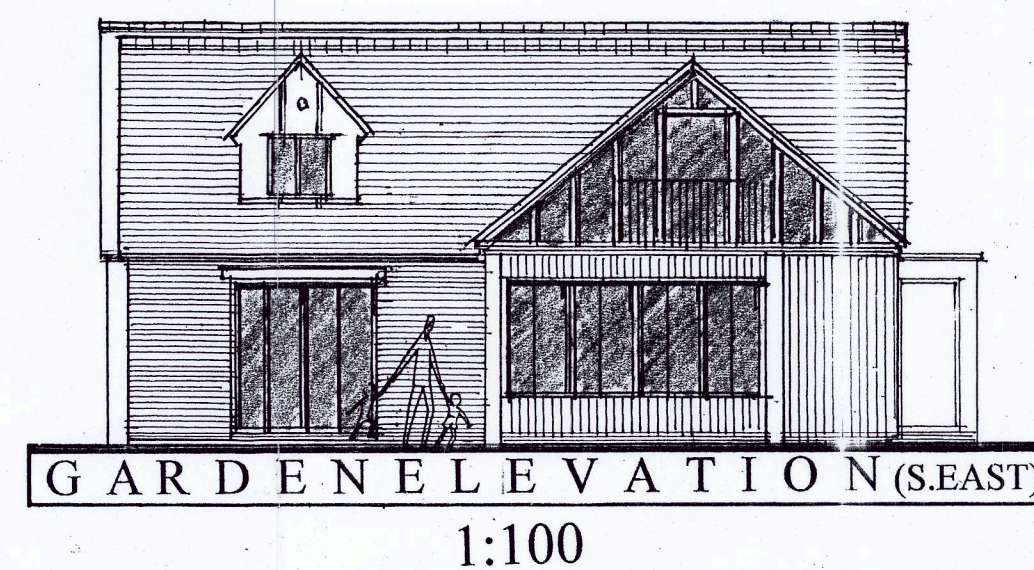
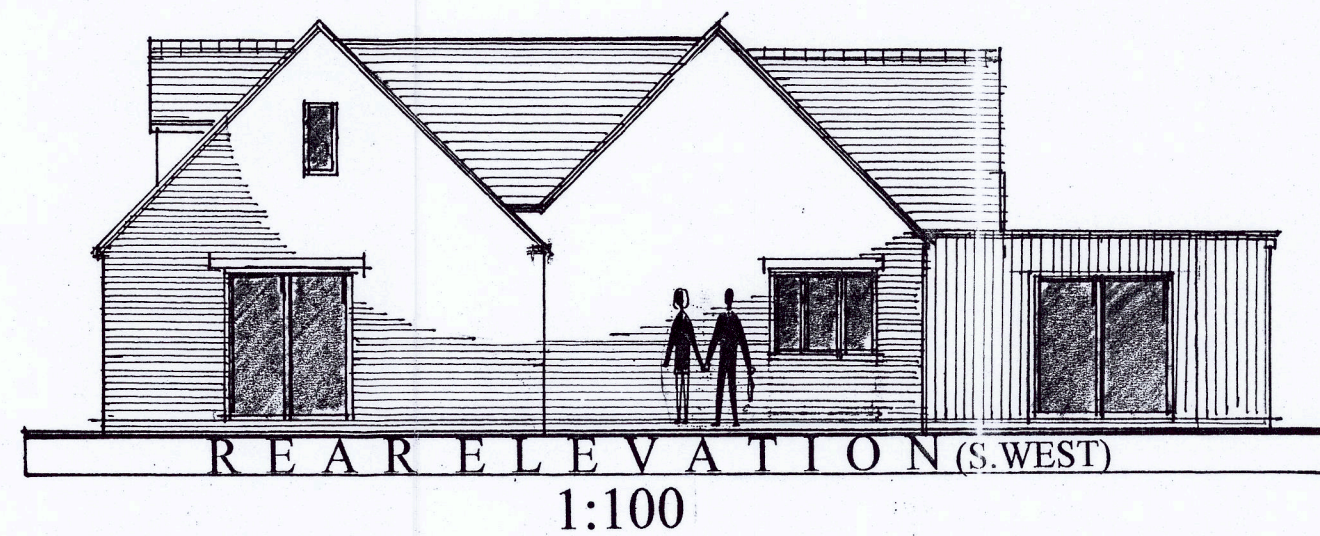
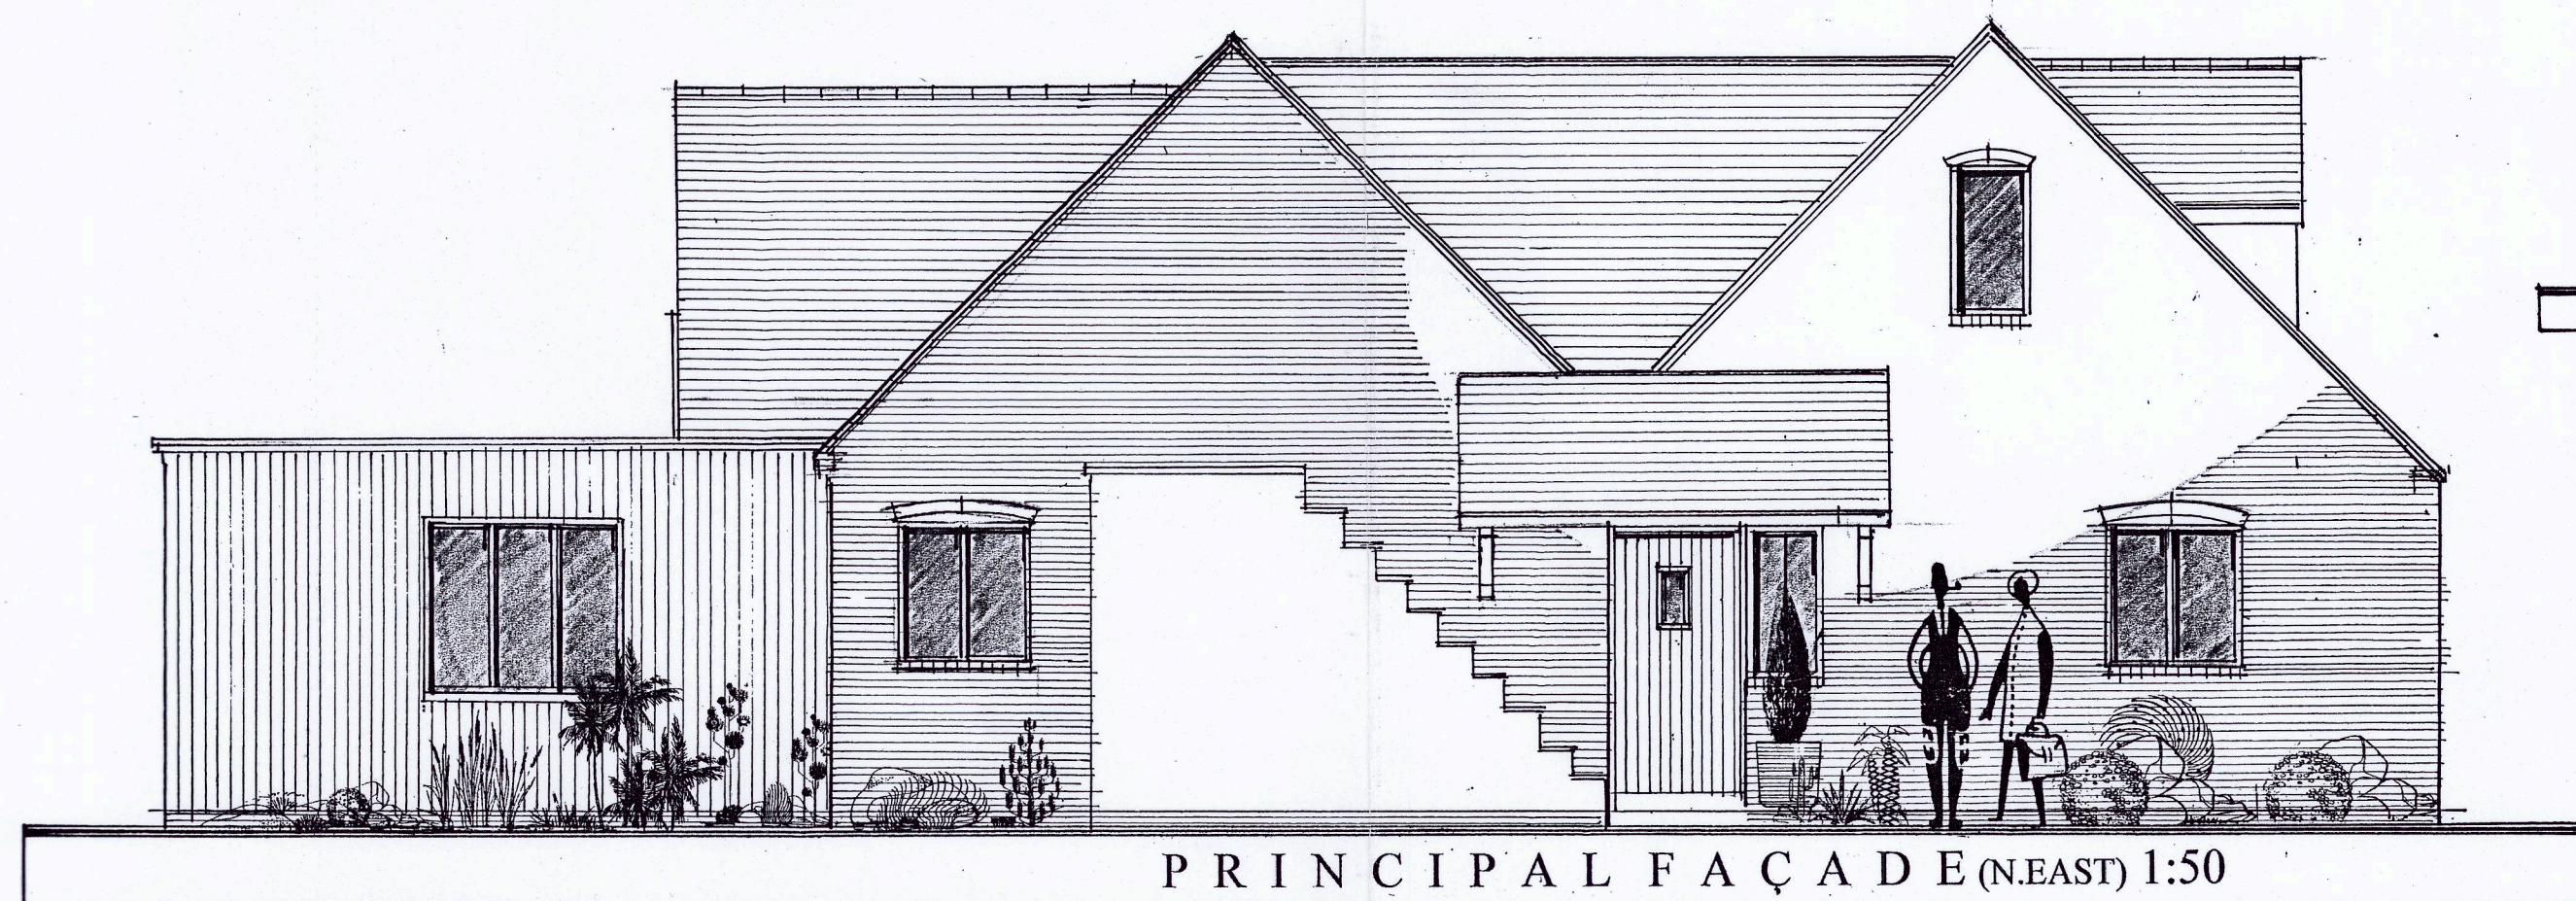


PROPOSED
FLOORPLANS
& ELEVATIONS

UPPER FLOOR PLAN 1:50

CLIENTS:
Mr and Mrs.R.Burnham

PROJECT:
The Proposed Conversion of
Redundant Outbuildings to
Form a Single Dwelling.
(Amended Scheme).
Land at The Moorings,
Ibstock Road,
Odstone,
Leicestershire.

DRAWING TITLE:
Planning Proposal:-
Floor Plans & Elevations
Roof Plan.

SCALE:1:50,1:100 & 1:200@A1
DATE:April 2024.
DRWG.No:HMD/PD/0543/01.
c Copyright HMD/2024

HOUSEMARTIN
DESIGNS



c Copyright HMD.
(The Copyright, Designs & Patents Act 1988 - as amended)