



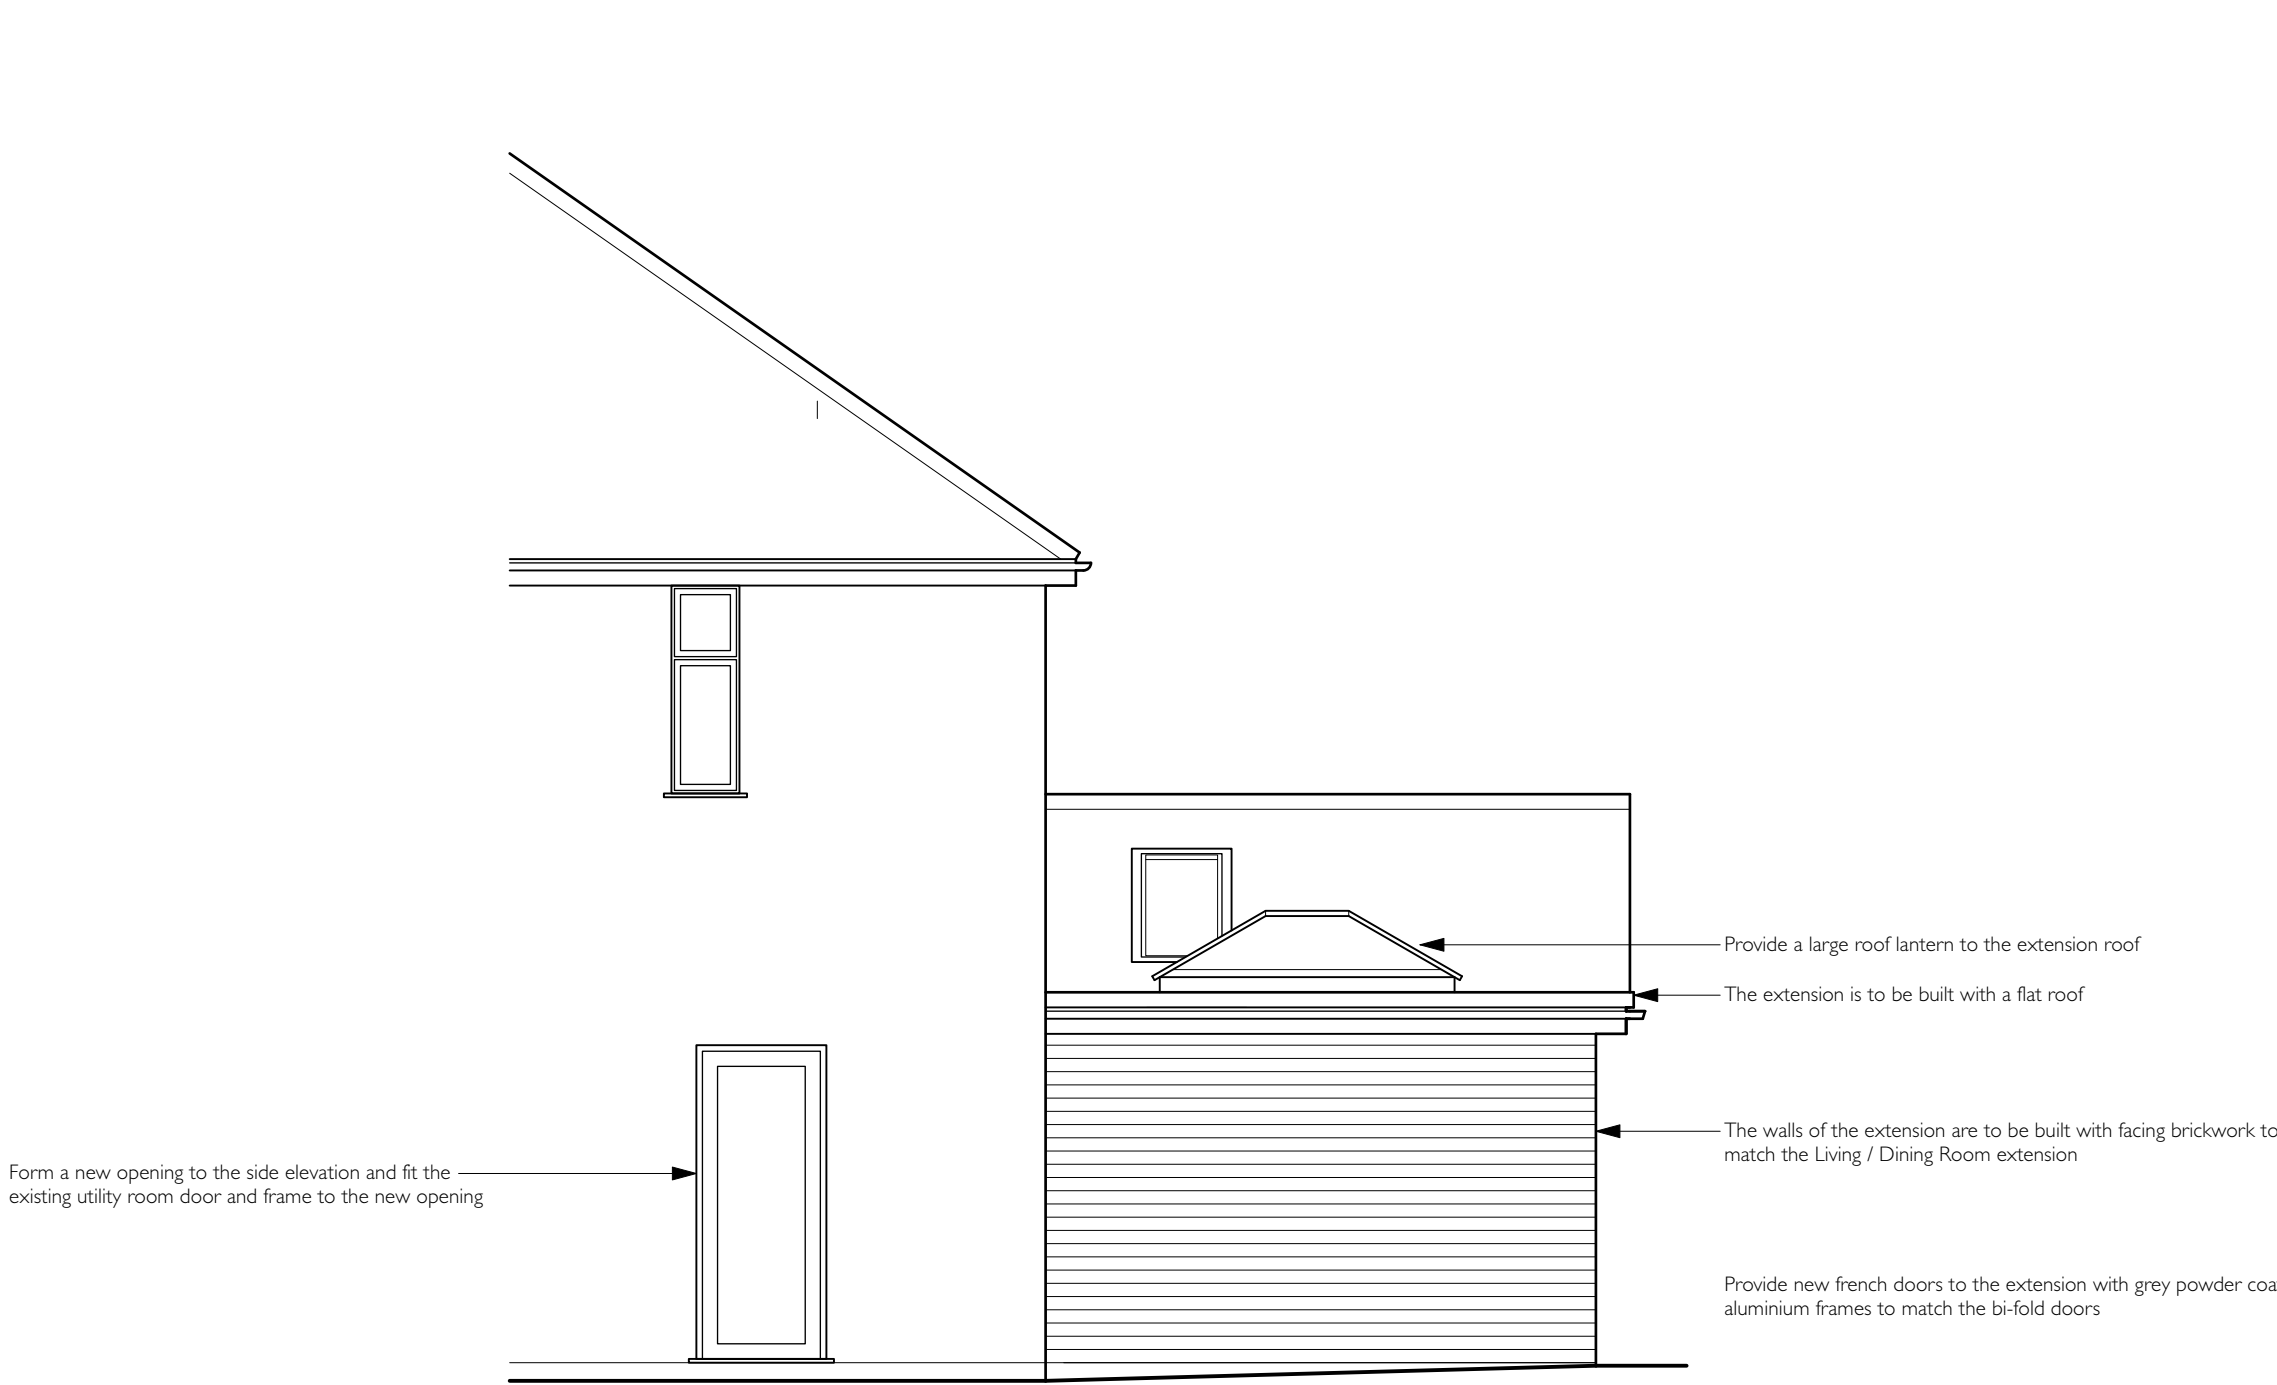


PROPOSED SIDE ELEVATION



PROPOSED REAR ELEVATION

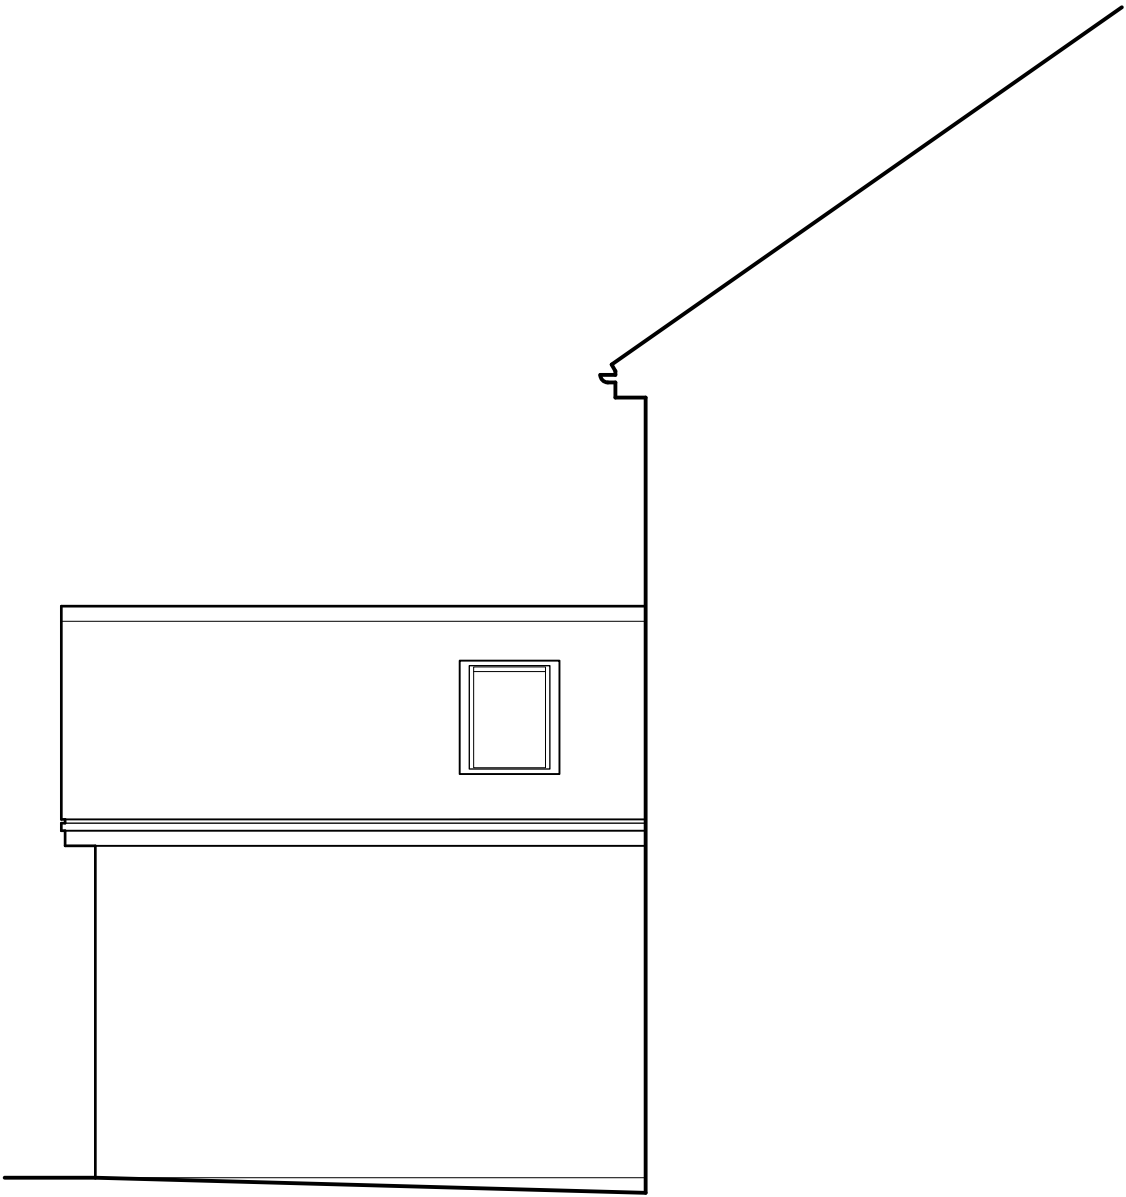

PROPOSED SIDE ELEVATION

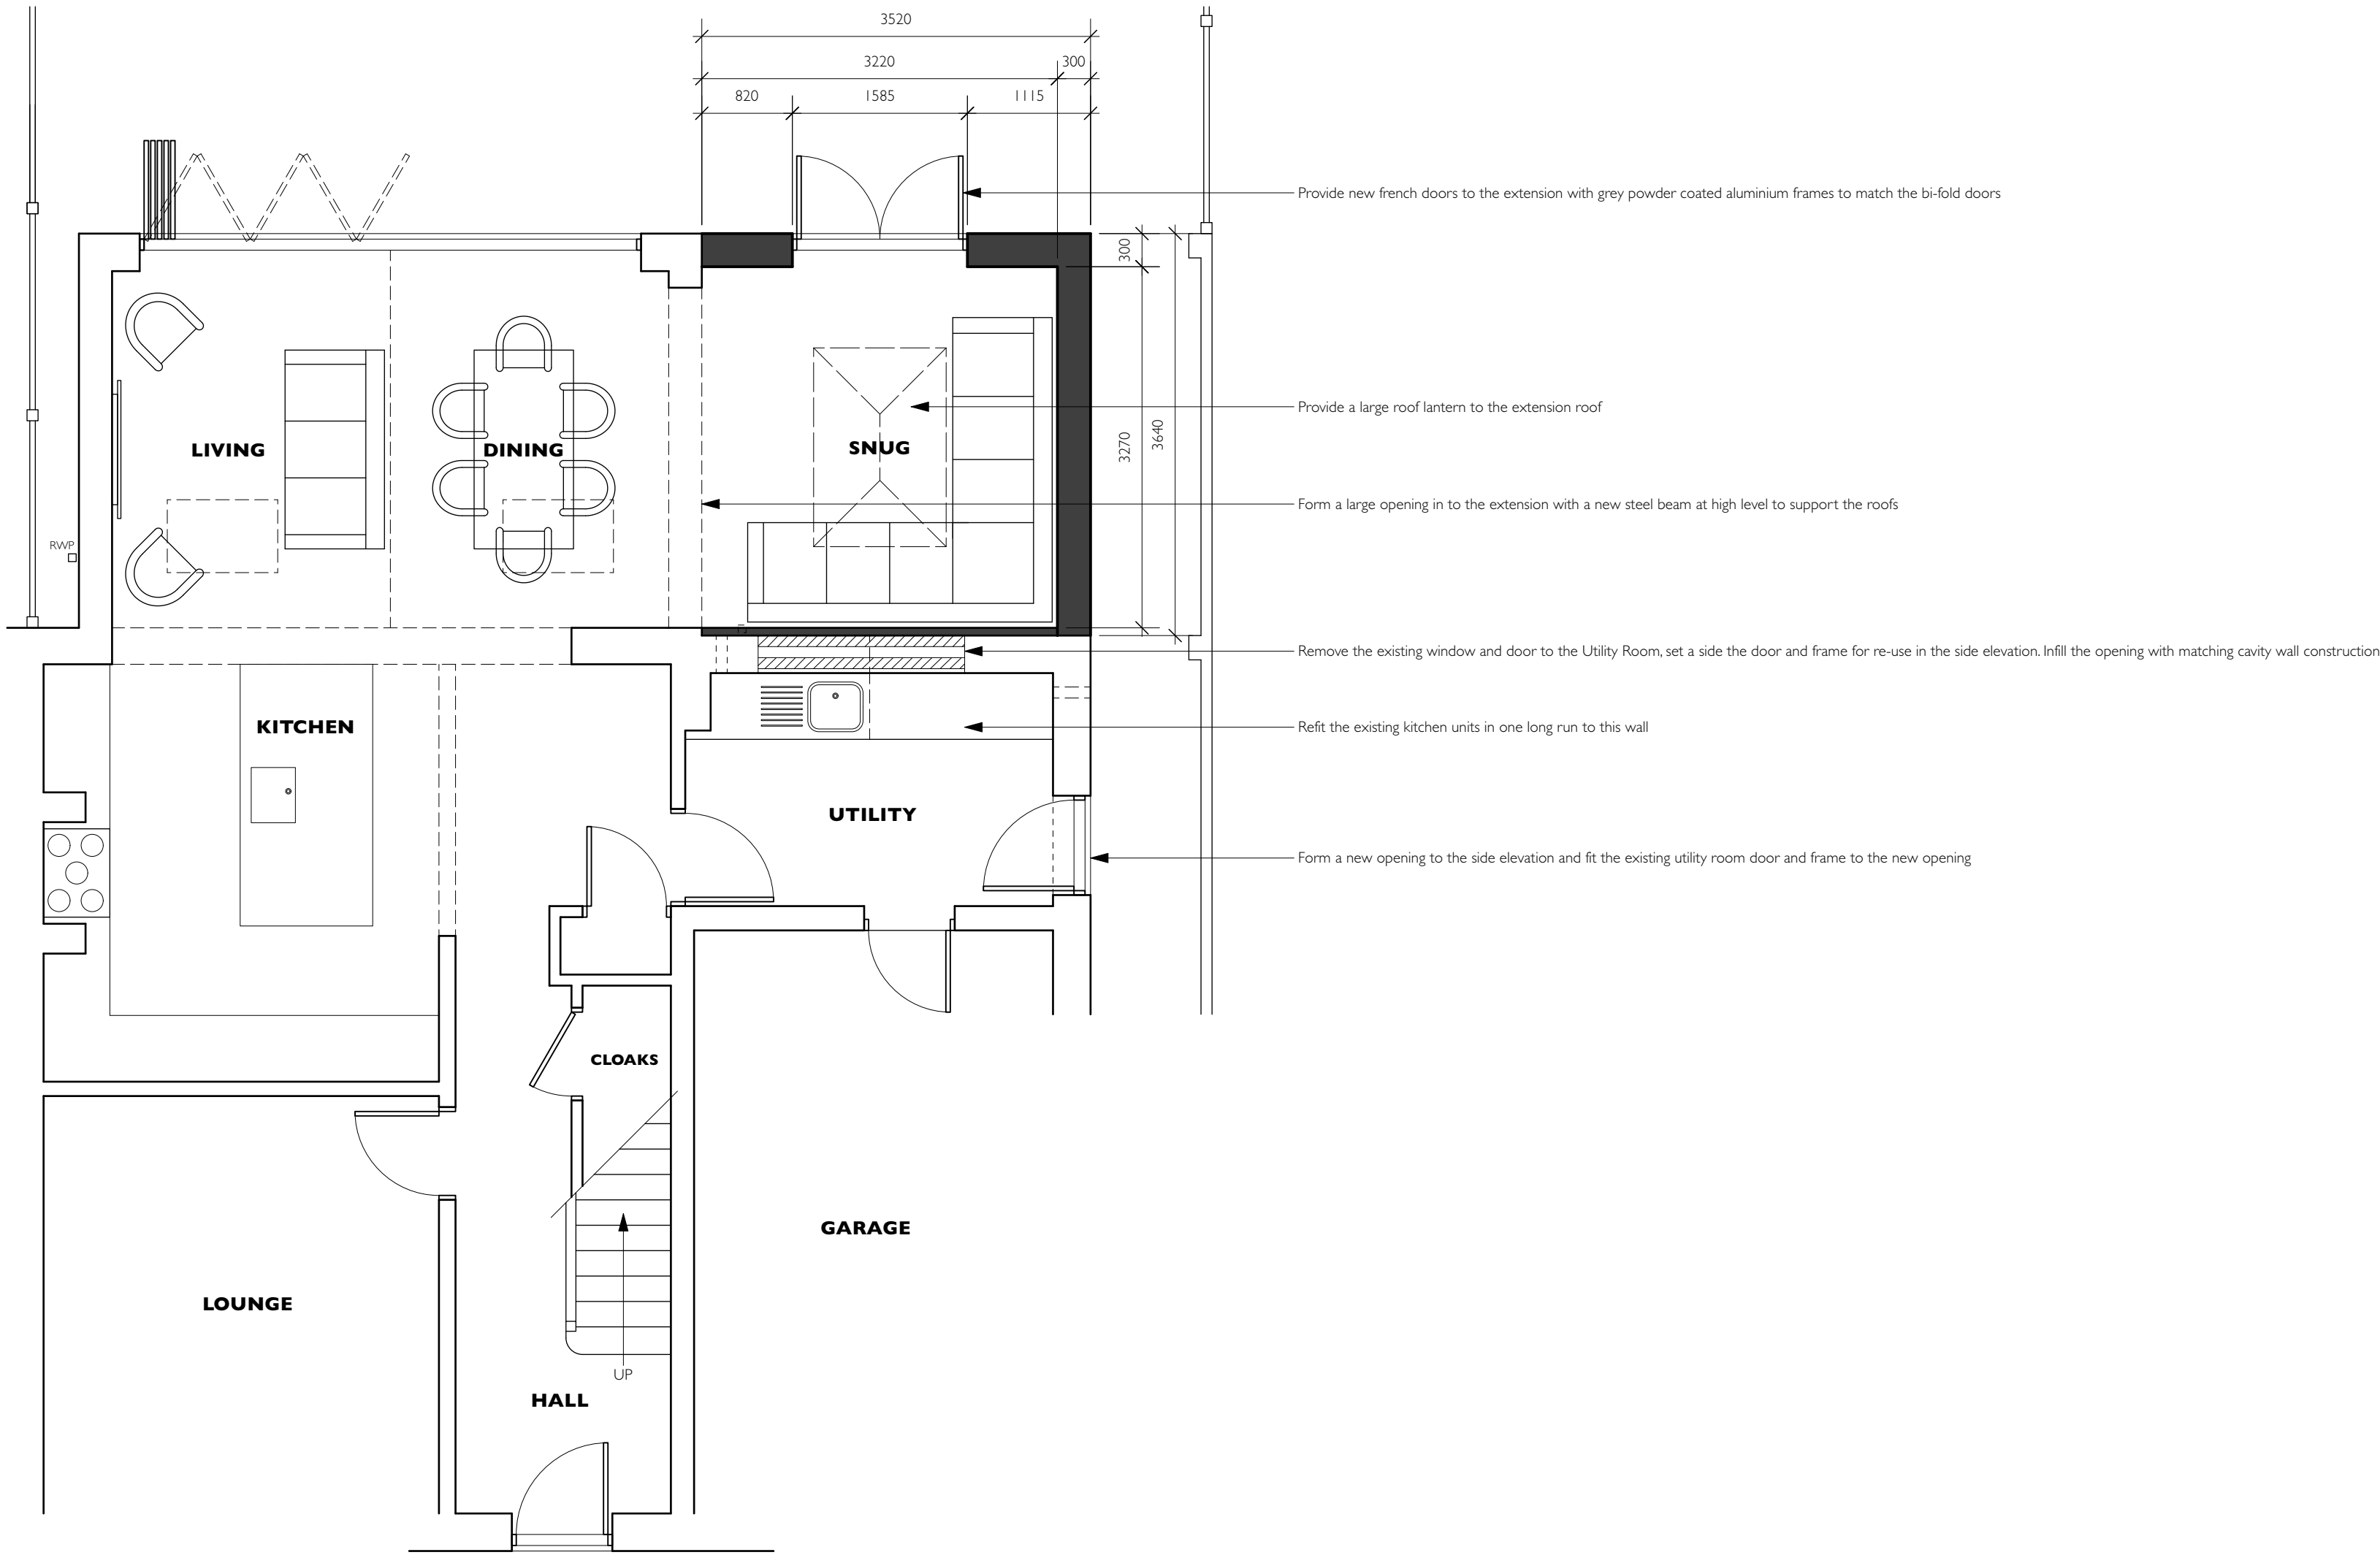

PROPOSED GROUND FLOOR PLAN

REVISIONS	
DRAWING TITLE	PROPOSED PLANS & ELEVATIONS
PROJECT TITLE	PROPOSED SINGLE STOREY REAR EXTENSION 19 EAST WOODS ROAD, HINCKLEY, LEICS. LE10 1LH
DRAWING NUMBER	24017-02
SCALE	A1:1:50 A3:1:100
DATE	09.04.2024
PETER THOMPSON ARCHITECTURAL SERVICES	
T 01455 284921 E MAIL@PETERTHOMPSONADT.CO.UK W PETERTHOMPSONADT.CO.UK A PROVIDENCE HOUSE 49 LEICESTER RD BROUGHTON, ASTLEY LEICESTERSHIRE LE9 6QE	
Figured dimensions must be taken in preference to scaled dimensions and any discrepancies or errors are to be referred to PTAOT Contractors, sub-contractors and suppliers must verify all dimensions on site before commencing work or producing any workshop drawings. Copyright Reserved®	
SCALE BAR AT 1:50	
0 1m 2m 3m 4m 5m	