




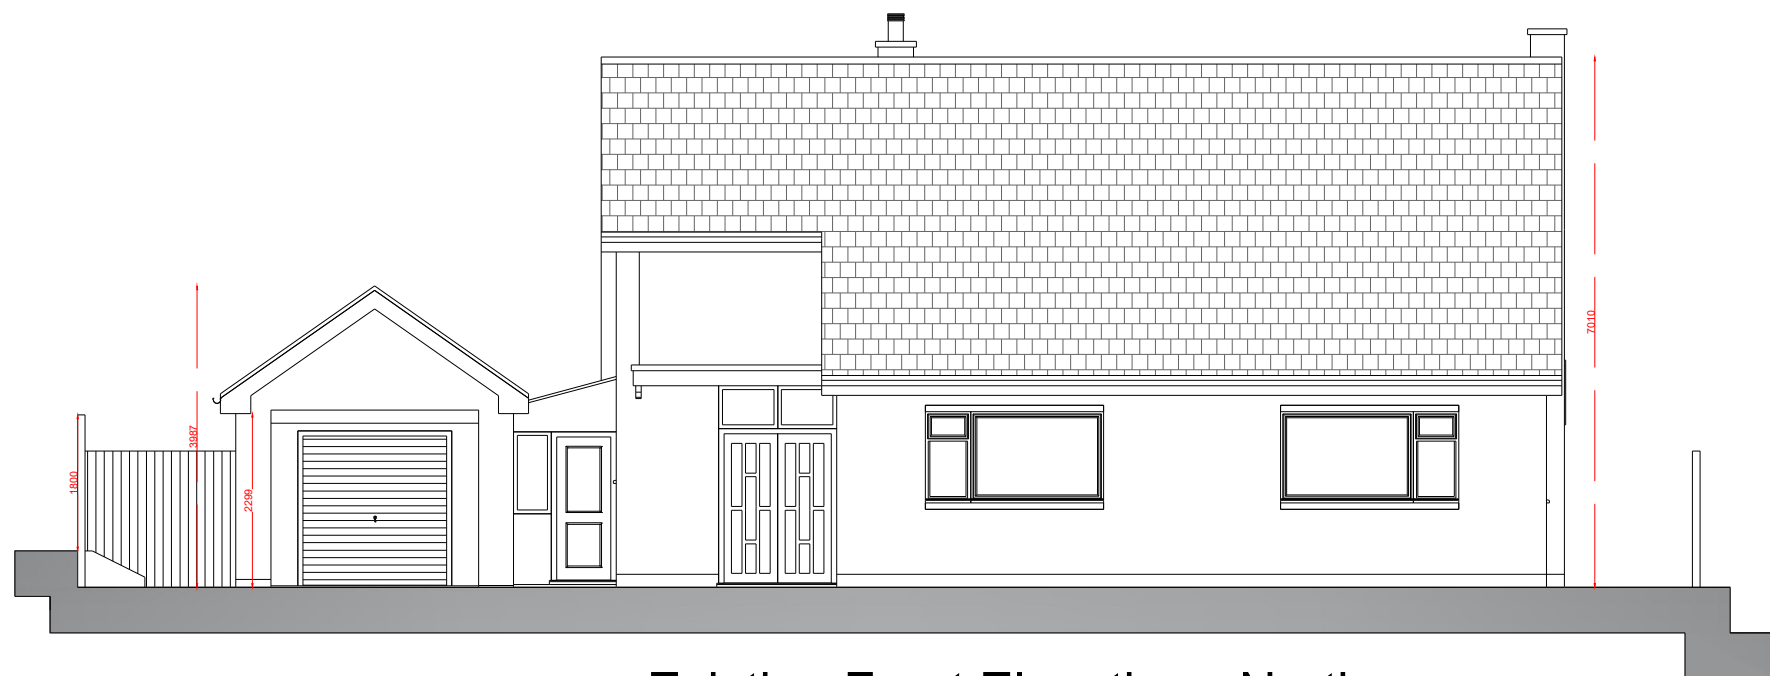


Existing Front Elevation - North

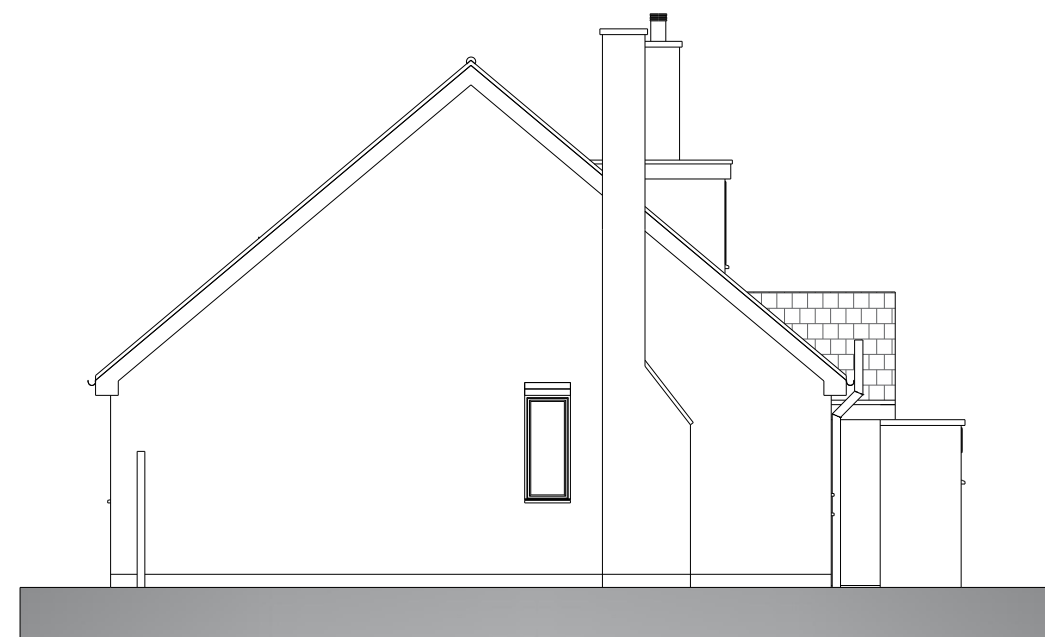

Existing Side Elevation - West

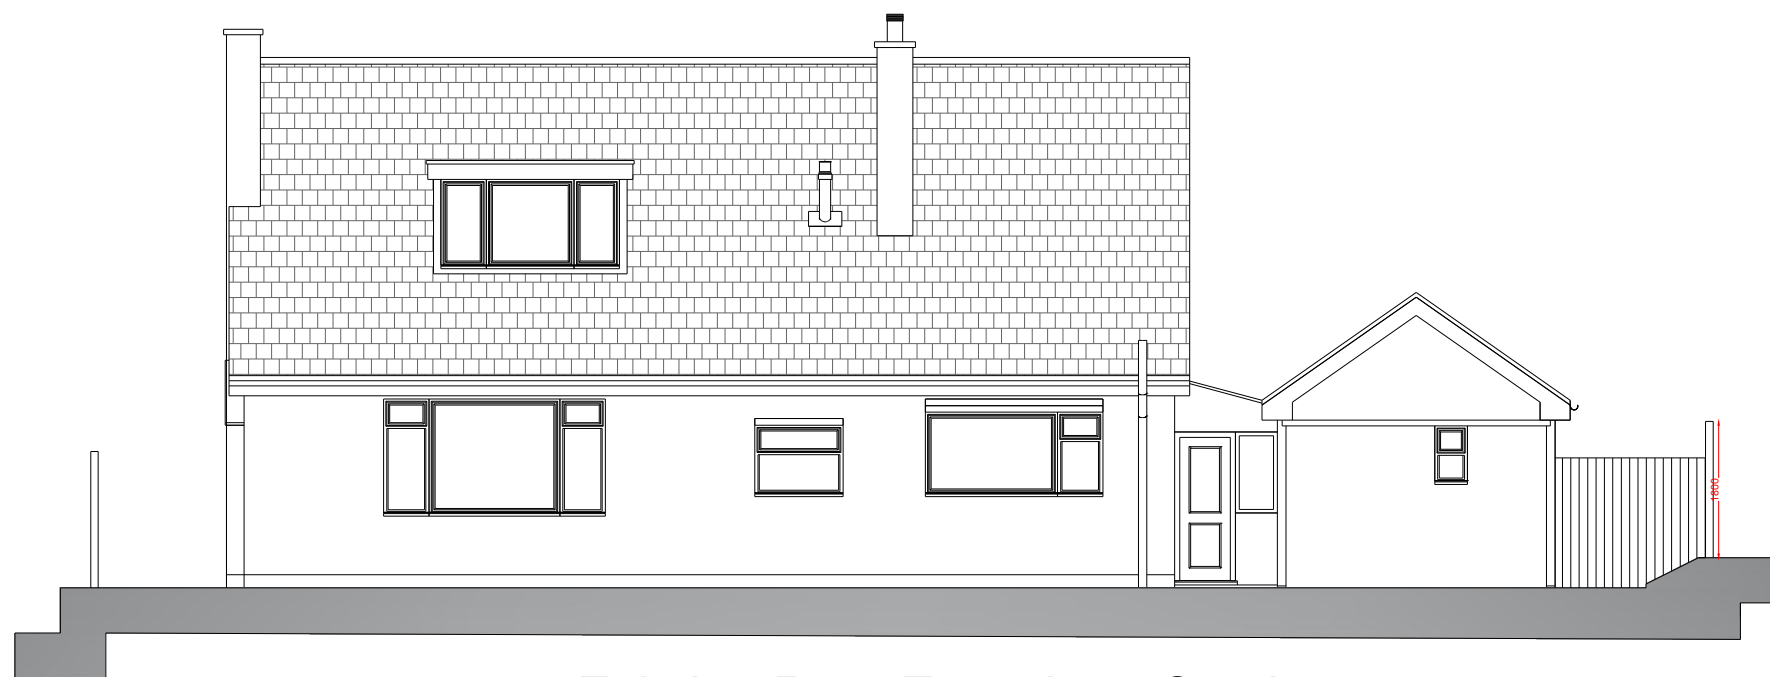

Existing Rear Elevation - South

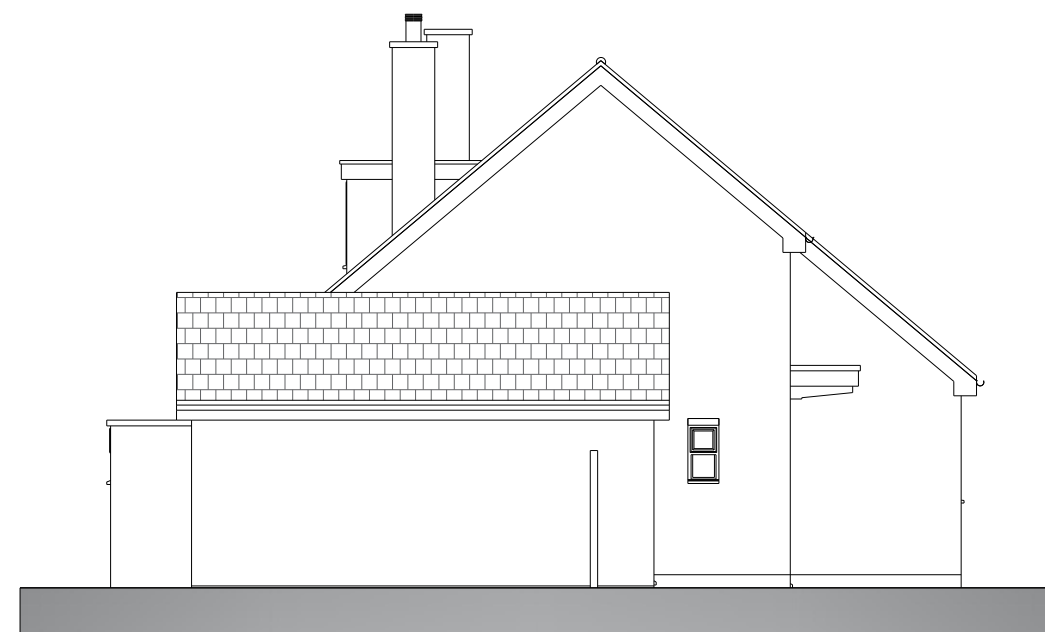

Existing Side Elevation - East

Client : Ms. S. Taberer
Address : 2 Mount Road
Hinckley
LE10 1AF

Project : Proposed Alterations
Title : Existing Elevations
Drawing Ref: 24.011. 04 Rev :
Date : 24.02.2024
Scale: 1:100@A3

Scale Bar:

SDP Architecture

Gale House, 15 Melton Road
Waltham-on-the-Wolds LE14 4AJ
T. 07930659595
E. info@sdparchitecture.co.uk