


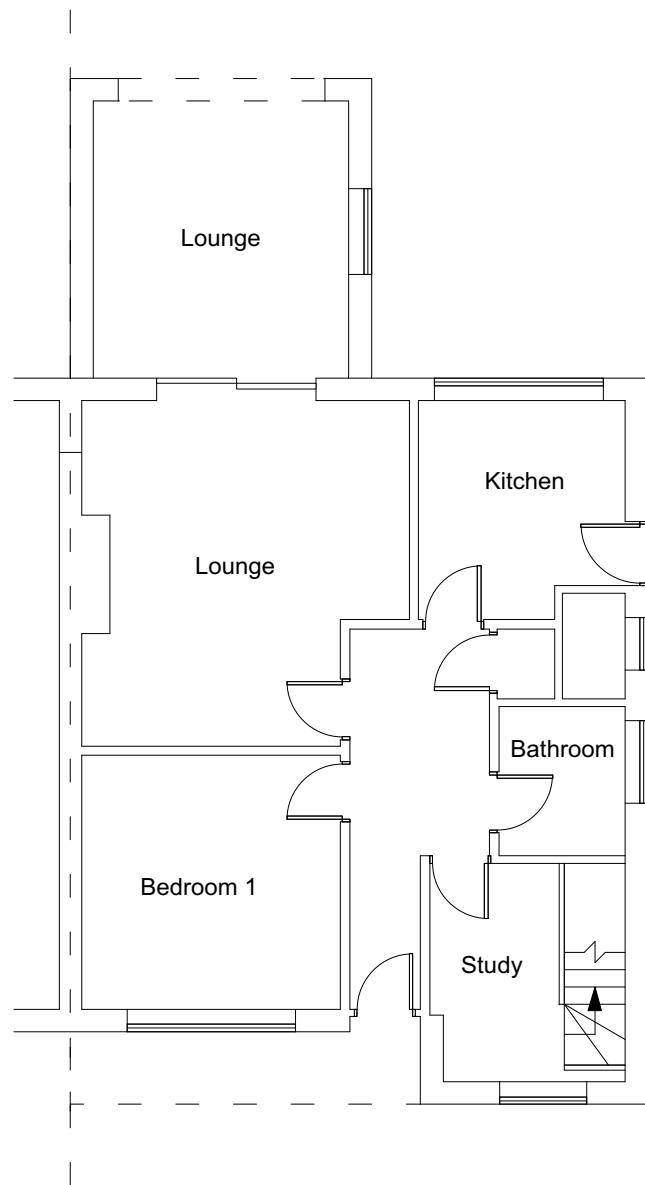


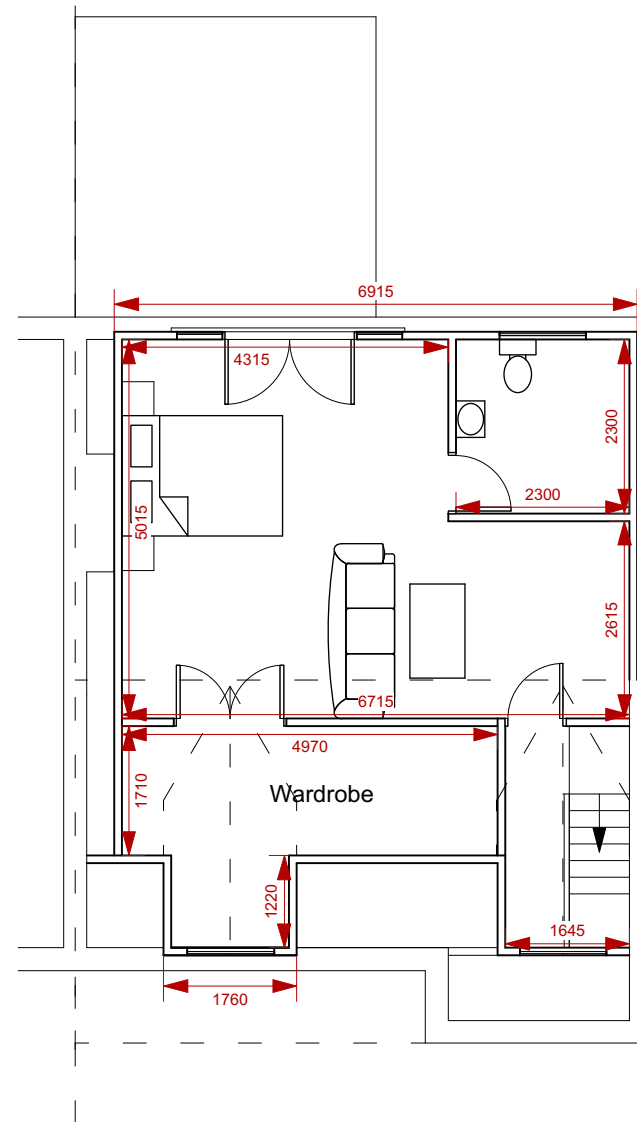

Proposed Ground Floor Plan

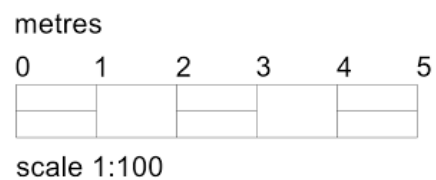

Proposed First Floor Plan

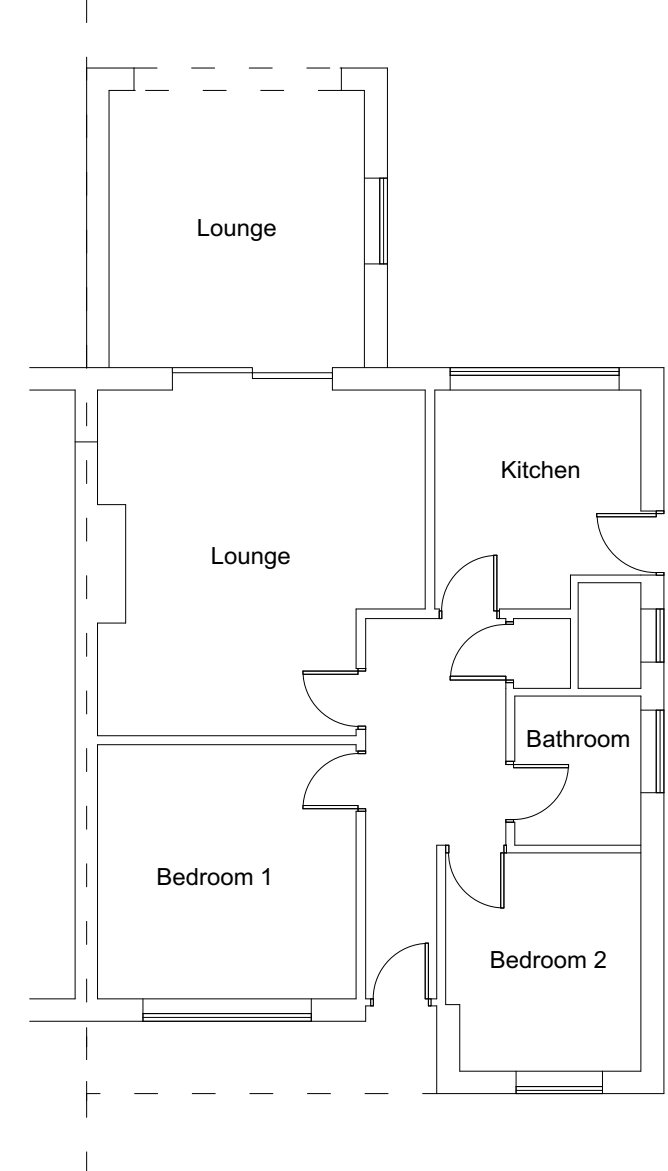

Existing Ground Floor Plan

**SI Designs**

### Project

Proposed loft conversion with front and rear dormers at:  
13 Hilary Cescent

### Sheet number 1

Existing and proposed floor plans V2

Scale 1:100

Please reply to:  
Greenacre Drive  
Leicester  
LE5 6TE  
Mobile: 07969919528  
Email: sajjad@sidesigns.co.uk