


SCHEDULE

Flat 1 -	44m²	1b1p
Flat 2 -	51m²	1b2p
Flat 3 -	41m²	1b1p
Flat 4 -	50m²	1b1p
Flat 5 -	44m²	1b1p
Flat 6 -	55m²	1b2p
Flat 7 -	41m²	1b1p
Flat 8 -	50m²	1b1p
Flat 9 -	44m²	1b1p
Flat 10 -	55m²	1b2p
Flat 11 -	41m²	1b1p
Flat 12 -	50m²	1b1p

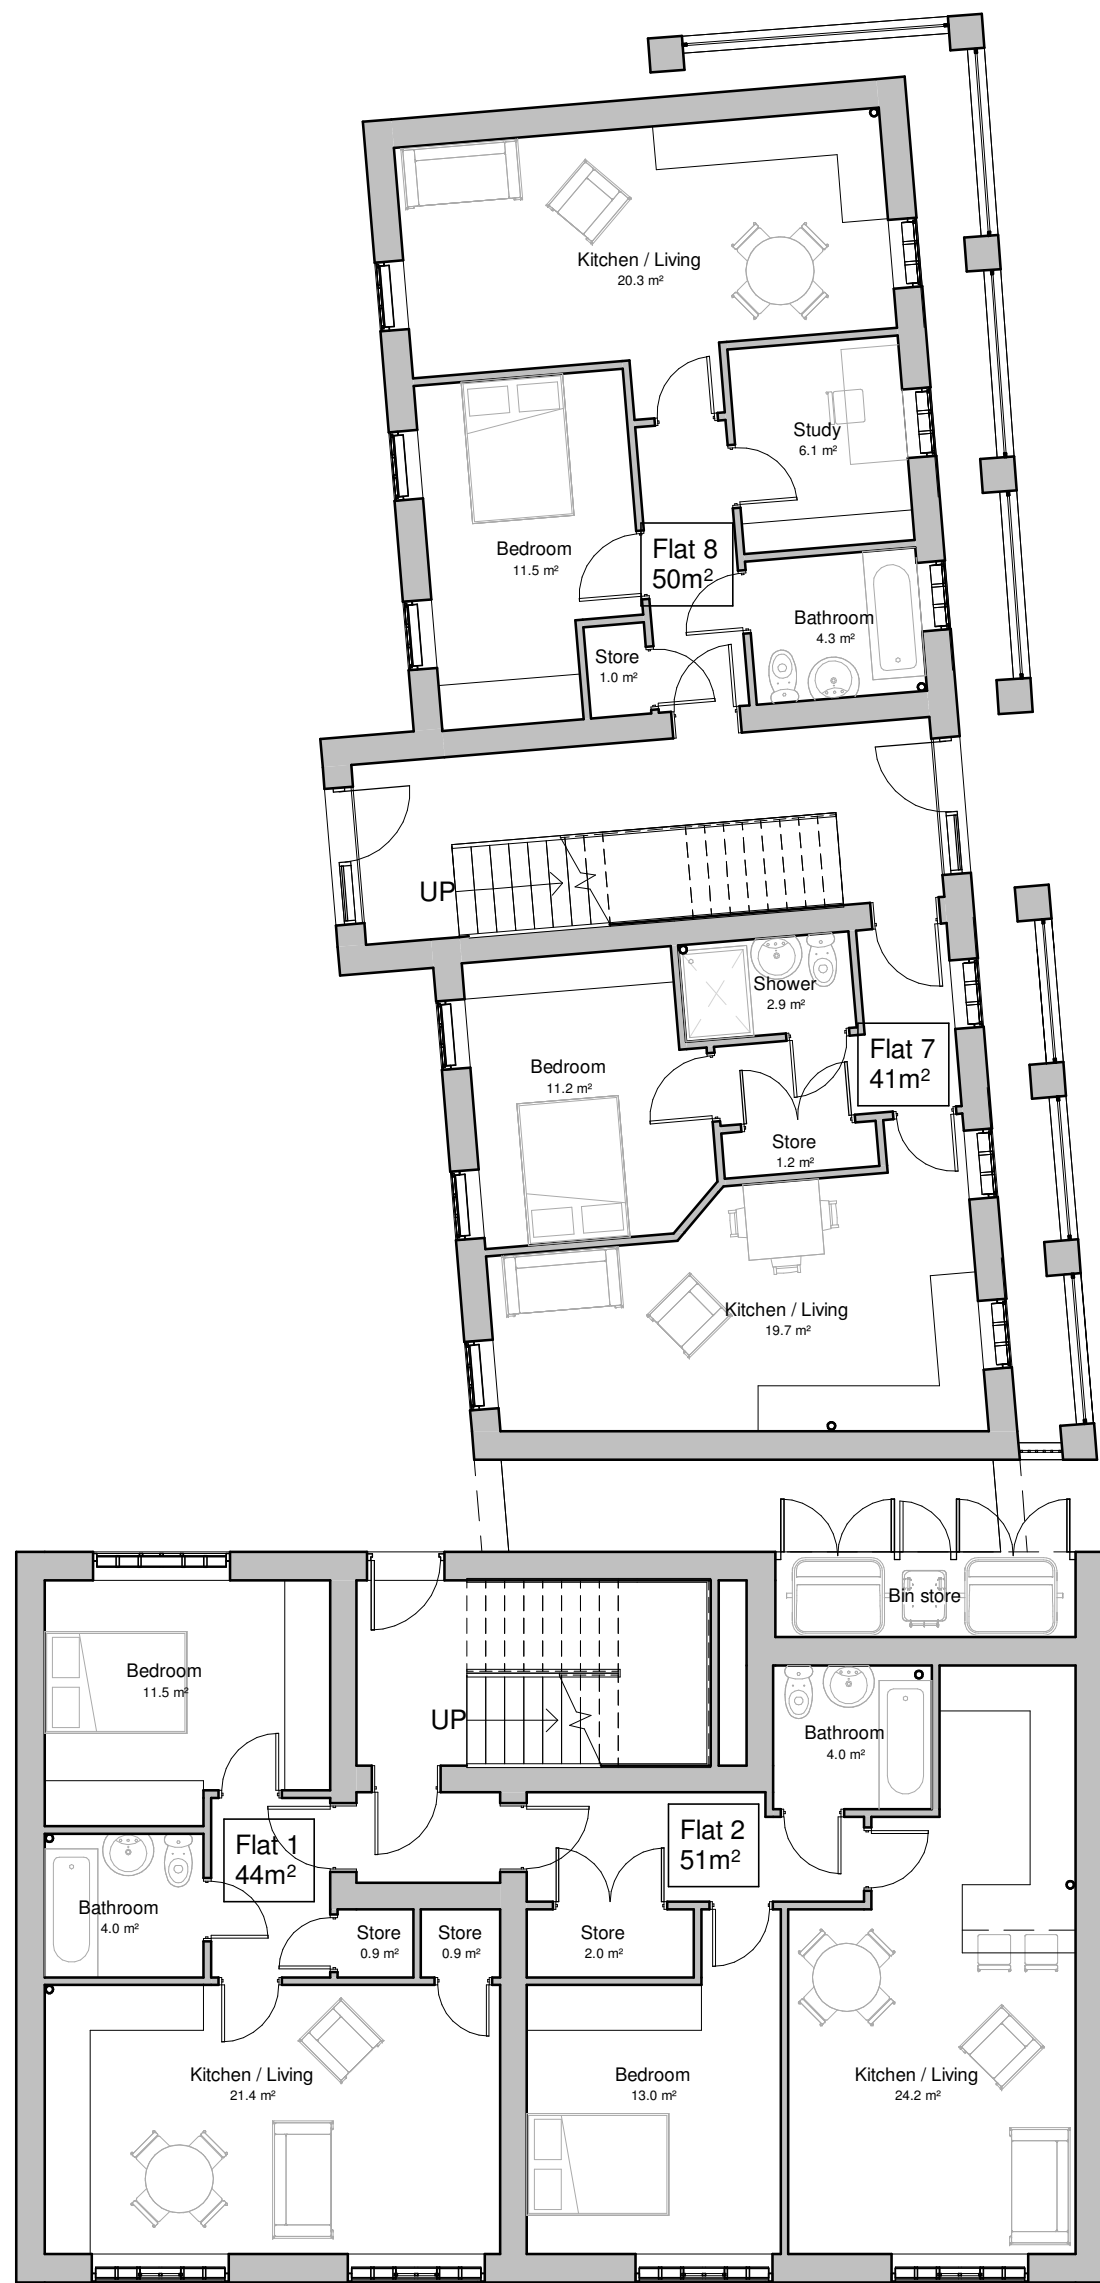

GROUND FLOOR PLAN



FIRST FLOOR PLAN



SECOND FLOOR PLAN

hayward
ARCHITECTS LTD

19 Station Road
Hinckley
Leicestershire
LE10 1AW

Tel: 01455 635 665

Fax: 01455 618 971

www.hayward-architects.co.uk

Client	Stronghold Homes	
Project Title	Proposed housing Wood Street Hinckley	
Drawing Title	As proposed - plans	
Scale	1:100	Sheet A1
Date	Nov 2024	
Author	ZLM	Checked by -
Job No.	24/110	Drawing No. 02a
Status	PLANNING	

THE COPYRIGHT OF THIS DRAWING IS VESTED IN HAYWARD ARCHITECTS LTD.
REPRODUCTION IN ANY FORM, EITHER IN WHOLE OR IN PART IS FORBIDDEN WITHOUT
THE PRIOR WRITTEN PERMISSION OF THE COPYRIGHT HOLDER. DO NOT SCALE FROM
DRAWING AND ONLY FIGURED DIMENSIONS ARE TO BE USED