


Printed or electronic copies of the plan can be scaled for planning purposes.
This drawing is issued for the use and exclusive use of the named recipient.
Distribution to any third party is on the strict understanding that no liability is accepted by Sturxch for any discrepancies, errors or omissions that may be present, and no guarantee is offered as to the accuracy of information shown.
© Crown Copyright 2007. All rights reserved. Licence number 10022644


Rev	Date	Description	By
A	16.01.23	Minor amendments	sAH
B	30.01.23	Cable roof sketch	sAH
C	31.01.23	Typical section added	sAH
D	01.02.23	Right hand wall to stair and second floor ensuite amended	sAH
E	17.03.23	Sketch issue	sAH
F	31.03.23	Planning	sAH

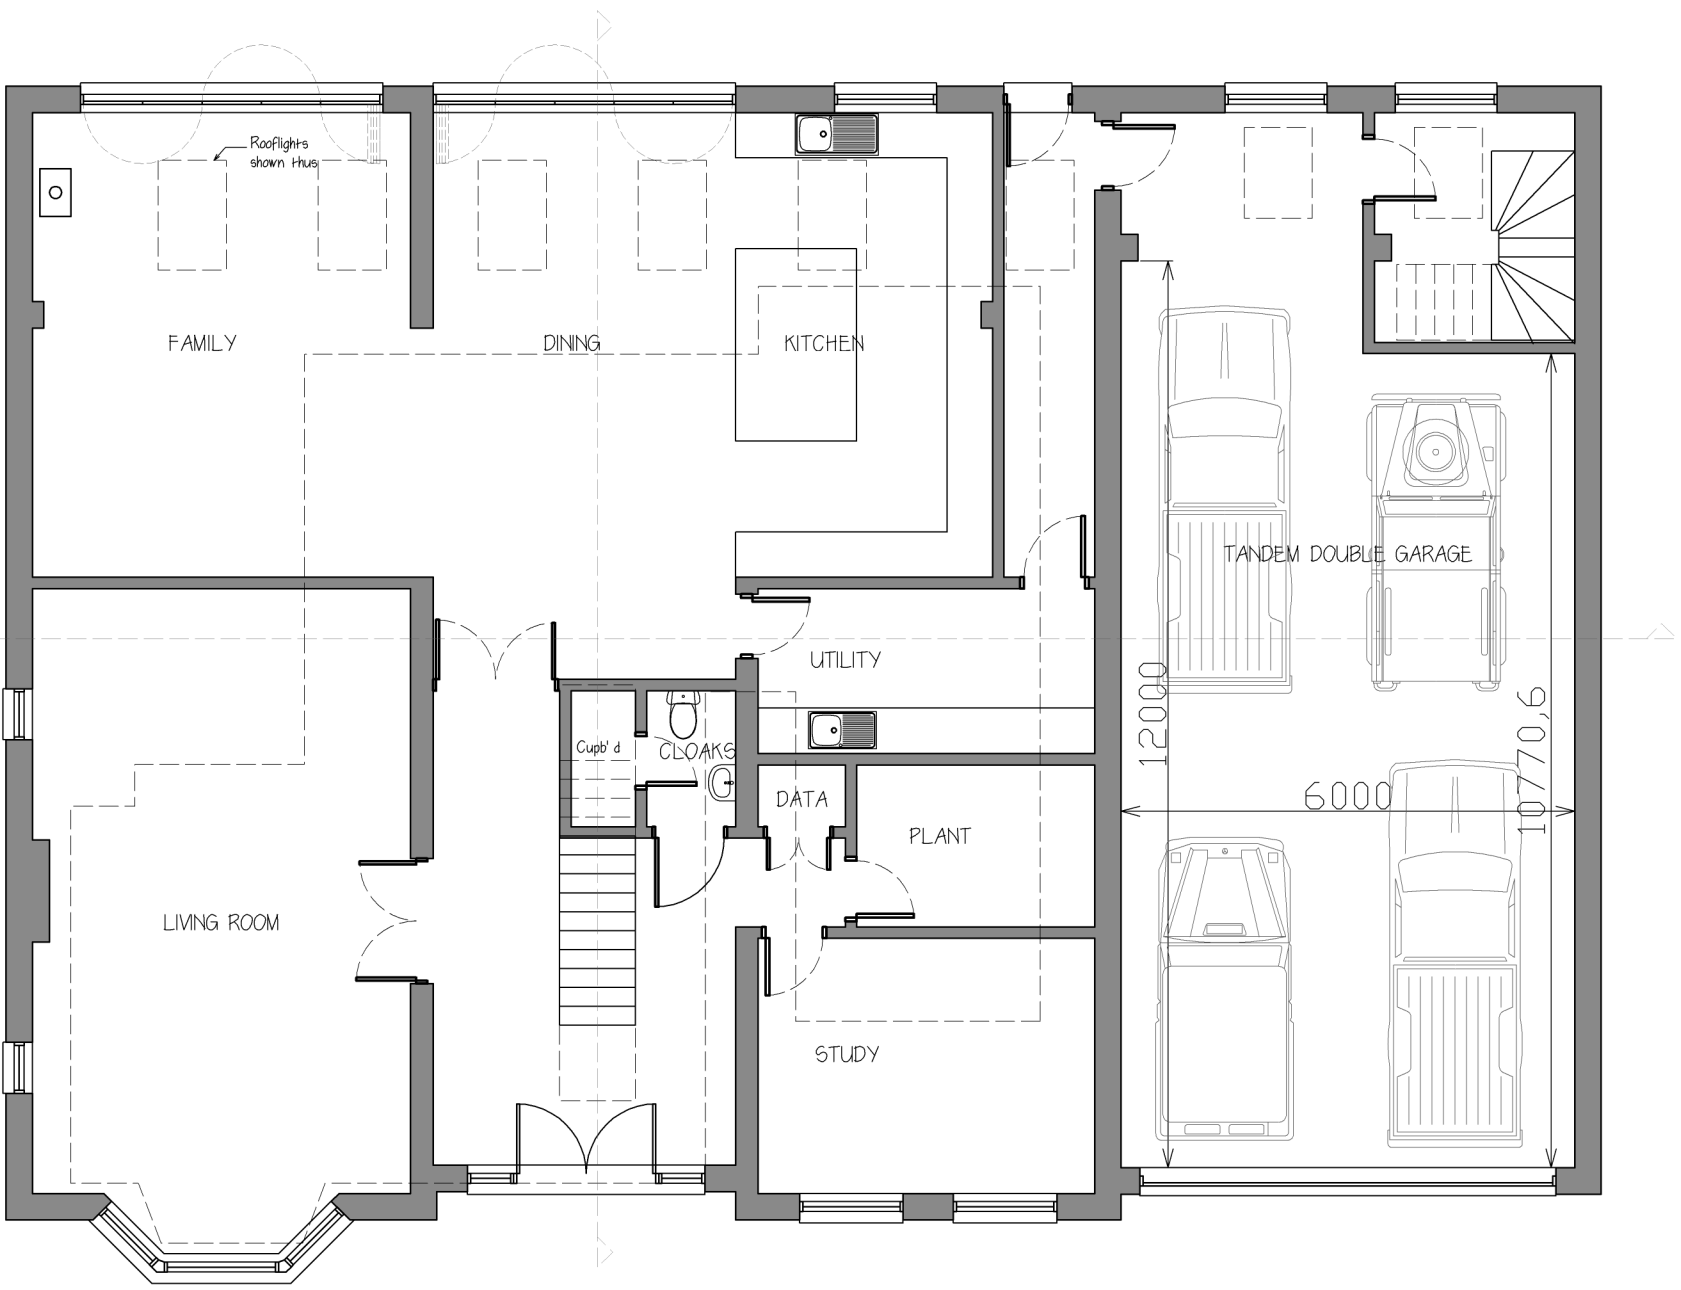


Ground Floor Plan



First Floor Plan

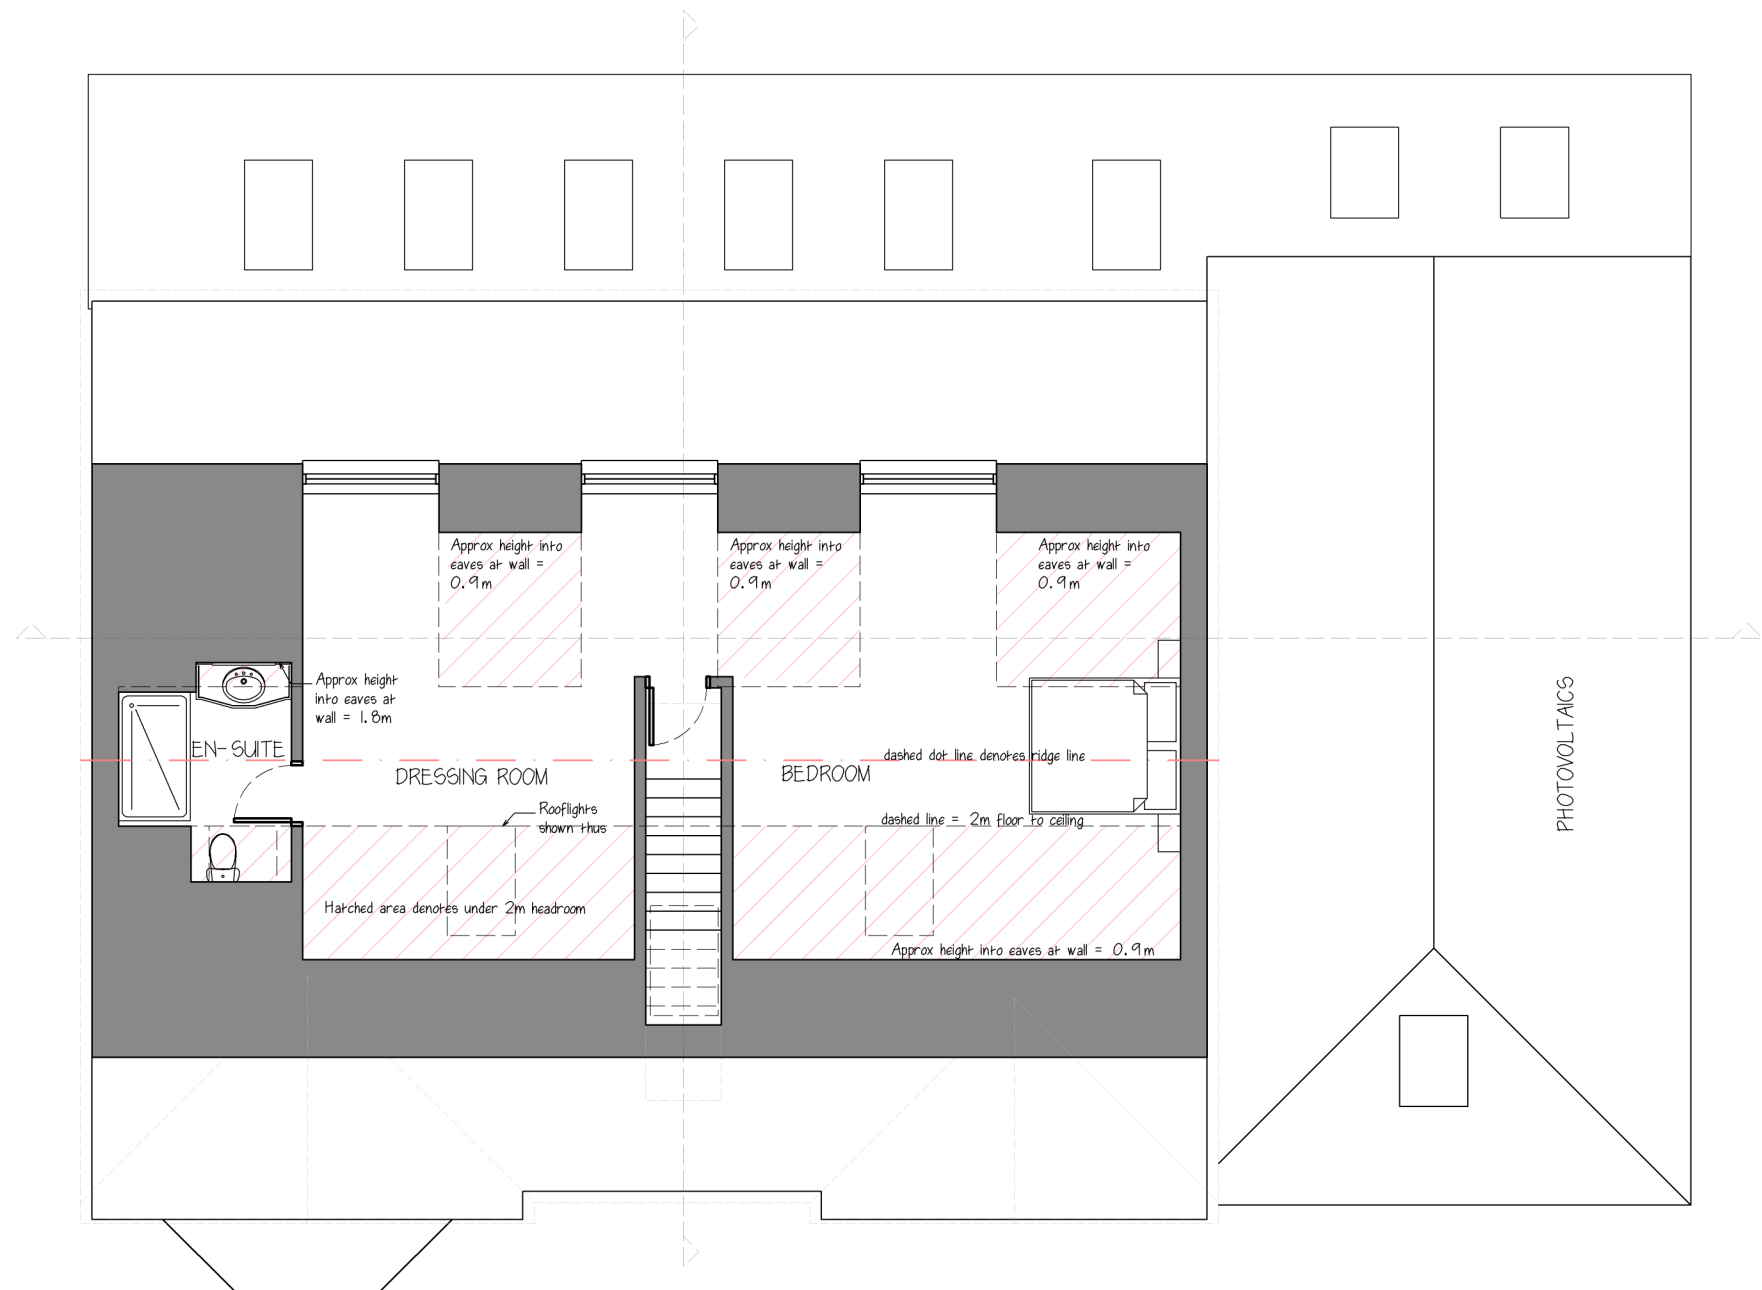


Second Floor Plan

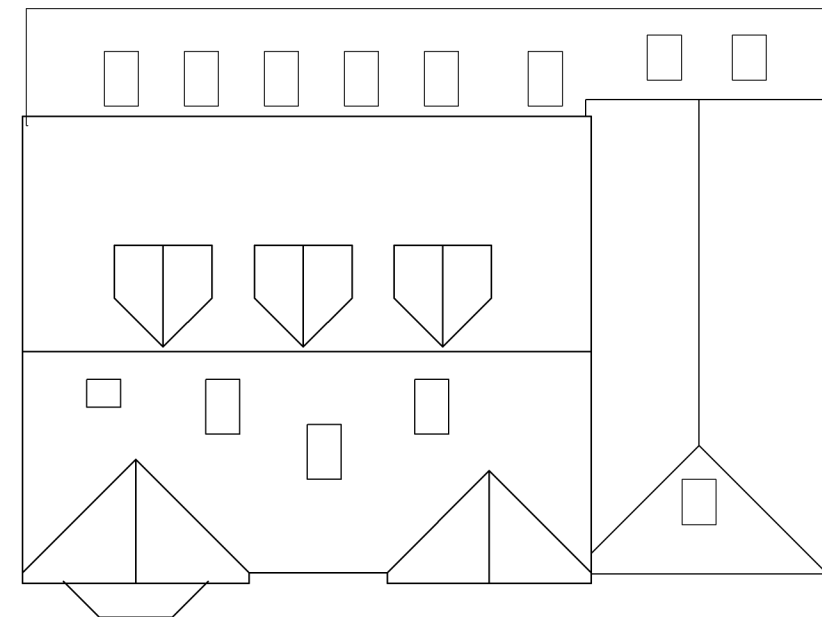


Roof Plan
(Scale 1: 200)



Front (E) Elevation

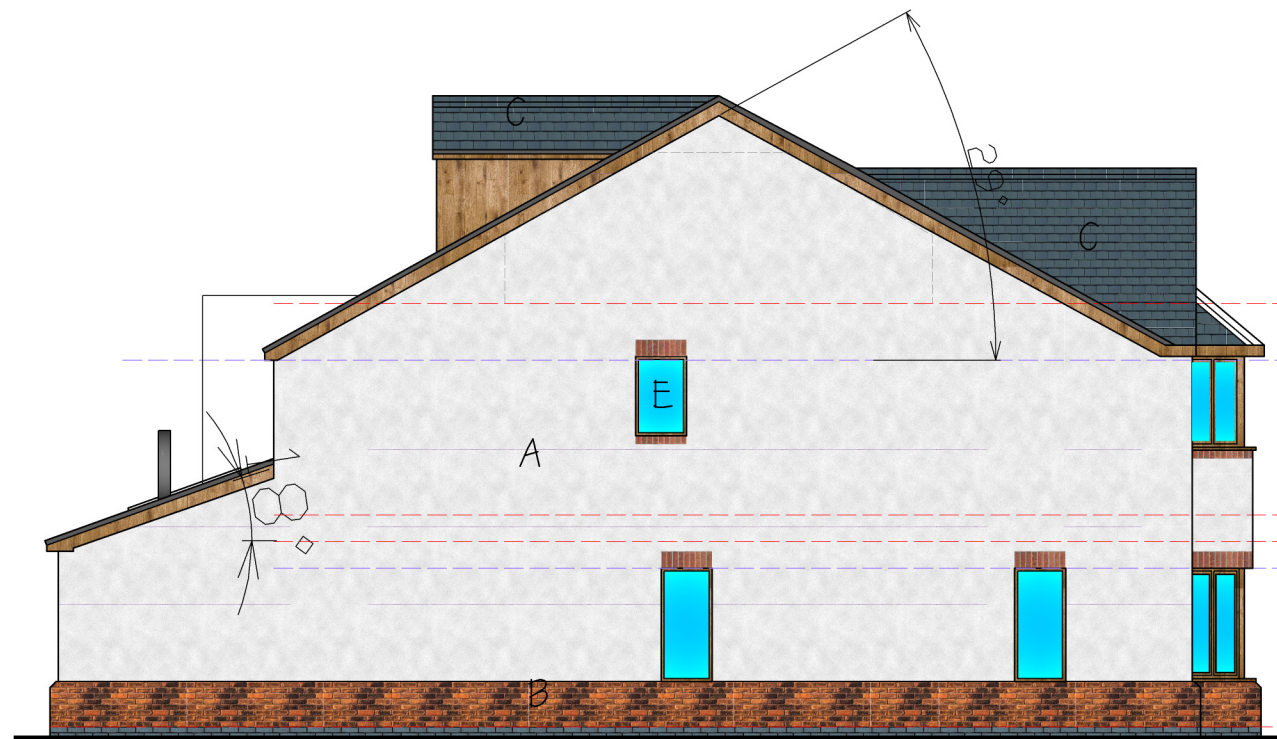


Side (S) Elevation

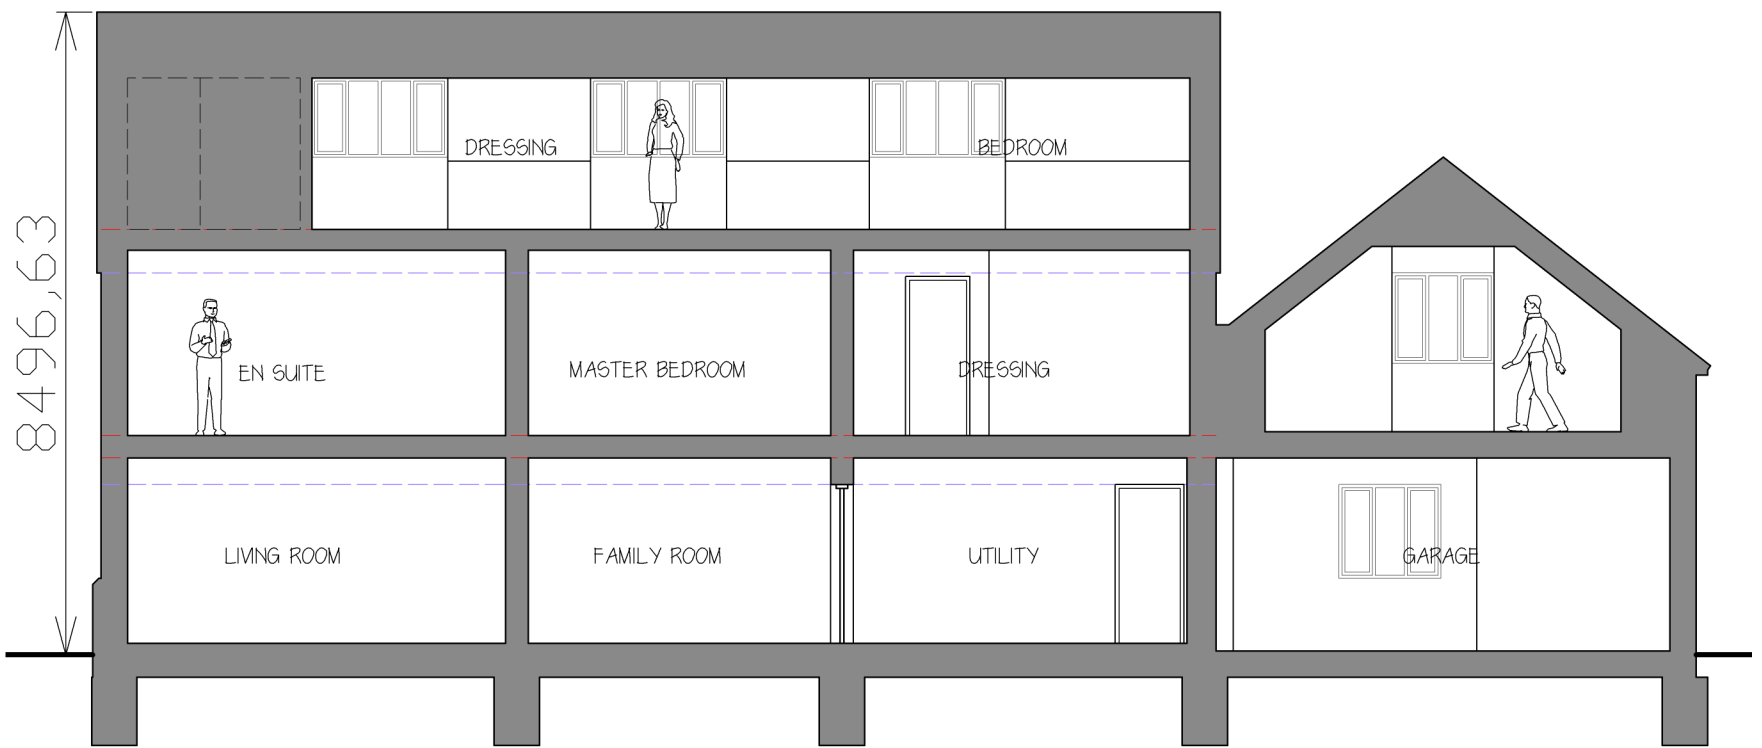


Typical cross section



Rear (W) Elevation

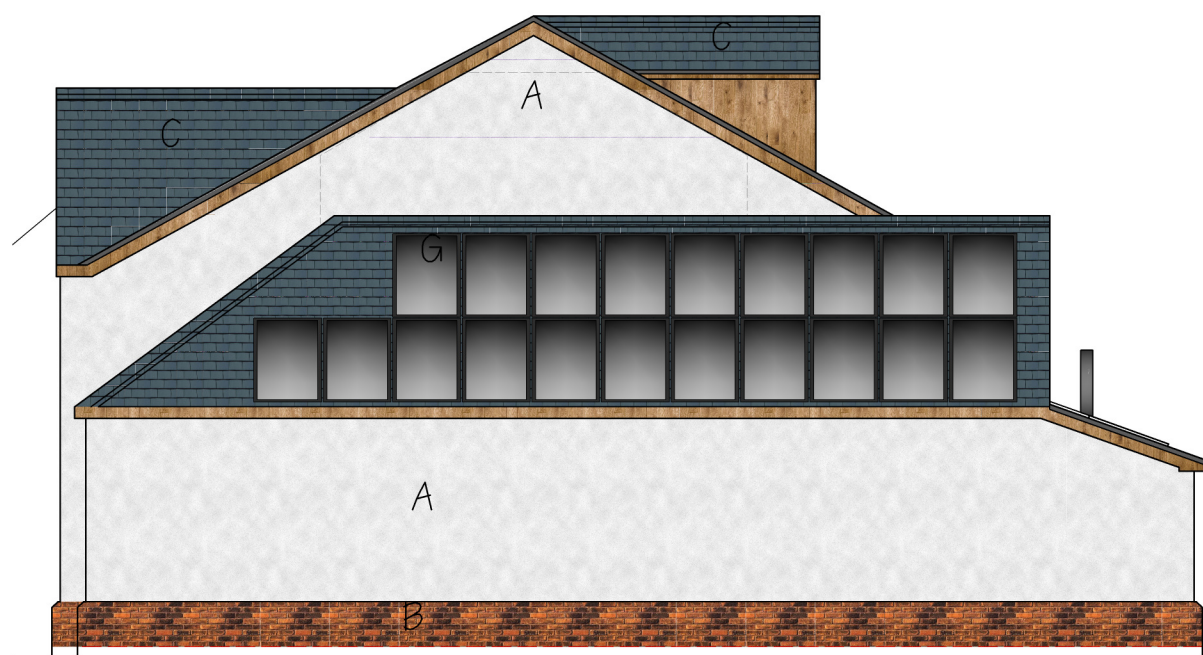

Side (N) Elevation

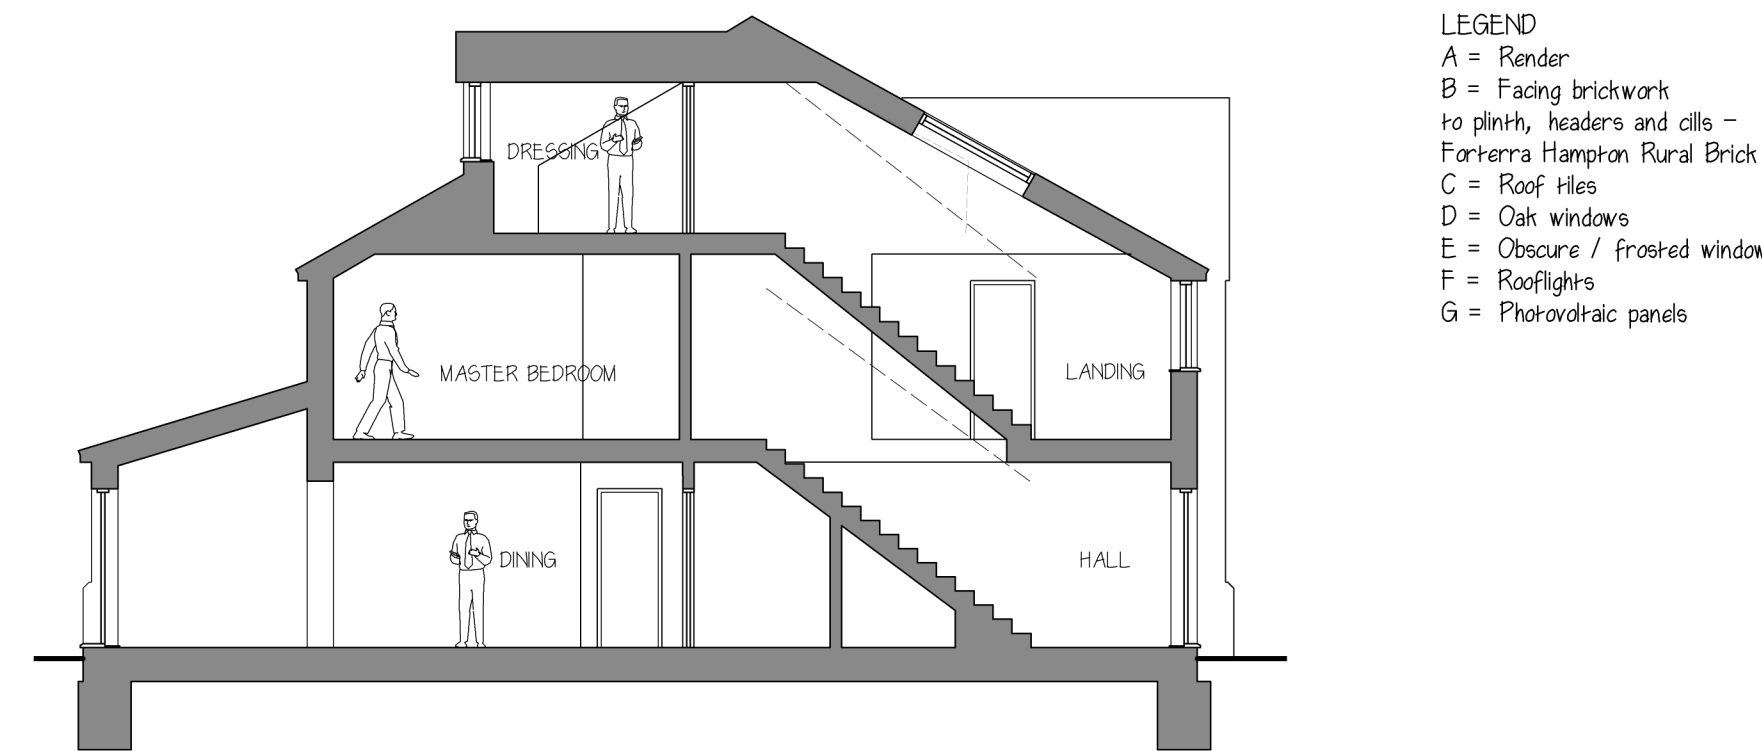

Typical cross section

- LEGEND
A = Render
B = Facing brickwork
to plinths, headers and eaves
Forkerra Hampton Rural Brick
C = Roof Tiles
D = Oak windows
E = Obscure / frosted window
F = Rooflights
G = Photovoltaic panels

Notes
Photovoltaic panels shown indicatively

stuxch
Tel: 07948 382917 e:stuxarch@gmail.com

Project
Proposed Replacement Dwelling
34, Sunnyhill,
Burbage

Client
Mr & Mrs Crawford

Drawing
Proposed Dwelling

Drg No: 10-2238 Rev F

Scale 1:100 @A1 Date 02.12.22

