



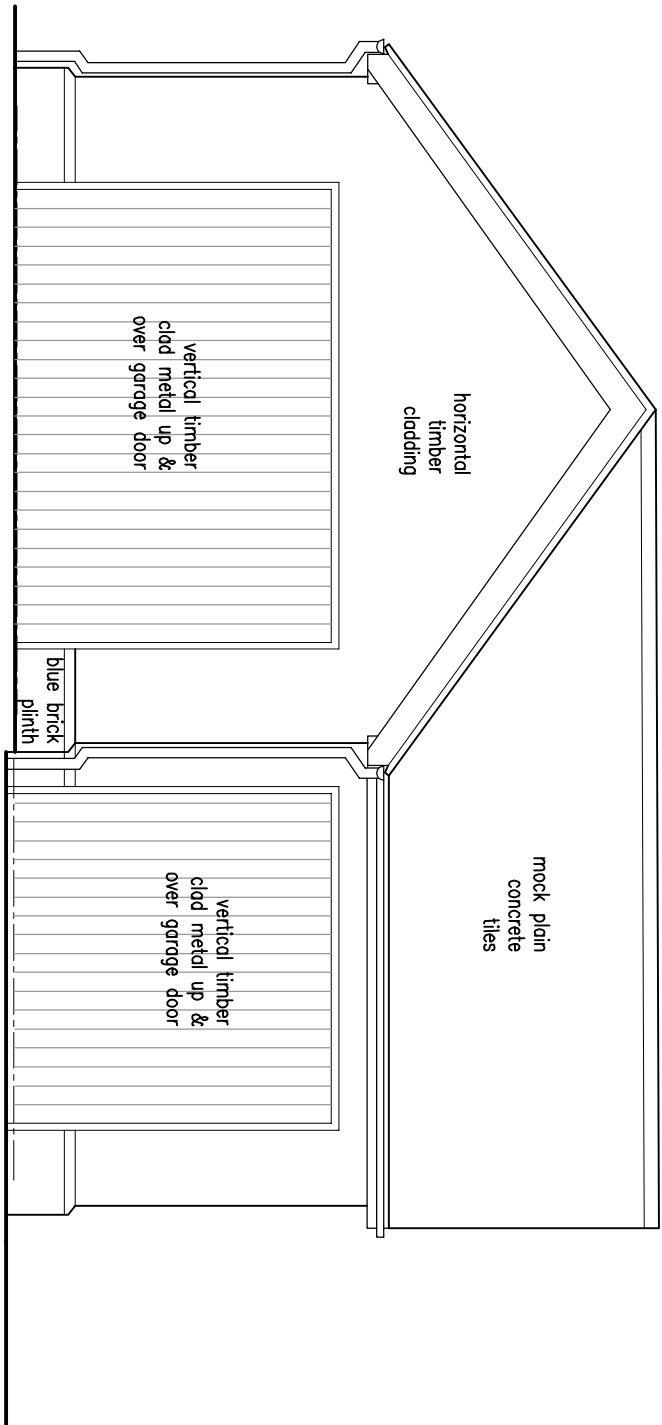


Existing Front Elevation - Garage

Scale 1:50

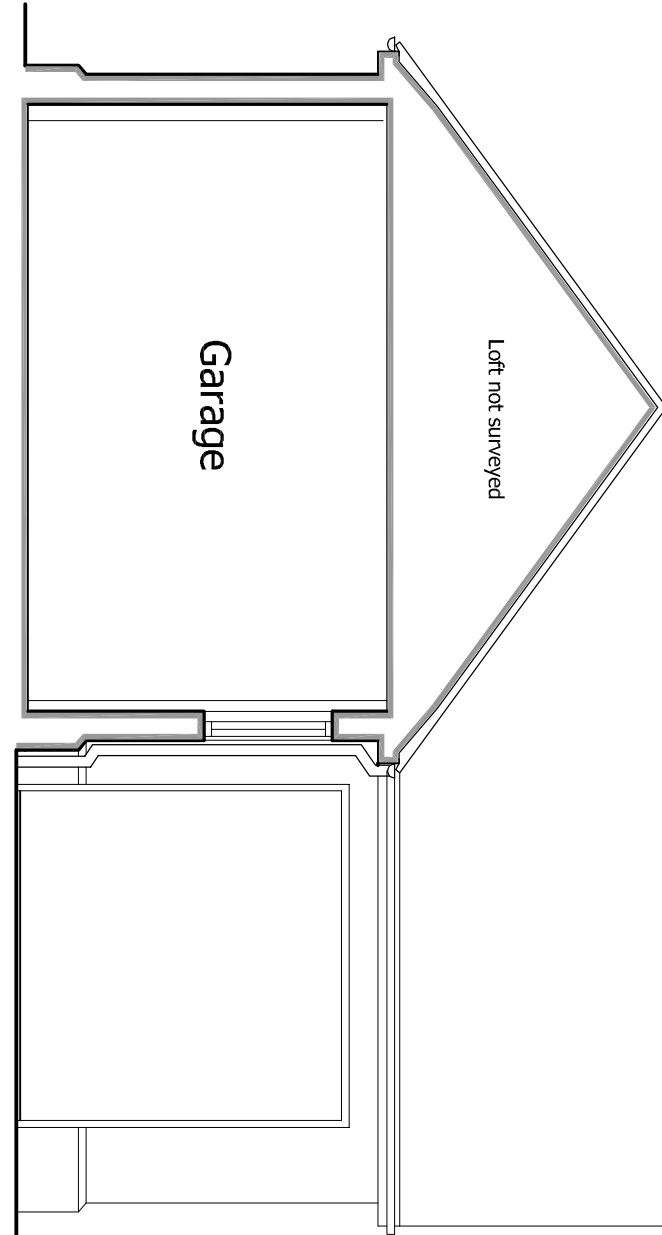


Existing Garage Section A-A

Scale 1:50

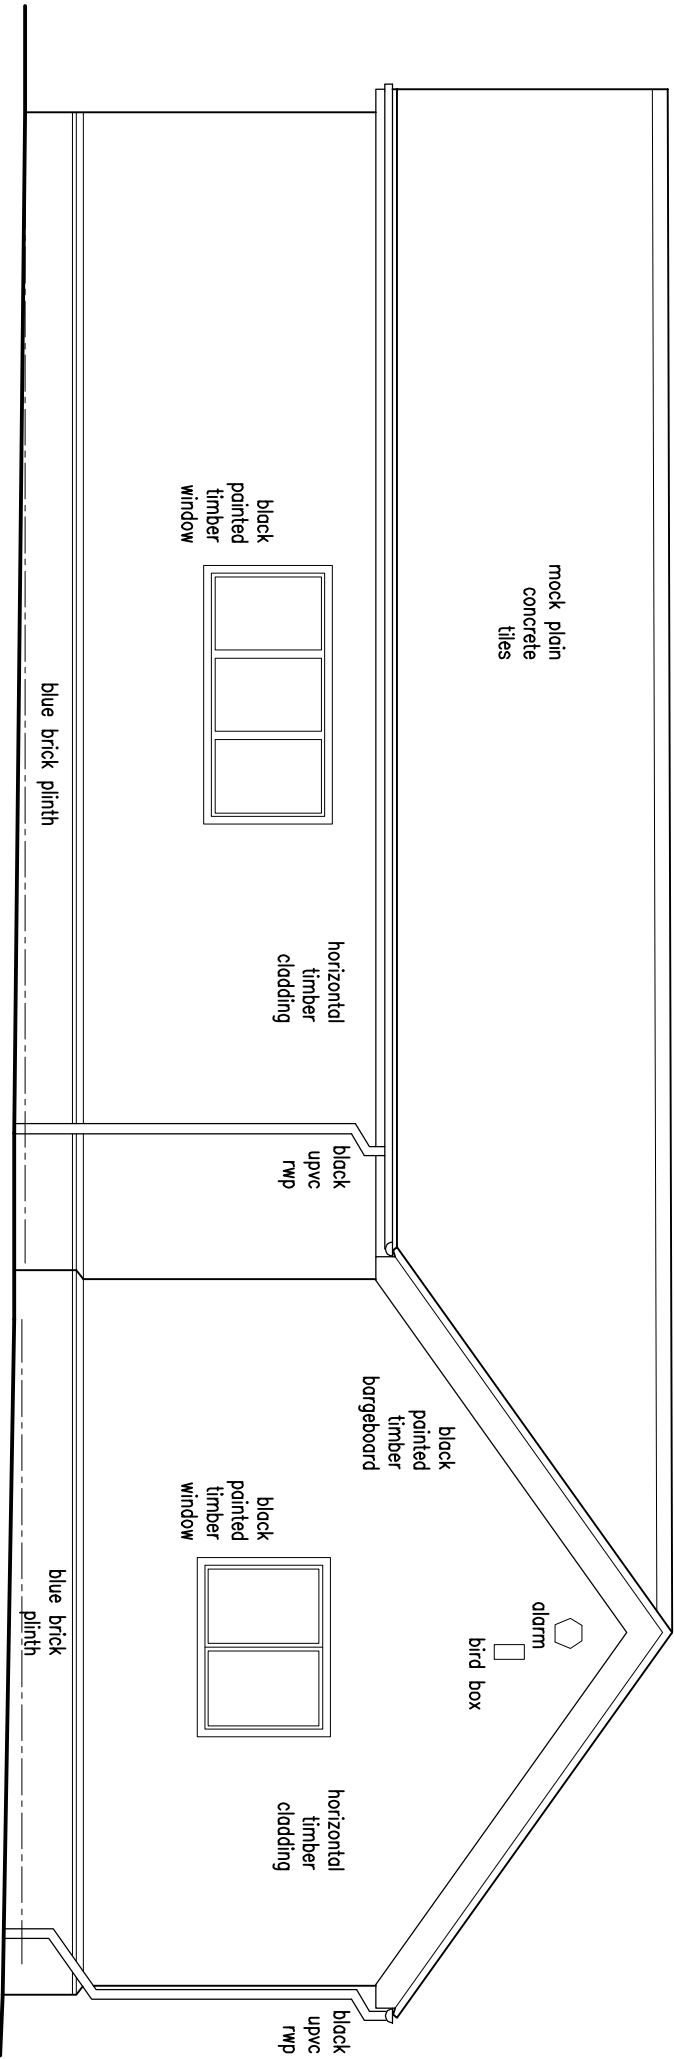


Existing Side Elevation - Garage

Scale 1:50

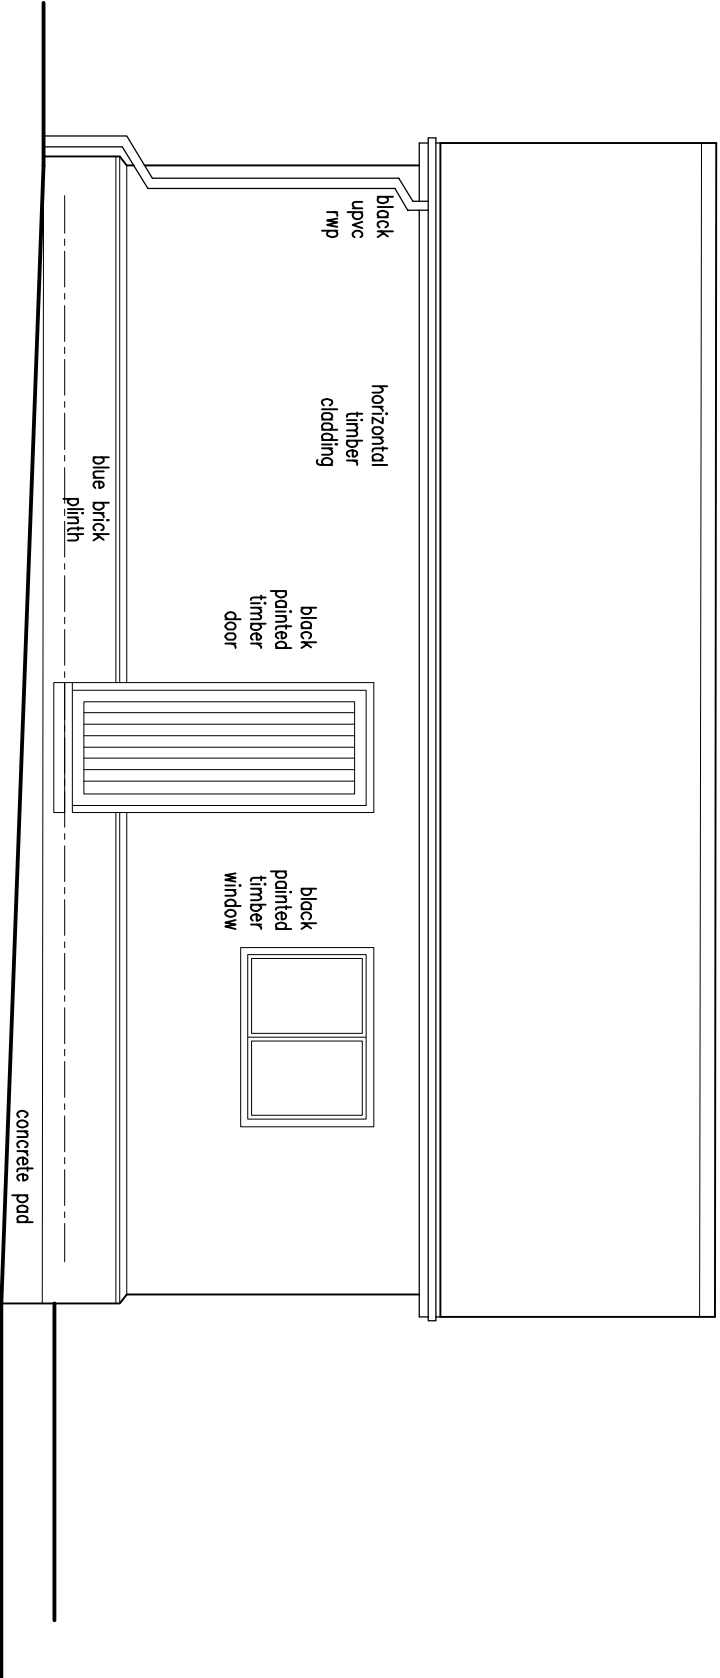


Existing Rear Elevation - Garage

Scale 1:50

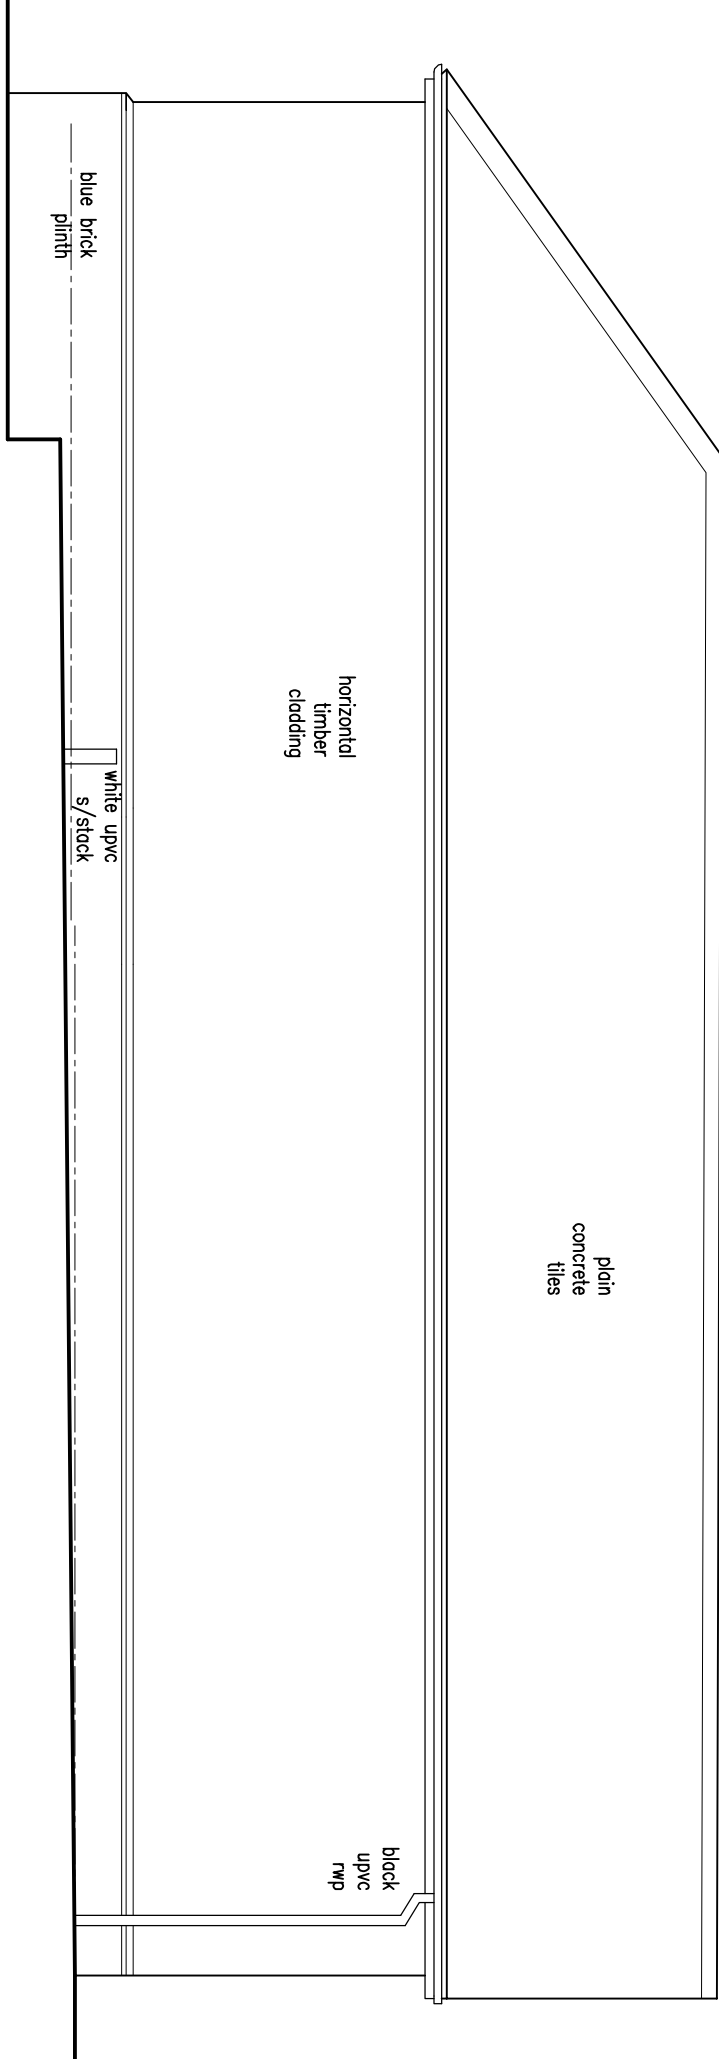


Existing Side Elevation - Garage

Scale 1:50

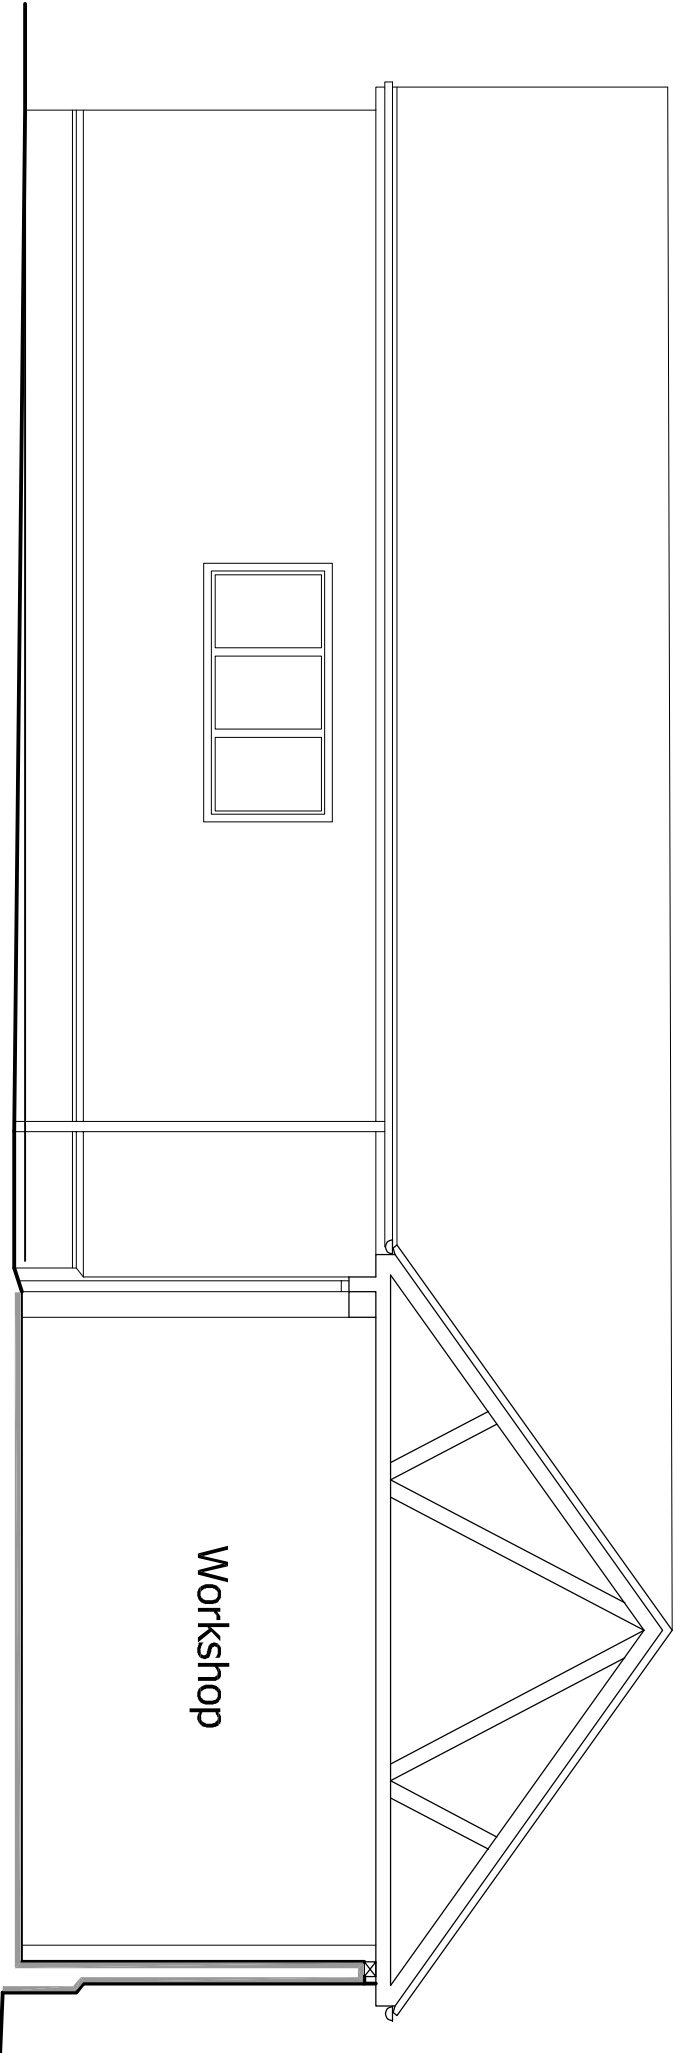

Existing Workshop Section B-B

Scale 1:50

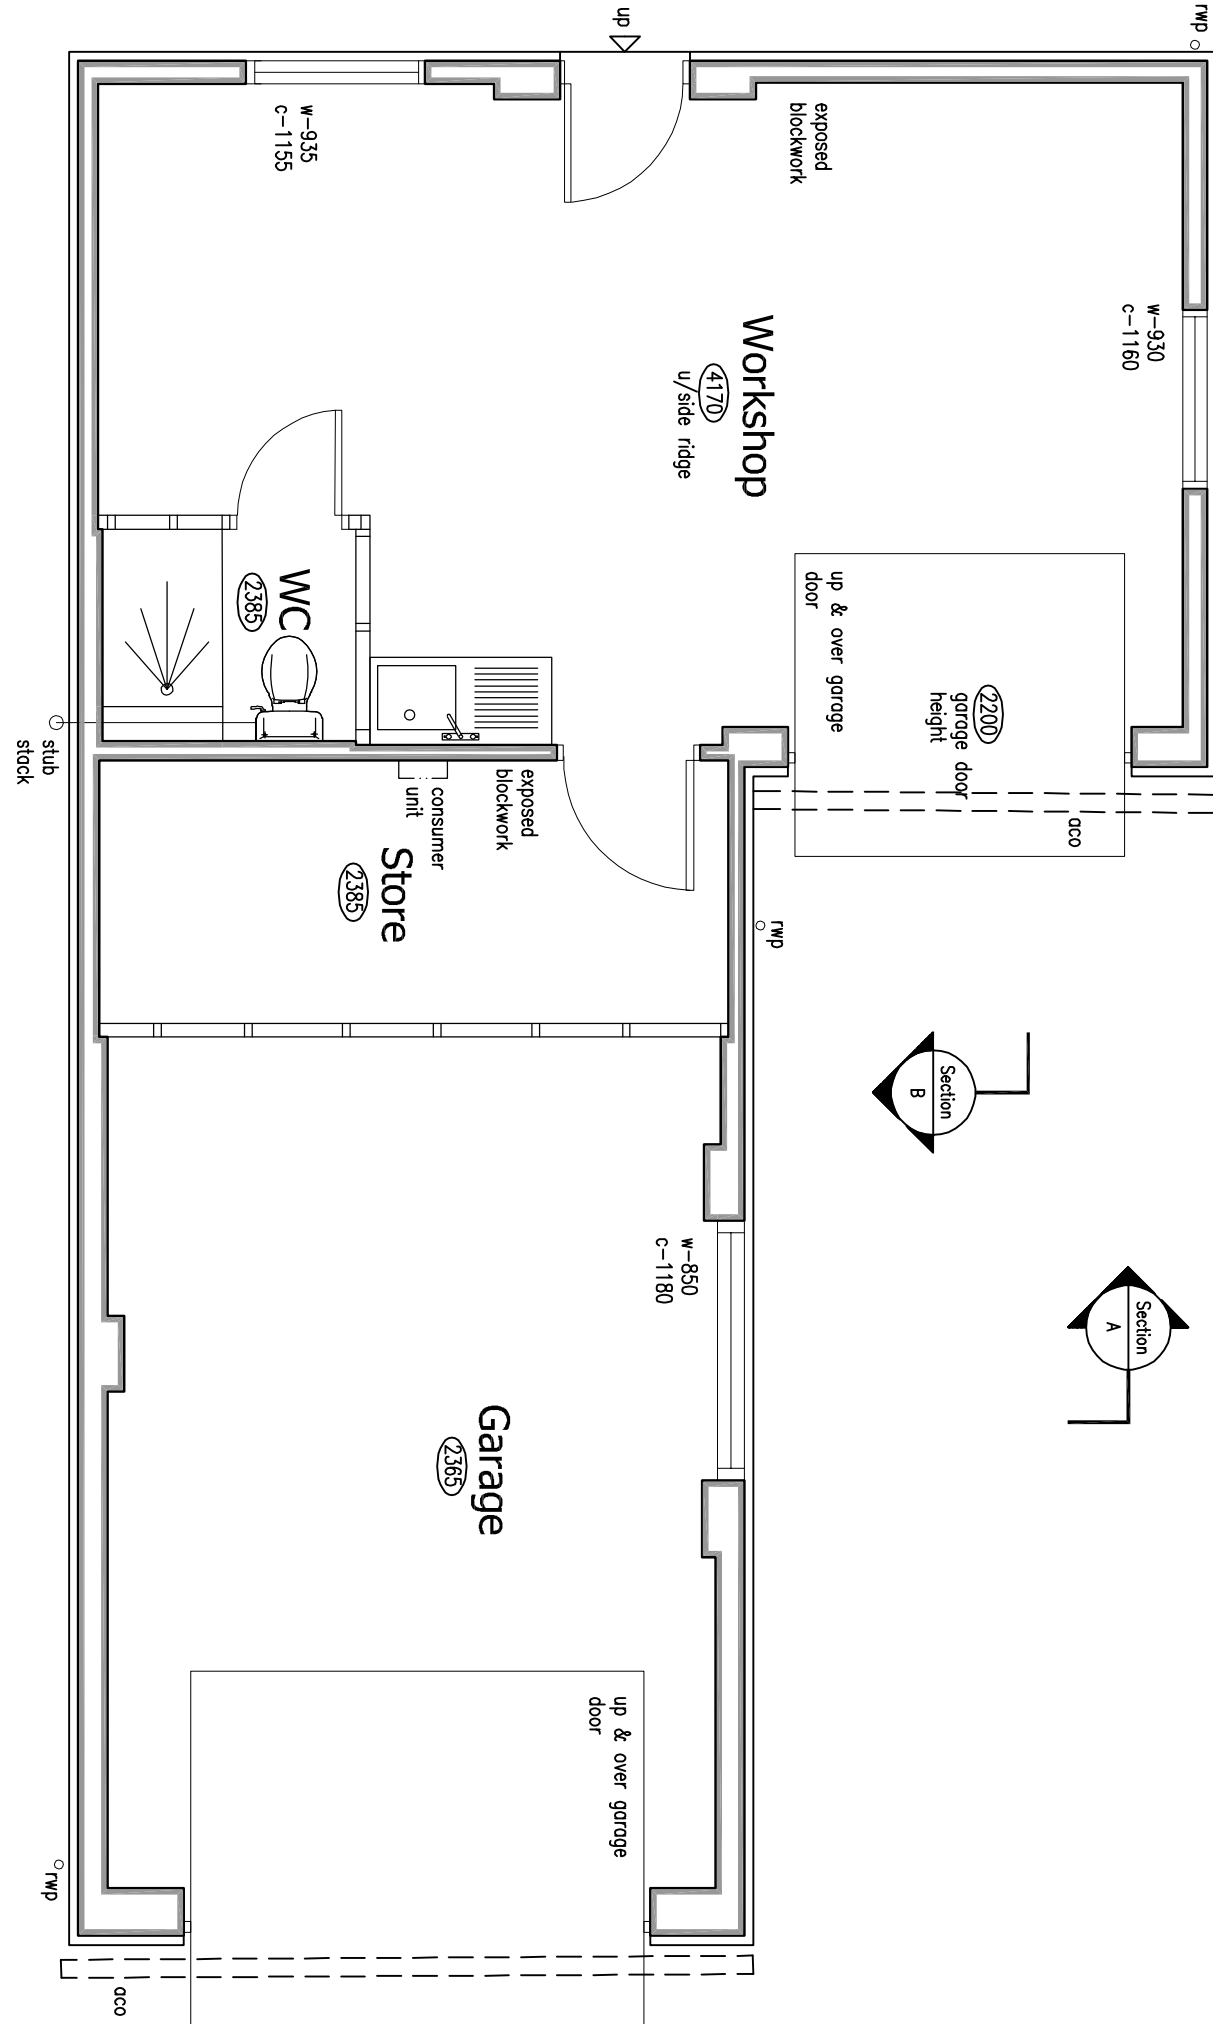

Existing Garage Floor Plan

Scale 1:50

EXISTING DETAILS

KEEPERS COTTAGE - SHACKERSTONE LANE - SHACKERSTONE - WARWICKSHIRE

