




© Neptune Planning & Development Ltd - The copyright of this drawing is vested in Neptune Planning & Development Ltd. - Neptune Architectural is a trading name of Neptune Planning & Development Ltd. - Neptune Planning & Development Ltd. is the owner and author of this work. No part or parts of this work including the whole of this work are to be copied or re-produced without written consent of Neptune Planning & Development Ltd.

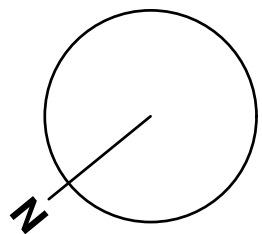


Revise	Issue Name	Issue Date	Issued By
A	INTERIOR & FIRST FLOOR PLANS, THE APPROVED GROUND AND EXTERIOR FLOOR PLANS, ADDITIONAL ROOF LIGHT AND ROOF FLOOR ELEVATION	05/07/23	RAB
B	STONE CLUGS REMOVED, CLUG HEIGHTS PARTIALLY CHANGED, GLAZING (WINDOWS & DOORS) CHANGED TO ALUMINIUM AND PVC-U FRAMED SYSTEMS THROUGHOUT	12/09/24	RAB
C	NORTH SIDE BOUNDARY TREATMENT DESCRIPTION CHANGED TO POIT AND RAIL FENCING	18/10/24	RAB


		Project: MEADOW BARN SHENTON LANE UPTON CV13 6LA	
Neptune Architectural Suite 20-24 The White House 931 Lifford Street Farnham BT9 7GP 01246 194611 www.neptunearchitectural.co.uk			
Client: MR A SEATON		Drawing Title: EXISTING SITE LAYOUT PLAN	
Scale (s): 1:100		Date: 05/07/23	
Date: 05/07/23		Size: A1	
Project No.: 1414-P01C		Drawing No.: 1414-P01C	
Revision:		Revision:	
Drawn by: RAB		Drawn by: RAB	

Purpose of Issue:

VOC

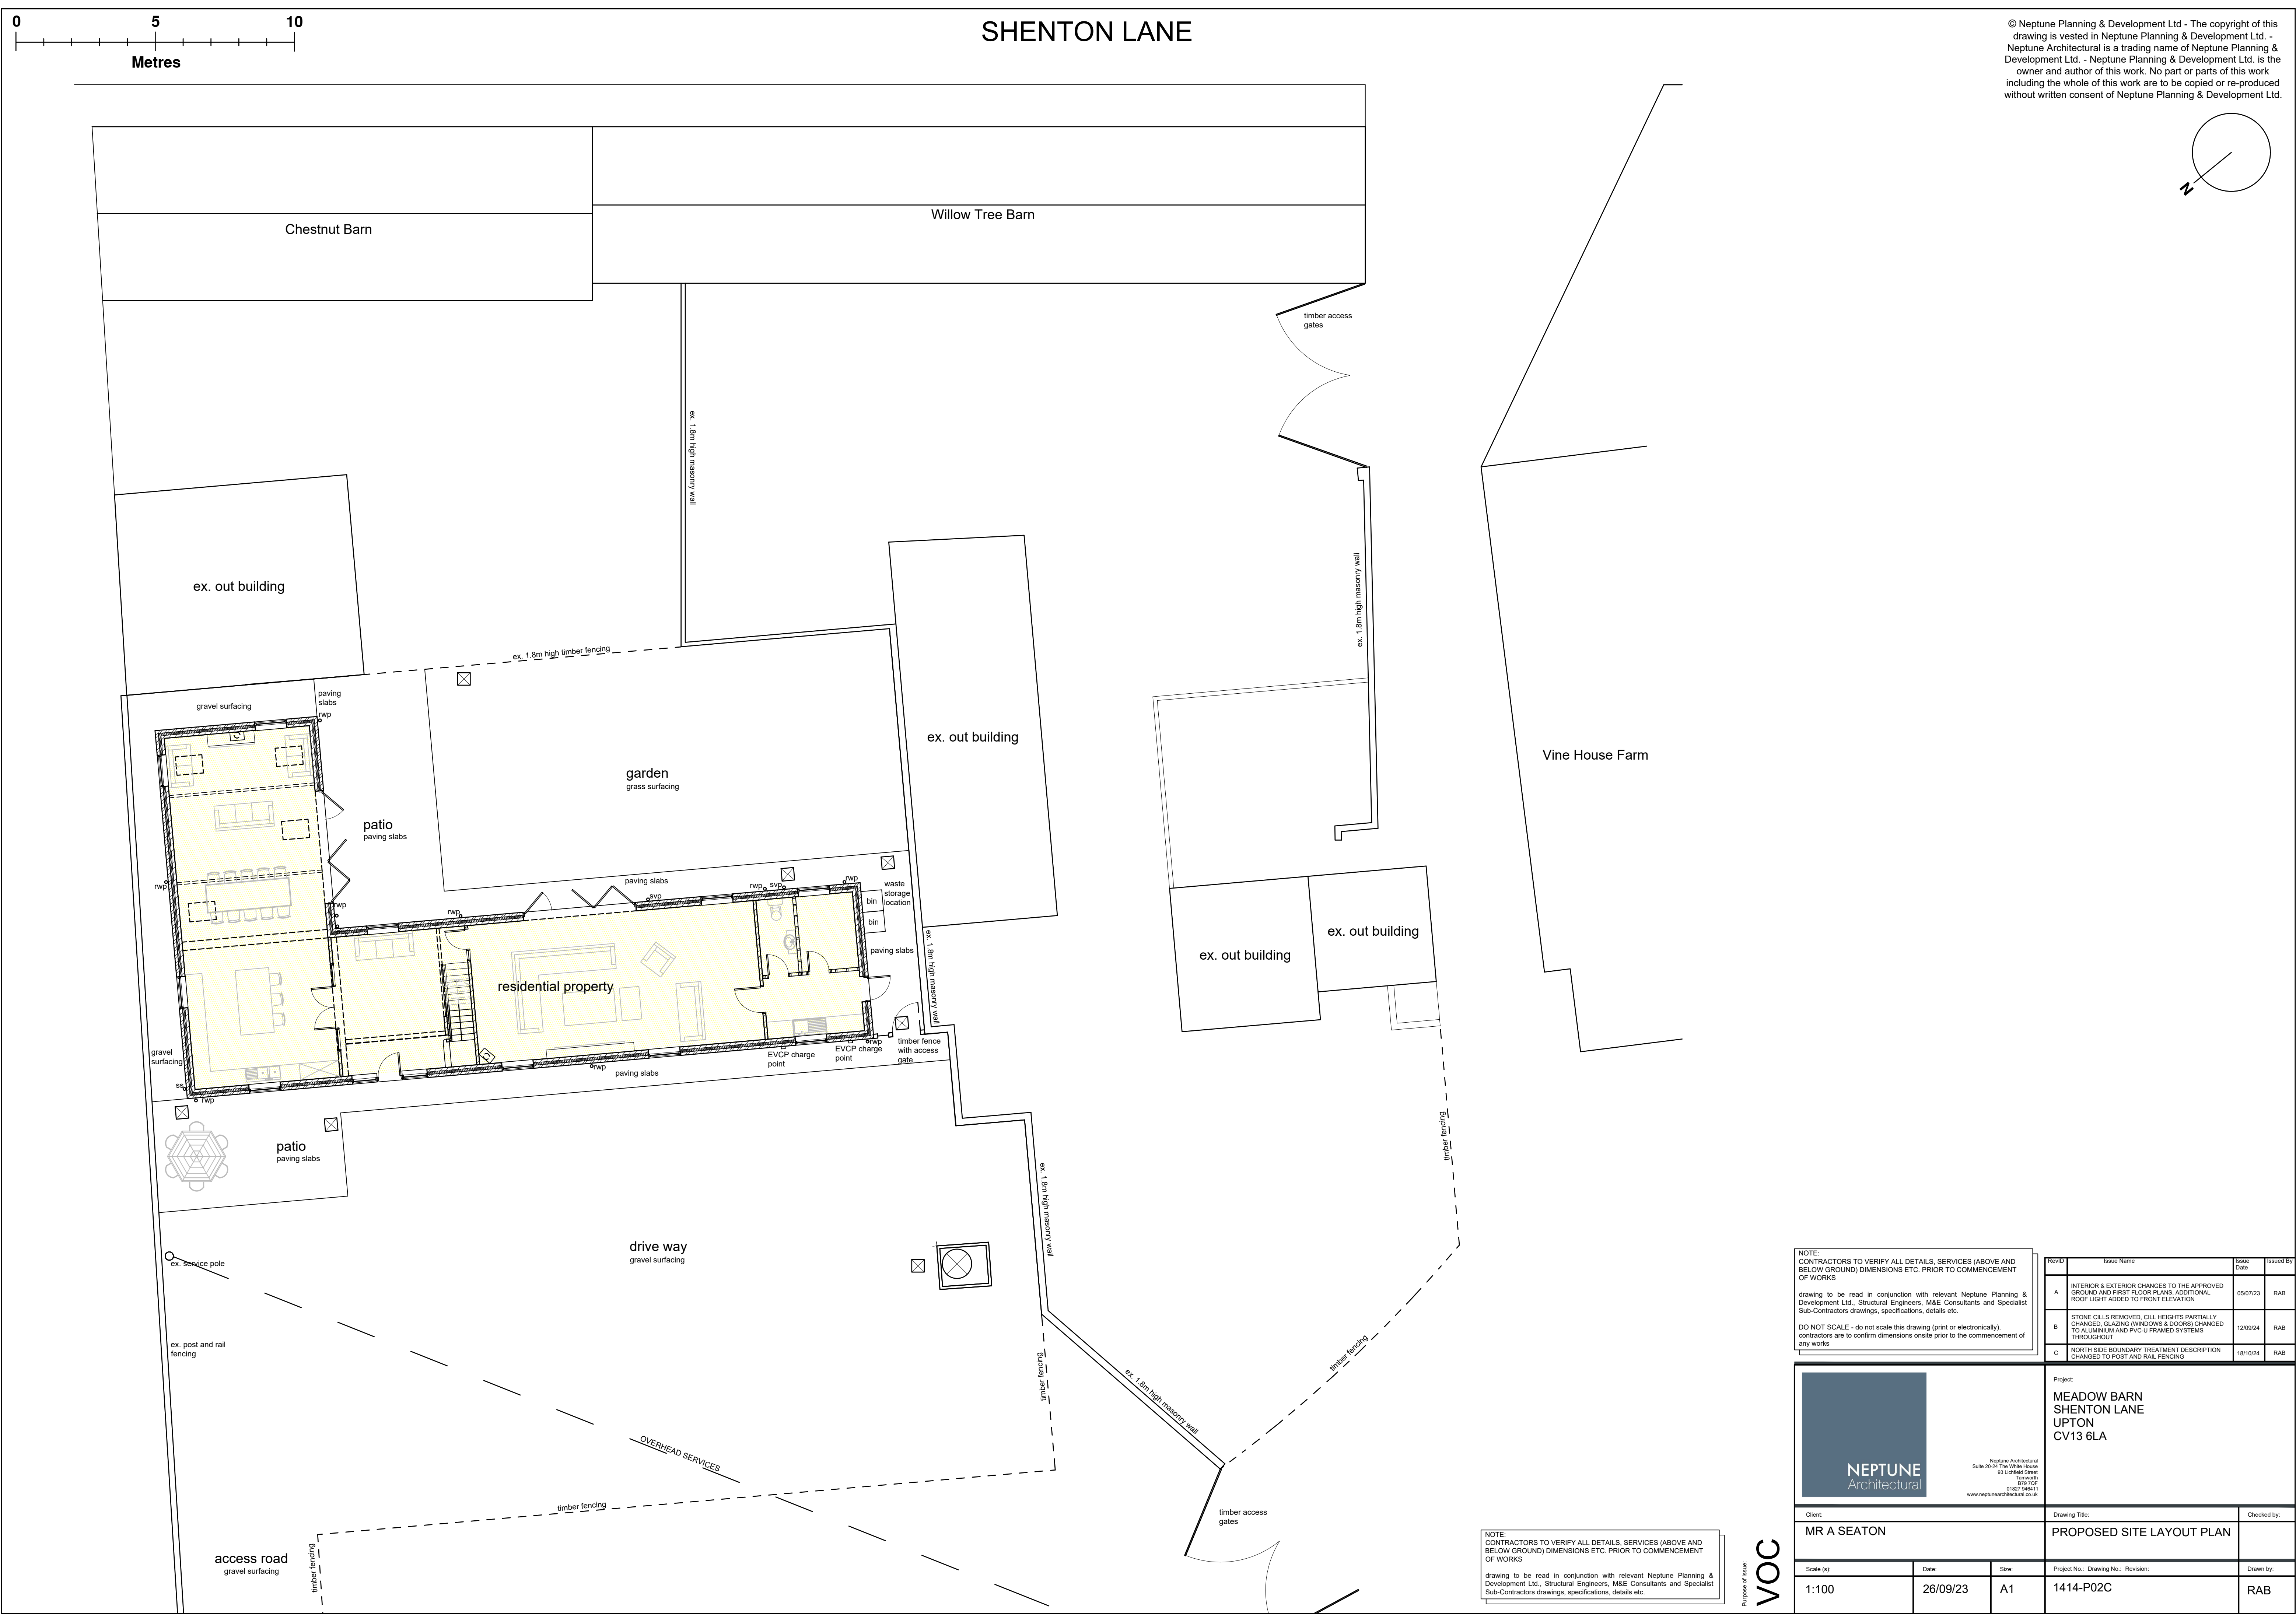

© Neptune Planning & Development Ltd - The copyright of this drawing is vested in Neptune Planning & Development Ltd. - Neptune Architectural is a trading name of Neptune Planning & Development Ltd. - Neptune Planning & Development Ltd. is the owner and author of this work. No part or parts of this work including the whole of this work are to be copied or re-produced without written consent of Neptune Planning & Development Ltd.

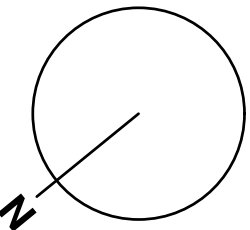


NOTE:
CONTRACTORS TO VERIFY ALL DETAILS, SERVICES (ABOVE AND BELOW GROUND) DIMENSIONS ETC. PRIOR TO COMMENCEMENT OF WORKS

drawing to be read in conjunction with relevant Neptune Planning & Development Ltd., Structural Engineers, M&E Consultants and Specialist Sub-Contractors drawings, specifications, details etc.

DO NOT SCALE - do not scale this drawing (print or electronically).
contractors are to confirm dimensions onsite prior to the commencement of any works

Rev/Iss	Issue Name	Issue Date	Issued By
A	INTERIOR & EXTERIOR CHANGES TO THE APPROVED GROUND AND FIRST FLOOR PLANS. ADDITIONAL ROOF LIGHT ADDED TO FRONT ELEVATION	05/07/23	RAB
B	STONE CILLS REMOVED, CILL HEIGHTS PARTIALLY CHANGED. GLAZING (WINDOWS & DOORS) CHANGED TO ALUMINIUM AND PVC-U FRAMED SYSTEMS THROUGHOUT	12/09/24	RAB
C	NORTH SIDE BOUNDARY TREATMENT DESCRIPTION CHANGED TO POST AND RAIL FENCING	18/10/24	RAB

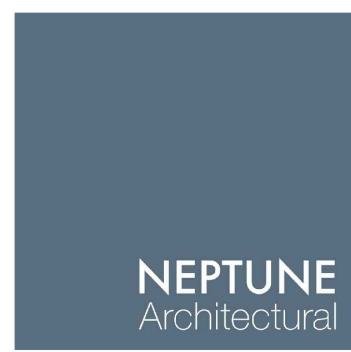

Neptune Architectural
Suite 20-24 The White House
93 Lifford Street
Barnstaple
EX11 1AF
www.neptunearchitectural.co.uk

Project:
**MEADOW BARN
SHENTON LANE
UPTON
CV13 6LA**

Client:
MR A SEATON

Drawing Title:
PROPOSED SITE LAYOUT PLAN

Checked by:

Scale (s):
1:100

Date:
26/09/23

Size:
A1


Project No.: Drawing No.: Revision:

Drawn by:
RAB


NOTE:
CONTRACTORS TO VERIFY ALL DETAILS, SERVICES (ABOVE AND BELOW GROUND) DIMENSIONS ETC. PRIOR TO COMMENCEMENT OF WORKS

drawing to be read in conjunction with relevant Neptune Planning & Development Ltd., Structural Engineers, M&E Consultants and Specialist Sub-Contractors drawings, specifications, details etc.

VOC

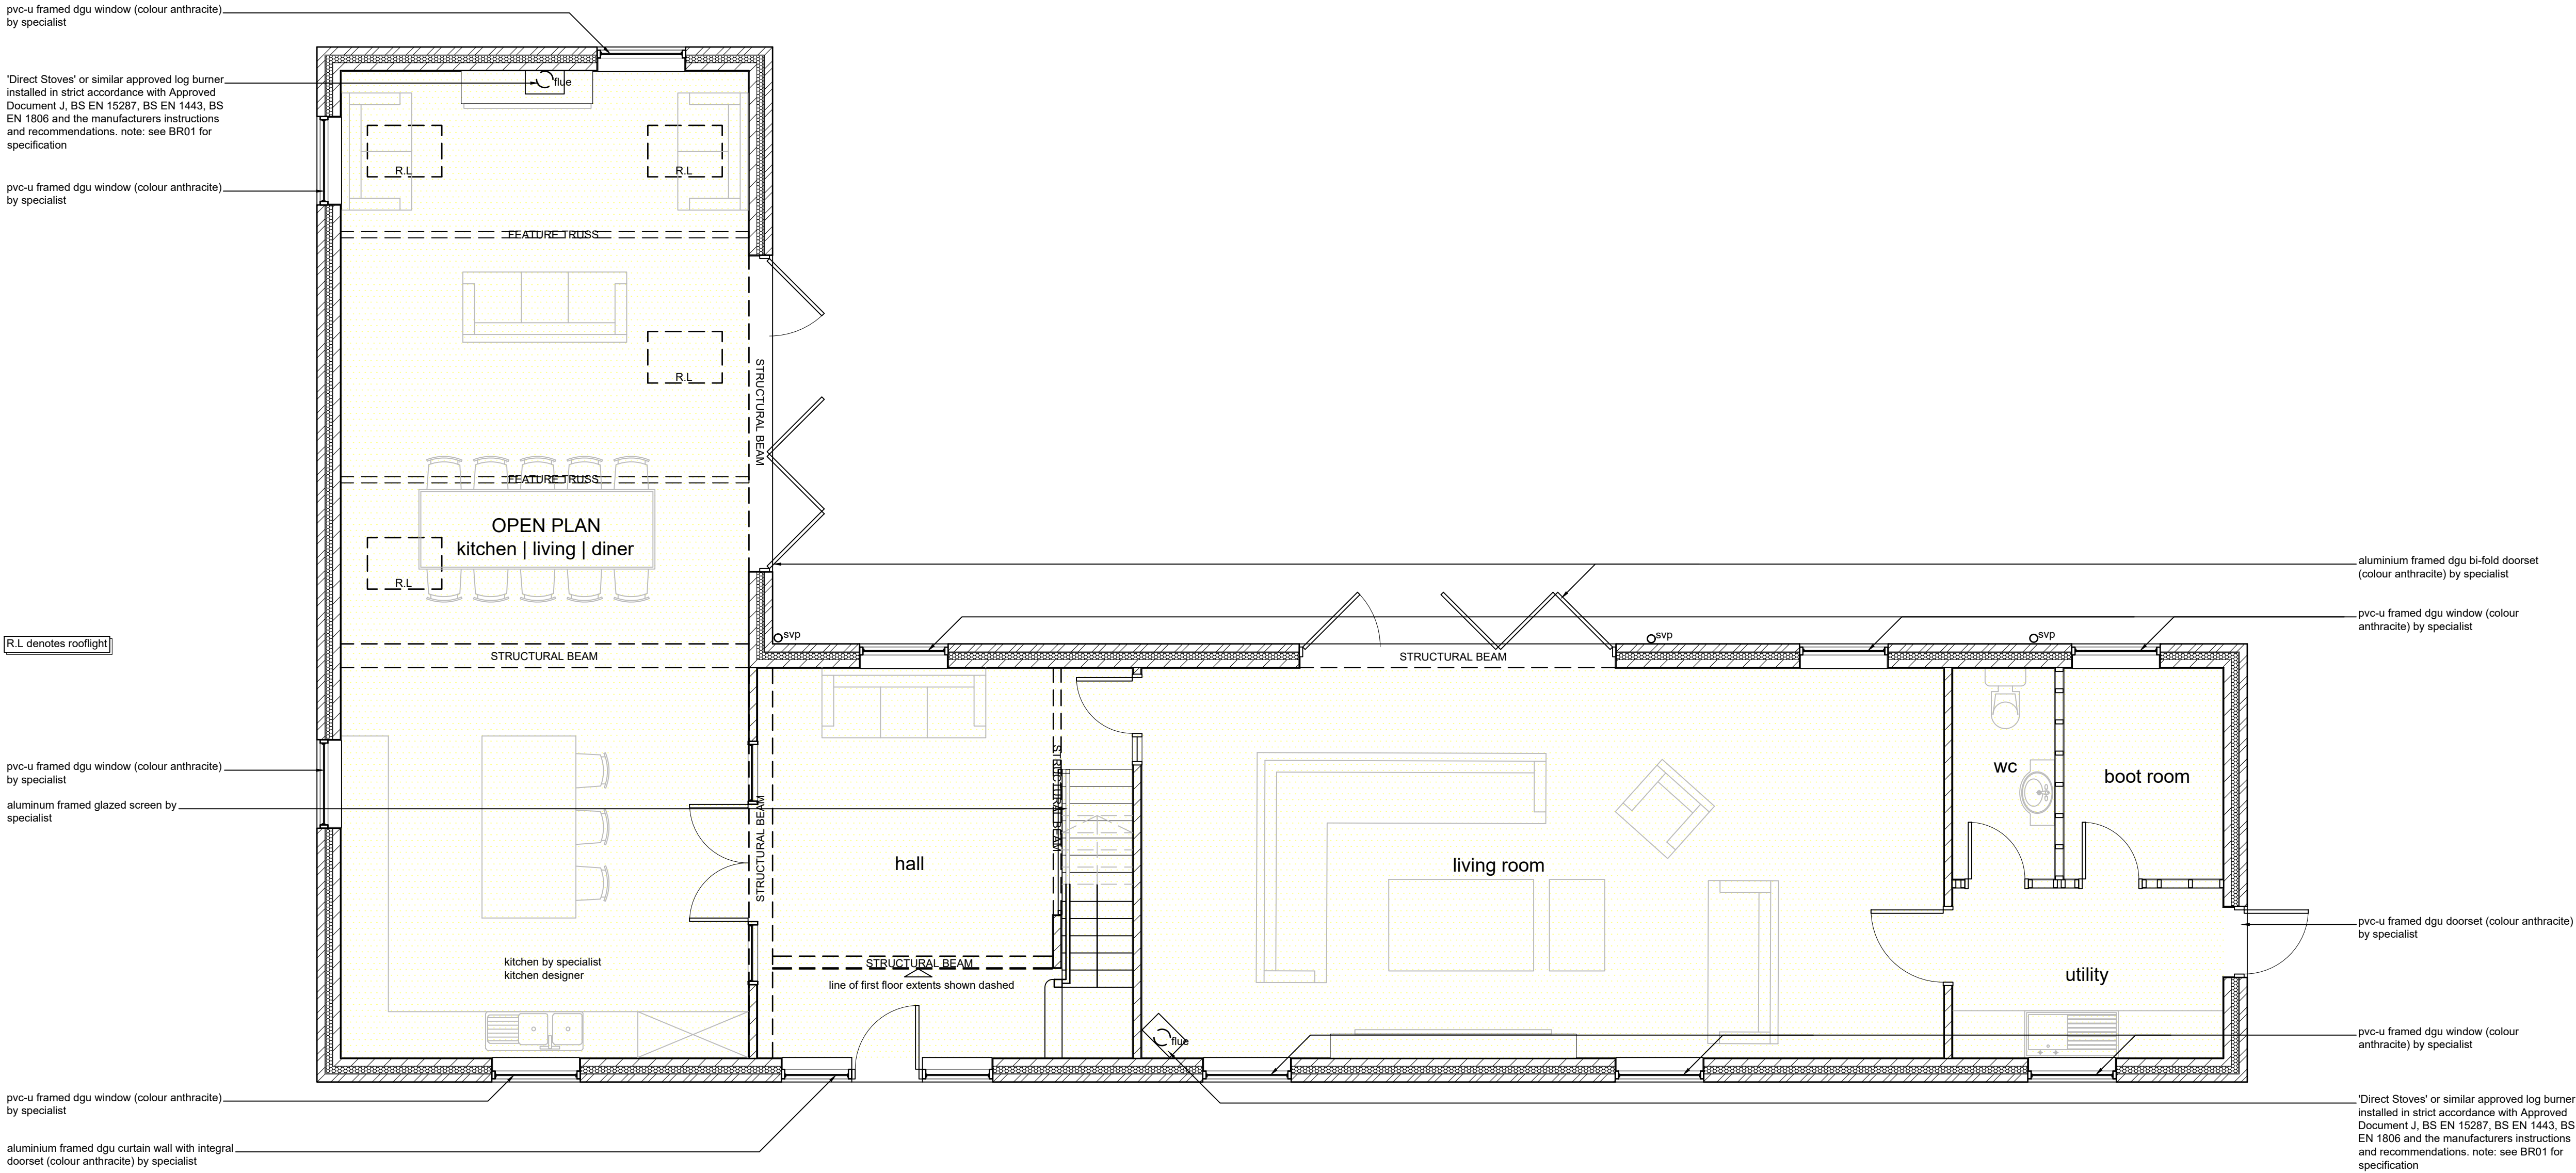

GROUND FLOOR PLAN

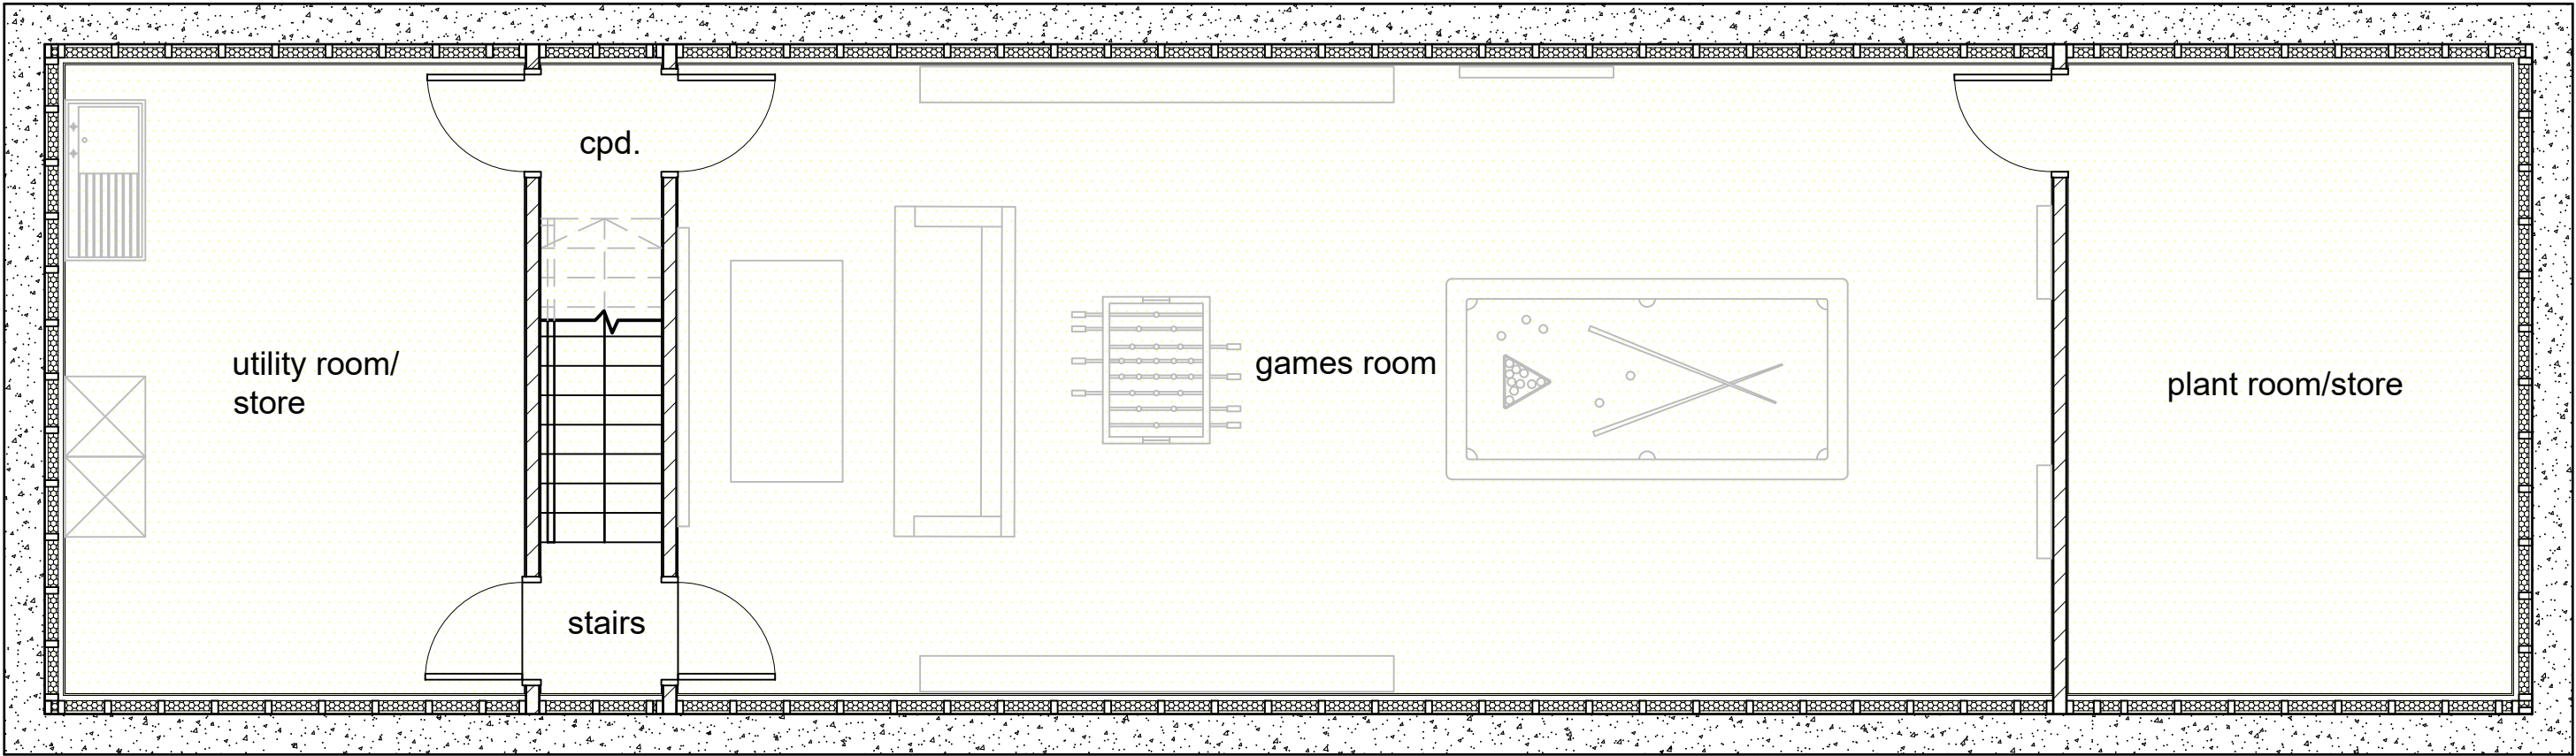

BASEMENT PLAN

TOTAL BUILDING GIA = 369M²

NOTE:
CONTRACTORS TO VERIFY ALL DETAILS, SERVICES (ABOVE AND BELOW GROUND) DIMENSIONS ETC. PRIOR TO COMMENCEMENT OF WORKS


drawing to be read in conjunction with relevant Neptune Planning & Development Ltd., Structural Engineers, M&E Consultants and Specialist Sub-Contractors drawings, specifications, details etc.

DO NOT SCALE - do not scale this drawing (print or electronically), contractors are to confirm dimensions onsite prior to the commencement of any works

Purpose of Issue:
VOC

 Neptune Architectural Suite 20-24 The White House 83 Lifford Street London E7D 7GP 01857 944411 www.neptunearchitectural.co.uk			Project: MEADOW BARN SHENTON LANE UPTON CV13 6LA	
Client:			Drawing Title:	Checked by:
MR A SEATON			BUILDING - GROUND FLOOR & BASEMENT PLAN	
Scale (s):	Date:	Size:	Project No.: Drawing No.: Revision:	Drawn by:
1:50	05/07/23	A1	1414-P03-1B	RAB

REV/ID	Issue Name	Issue Date	Issued By
A	INTERIOR & EXTERIOR CHANGES TO THE APPROVED GROUND AND FIRST FLOOR PLANS, ADDITIONAL ROOF LIGHT ADDED TO FRONT ELEVATION	05/07/23	RAB
B	STONE CILLS REMOVED, CILL HEIGHTS PARTIALLY CHANGED, GLAZING (WINDOWS & DOORS) CHANGED TO ALUMINIUM AND PVC-U FRAMED SYSTEMS THROUGHOUT	12/09/24	RAB

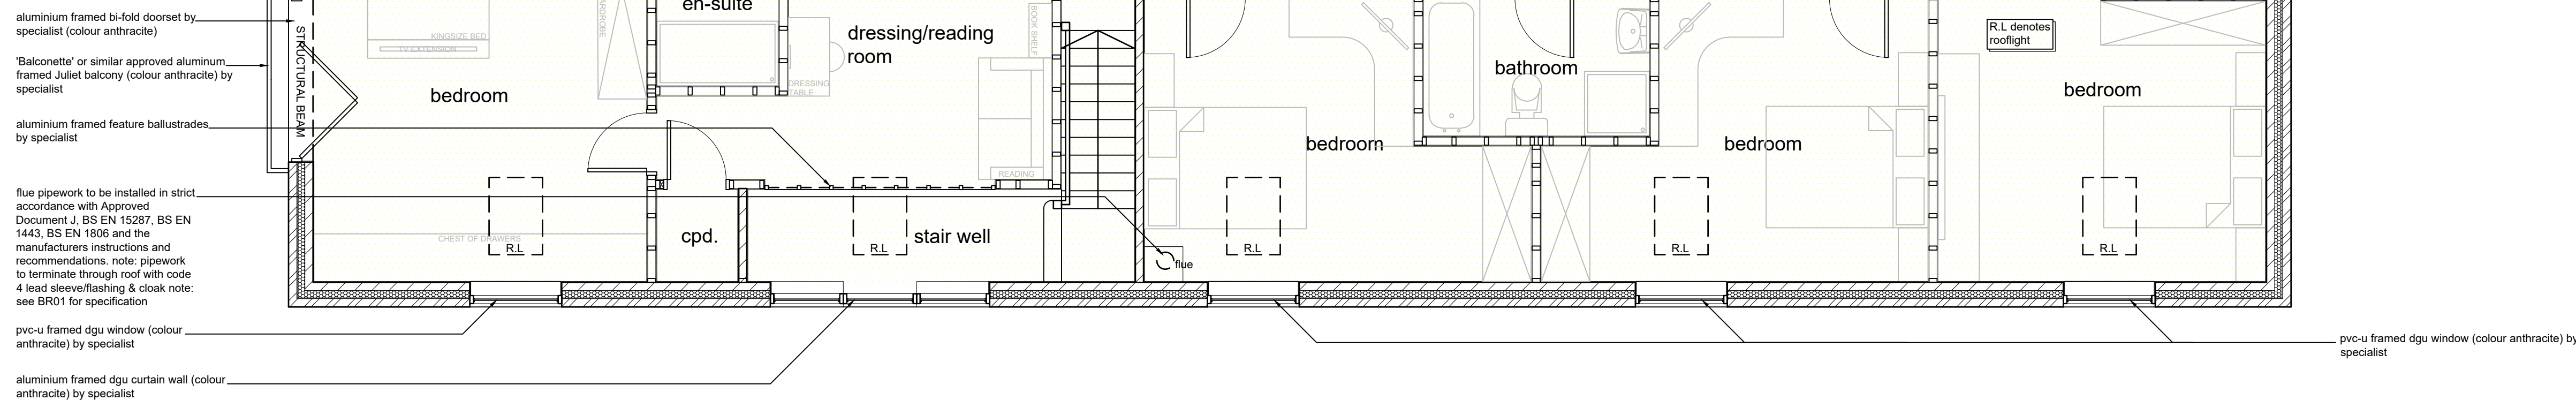



NOTE:
CONTRACTORS TO VERIFY ALL DETAILS, SERVICES (ABOVE AND BELOW GROUND) DIMENSIONS ETC. PRIOR TO COMMENCEMENT OF WORKS

drawing to be read in conjunction with relevant Neptune Planning & Development Ltd., Structural Engineers, M&E Consultants and Specialist Sub-Contractors drawings, specifications, details etc.


DO NOT SCALE - do not scale this drawing (print or electronically).
contractors are to confirm dimensions onsite prior to the commencement of any works

RevID	Issue Name	Issue Date	Issued By
A	INTERIOR & EXTERIOR CHANGES TO THE APPROVED GROUND AND FIRST FLOOR PLANS, ADDITIONAL ROOF LIGHT ADDED TO FRONT ELEVATION	05/07/23	RAB
B	STONE CILLS REMOVED, CILL HEIGHTS PARTIALLY CHANGED, GLAZING (WINDOWS & DOORS) CHANGED TO ALUMINIUM AND PVC-U FRAMED SYSTEMS THROUGHOUT	12/09/24	RAB


		Project: MEADOW BARN SHENTON LANE UPTON CV13 6LA	
		Neptune Architectural Suite 20-26 The White House 93 Lechliffe Street Tamworth B79 1GP 01827 546411 www.neptuneandbedford.co.uk	
Client:		Drawing Title:	
MR A SEATON		BUILDING - FIRST FLOOR PLAN	
Scale (x):	Date:	Size:	Project No.: Drawing No.: Revision:
1:50	05/07/23	A1	1414-P03-2B
			Drawn by:
			RAB

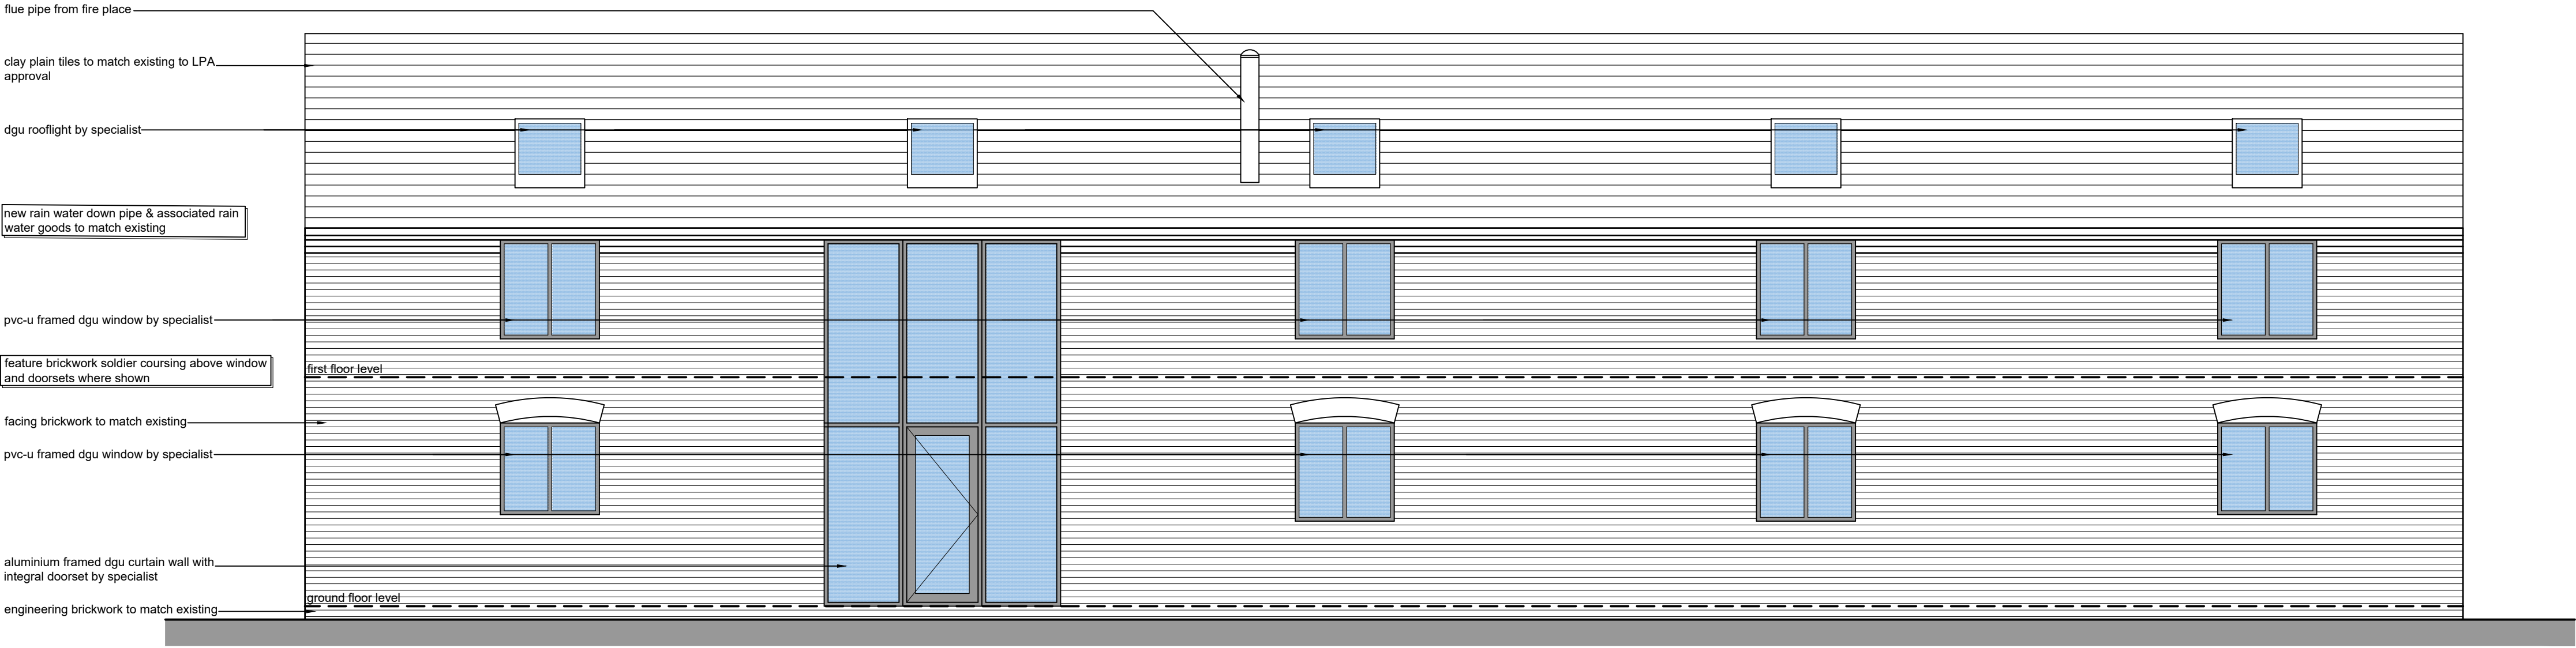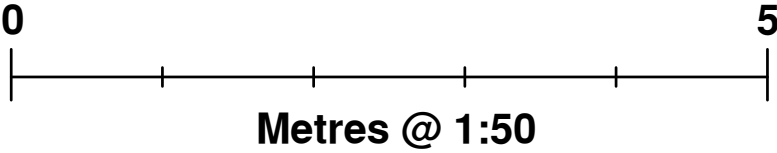


FRONT - NORTH WEST ELEVATION

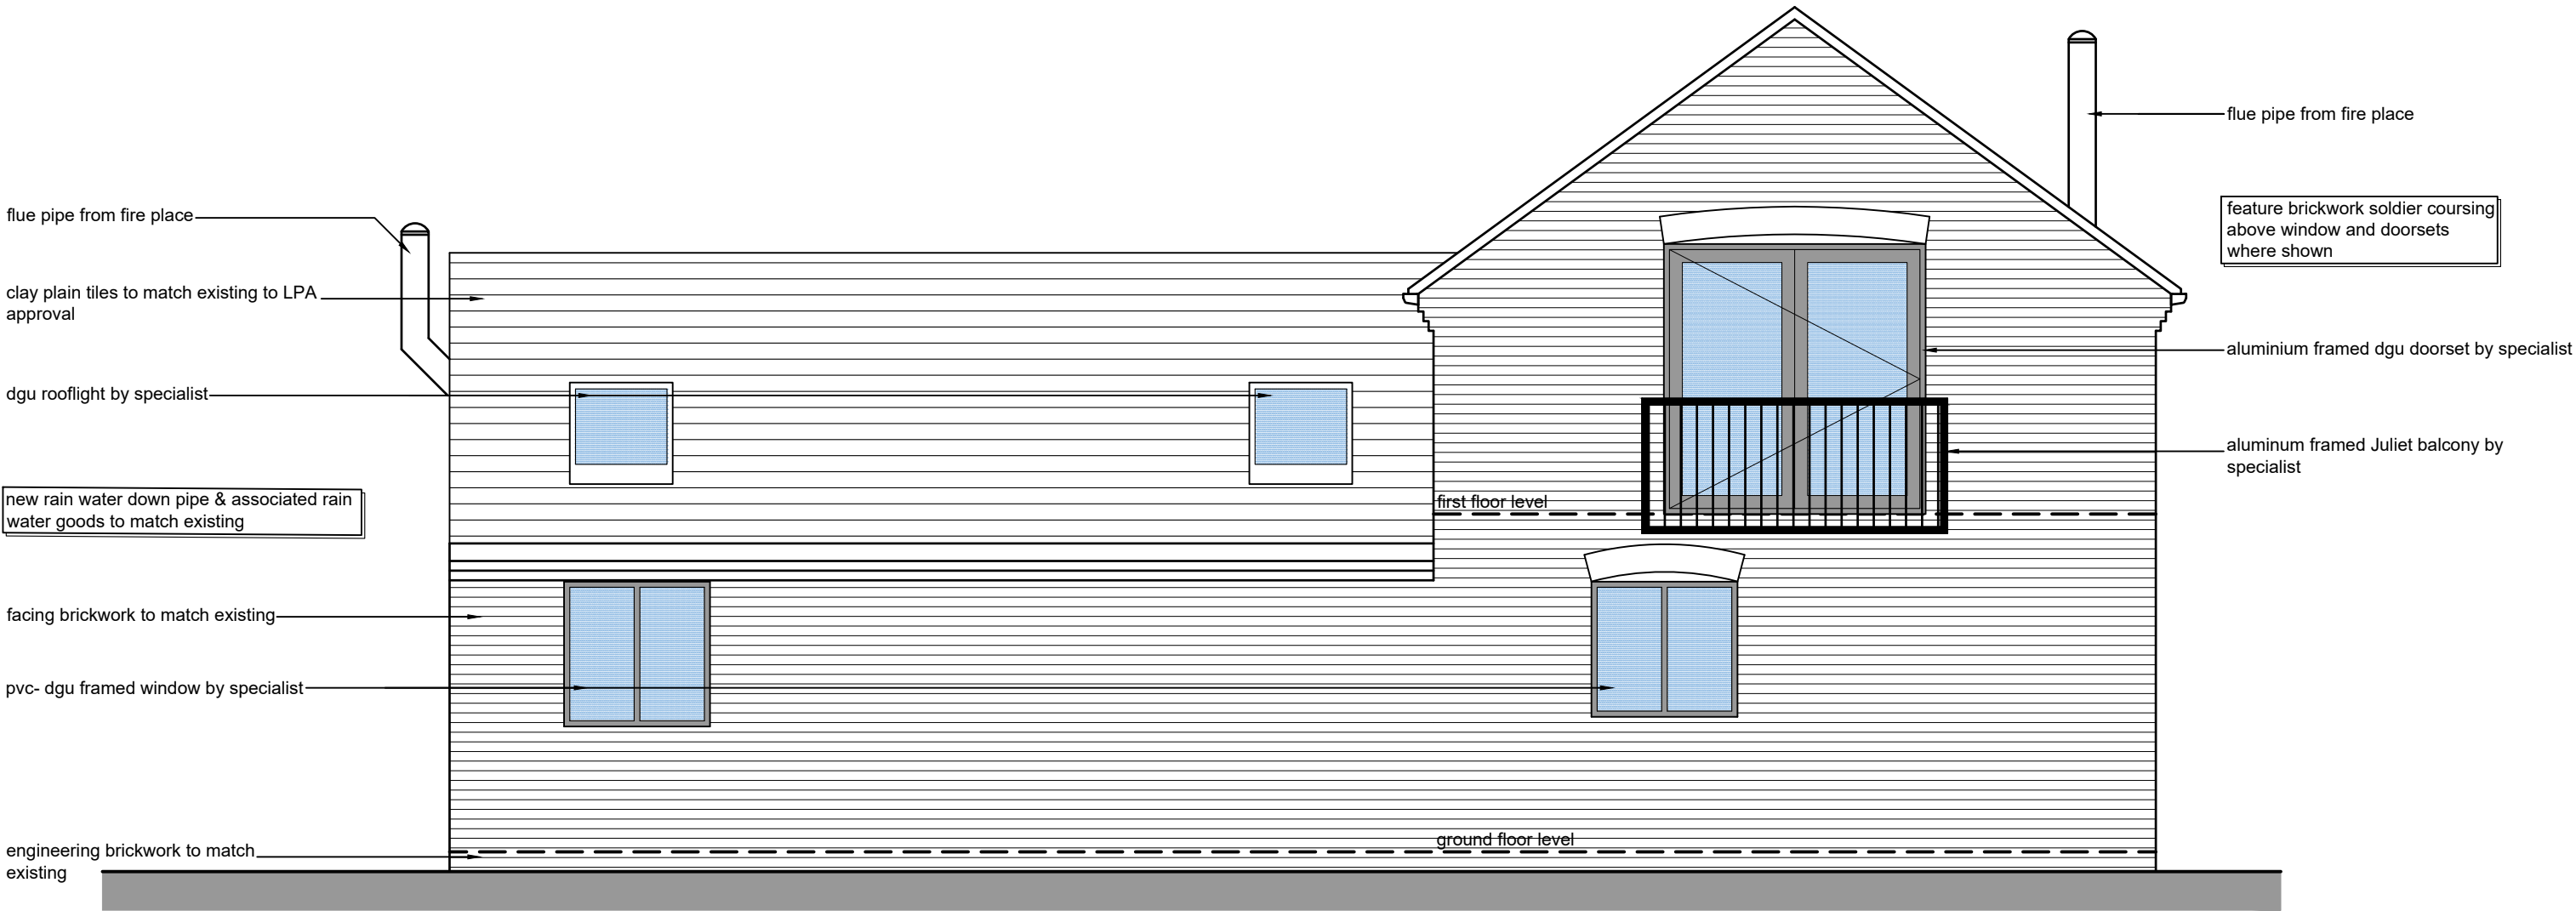

SIDE - NORTH EAST ELEVATION

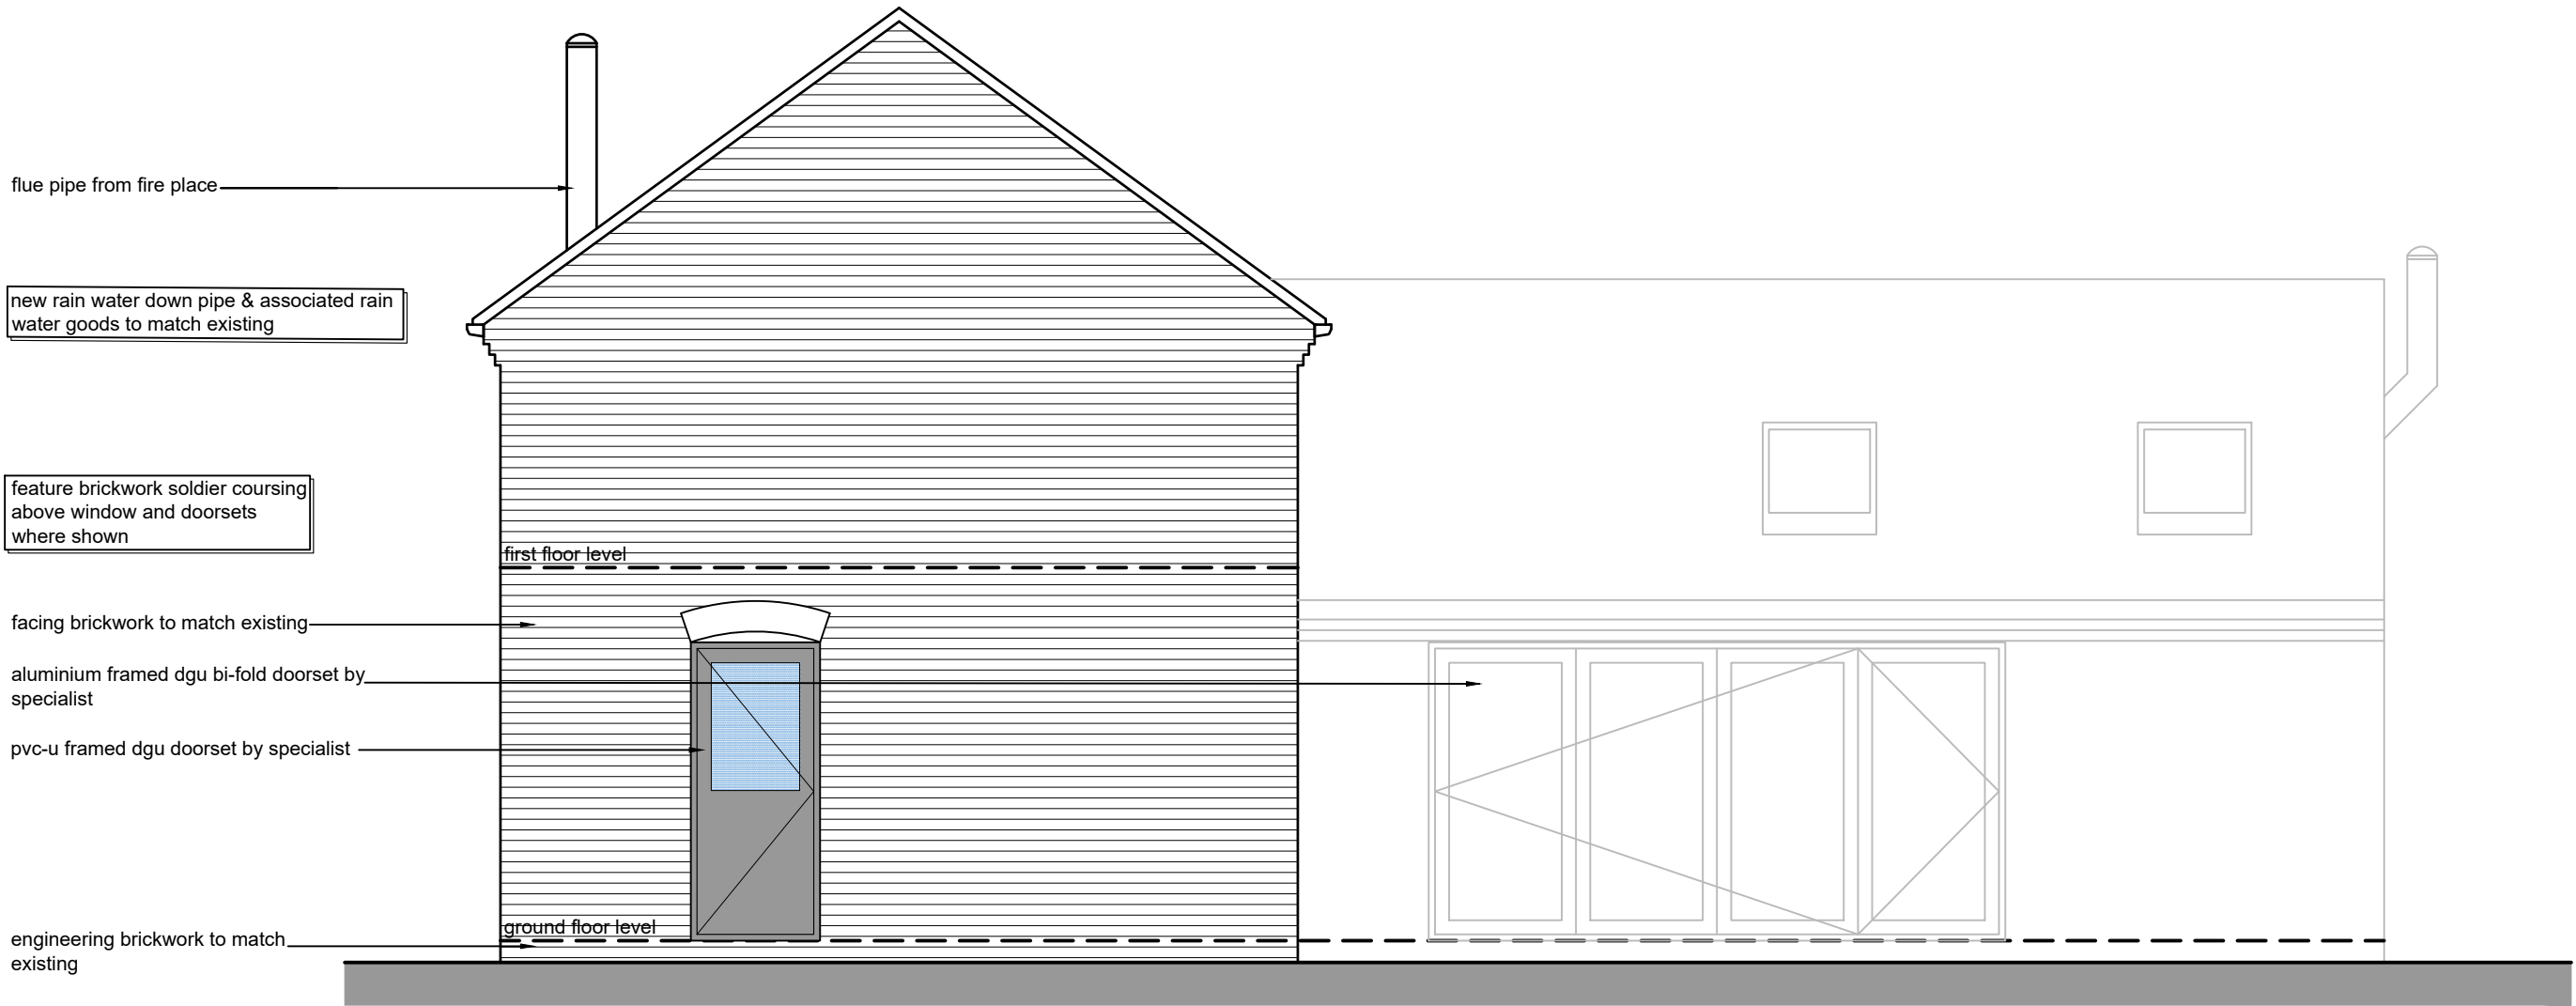

SIDE - SOUTH WEST ELEVATION

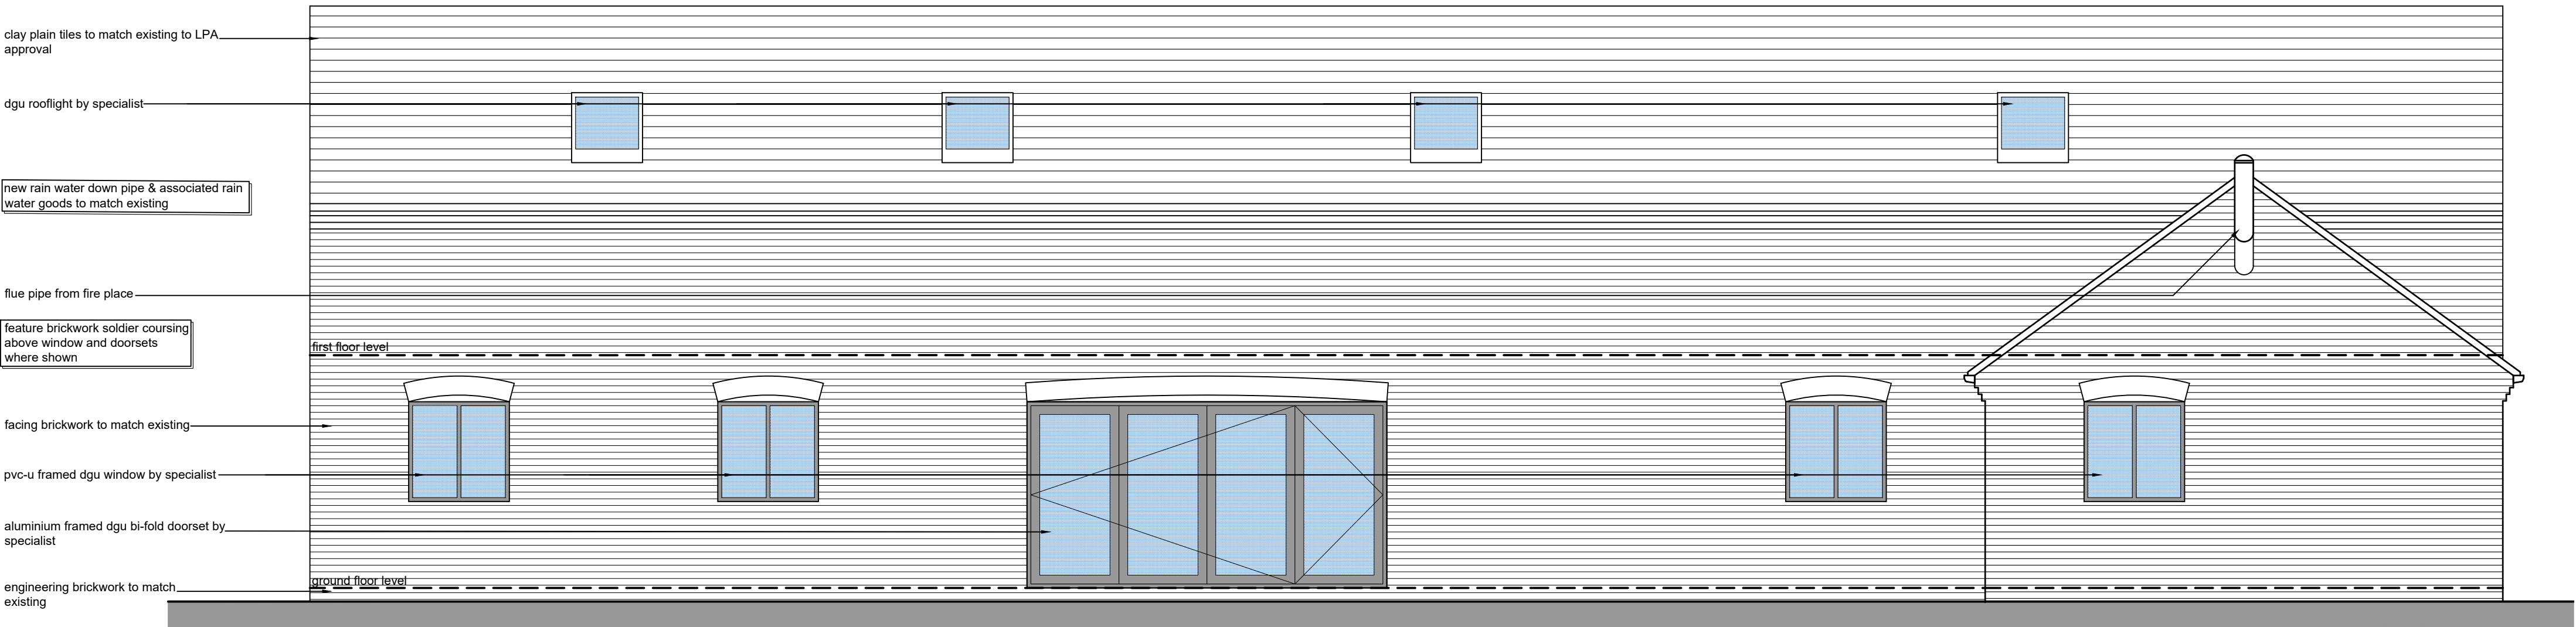


REAR - SOUTH EAST ELEVATION

NOTE:
CONTRACTORS TO VERIFY ALL DETAILS, SERVICES (ABOVE AND BELOW GROUND) DIMENSIONS ETC. PRIOR TO COMMENCEMENT OF WORKS

drawing to be read in conjunction with relevant Neptune Planning & Development Ltd., Structural Engineers, M&E Consultants and Specialist Sub-Contractors drawings, specifications, details etc.

DO NOT SCALE - do not scale this drawing (print or electronically).
contractors are to confirm dimensions onsite prior to the commencement of any works

REV/D	Issue Name	Issue Date	Issued By
A	INTERIOR & EXTERIOR CHANGES TO THE APPROVED GROUND AND FIRST FLOOR PLANS, ADDITIONAL ROOF LIGHT ADDED TO FRONT ELEVATION	05/07/23	RAB
B	STONE CILLS REMOVED, CILL HEIGHTS PARTIALLY CHANGED, GLAZING (WINDOWS & DOORS) CHANGED TO ALUMINIUM AND PVC-U FRAMED SYSTEMS THROUGHOUT	12/09/24	RAB

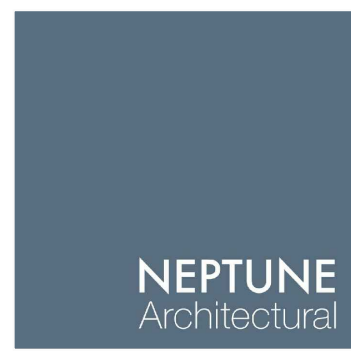

Neptune Architectural
Suite 20-24 The White House
83 Lifford Street
Birmingham
B7D 7GP
0161 944111
www.neptunearchitectural.co.uk

Project:
MEADOW BARN
SHENTON LANE
UPTON
CV13 6LA

Client: MR A SEATON			Drawing Title: PROPOSED ELEVATIONS		Checked by:
Scale (s): 1:50	Date: 05/07/23	Size: A1	Project No.: 1414-P04B	Drawing No.: Revision:	Drawn by: RAB

Purpose of Issue:
VOC