

Disclaimer: brp architects ltd. accept no responsibility for work not undertaken fully in accordance with the contents of this drawing and related specifications. This document and its design content is copyright protected ©. It shall be read in conjunction with all other associated project information including models, specifications, schedules and related consultants documents. Do not scale from documents for construction purposes. Dimensions to take precedent over scaling. All scales noted correct at original paper size. All dimensions to be checked on site. Immediately report any discrepancies, errors or omissions on this document to the originator. If in doubt ask.

Source File:
C253-6 27 Housetypes.pln

Rev	Date	Drawn	Note

1 Millers Yard
Roman Way
Market Harborough
Leicestershire
LE16 7PW
t: 01858 464986
brp-architects.com

Client
Vistry Partnerships

Project Title
Proposed Residential Development
Leicester Road
Earl Shilton

Drawing Title
Jackdaw 4 Terrace - Plans and Elevations


Drawing Status
Planning

Scale(s) 1:100	Original Paper Size A2
Drawn By JSJ	Checked By (File copy only) Date 10.09.24

Document Reference
C253-BRP-00-ZZ-DR-A-0253-P01




First Floor

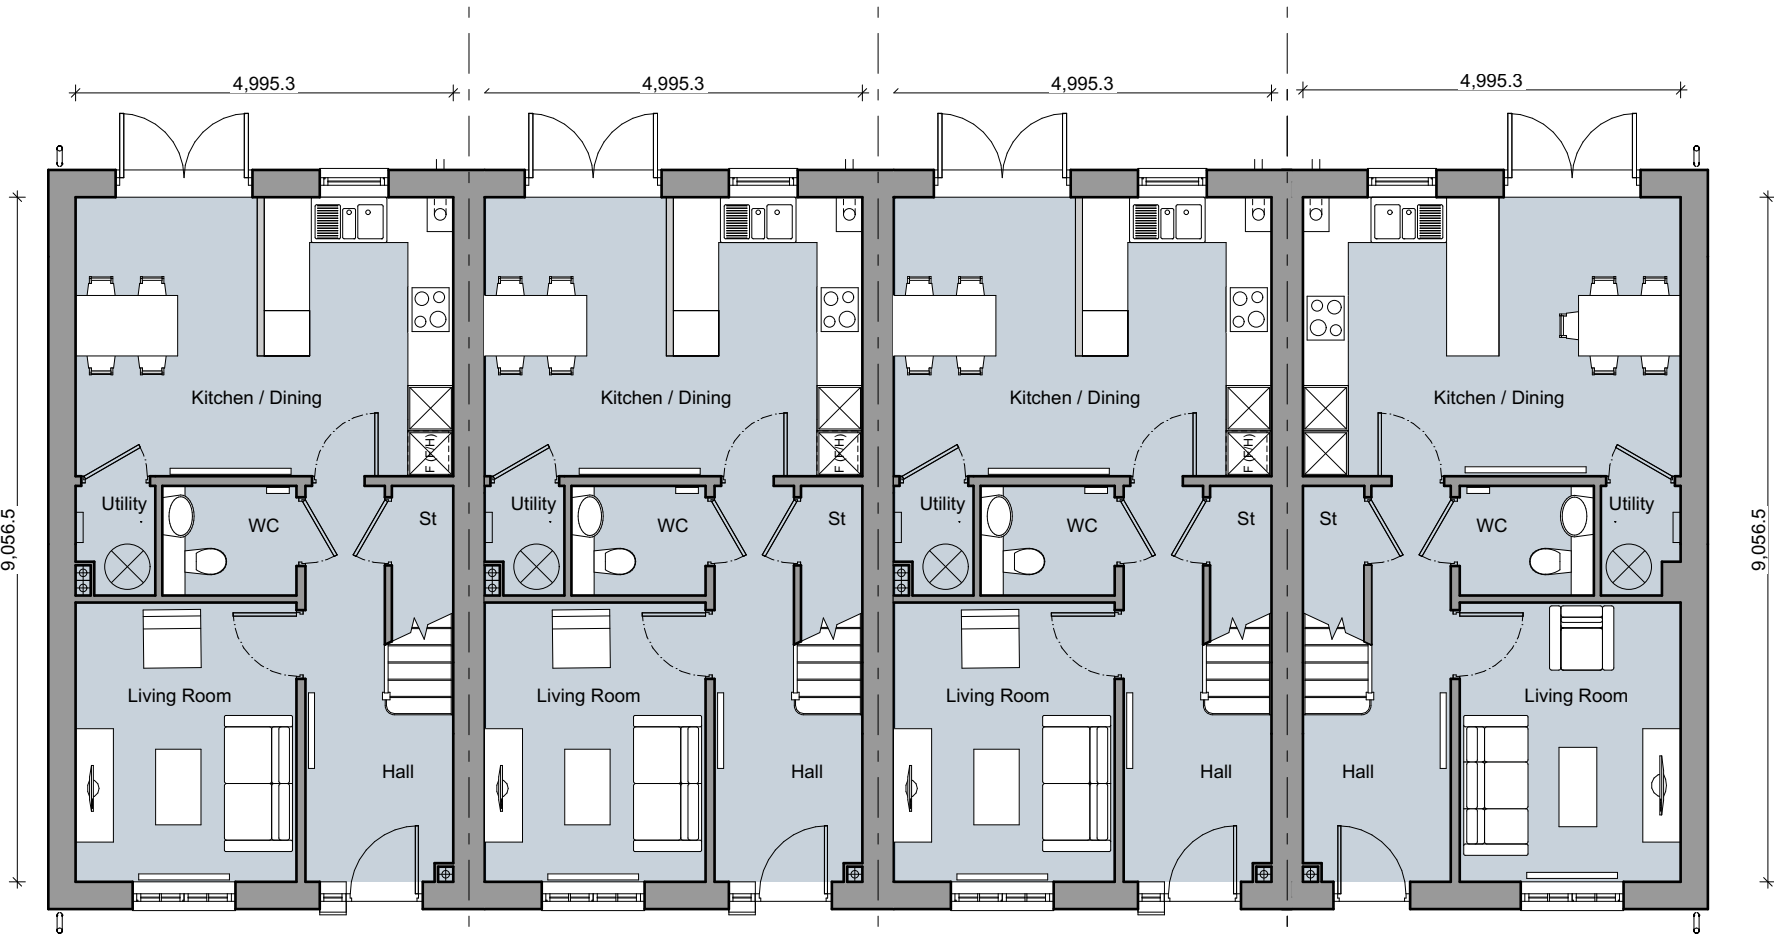


Ground Floor




Front Elevation

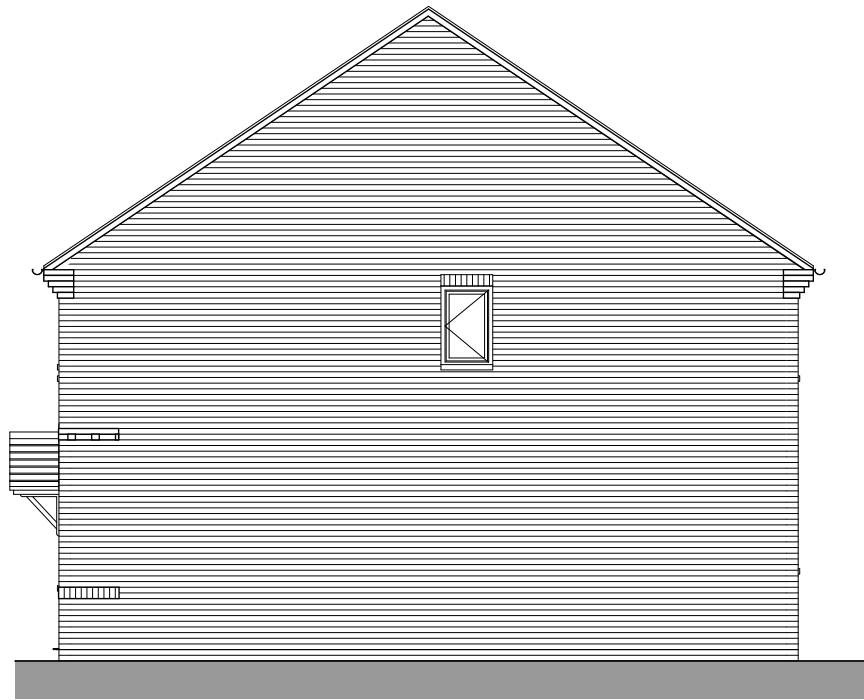

Side Elevation

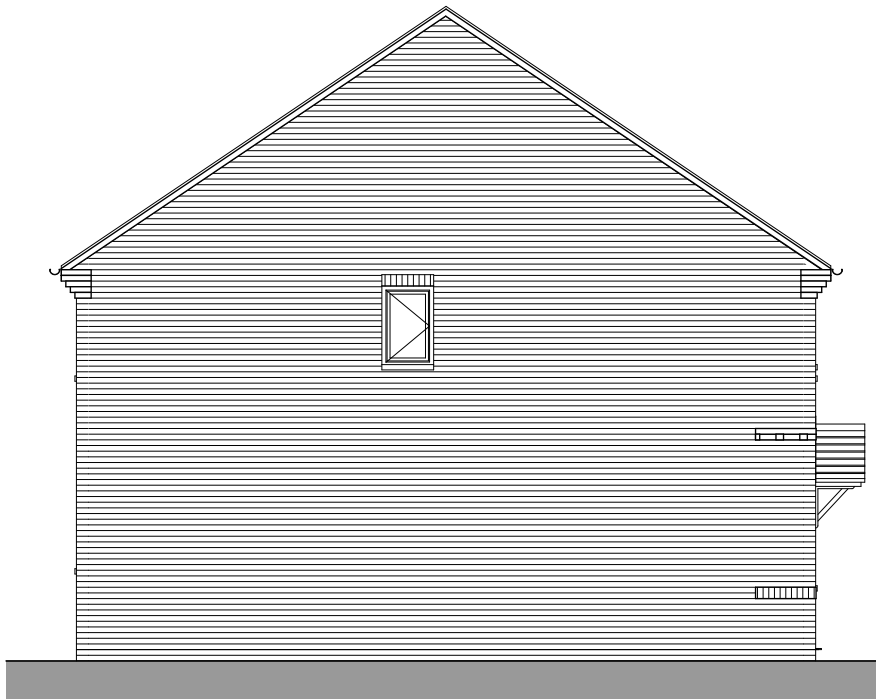

Side Elevation

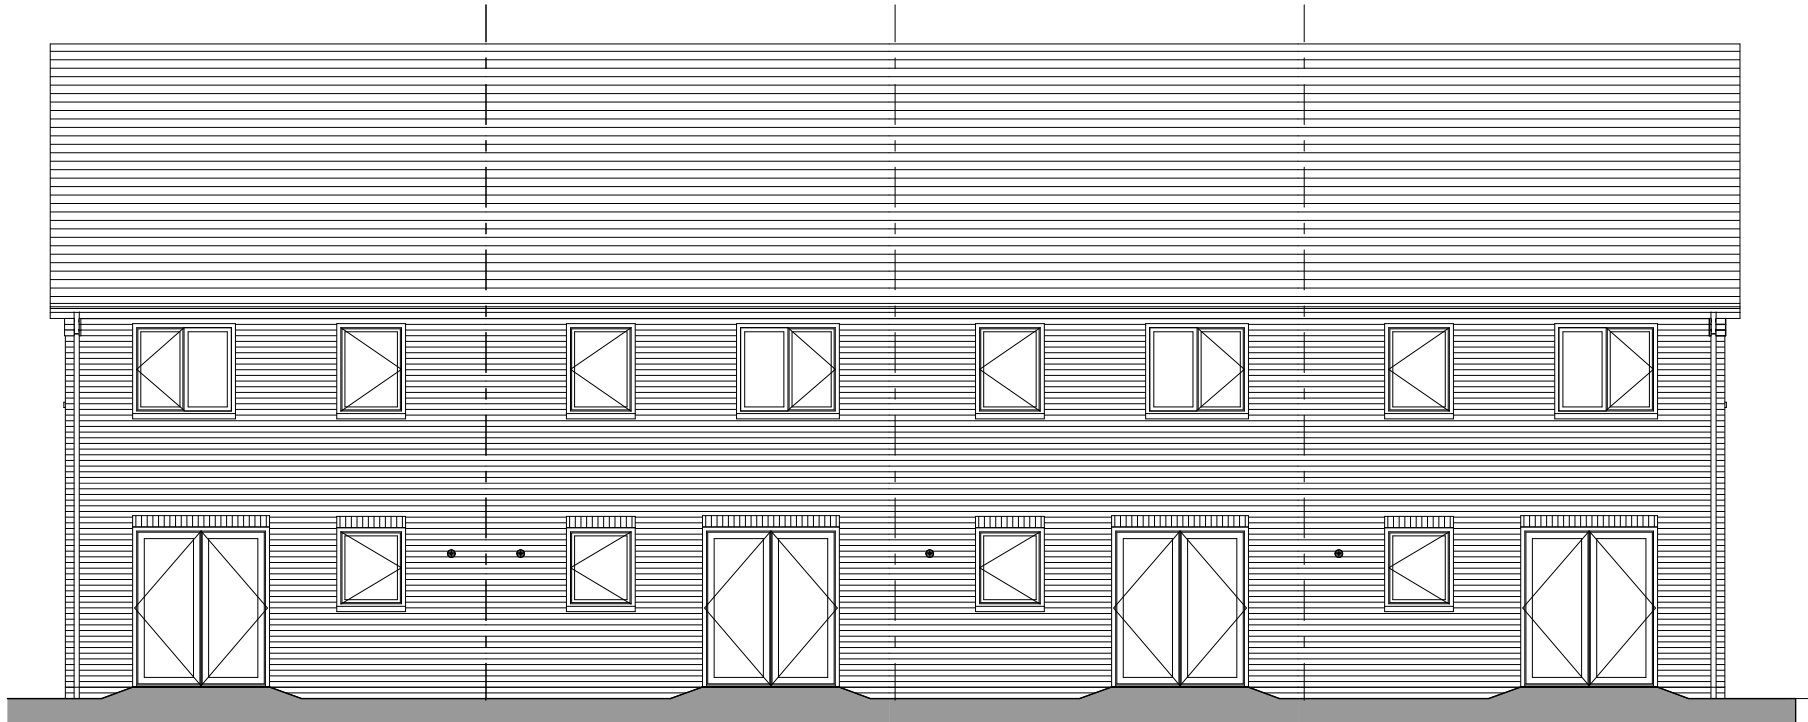

Rear Elevation

Note: Site levels may necessitate split level plots. Please see Engineer Finished Floor Levels Strategy for more details.

