

Sketch proposals are for illustrative purposes only & as such are subject to detailed site investigation including ground conditions / contaminants, drainage, design & planning/density negotiations. Sketch proposals may be based upon enlargements of OS sheets & visual estimations of existing site features, accuracy will therefore need to be verified by survey. Sketch proposals have not been considered in respect of CDH Regulations.


This drawing and the building works depicted are the copyright of Staniforth Architects Ltd. and may not be reproduced or amended except by written permission. No liability will be accepted for amendments made by other persons.

# FOR PLANNING

0 1 5 10  
Metres at scale 1:100

| Revision | Date     | Notes                                           |
|----------|----------|-------------------------------------------------|
| A        | 15.12.21 | Site plan amended                               |
| B        | 31.07.23 | Rooflights removed. External materials amended. |
| C        | 08.08.23 | External materials amended.                     |
| D        | 22.08.23 | External materials amended.                     |

## Site Key

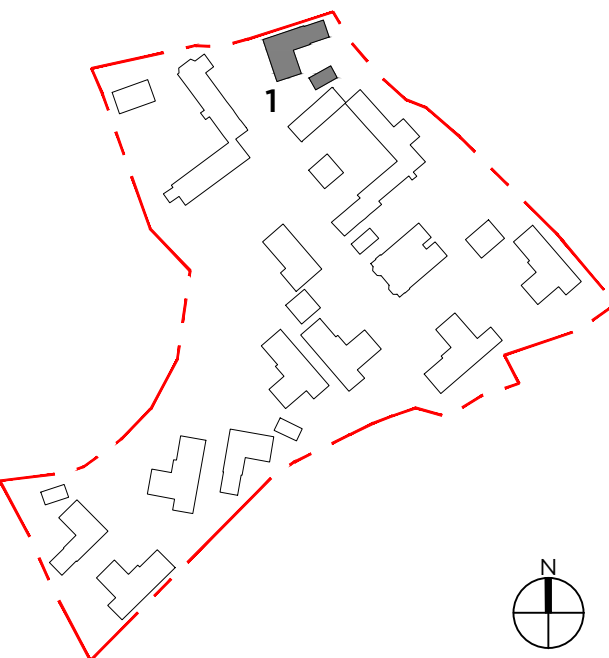

### Material Key:

- ① Clay Arcadia Pantile 'Reclaimed' Colour.
- ② Weatherboarding / Cedral C31 Pine Green
- ③ Blue engineering brick
- ④ Red / Terracotta brick
- ⑤ Anthracite UPVC windows/doors
- ⑦ Entrance door / Olive Green
- ⑧ Bi-fold doors
- ⑨ Black rainwater goods
- ⑩ Closed-boarded timber fence
- ⑪ Brick wall
- ⑫ Rafter feet / Black stain
- ⑬ Entrance Frame glazing / Satin obscure + green tint
- ⑭ Roof Tile

Please refer to materials schedule for confirmation of materials.

# STANIFORTH ARCHITECTS

## Plot 1 Elevations - Type A

|                                                                                                  |                                                                            |                                                            |
|--------------------------------------------------------------------------------------------------|----------------------------------------------------------------------------|------------------------------------------------------------|
| The Warehouse<br>1A Stamford Street<br>Leicester LE1 6NL<br>0116 2853775<br>www.staniforth.co.uk | Drawing Status:<br>Cad Reference:<br>Drawn:<br>Checked:<br>Date:<br>Scale: | Planning<br>1612-PO3<br>AM<br>LS<br>08-06-2021<br>1:100@A1 |
|--------------------------------------------------------------------------------------------------|----------------------------------------------------------------------------|------------------------------------------------------------|

| Project No.                      | Drawing No. | Revision |
|----------------------------------|-------------|----------|
| Barons Park Farm<br>Kirby Muxloe | 1612        | P09 D    |



West Elevation



South Elevation



East Elevation



North Elevation



Plot 1 View