

NOTES
All dimensions must be checked on site and not scaled from this drawing.

REAR	32.5 m ²
SIDE	16.8 m ²
FRONT	9.0 m ²
TOTAL	58.3 m ²

E		
D		
C		
B		
A		
	Date	Revisions

© copyright

Client

MR RORY O'CONNOR.

Job Title	
-----------	--

39 DEAN ROAD WEST,
HINCKLEY,
LEICS. LE10 1QB

Drawing Title

PROPOSED EXTENSIONS
& ALTERATIONS TO
DETACHED BUNGALOW.

ELIZA 07752774440


Scale 1:50 to 1:100

Date <u>JULY 2013.</u>	Drawn by <u>B.V. WILKINSON</u>
------------------------	--------------------------------


01455-273051.

Drug No.


0757

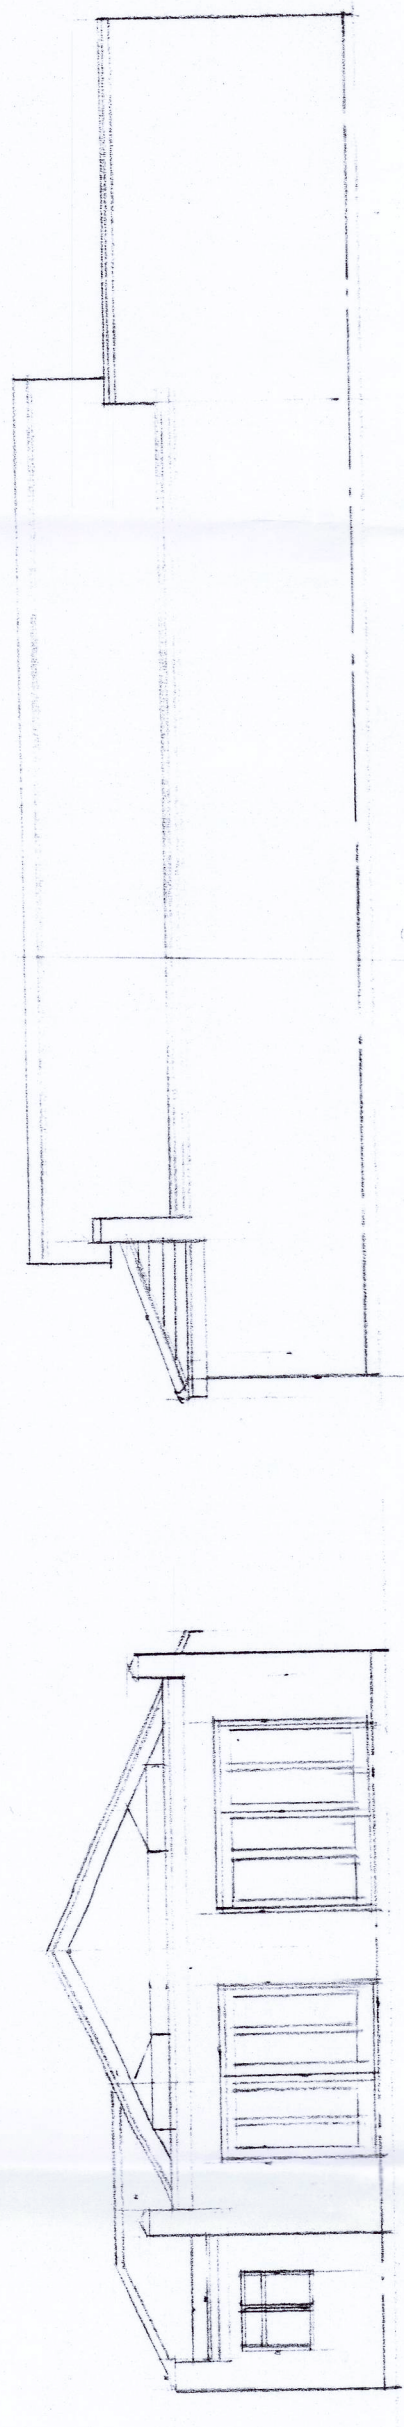


PROPOSED REAR ELEVATION

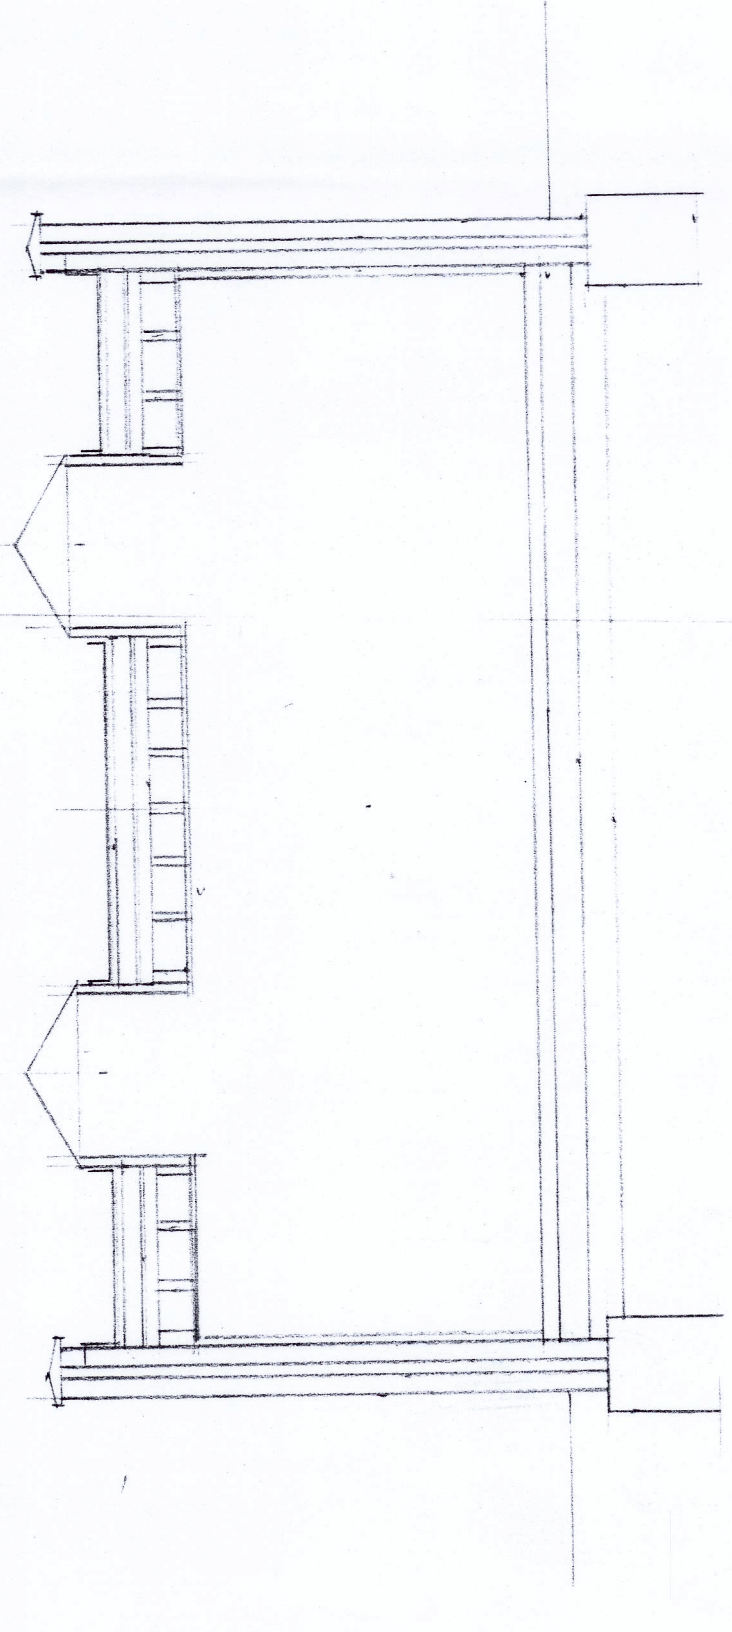



Section AA

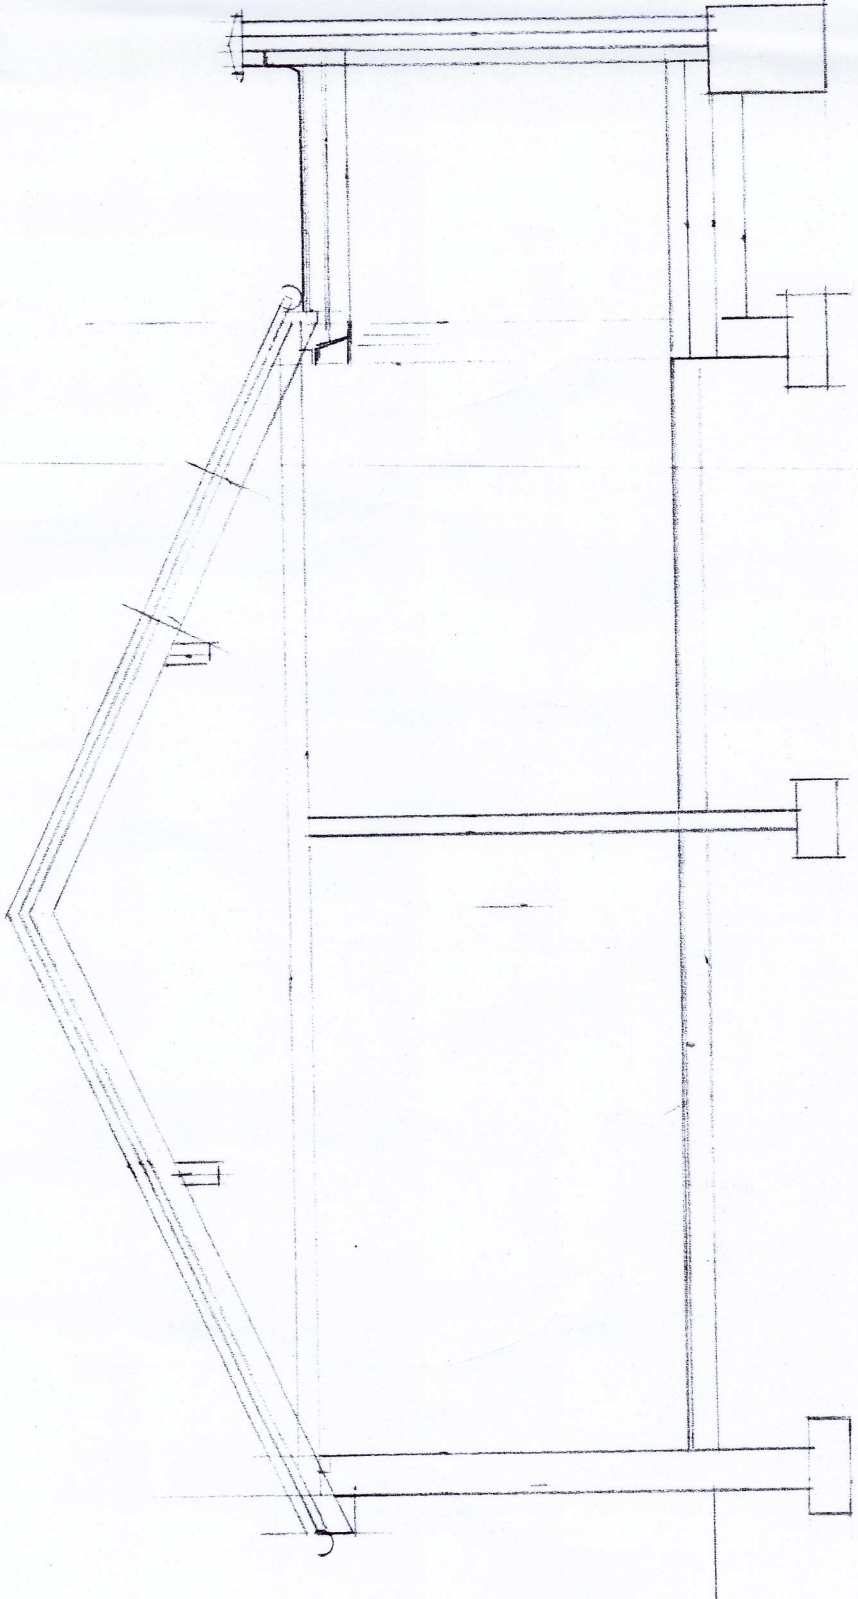


Section BB

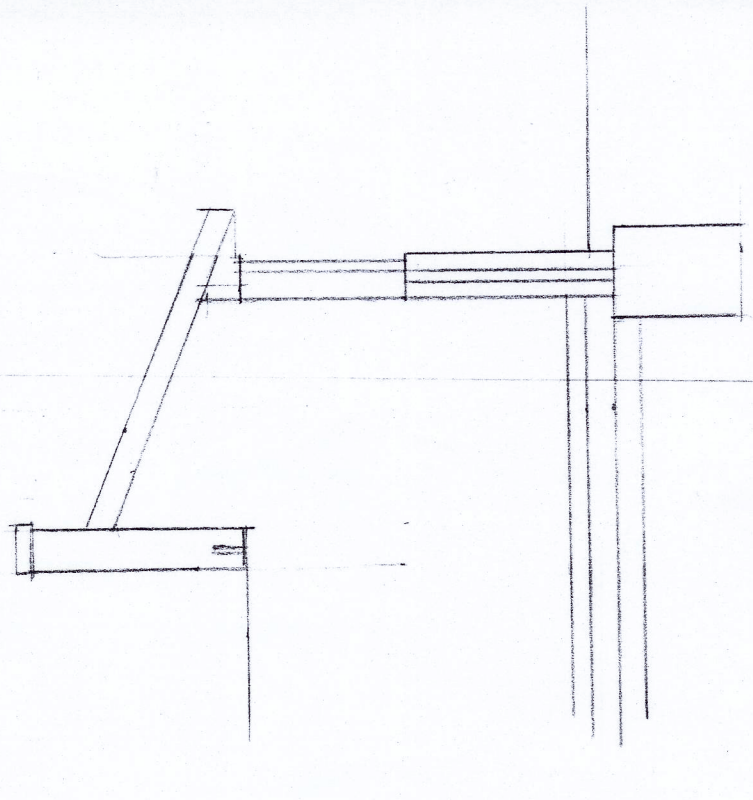



Section CC

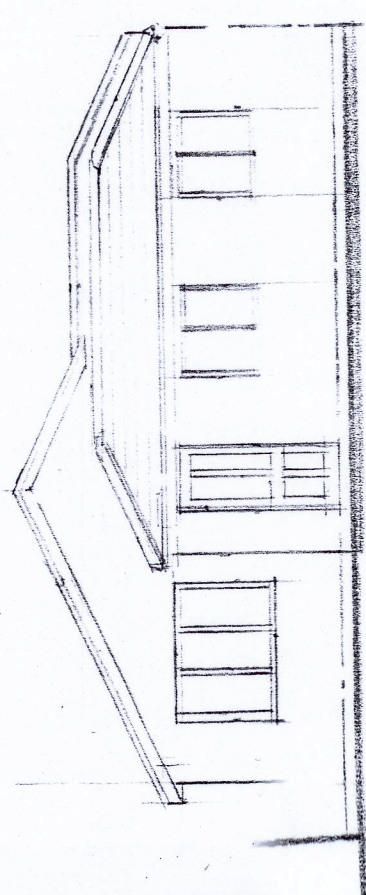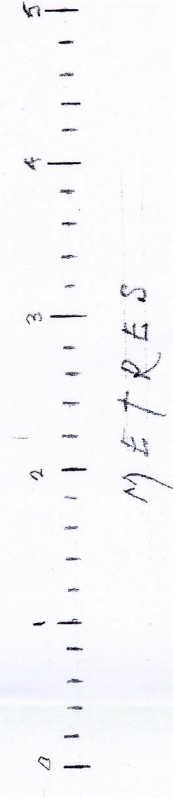

PROPOSED FRONT ELEVATION

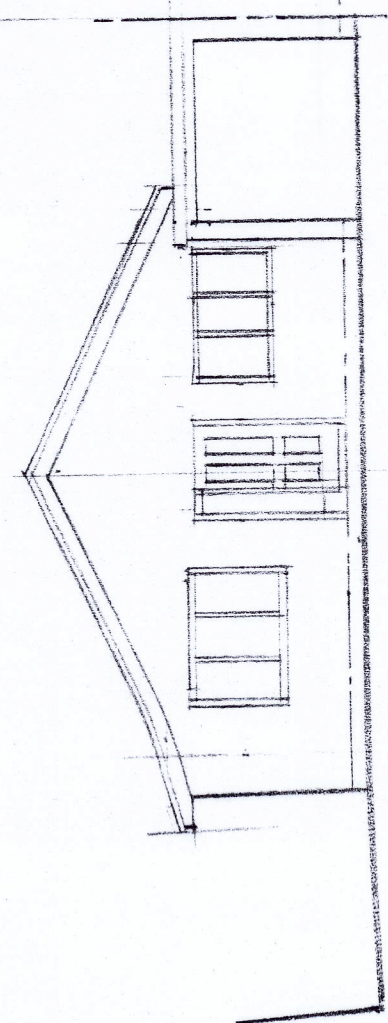

EXISTING FRONT ELEVATION

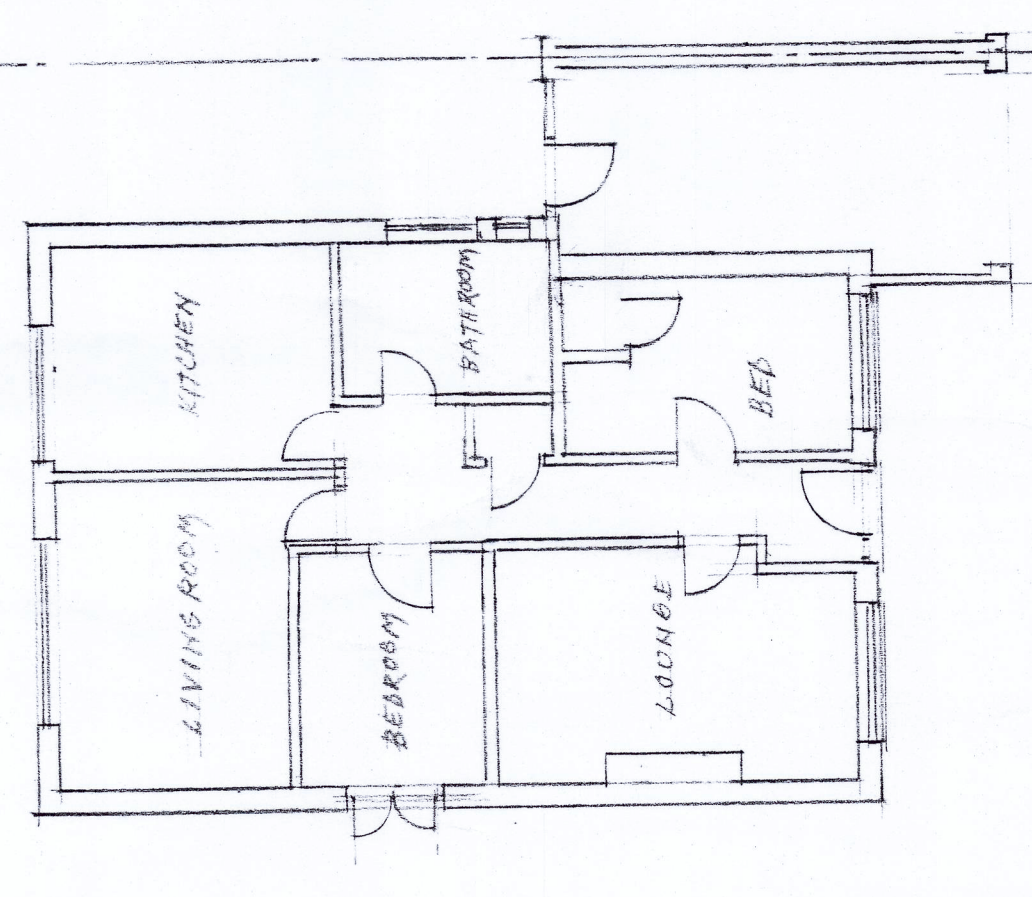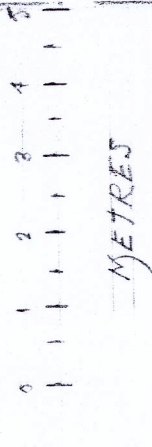

existing plan
1:100



PROPOSED PLAN

1:50