



Planning Ref. PP-13193029

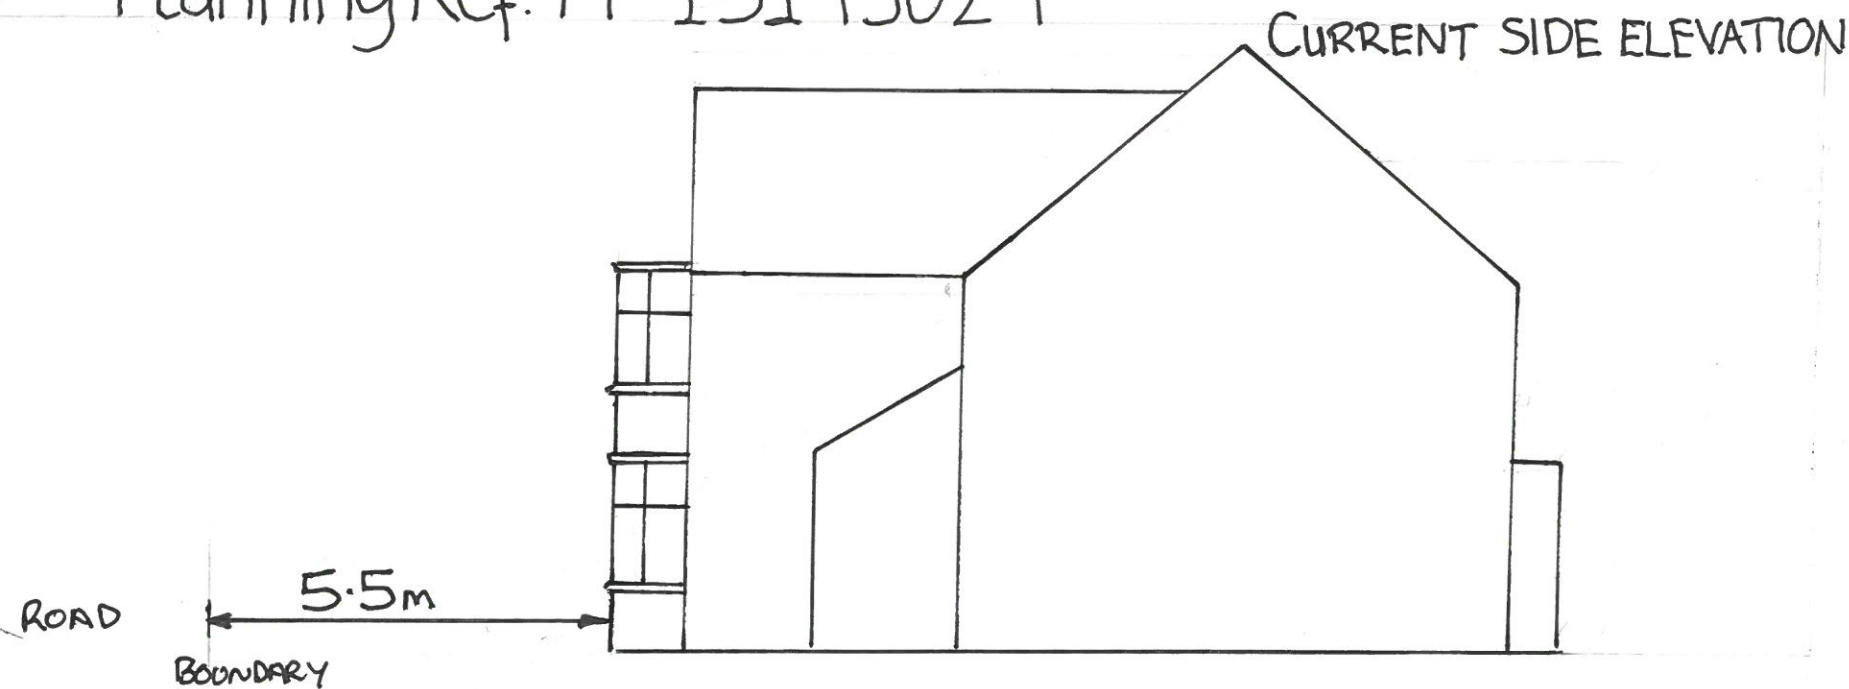

PROPOSED & EXISTING (NO CHANGE)
FRONT (SOUTH EAST) ELEVATION.




FRONT-NO CHANGE.

 


SCALE 1:100

- EQUITABLE ACCESS TO LIGHT.
- IMPROVED LIVING SPACE.

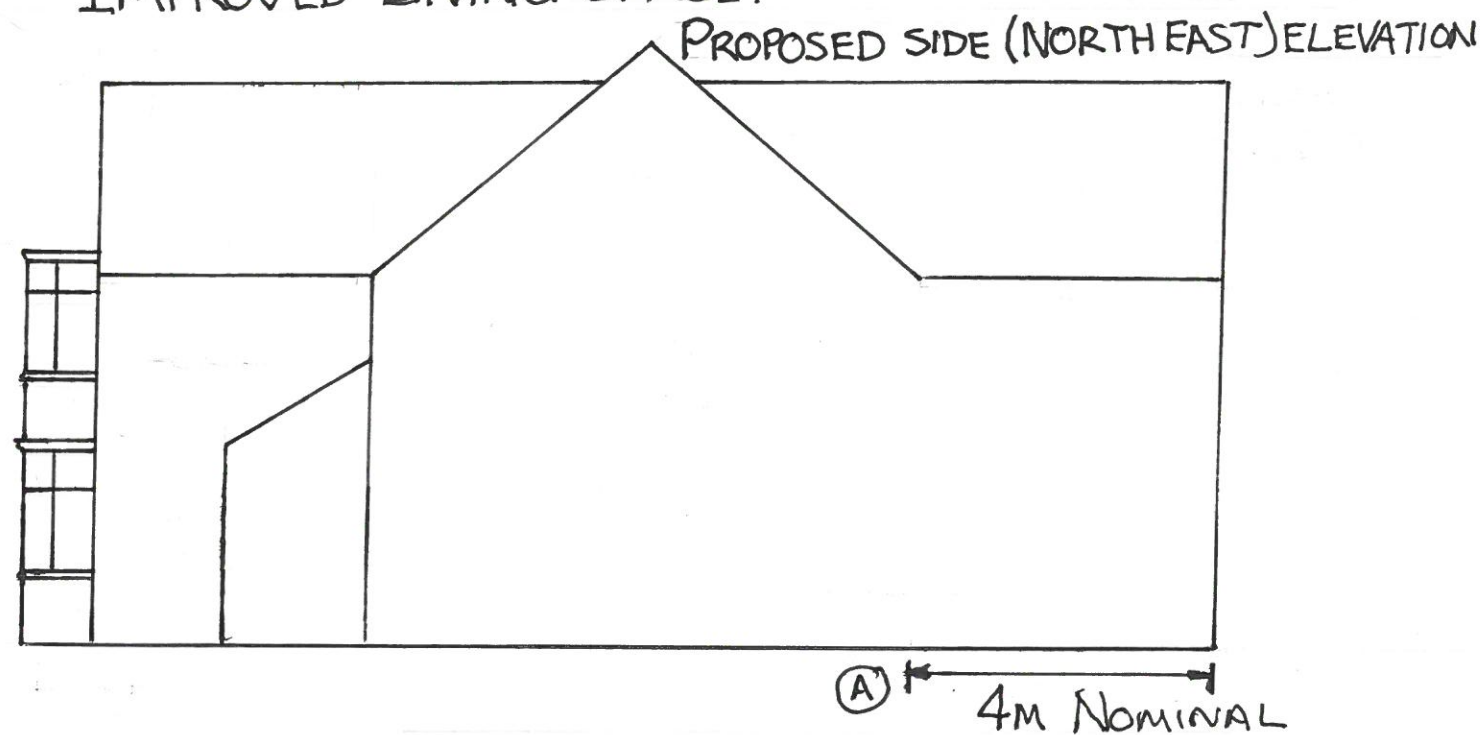


THE PROPOSED EXTENSION PROVIDES MORE OPEN ACCESS TO KITCHEN, DINING ROOM & LIVING ROOM ON THE GROUND FLOOR, AND, LARGER BEDROOMS ON THE FIRST FLOOR.

DRAWING 1 A3
CURRENT REAR ELEVATION.

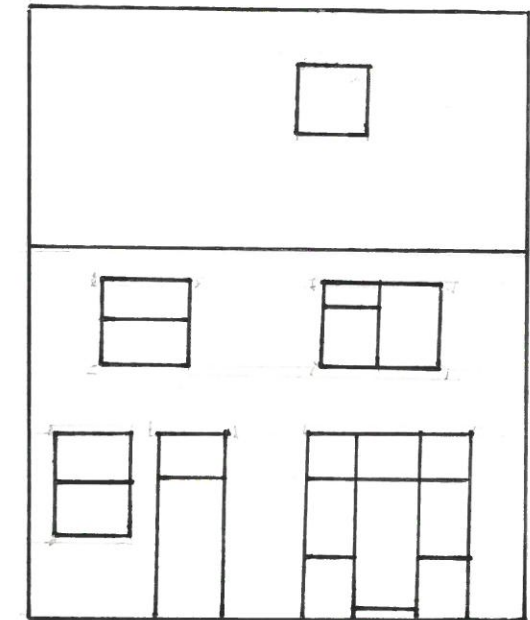

PROPOSED REAR (NORTH WEST) ELEVATION.

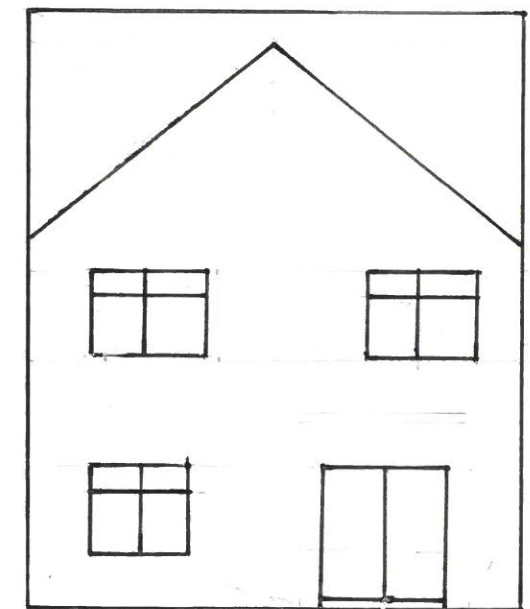

④ THE PROPOSED EXTENSION WILL BRING THE REAR OF 132 STANLEY ROAD IN ALIGNMENT WITH 134 STANLEY ROAD.