





Front Elevation

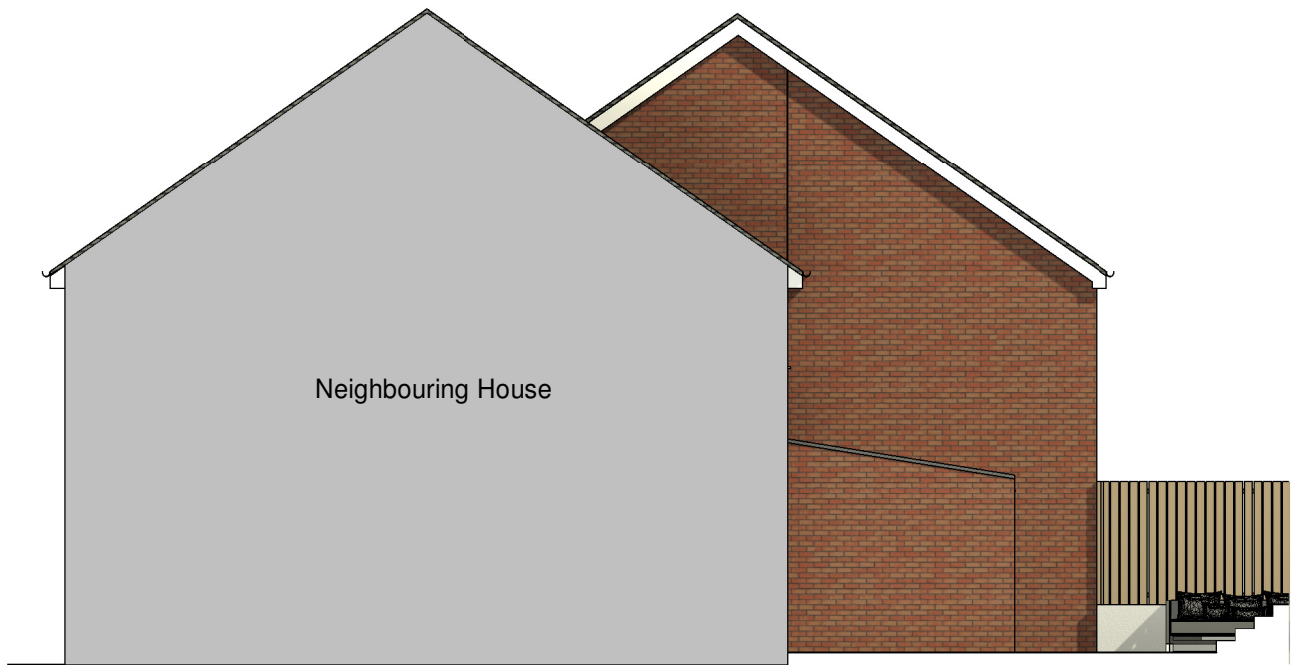


Side Elevation




Rear Elevation

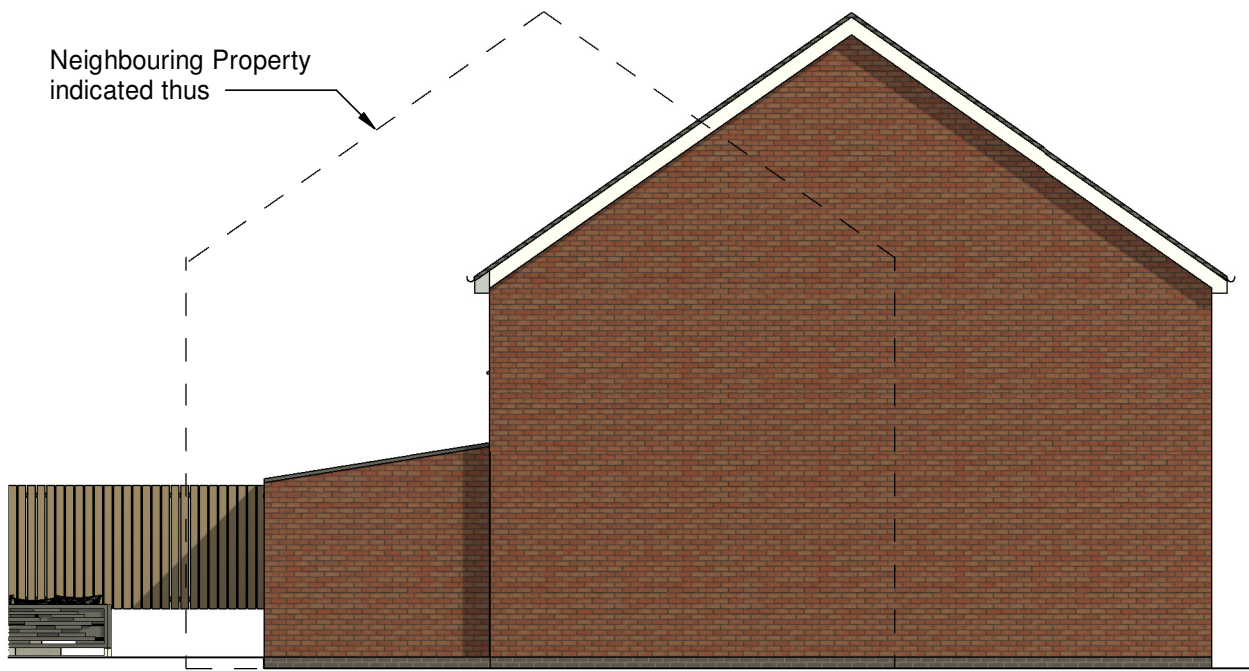

Side Elevation

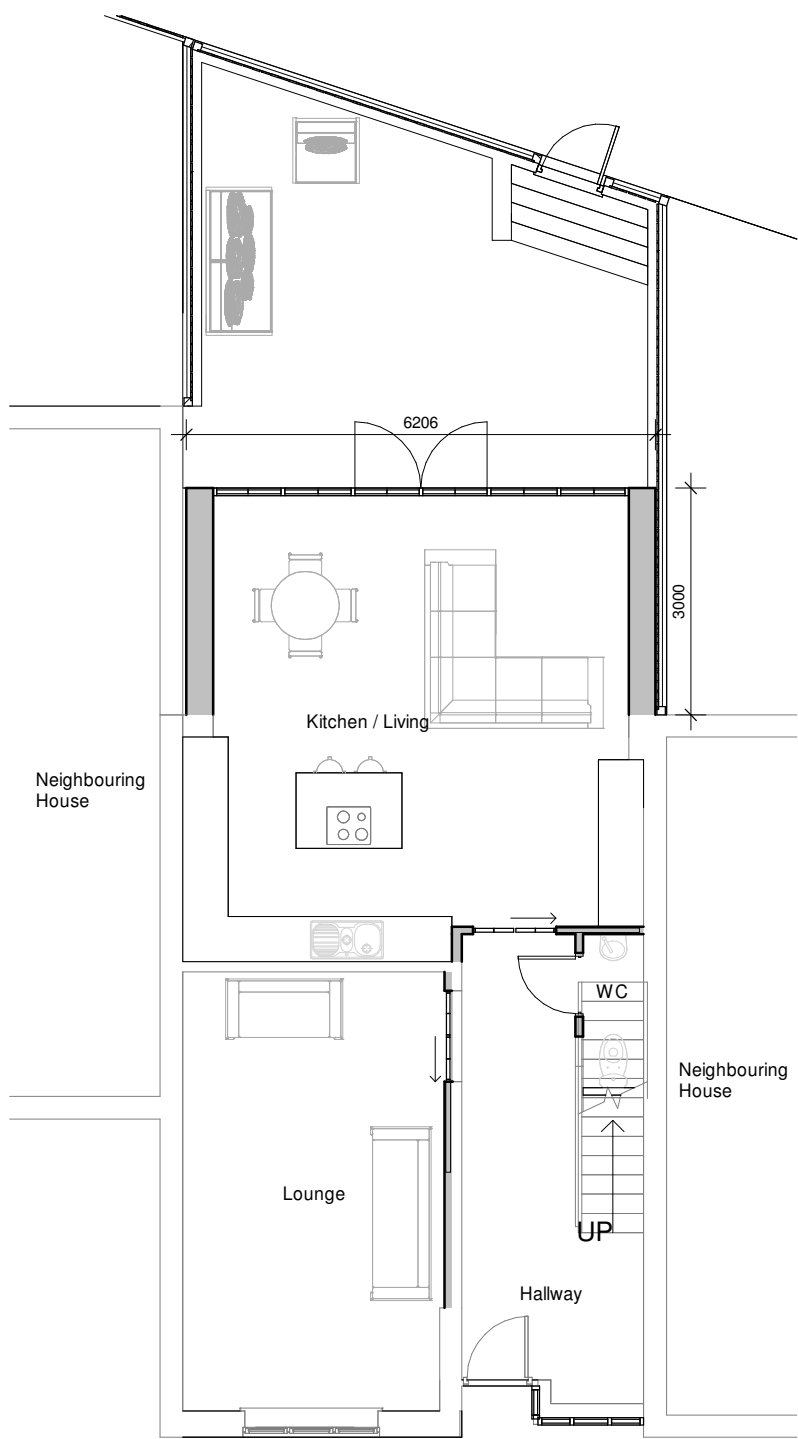

Ground Floor Plan

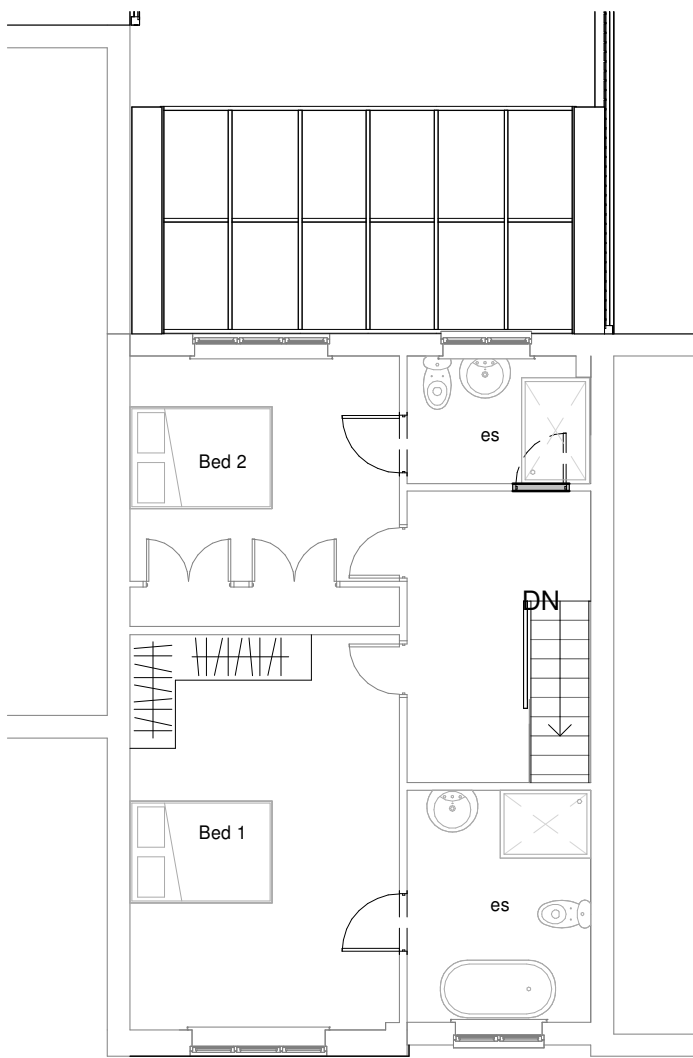

First Floor Plan



3D View

Client			hayward ARCHITECTS LTD	
Project Title			19 Station Road Hinckley Leicestershire LE10 1AW	
House Alterations 28 Main Street Market Bosworth			Tel: 01455 635 665 Fax: 01455 618 971	
Drawing Title			www.hayward-architects.co.uk	
Scheme 04				
Scale	1:100	Date	June 2024	Sheet
Author	MO	Checked by	LJW	A2
				Job No.
				24 04
				Drawing No.
				06
THE COPYRIGHT OF THIS DRAWING IS VESTED IN HAYWARD ARCHITECTS LTD. REPRODUCTION IN ANY FORM, EITHER IN WHOLE OR IN PART IS FORBIDDEN WITHOUT THE PRIOR WRITTEN PERMISSION OF THE COPYRIGHT HOLDER. DO NOT SCALE FROM DRAWING AND ONLY FIGURED DIMENSIONS ARE TO BE USED				Status
				Planning