





FRONT ELEVATION




REAR ELEVATION

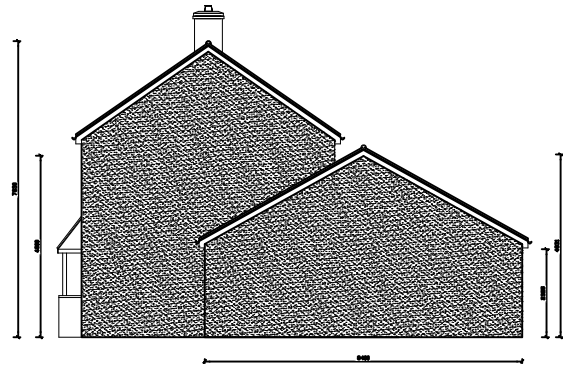


SIDE ELEVATION

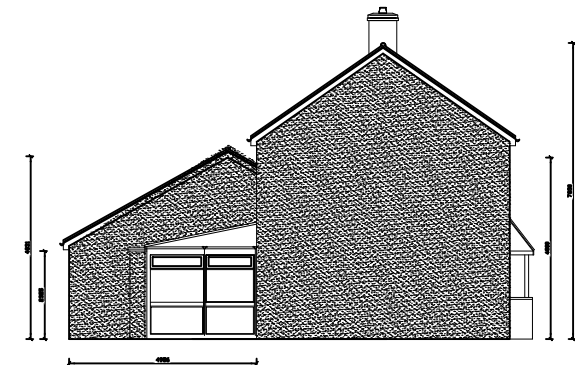

SIDE ELEVATION

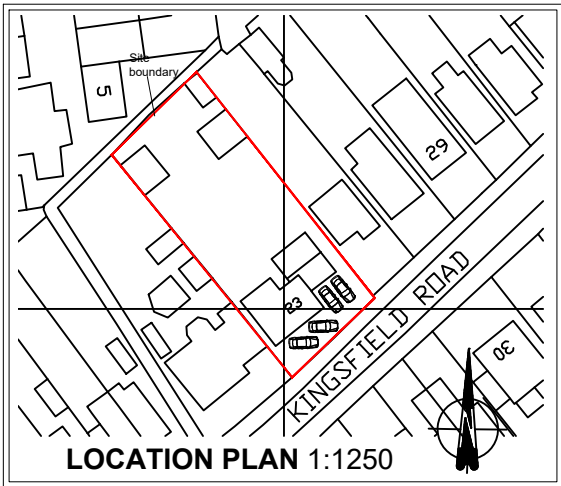


LOCATION PLAN 1:1250

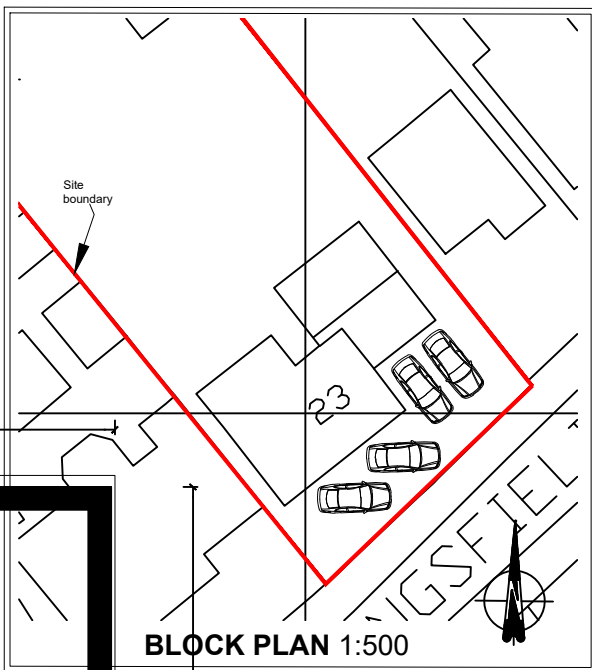


BLOCK PLAN 1:500

Produced on 24/05/2023 from the Ordnance Survey National Geographic Database. This map shows the area bounded by 445674 296919, 445816 296919, 445816 297061, 445674 297061, 445674 296919. Reproduction in whole or in part is prohibited without the prior permission of Ordnance Survey. © Crown copyright. 25. Supplied by JTC Ltd trading as UKPlanningMaps.com a licensed Ordnance Survey partner.

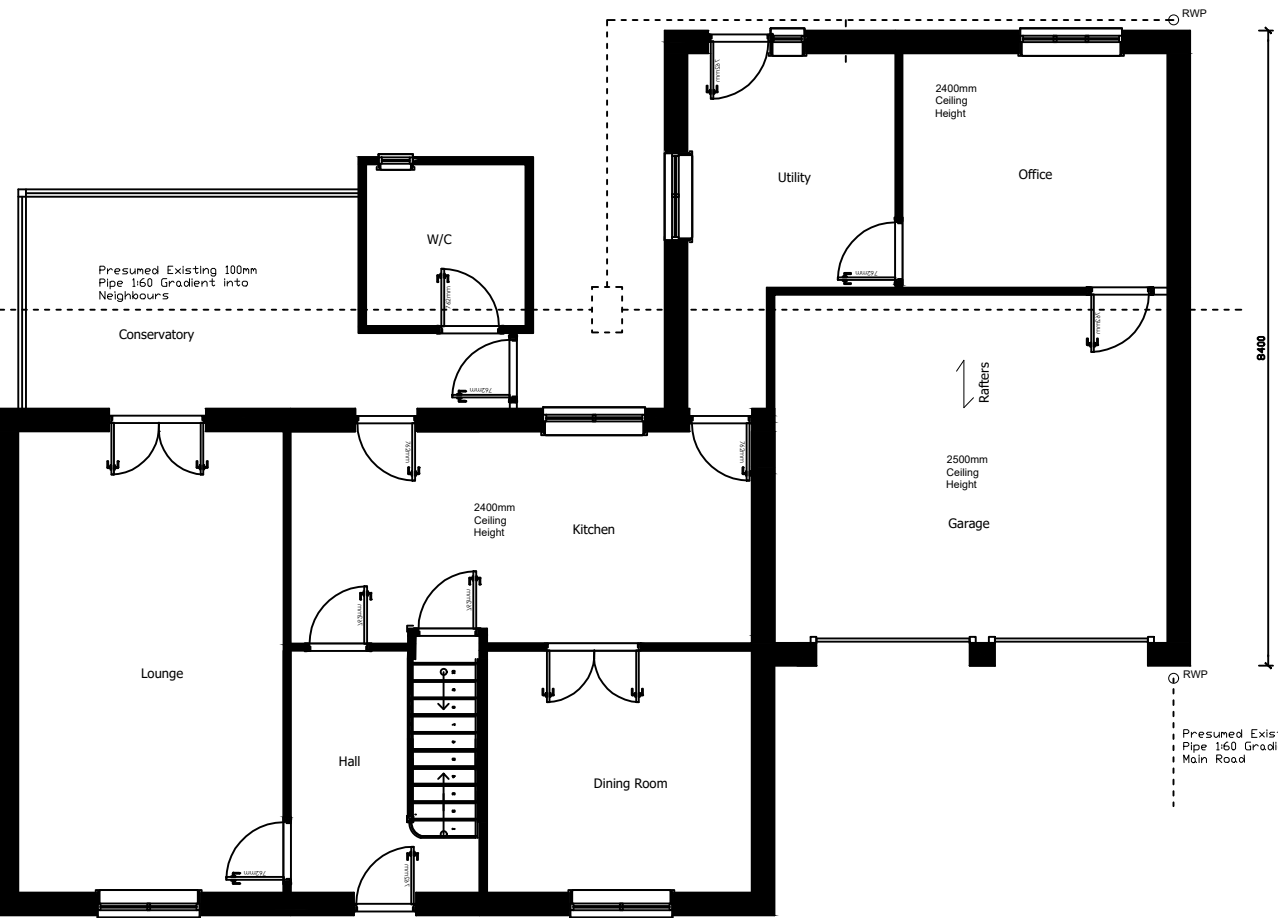


GROUND FLOOR PLAN

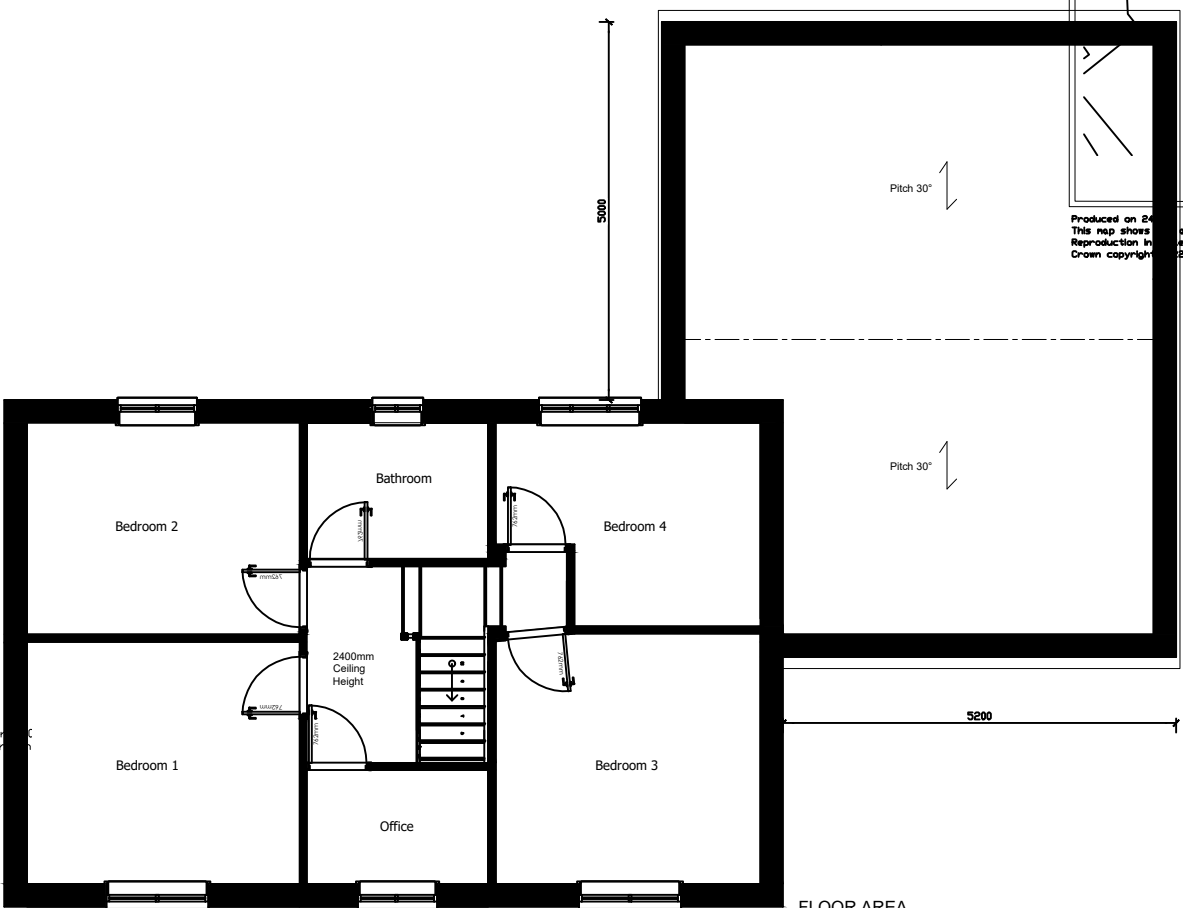

UPPER FLOOR PLAN

FLOOR AREA

GROUND	127.4m ²	1371.33sq.ft
FIRST	60.2m ²	647.99sq.ft
TOTAL	147.60m ²	2019.32sq.ft

 

Side Elevation added as requested by planning officer - 19.07.23
PRELIMINARY ISSUE FOR PLANNING APPLICATION - 31.05.23

AS EXISTING

CLIENT: d.jordan7@virginmedia.com	
JOB DESCRIPTION: PROPOSED DORMER AND ANNEX EXTENSION TO 23 Kingsfield Road, Barwell, Leicestershire LE9 8GR	
SCALE 1:100 & 1:200 @ A3	DATE 14.06.23
DRAWN BY JTC	DRAWING No: 001 A
ALL DIMENSIONS TO BE CHECKED ON SITE BEFORE CONSTRUCTION. ANY DISCREPANCIES TO BE DISCUSSED AND AGREED WITH JC PRIOR TO PROCEEDING.	
THIS DRAWING IS THE PROPERTY OF JC AND MUST NOT BE COPIED OR REPRODUCED WITHOUT PRIOR WRITTEN CONSENT.	
HEALTH AND SAFETY EXECUTIVE (HSE) WILL NEED TO BE NOTIFIED PRIOR TO COMMENCEMENT OF THE PROJECT.	