

Please note; should any discrepancies be noted, JFA shall be notified prior to the element of work being undertaken, to ensure any matters arising can be resolved without abortive works occurring.

All dimensions offered are indicative only and subject to change and prior to ordering any materials site check dims should be taken.

Soft & Hard Landscaping along with all external levels and 3D visuals are shown indicatively only

0m 1m 2m 3m 4m 5m


SCALE 1:100 @ A2



Existing 3D Visual 1 - Front




Existing 3D Visual 2 - Rear

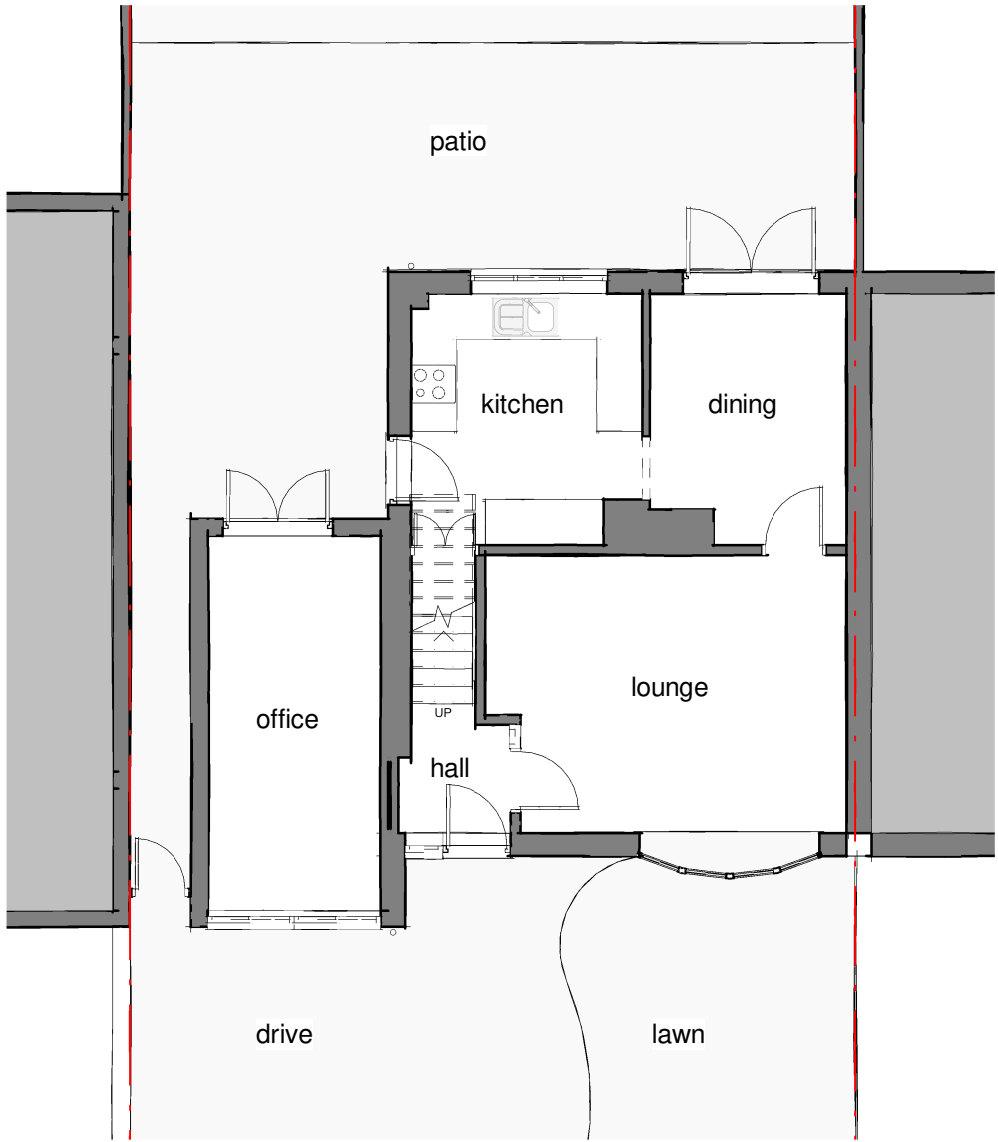


Existing Ground Floor Plan

1 : 100

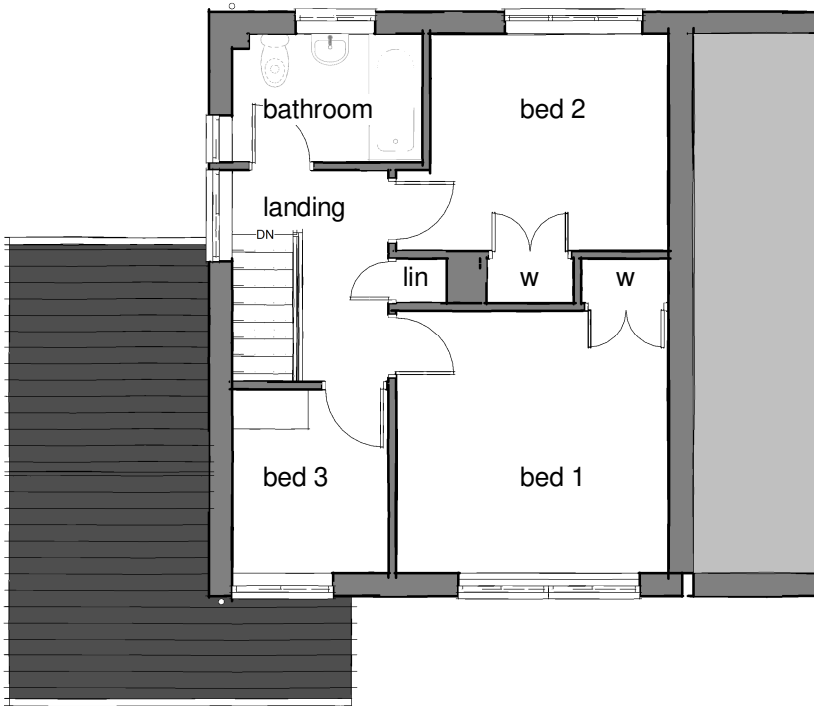

Existing First Floor Plan

1 : 100

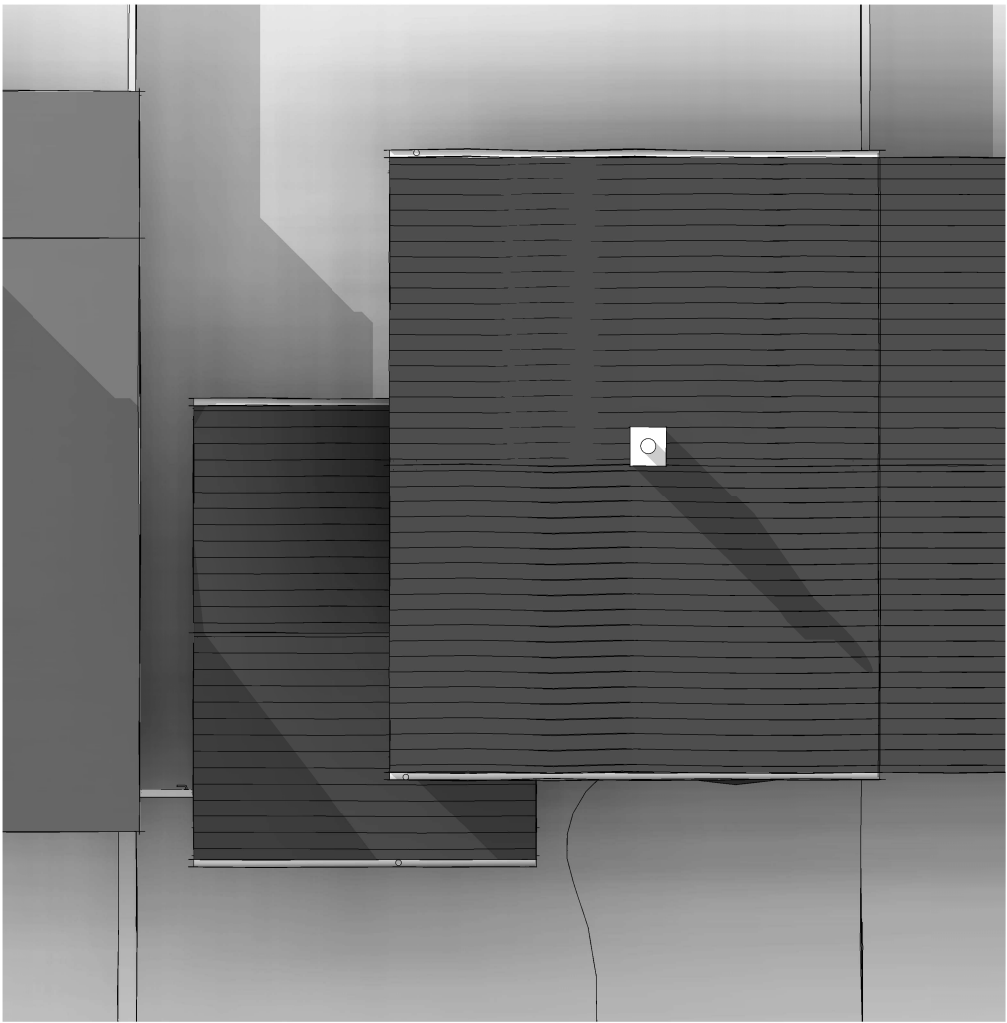

Existing 3D Visual 3 - Roof Plan

Rev	Description	Date
1	Initial	2022-50



James Fleming | Architectural

Project No.	Drawing No.
2022-50	100 Rev -

Drawing Name
Existing Plans, 3D Visuals & 3D Roof Plan

Project Details
Mr Lewis & Miss Walz, Proposed Extensions & Alterations, 49 Heath Road, Market Bosworth, CV13 0NX

Scale @ A2
1 : 100

Author
JAF

James Fleming Architectural Ltd
50 Leicester Road, Hinckley, Leicestershire, LE10 1LT
Tel: 01455 372041 / 07885 718350
james@jamesflemingarchitectural.co.uk



CIAT
CHARTERED PRACTICE

This drawing and the building works depicted are the copyright of James Fleming Architectural Ltd and may not be reproduced or amended except by written permission. All dimensions to be checked on site and architect notified of any discrepancies prior to commencement. Do not scale.