



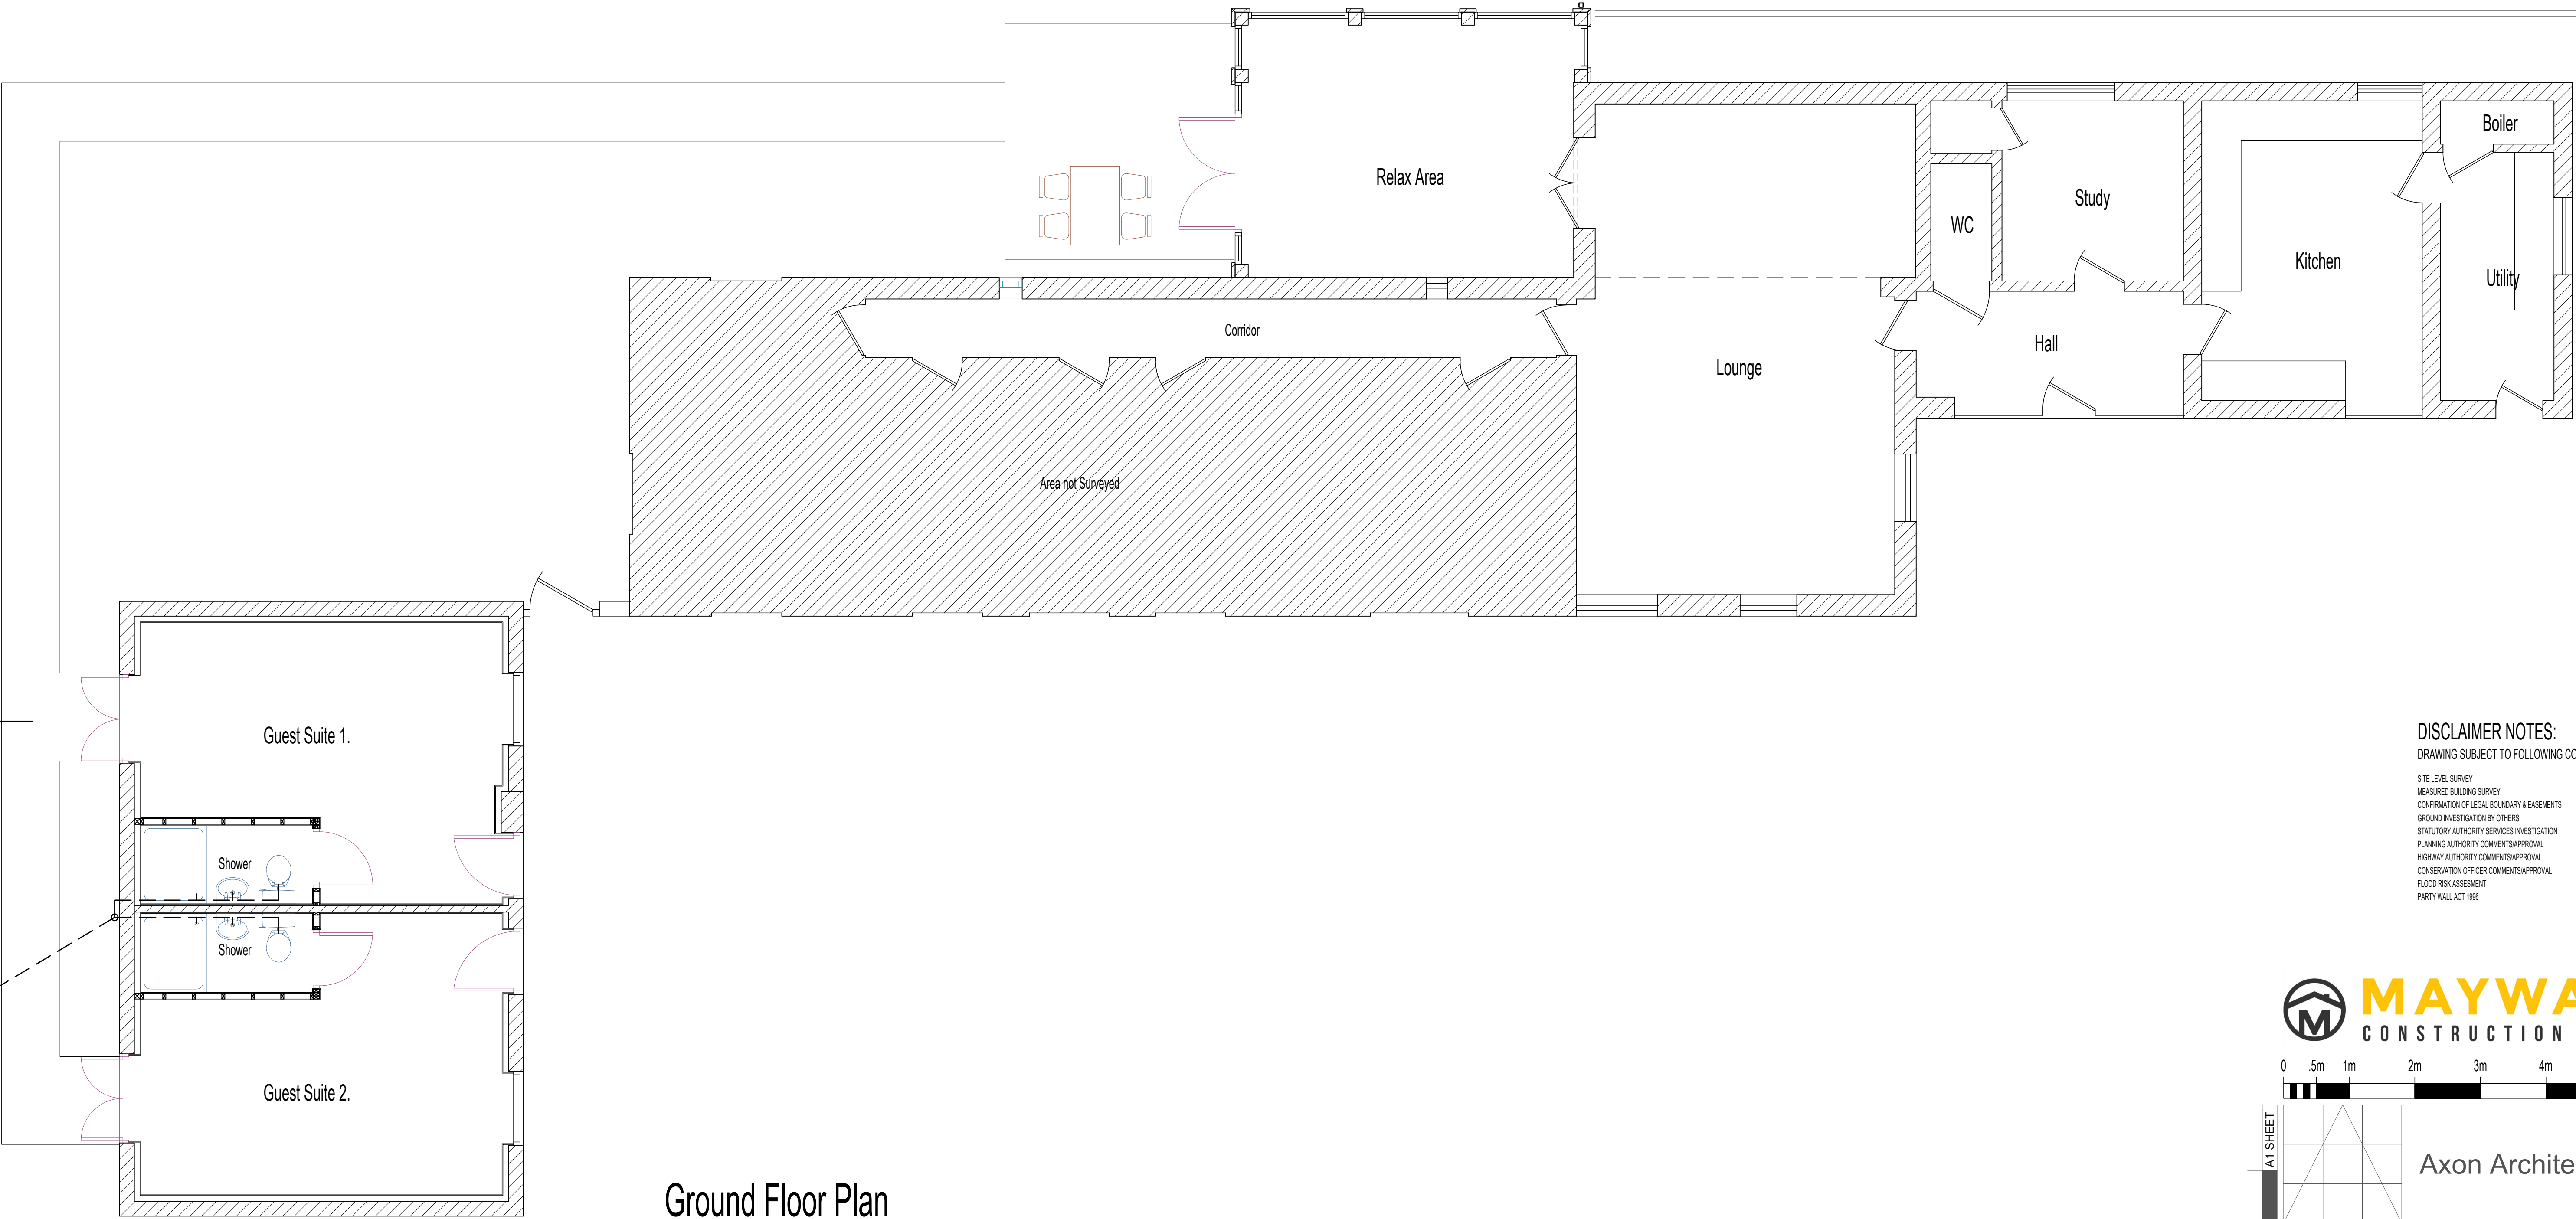

Ground Floor Plan

DISCLAIMER NOTES:
DRAWING SUBJECT TO FOLLOWING CONDITIONS:

- SITE LEVEL SURVEY
- MEASURED BUILDING SURVEY
- CONFIRMATION OF LEGAL BOUNDARY & EASEMENTS
- GROUND INVESTIGATION BY OTHERS
- STATUTORY AUTHORITY SERVICES INVESTIGATION
- PLANNING AUTHORITY COMMENTS/ APPROVAL
- HIGHWAY AUTHORITY COMMENTS/ APPROVAL
- CONSERVATION OFFICER COMMENTS/ APPROVAL
- FLOOD RISK ASSESSMENT
- PARTY WALL ACT 1996

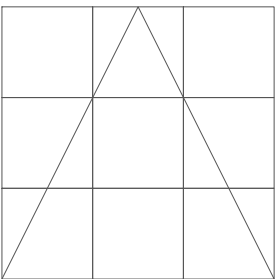

Axon Architects



RIBA
Chartered Practice

Spaces Northgate House
2nd & 3rd Floors, Northgate House
Upper Borough Walls, Bath, BA1 1RG, England.
T: 07903 073451
E: studio@axonarchitects.co.uk
W: www.axonarchitects.co.uk

CLIENT

Mayway Construction Ltd

PROJECT

Proposed Alterations & Extension
Field View Farm
Ashby Road, Stapleton

STATUS

Planning

DATE

06-12-2023

DRAWN

nja

CHECKED

nm

SCALE

1:50

DRAWING

Ground Floor Plan as Existing

DRAWING No.

231554-PL02

REVISION

-