



THIS DRAWING IS COPYRIGHT
DIMENSIONS ARE NOT TO BE SCALED FROM THIS DRAWING UNLESS
DONE SO BY THE LOCAL PLANNING AUTHORITY.
AXONArchitects CANNOT BE LIABLE FOR THIRD PARTY REPRODUCTION
ELECTRONIC DATA IS NOT TO BE AMENDED/DELETED WITHOUT
AXONArchitects PERMISSION
Ordnance Survey (c) Crown Copyright 2012. All rights reserved.
Licence number 0100031673
Supplied by EMAPSITE (Ordnance Survey Licensed Partner)

REV	DATE	INIT	DESCRIPTION
.	.	.	.

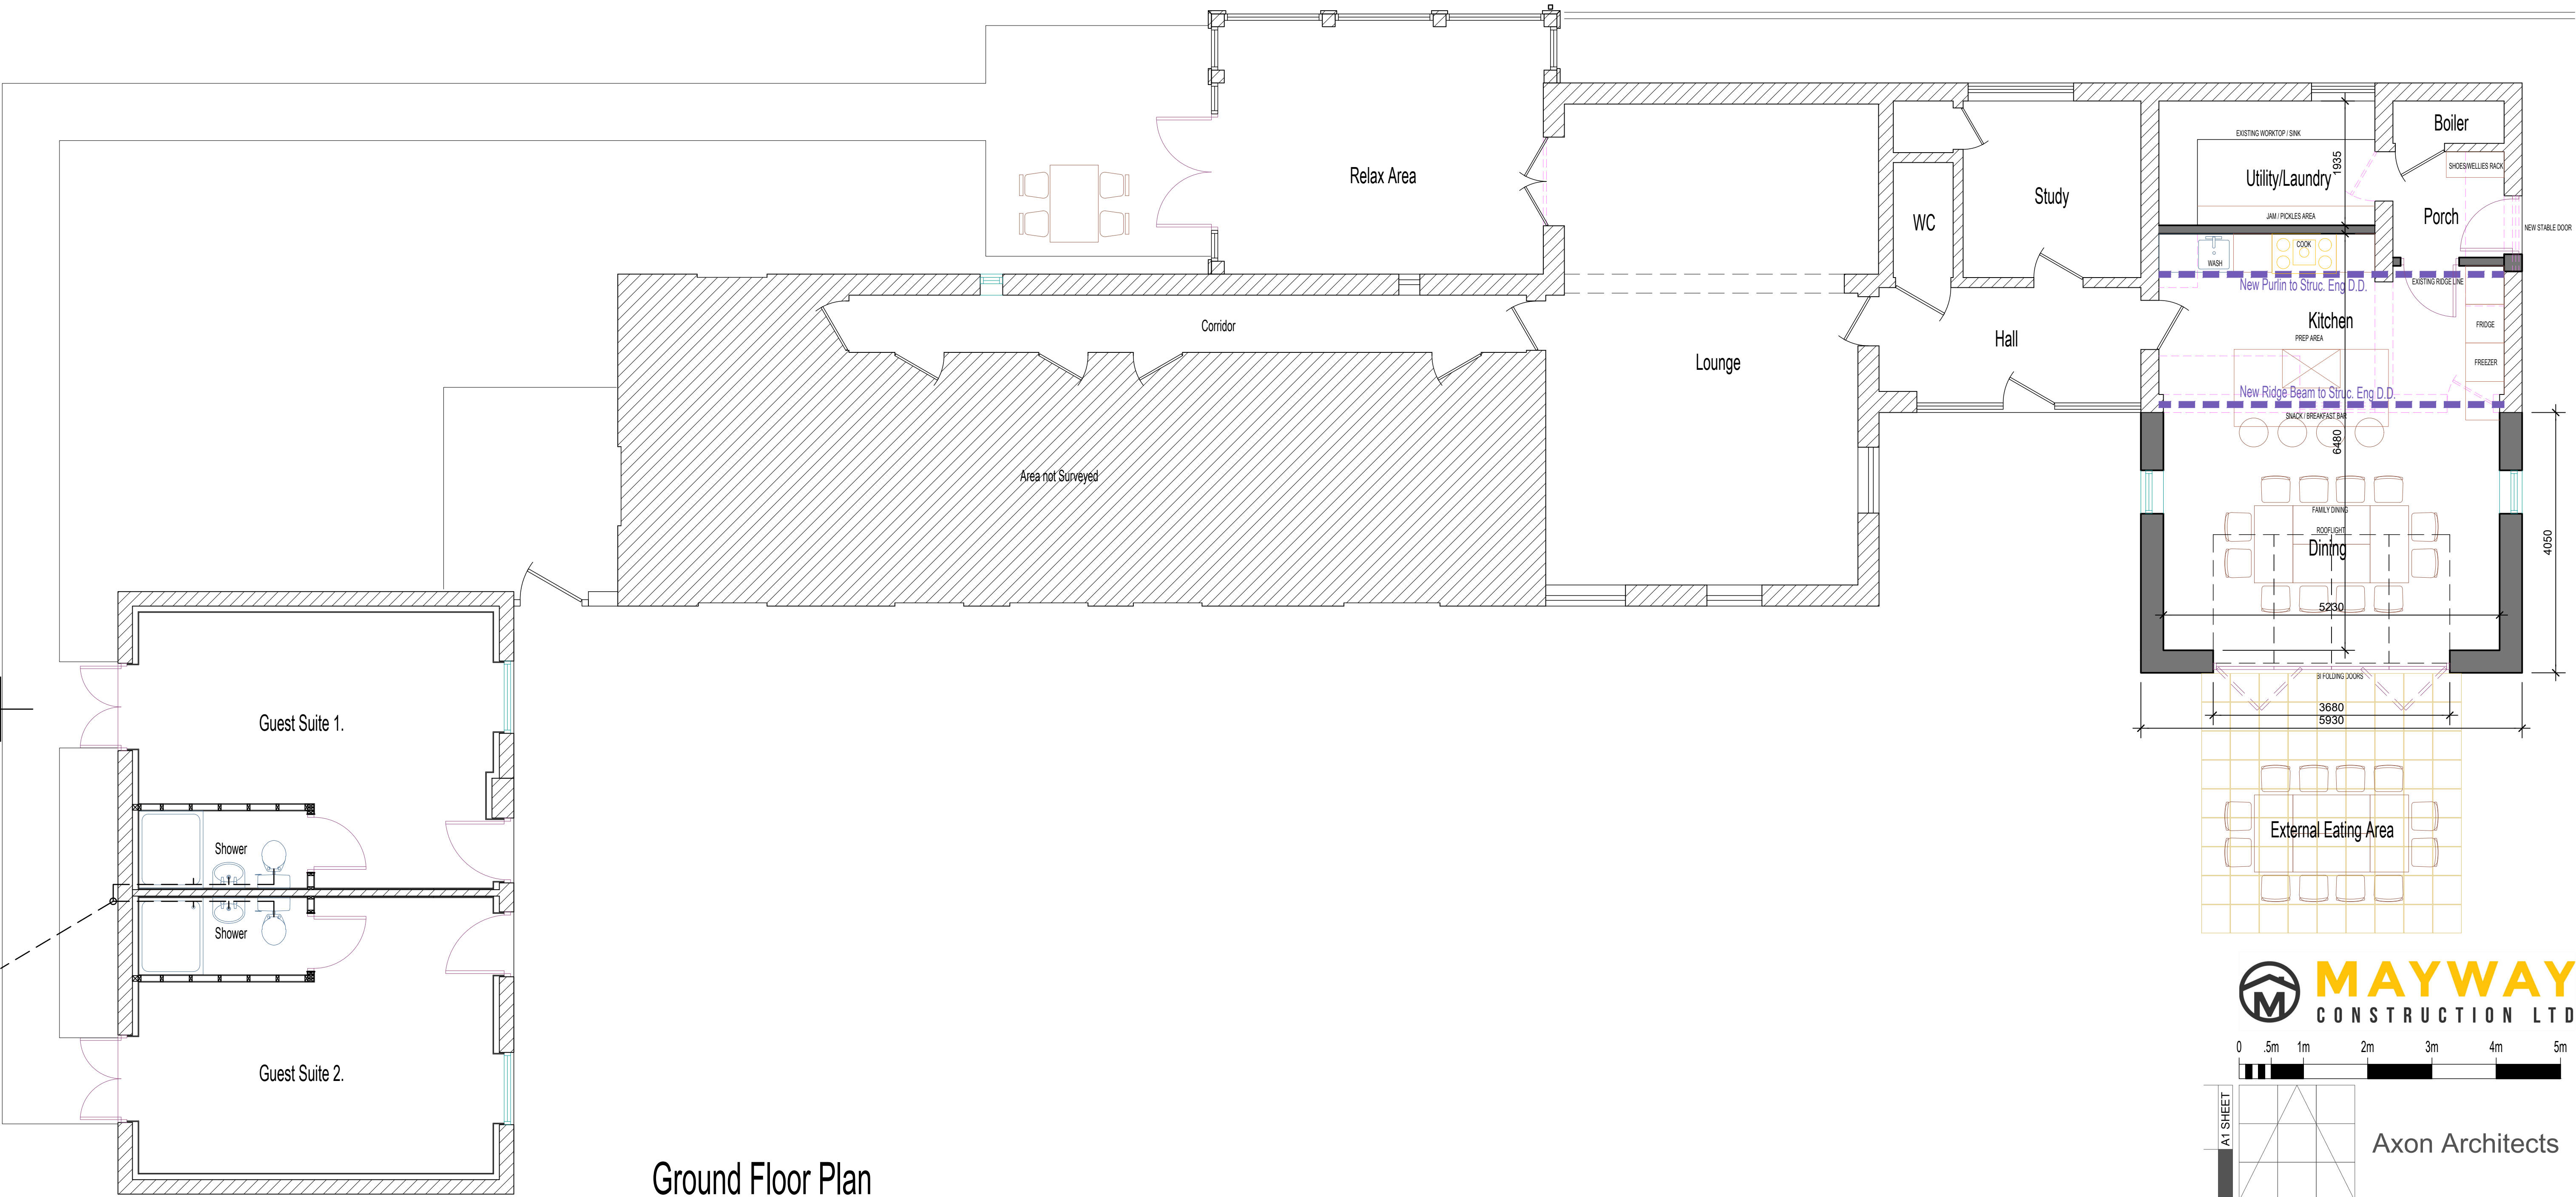

Ground Floor Plan

 

Spaces Northgate House
2nd & 3rd Floors, Northgate House
Upper Borough Walls, Bath, BA1 1RG, England.
T: 01903 073451
E: studio@axonarchitects.co.uk
W: www.axonarchitects.co.uk

CLIENT
Mayway Construction Ltd

PROJECT
Proposed Alterations & Extension
Field View Farm
Ashby Road, Stapleton

STATUS	DATE	SCALE
Planning	06-12-2023	1:50
DRAWN	CHECKED	
nja	nm	

DRAWING
Ground Floor Plan as Proposed

DRAWING No.
231554-PL04

REVISION
-

DISCLAIMER NOTES:
DRAWING SUBJECT TO FOLLOWING CONDITIONS:

SITE LEVEL SURVEY
MEASURED BUILDING SURVEY
CONFIRMATION OF LEGAL BOUNDARY & EASEMENTS
GROUND INVESTIGATION BY OTHERS
STATUTORY AUTHORITY SERVICES INVESTIGATION
PLANNING AUTHORITY COMMENTS/APPROVAL
HIGHWAY AUTHORITY COMMENTS/APPROVAL
CONSERVATION OFFICER COMMENTS/APPROVAL
FLOOD RISK ASSESSMENT
PARTY WALL ACT 1996