



Stage 2 Design

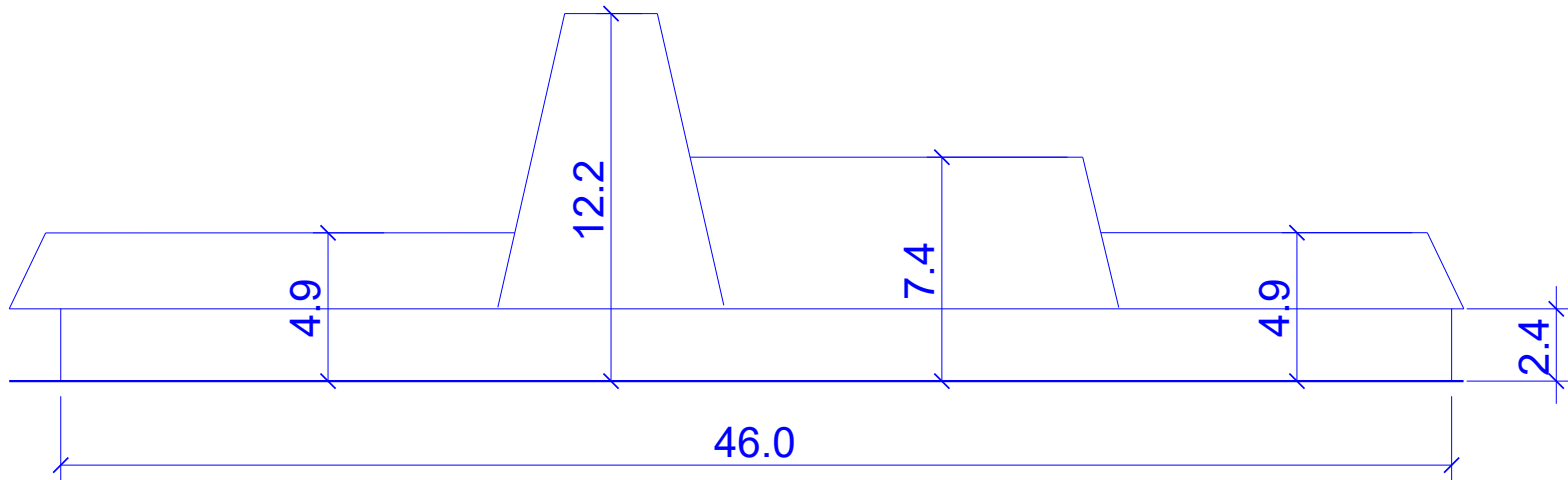


North Elevation

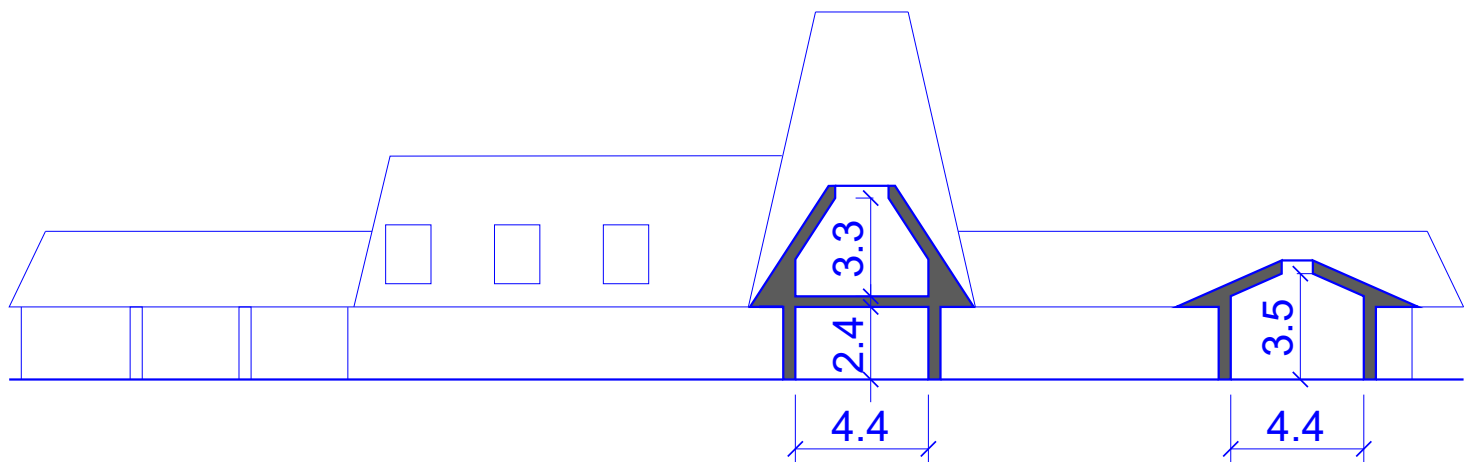


Section

Stage 3 Design

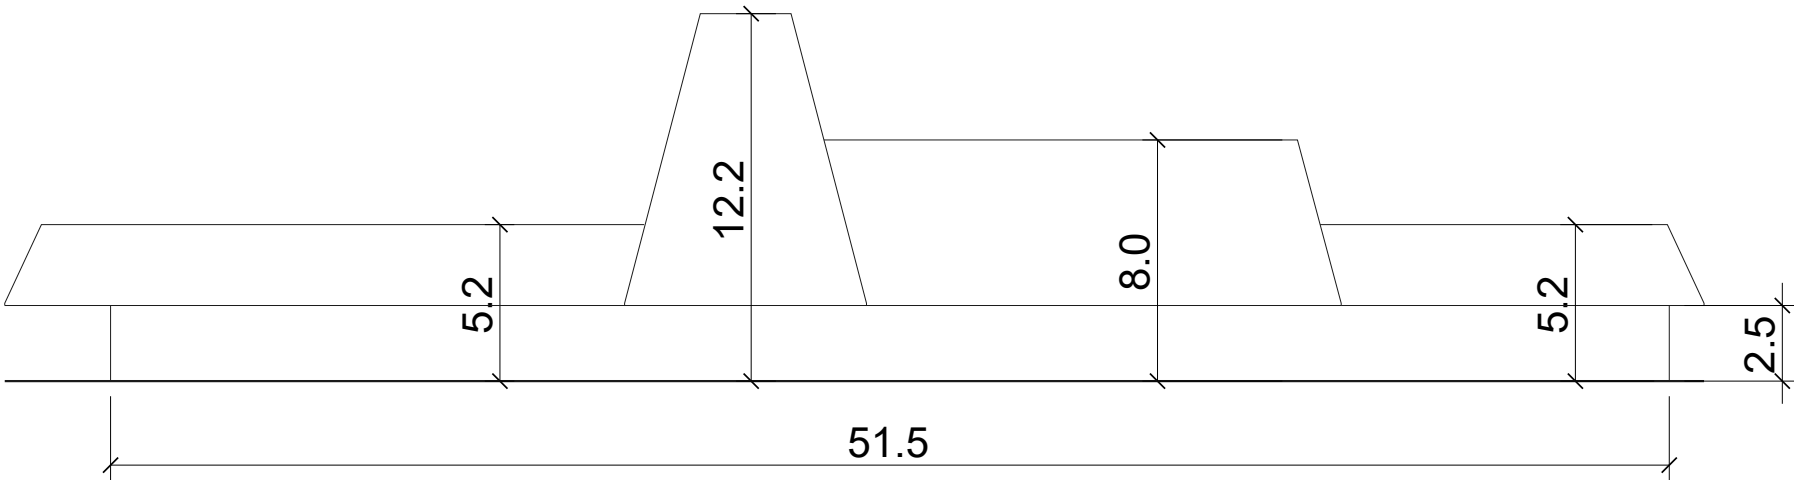

North Elevation

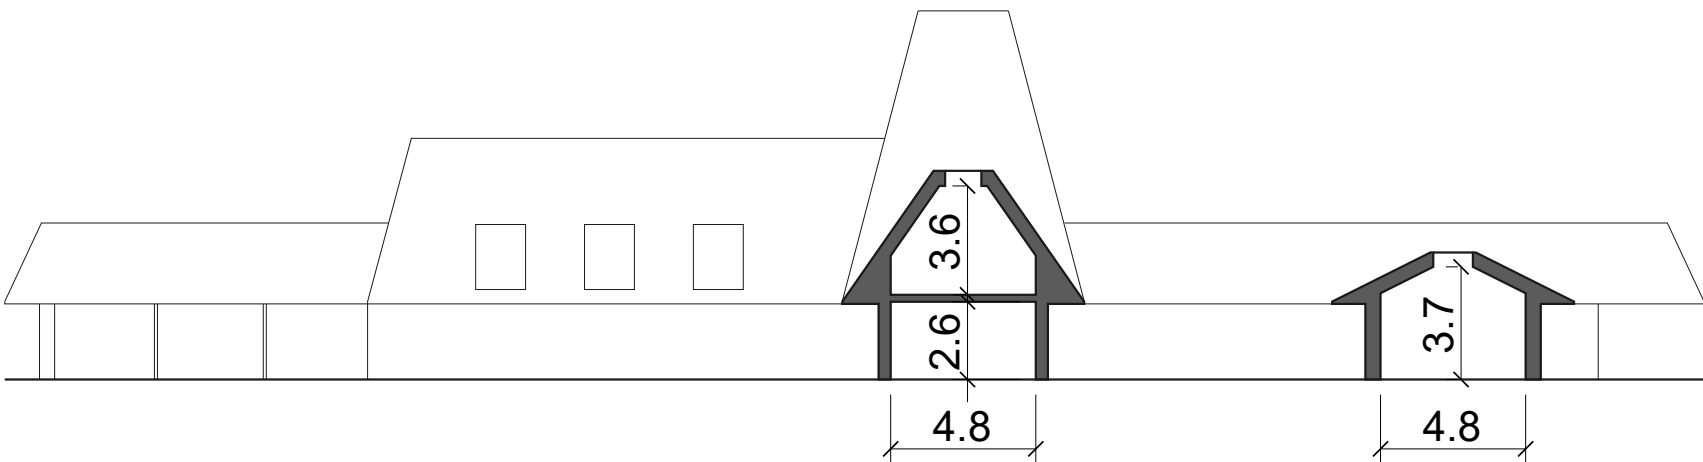

Section

PLANNING

Key					
Dimensions in meters unless otherwise stated					

Rev	Date	Description	Drwn	Chkd
A	06/12/23	Preliminary	TB	--

Rev	Date	Description	Drwn	Chkd

- Contractors should not scale from this drawing. Use figured dimensions only.				
- Any discrepancies shall be brought to the attention of Studio Bark for resolution.				
- These drawings are for planning purposes and should not be used for construction.				
- Structural and services information shown is indicative only. Refer to consultants' drawings for details and setting out.				
- Copyright notice: Studio Bark owns the copyright of these drawings which must not be reproduced in whole or part without the written permission of Studio Bark.				

A247 - Breach House

Comparative Elevation + Section Diagrams					
Drawn	Checked	Date	Scale	Job Ref	Drawing Number
TB	-	DEC 23	1:250 @ A2	A247	2203