



Front Elevation



Rear Elevation




Elevation To Fields




Elevation To Boundary




Materials

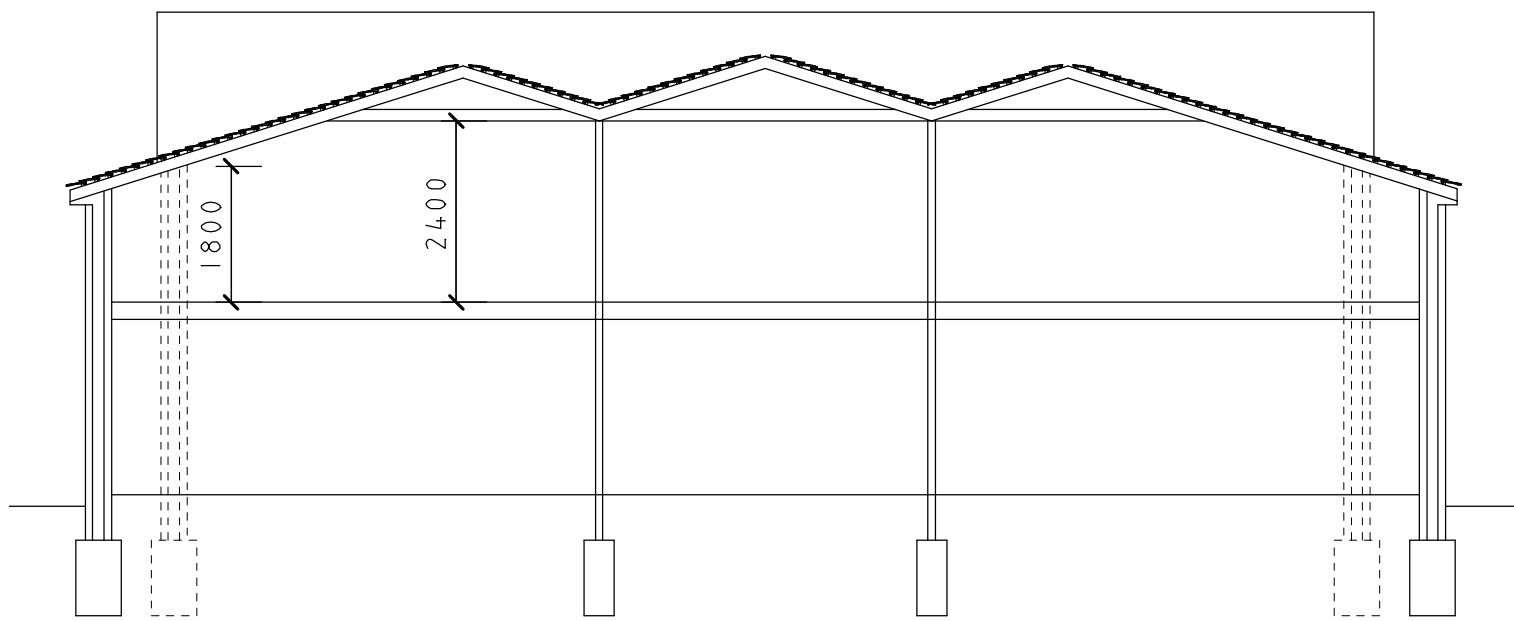


Section AA

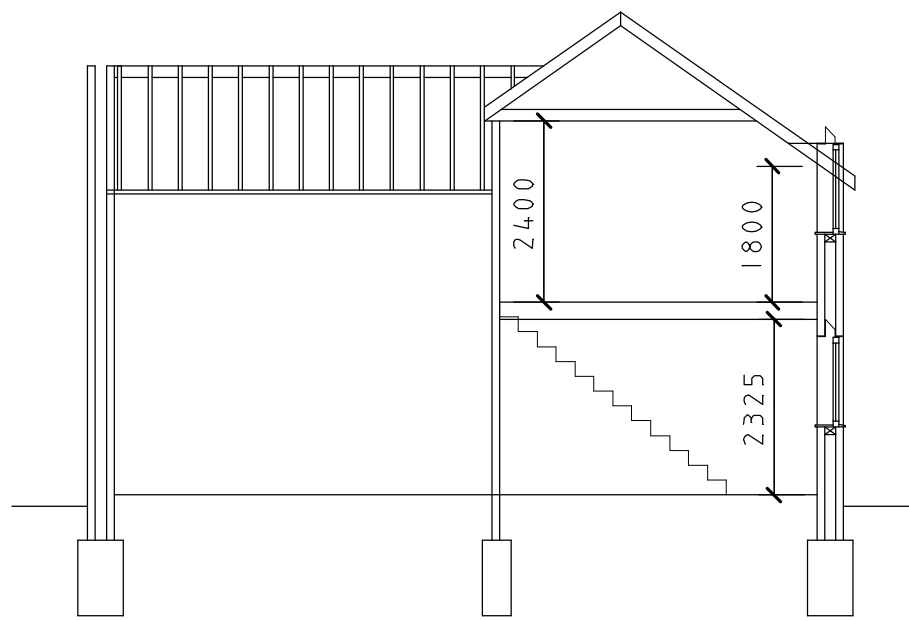


Section BB

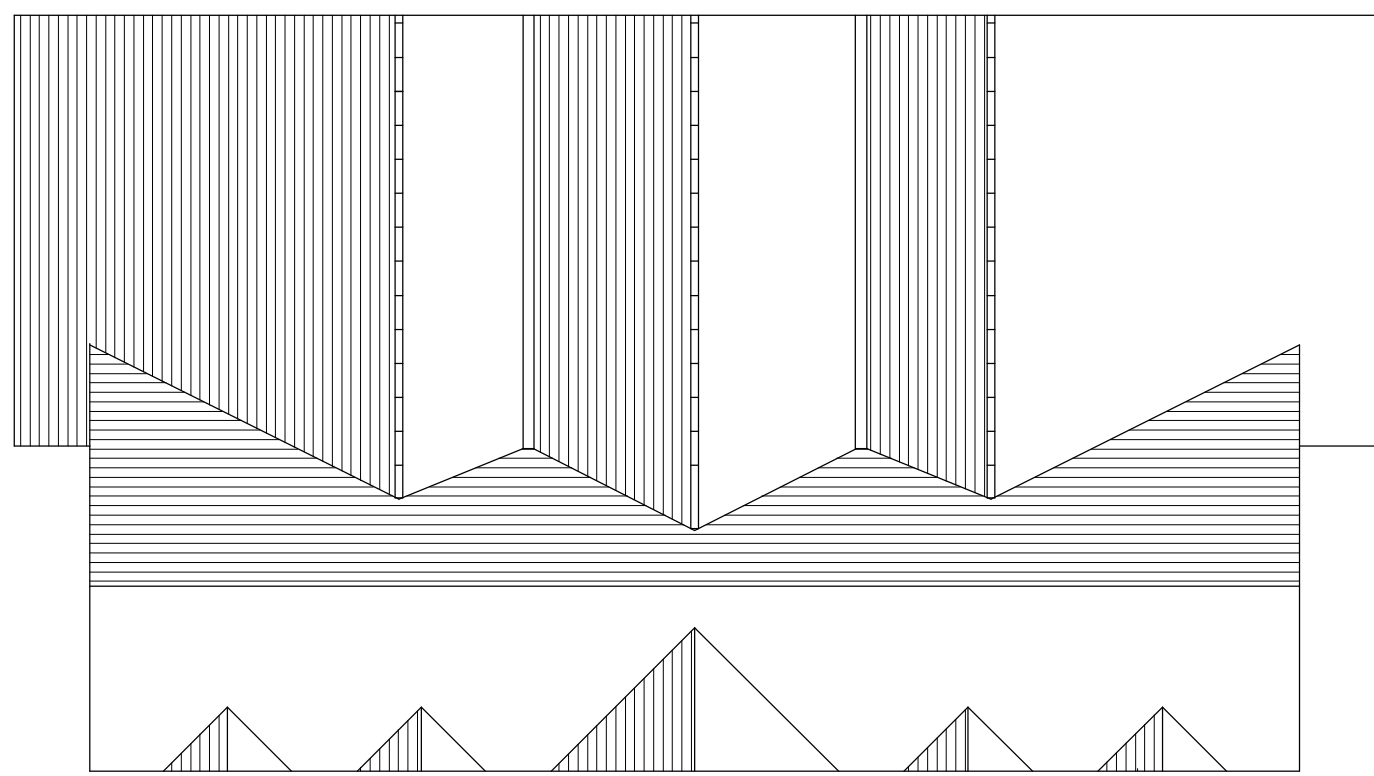

Roof Plan

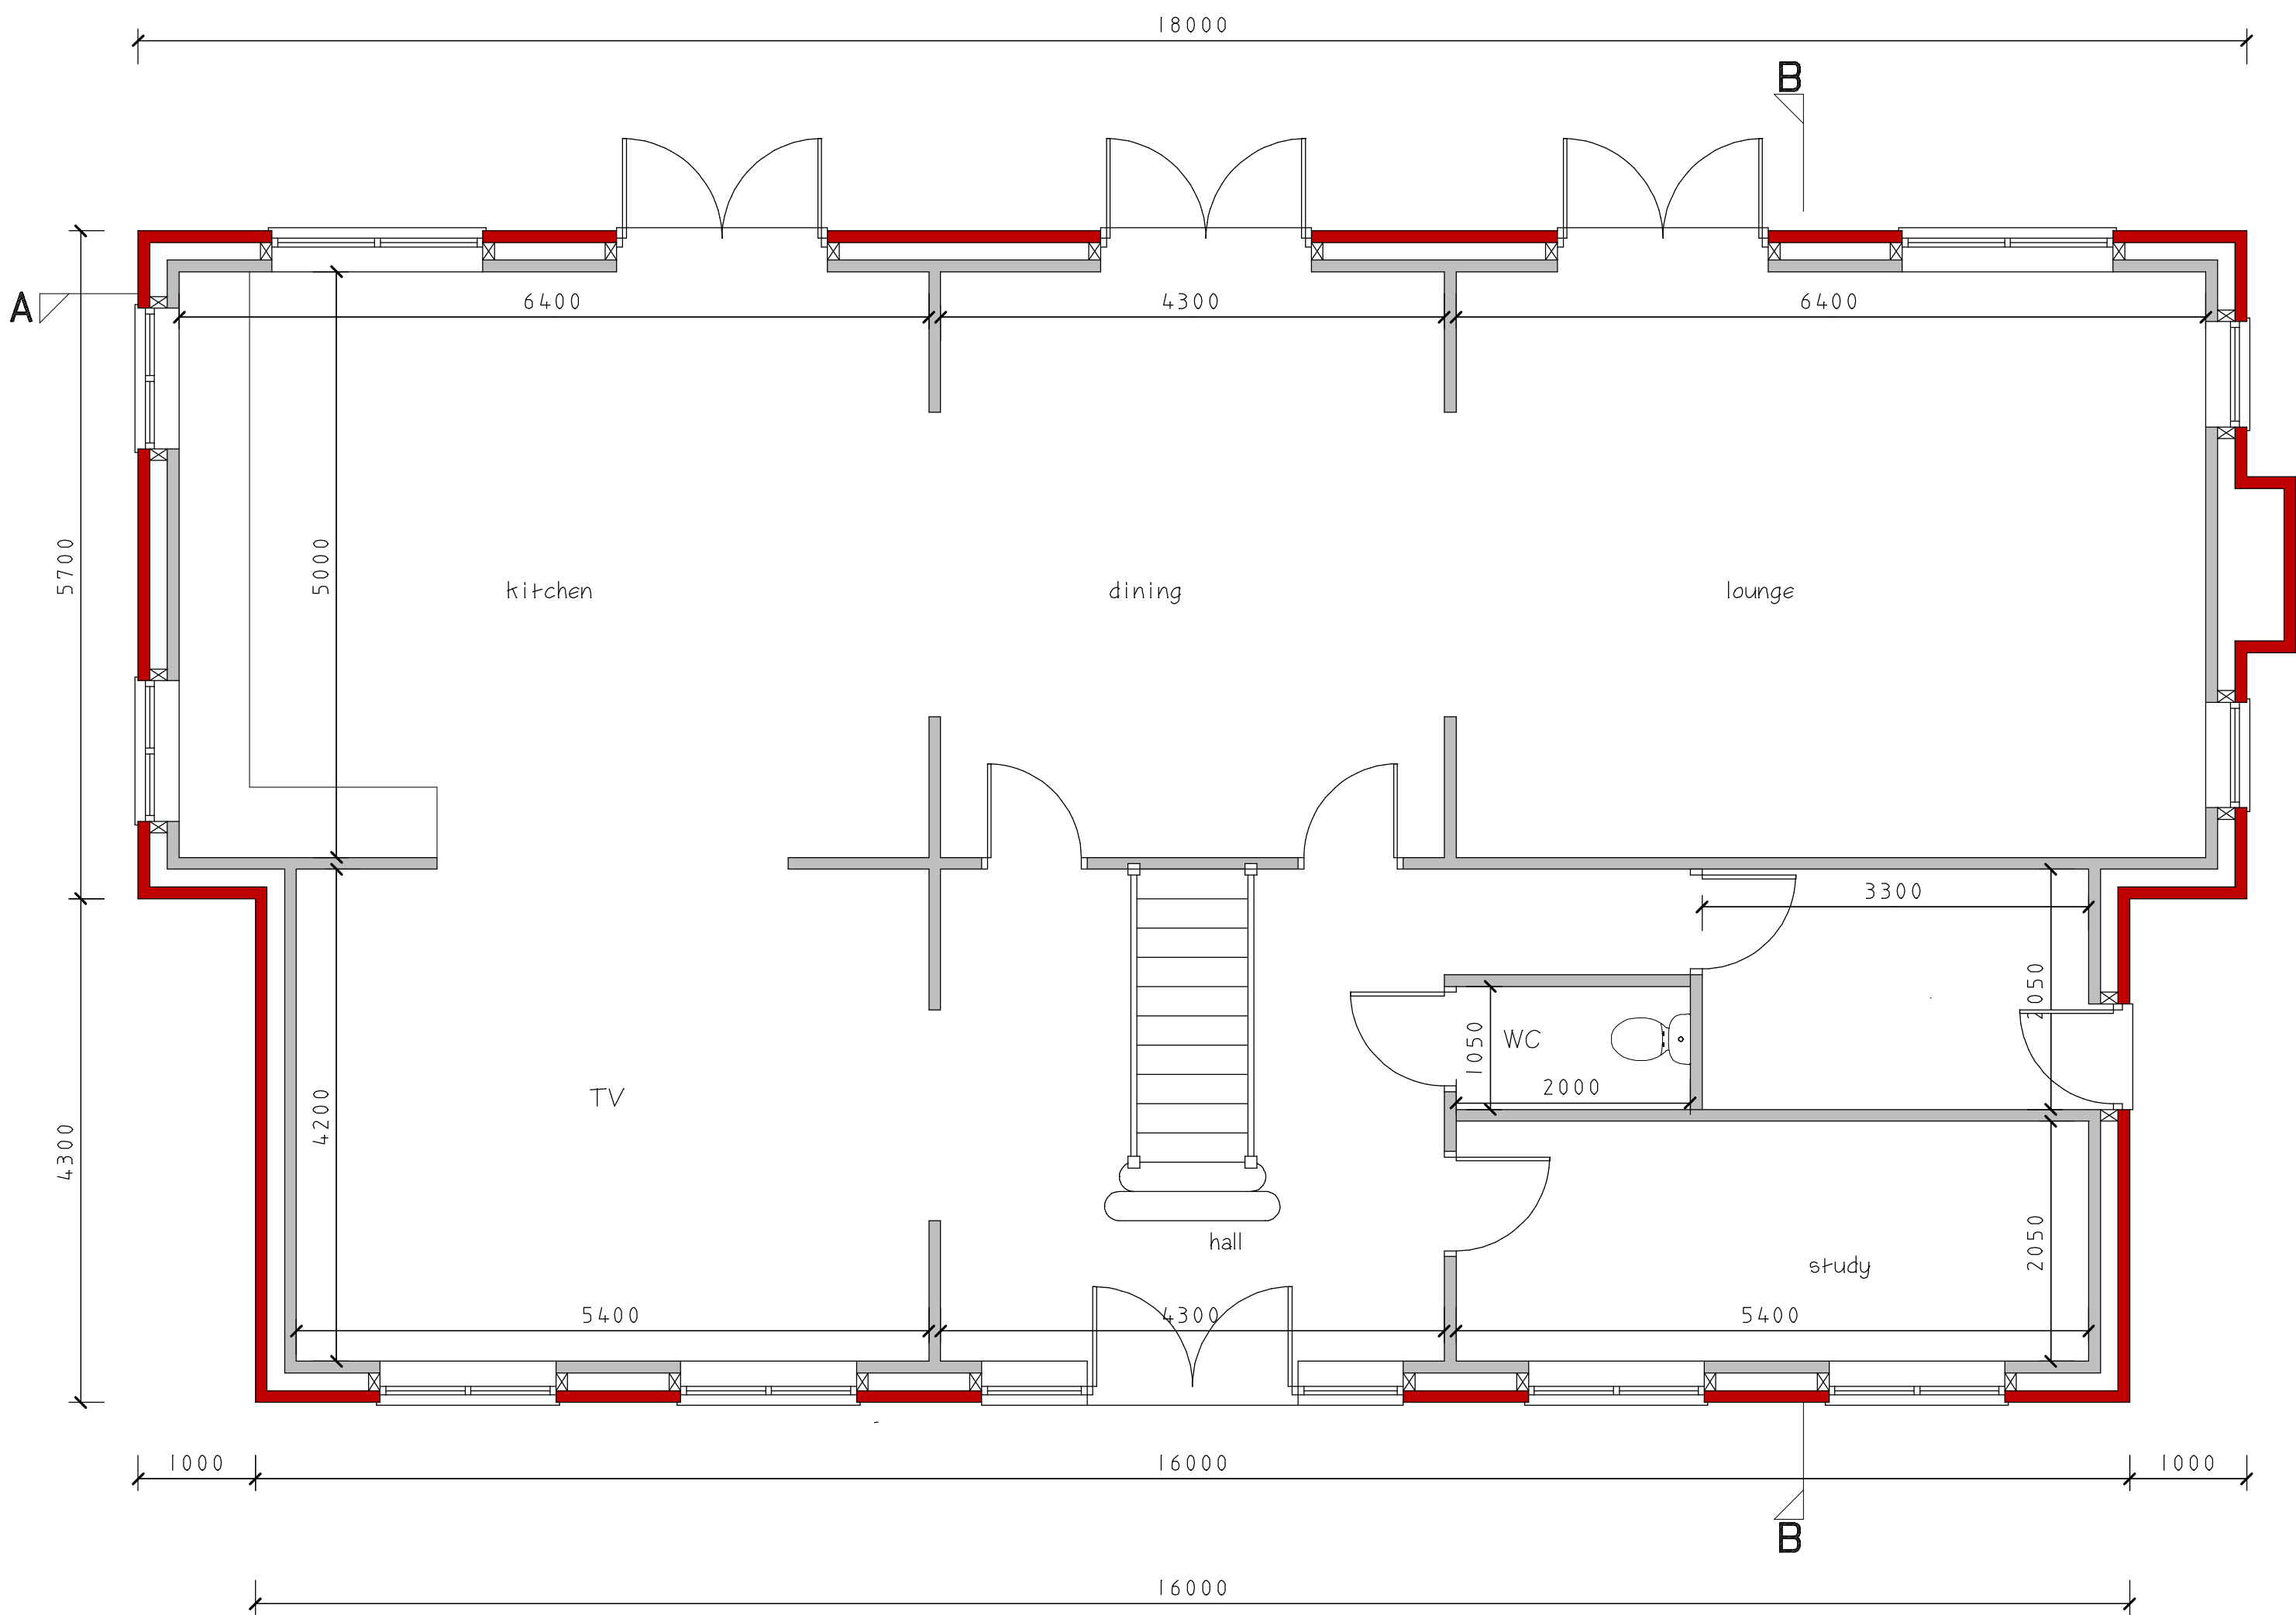

Ground Floor Plan

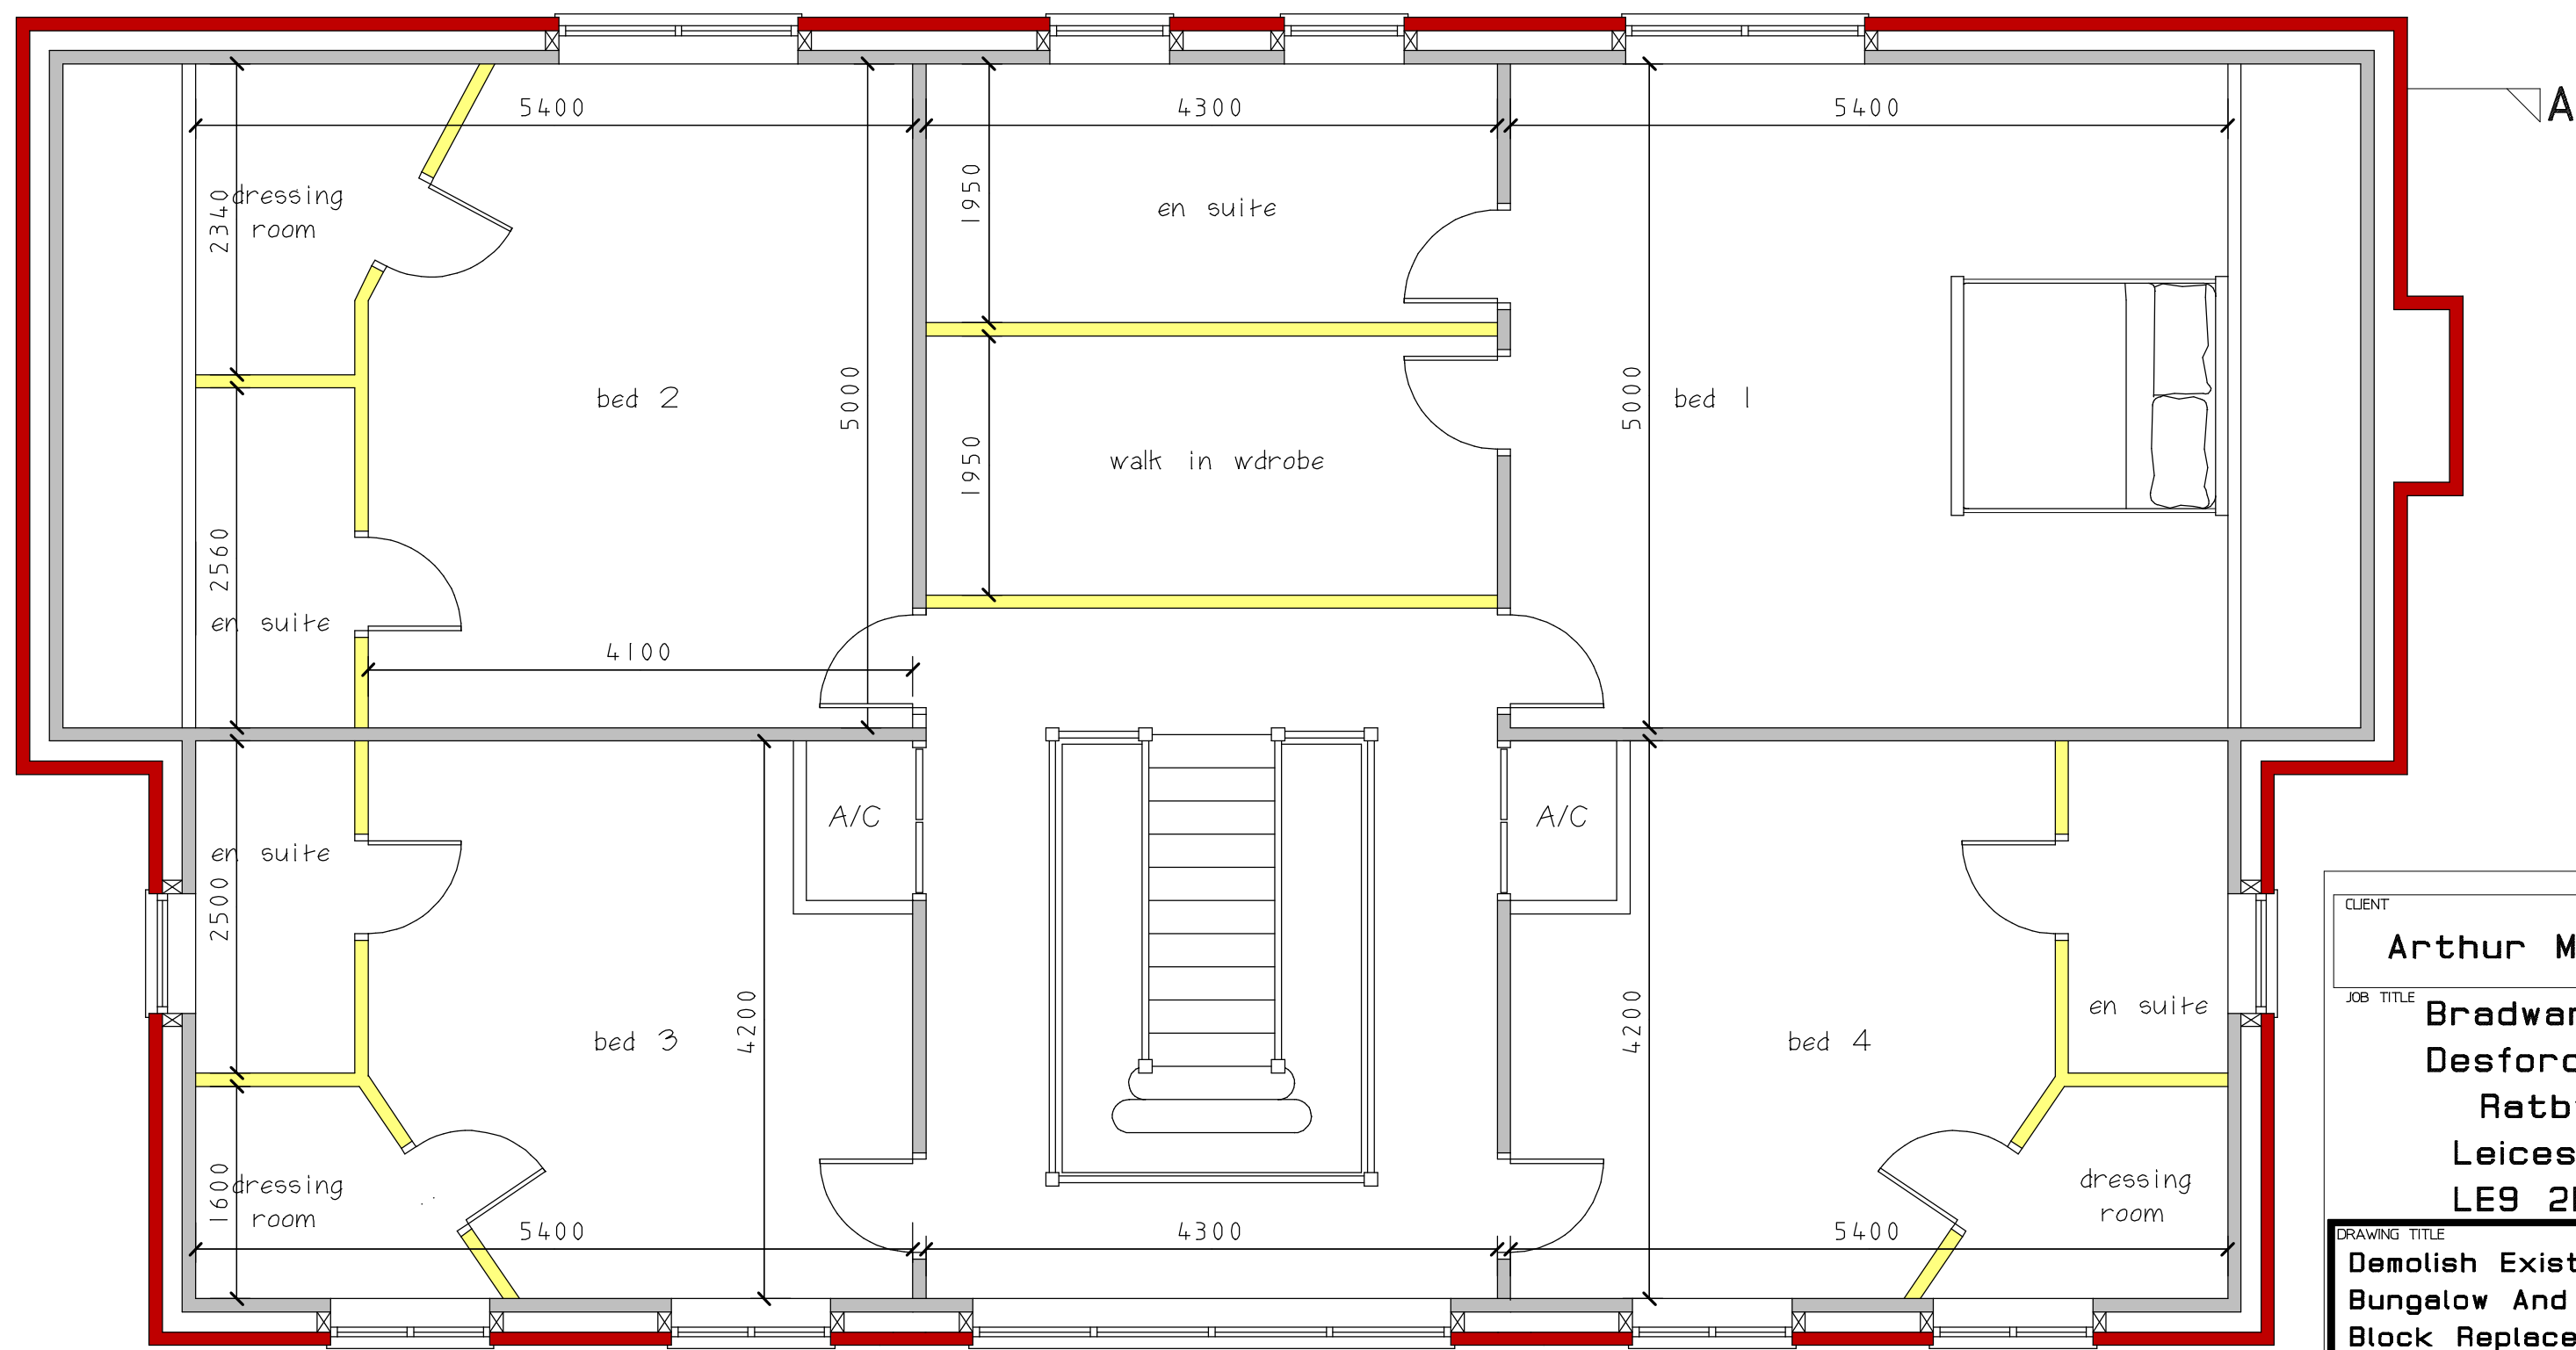

First Floor Plan

CLIENT
Arthur McDonagh

JOB TITLE
**Bradwardine
Desford Lane
Ratby
Leicester
LE9 2BQ**

DRAWING TITLE
**Demolish Existing
Bungalow And Stable
Block Replace With
New Detached Bungalow
And Stable Block**

SCALE
1:50 # 1:100 A1

DATE
Nov 2023

DRAWN BY
A. Moore

ANDREW MOORE
ARCHITECTURAL SERVICES
Tel: 07973397765
Email: andrewmoore@workmail.com

DWG NO
1629

SHEET NO
1