



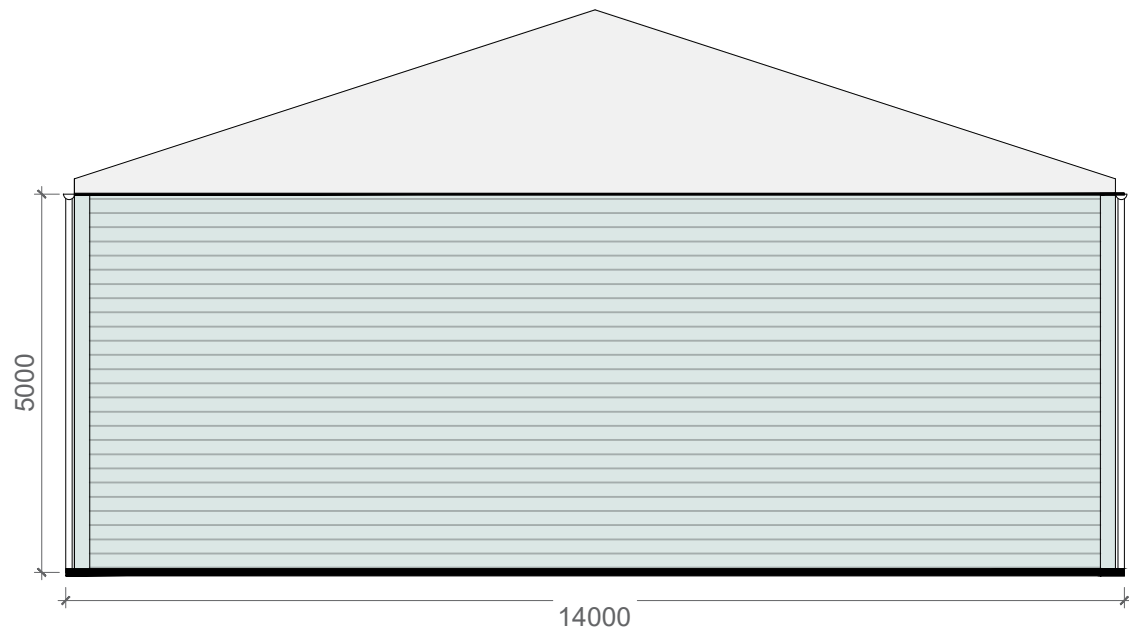


Proposed : North Elevation scale 1:100

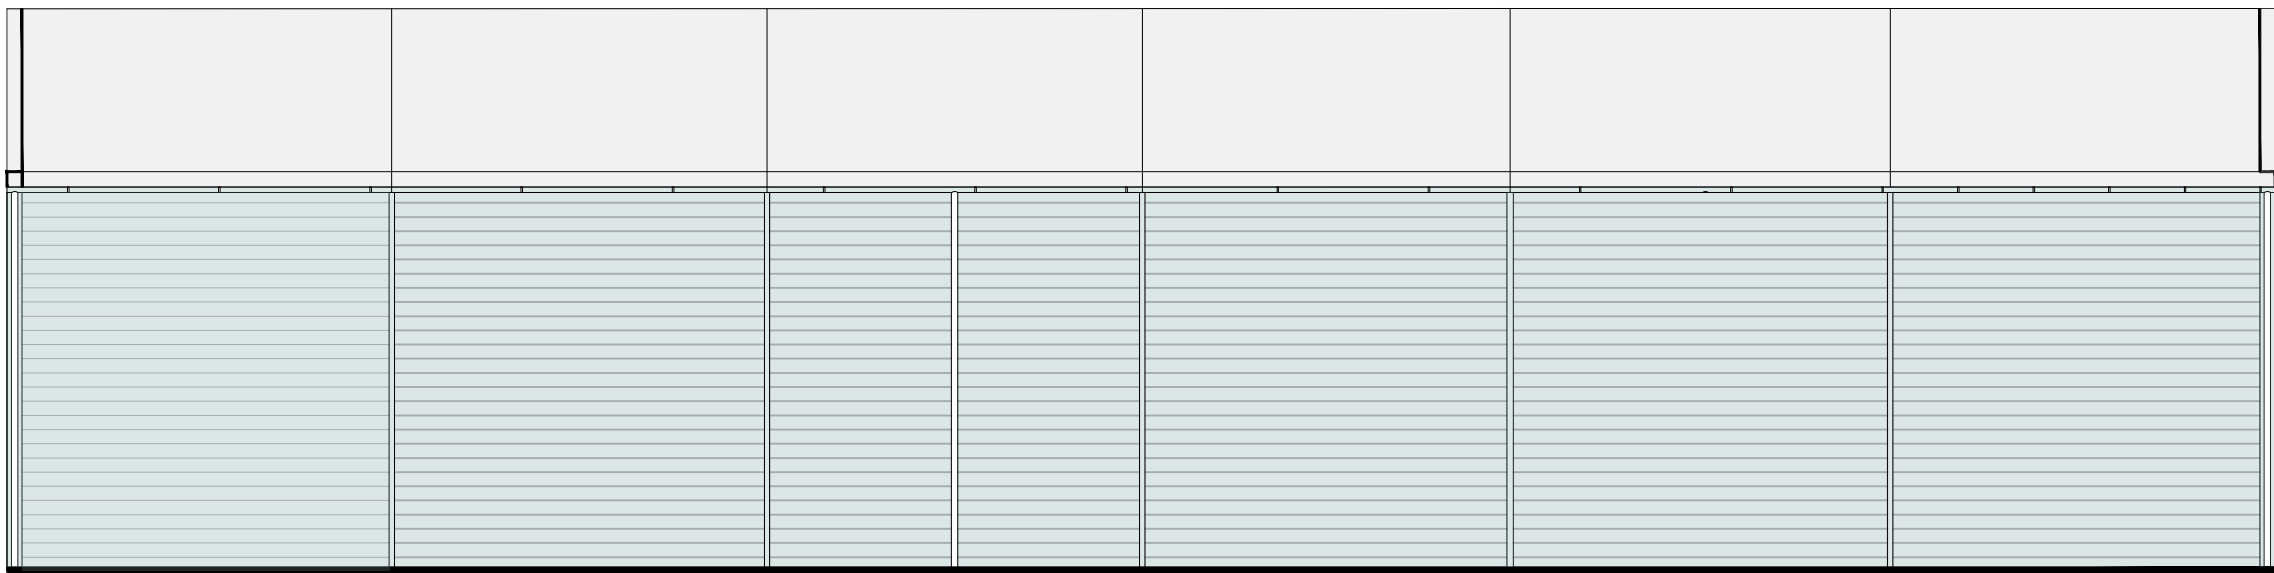


Proposed : East Elevation scale 1:100



Proposed : West Elevation scale 1:100

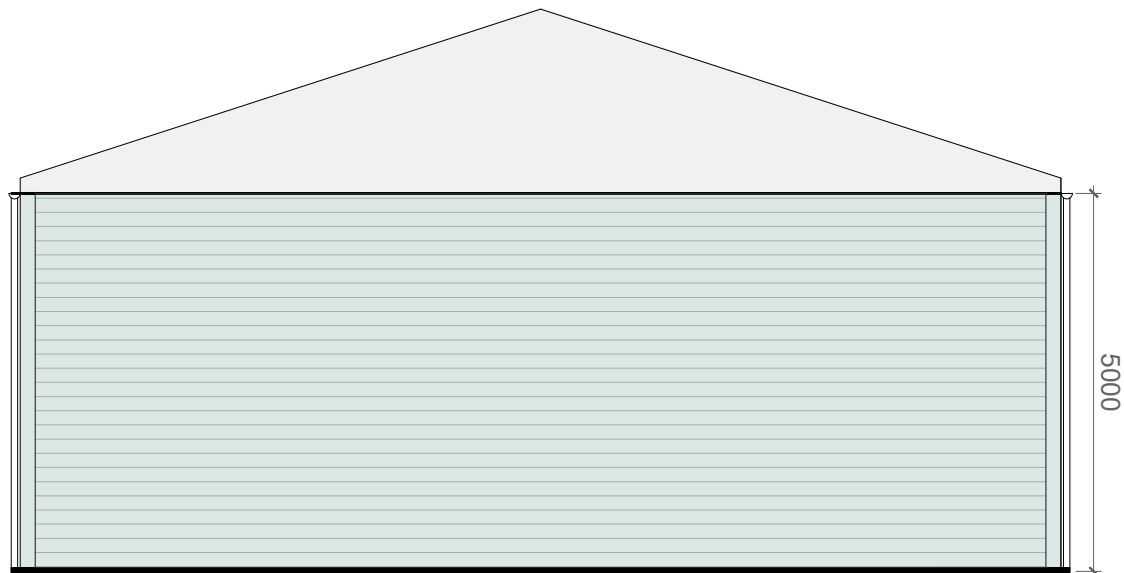

Proposed : South Elevation scale 1:100

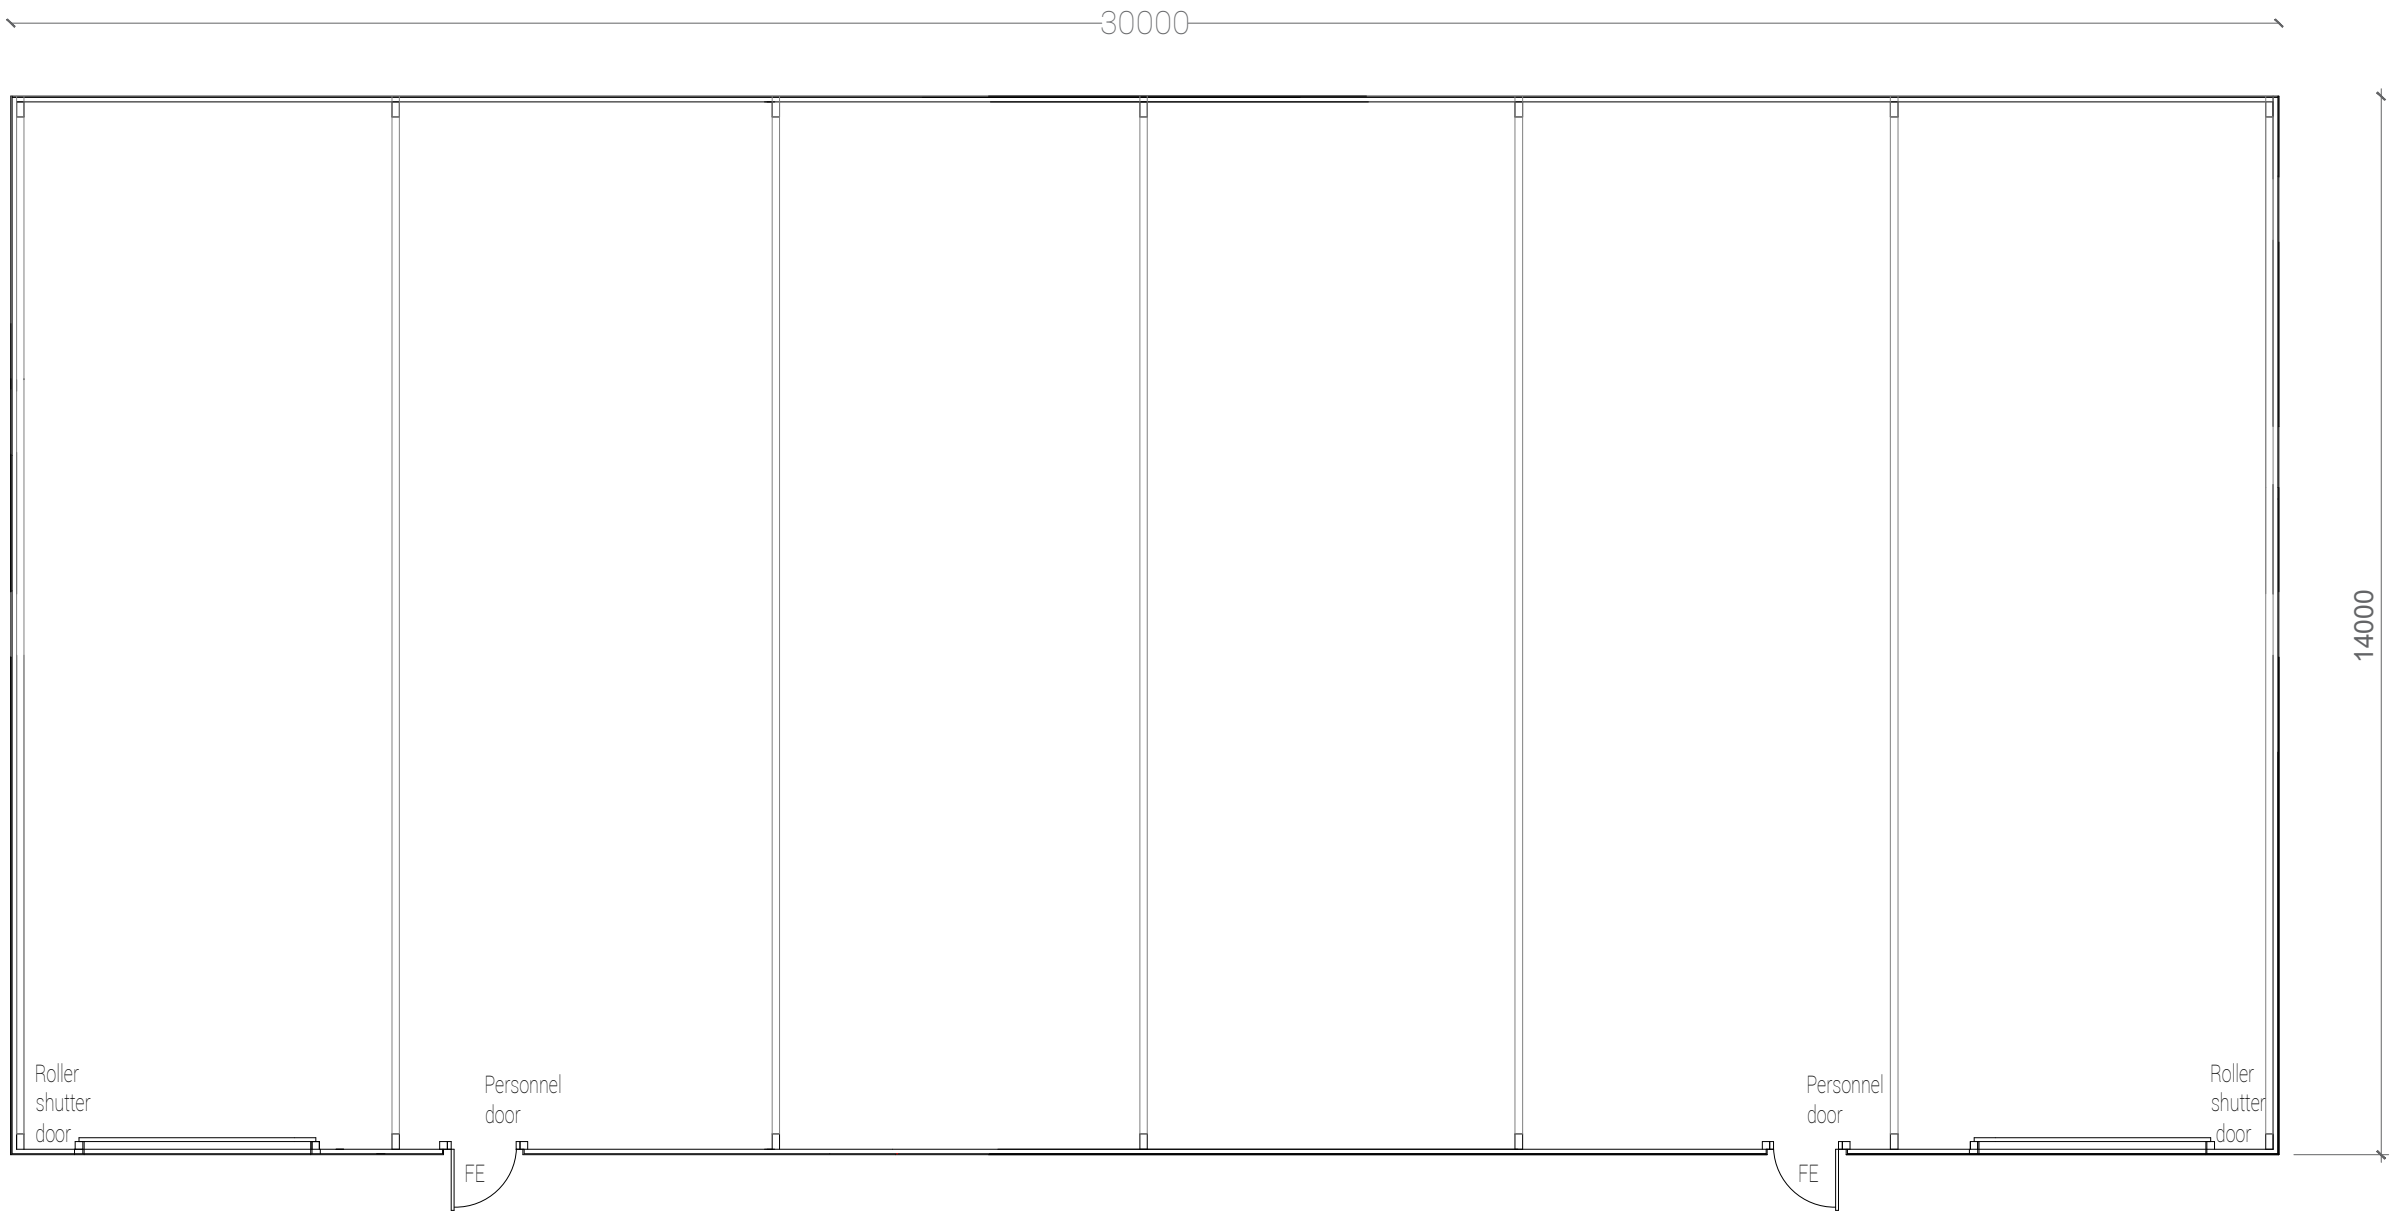

Proposed : Floor Plan scale 1:100

Rev.	Date.	Details
Client:	A1 Motors	
Project:	Unit 20 Waterfield Way, Sketchley Meadows, Hinckley, LE10 3ER	
Drawing Title:	Proposed Plans and Elevations	



Fisher German LLP, The Estates Office
Norman Court, Ashby de la Zouch
Leicestershire, LE65 2UZ
Tel: 01530 412821
E-mail: ashby@fishergerman.co.uk

Scale Bar	1:100	North	
			
First Issued:	12.10.23	Revision Checked	12.10.23
Drawn:	EB	Checked	SN
Project Ref :	140555	Project	A2
Drawing Ref:	PP01	Rev:	- Issue 01