


Proposed Residential Development at Ashby Lane, Stapleton

NOTE: All windows, openings and solar shading are subject to change after TM59 calculation

Proposed House: Plot 3


GIA: 215m² (2,314ft²)

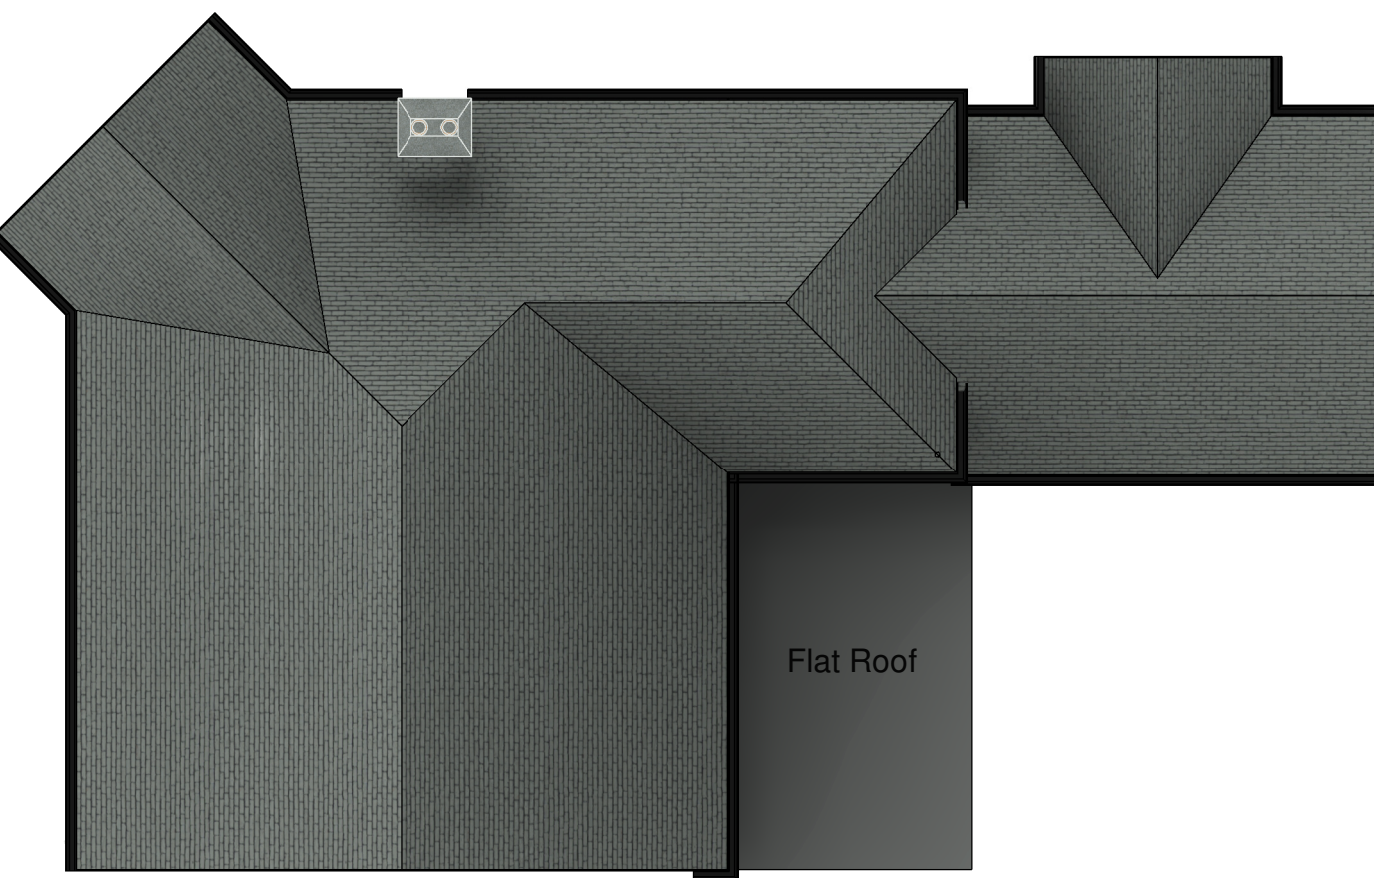

Roof Plan



First Floor Plan

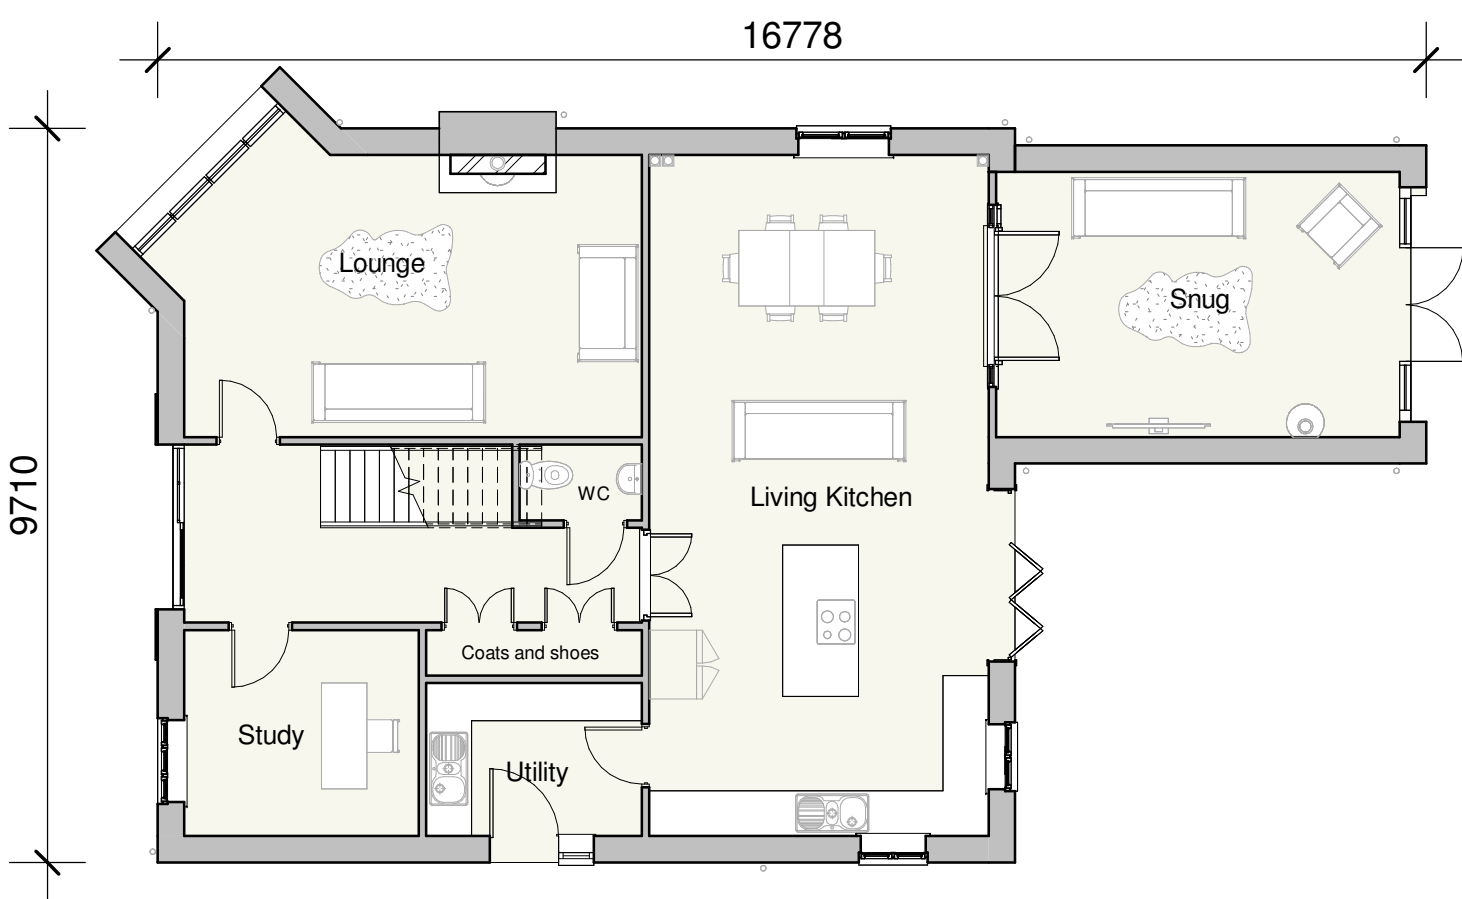

Ground Floor Plan



Front Elevation



Rear Elevation



Side Elevation



Side Elevation



0m 2m 4m 6m 8m 10m
SCALE 1:100 @ A1

Rev A - Openers added for Part O - JET - 22.05.23

Client TM Properties			hayward ARCHITECTS LTD 19 Station Road Hinckley Leicestershire LE10 1AW Tel: 01455 635 665 Fax: 01455 618 971 www.hayward-architects.co.uk	
Project Title Ashby Rd Stapleton				
Drawing Title Bespoke House: Plot 3			Job No. 23-07-A	Drawing No. PL07-A
Scale 1:100	Date April 2023	Sheet A1		
Author JET	Checked by			
The COPYRIGHT OF THIS DRAWING IS VESTED IN HAYWARD ARCHITECTS LTD. REPRODUCTION FOR ANY OTHER CLIENT OR THIRD PARTY WITHOUT THE WRITTEN PERMISSION OF THE COPYRIGHT HOLDER, OR NOT SCALE FROM DIMENSIONS AND ONE'S PRELIMINARY DIMENSIONS ARE TO BE USED			Status Design Development	