


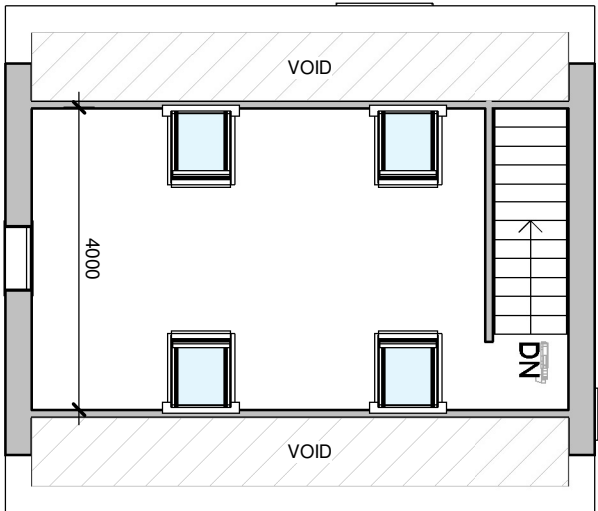


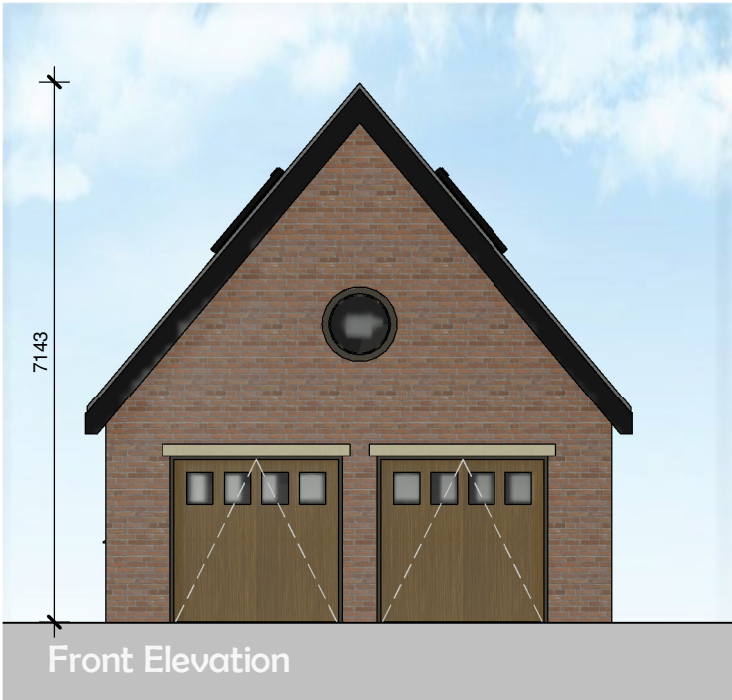


First Floor Plan

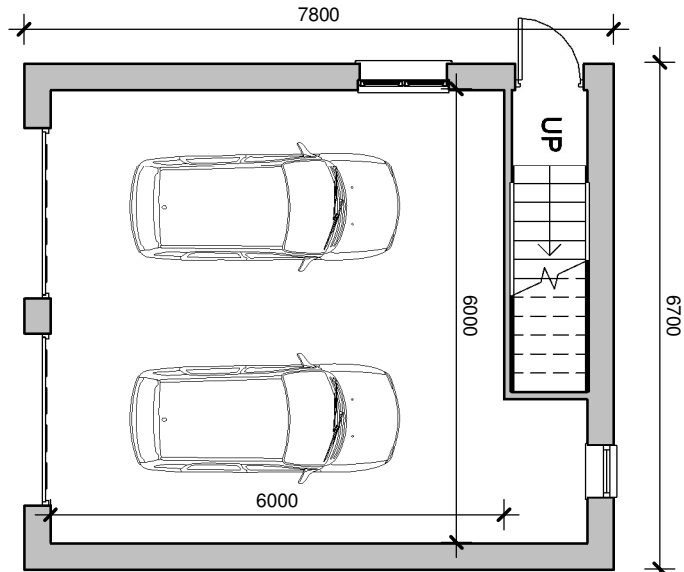

Ground Floor Plan

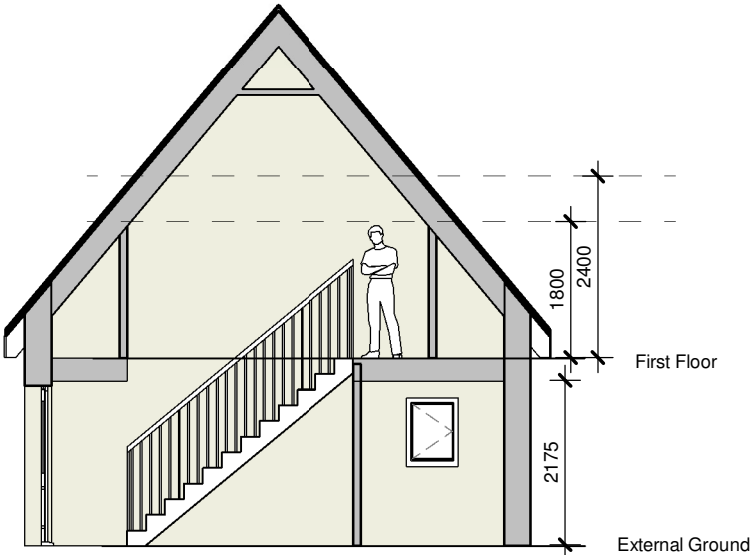

Section A-A

 

SCALE 1:100 @ A3

Client TM Morris Properties				hayward ARCHITECTS LTD	
Project Ashby Rd Stapleton	Scale 1:100	Sheet A3	Job No. 23-07	19 Station Road Hinckley Leicestershire LE10 1AW	Tel: 01455 635 665 Fax: 01455 618 971 www.hayward-architects.co.uk
	Date April 2023				
Drawing Proposed Double Garage	Author JET	Checked by	Drawing No. PL10-A		
THE COPYRIGHT OF THIS DRAWING IS VESTED IN HAYWARD ARCHITECTS LTD. REPRODUCTION IN ANY FORM, EITHER IN WHOLE OR IN PART IS FORBIDDEN WITHOUT THE PRIOR WRITTEN PERMISSION OF THE COPYRIGHT HOLDER. DO NOT SCALE FROM DRAWING AND ONLY FIGURED DIMENSIONS ARE TO BE USED				Drawing Status Planning Submission	