




Breach Lane, Earl Shilton.

House Type B


Plots 3 & 7

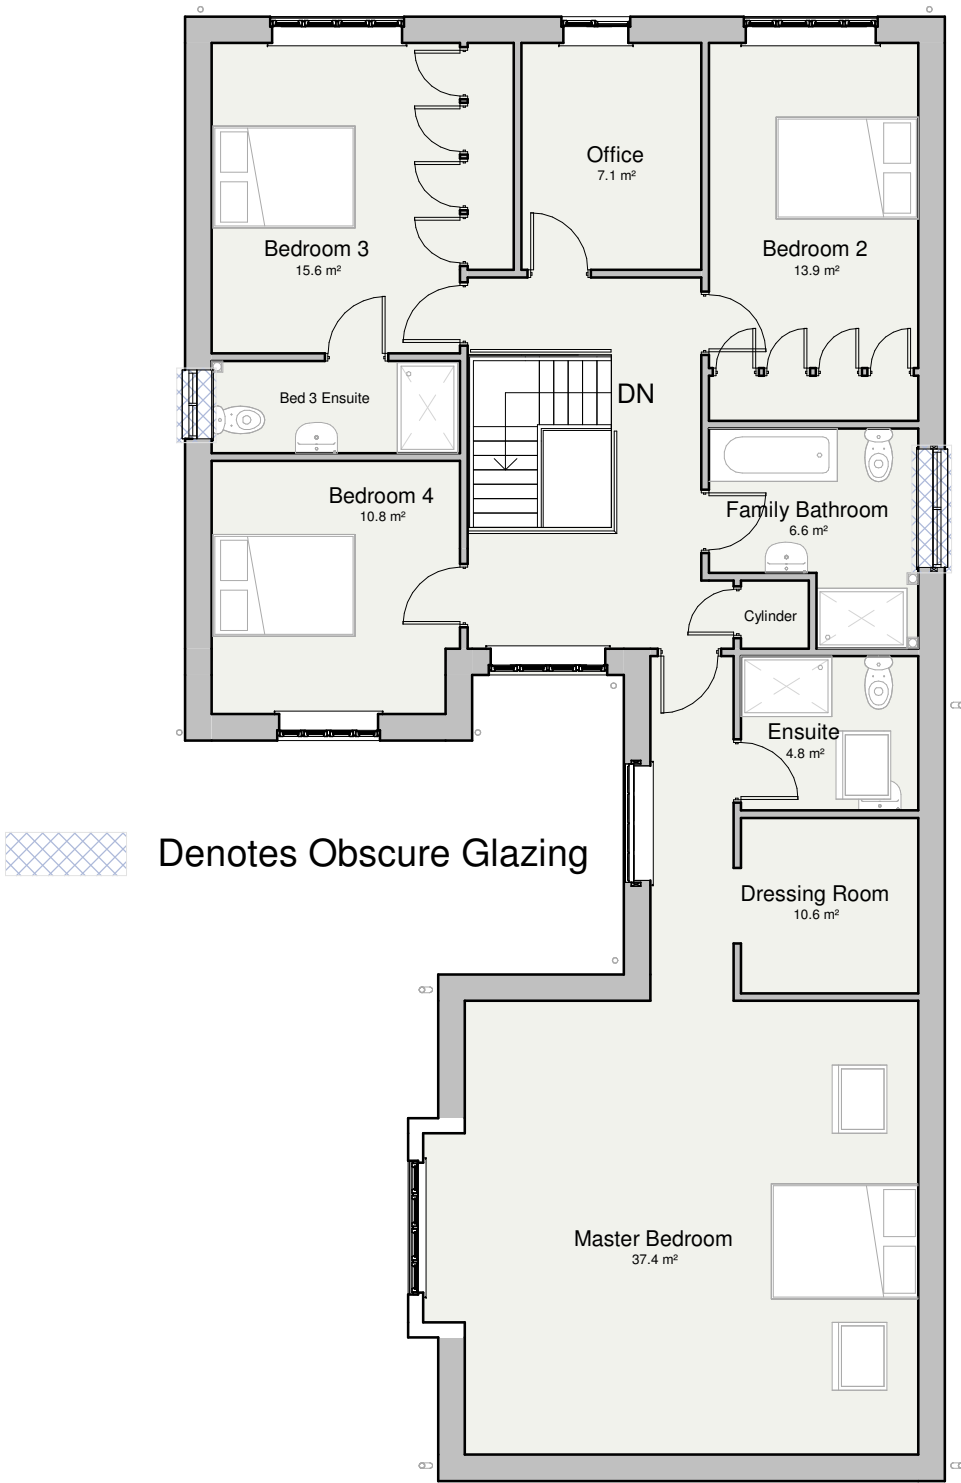

First Floor Plan

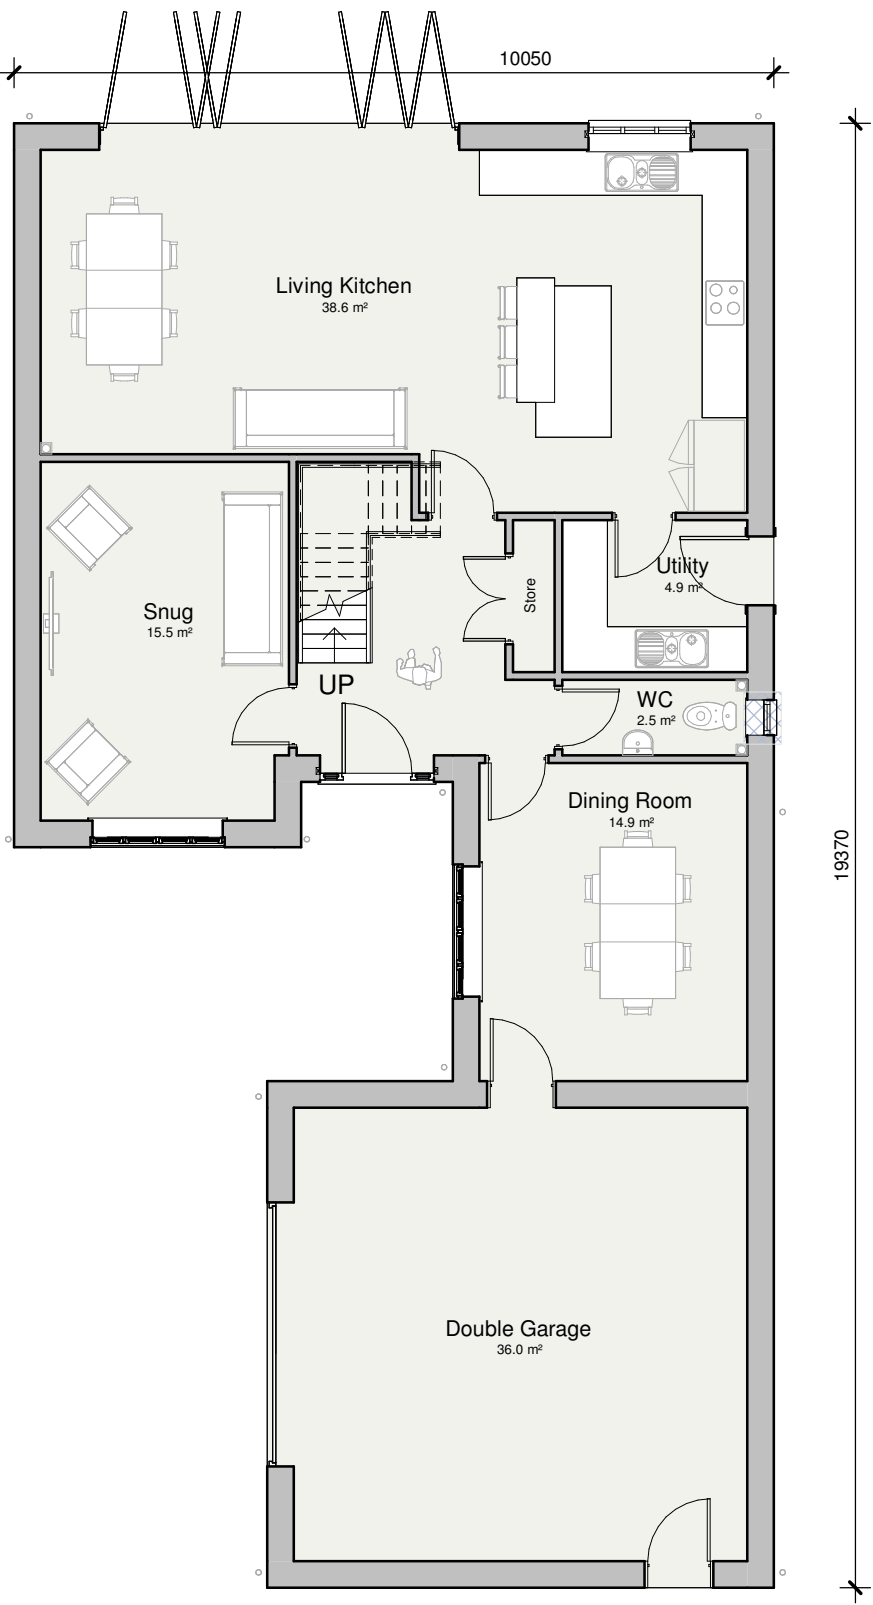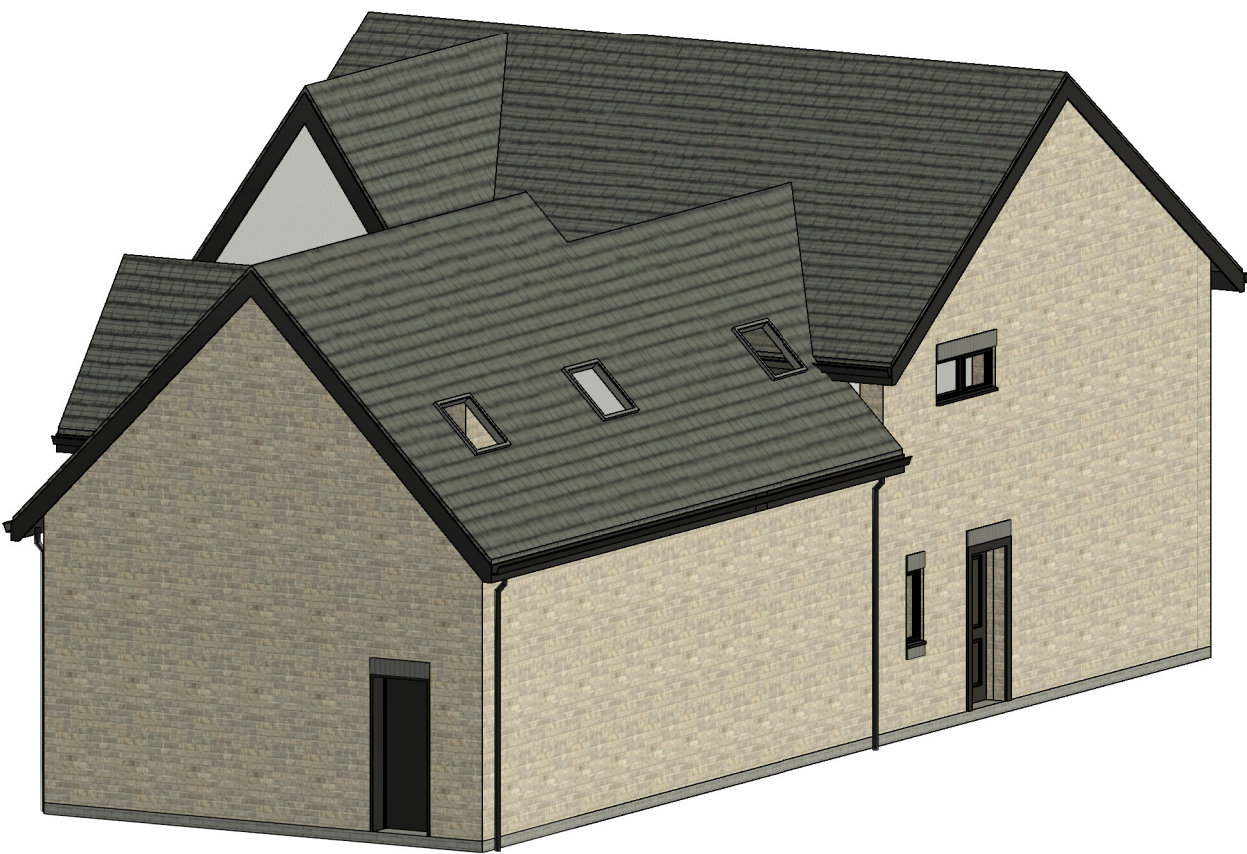

Ground Floor Plan

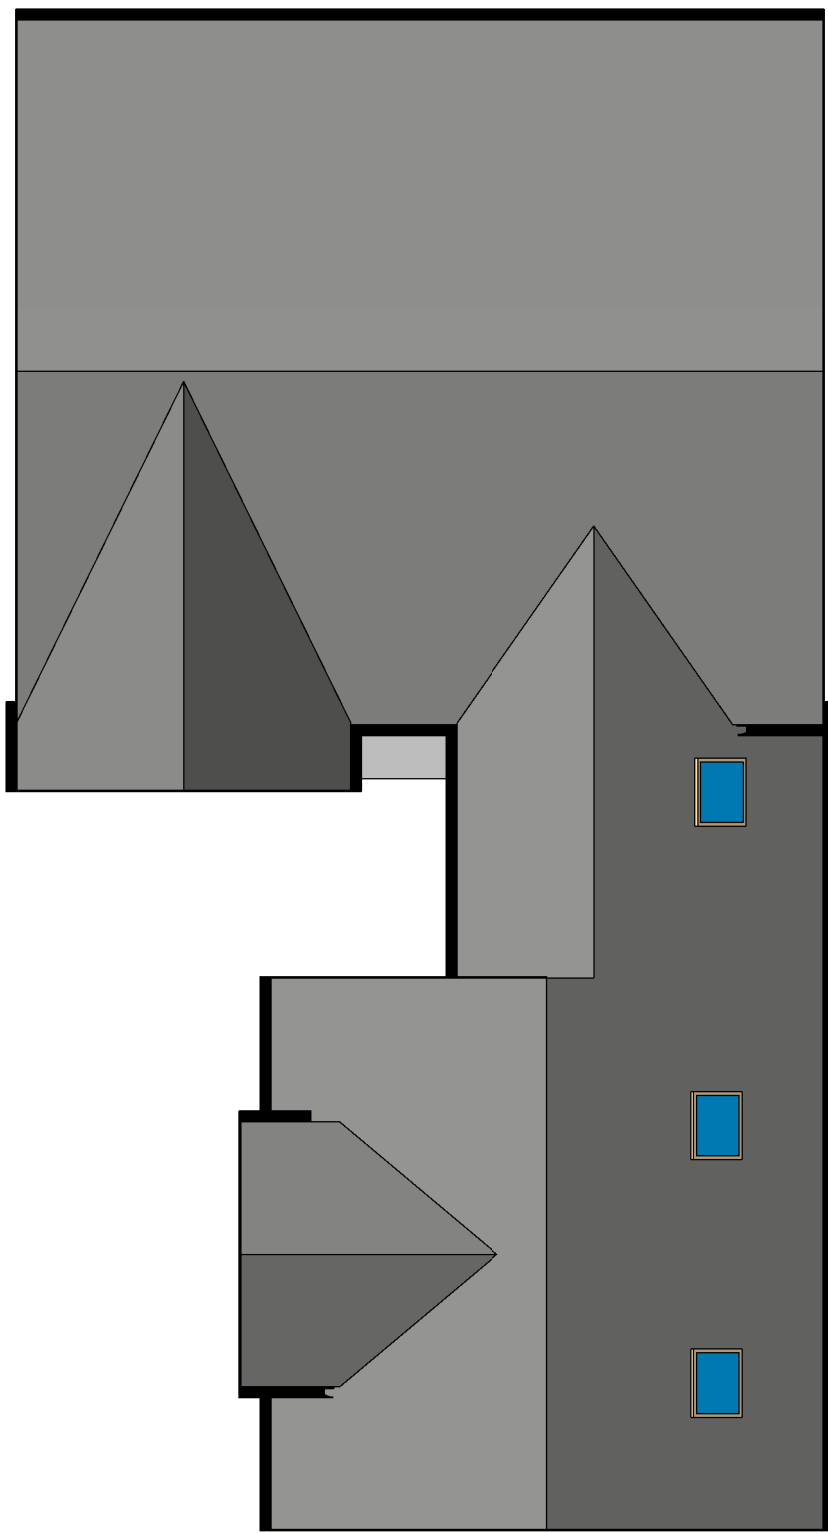

Roof Plan



Client Stronghold Developments		hayward ARCHITECTS LTD 19 Station Road Hinckley Leicestershire LE10 1AW Tel: 01455 635 665 Fax: 01455 618 971 www.hayward-architects.co.uk	
Project Title Breach Lane Earl Shilton			
Drawing Title Proposed House Type B		Job No. 22-61	
Scale 1:100	Date February 2023	Sheet A1	Drawing No. 22-61-PL03
Author JET	Checked by -		Status Planning