



House Type C

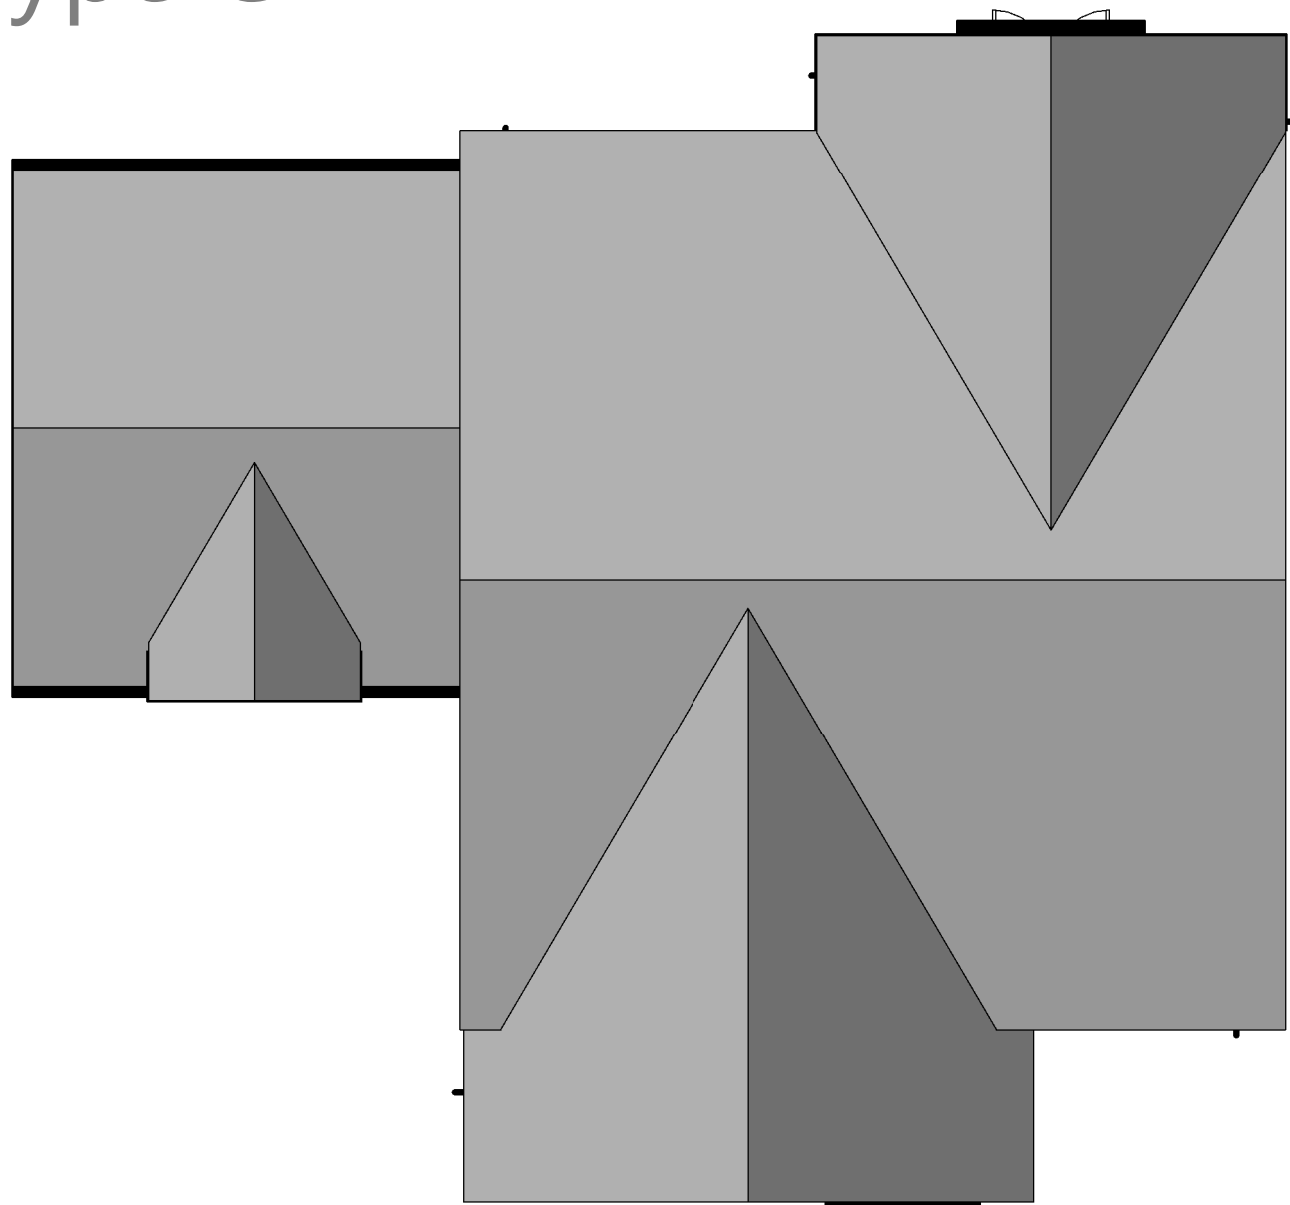

Roof Plan

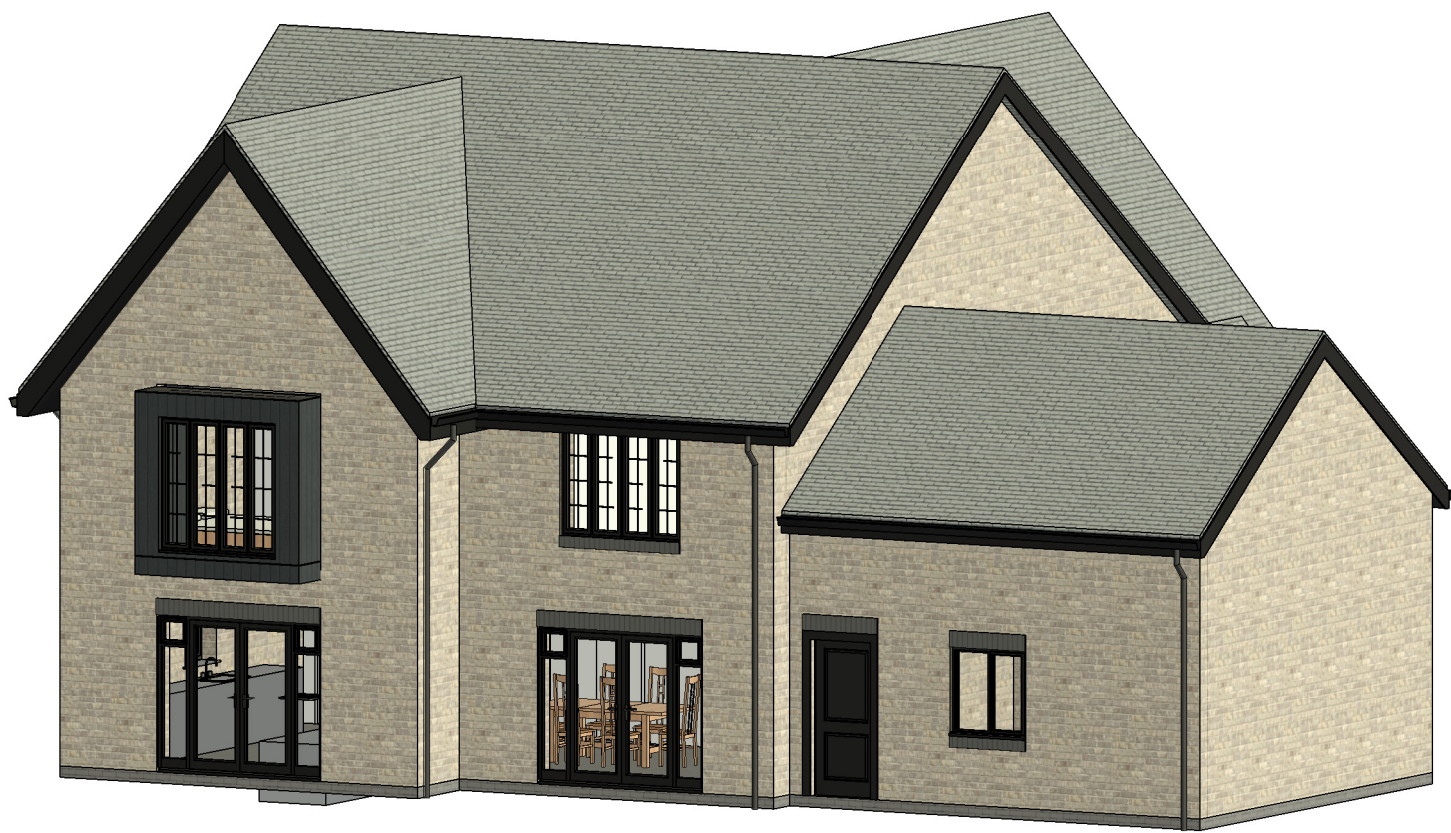


Rear View




Front View



First Floor Plan

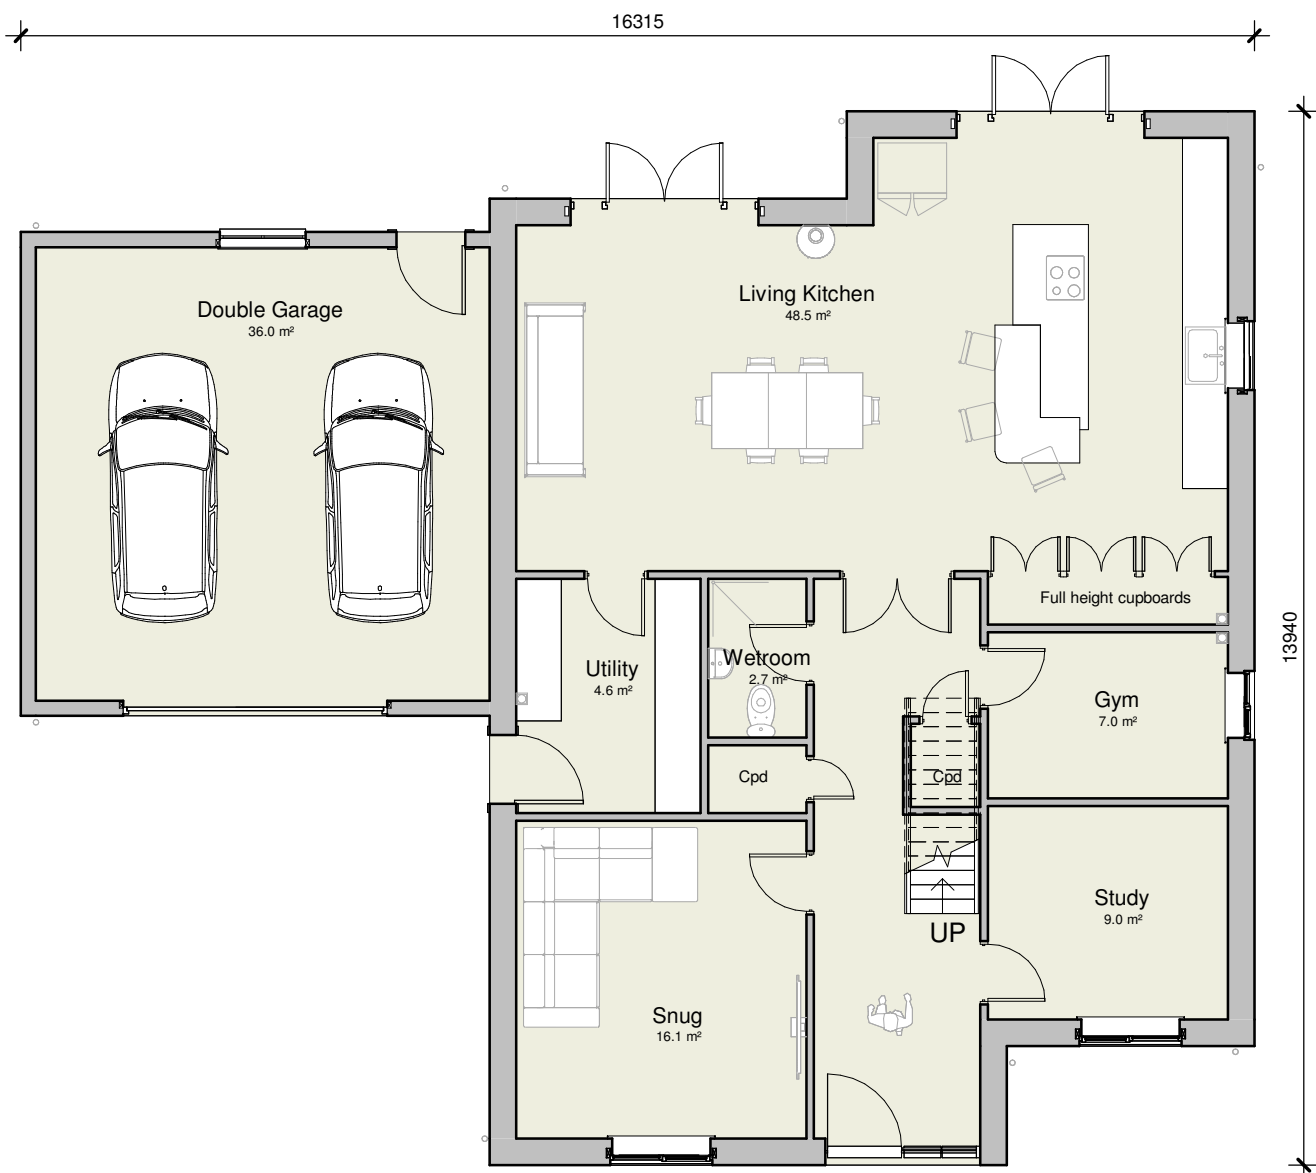

Ground Floor Plan

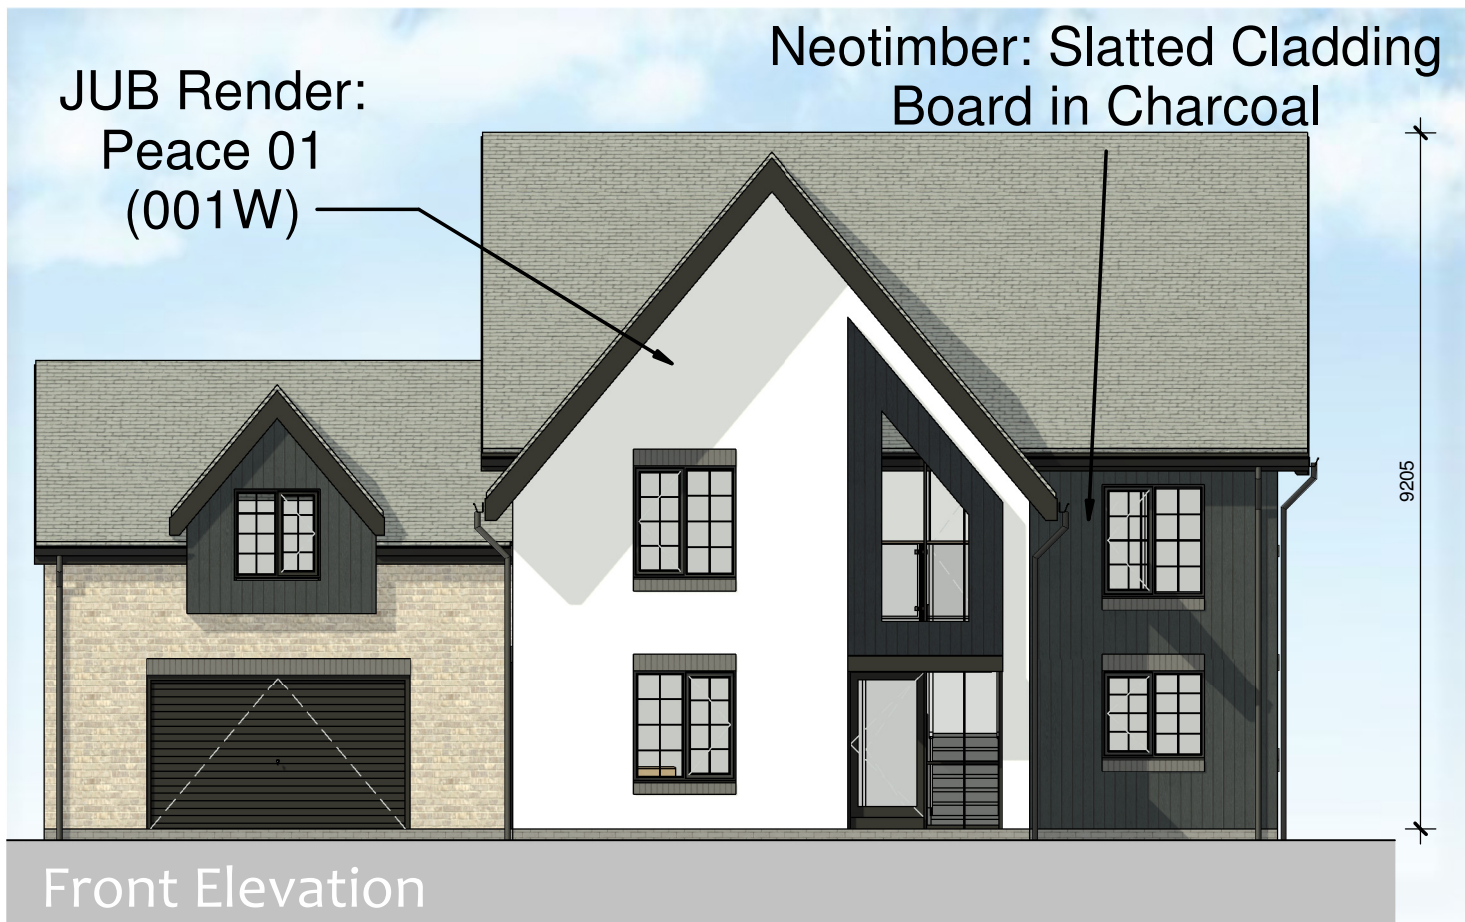


Front Elevation



Rear Elevation



Side Elevation

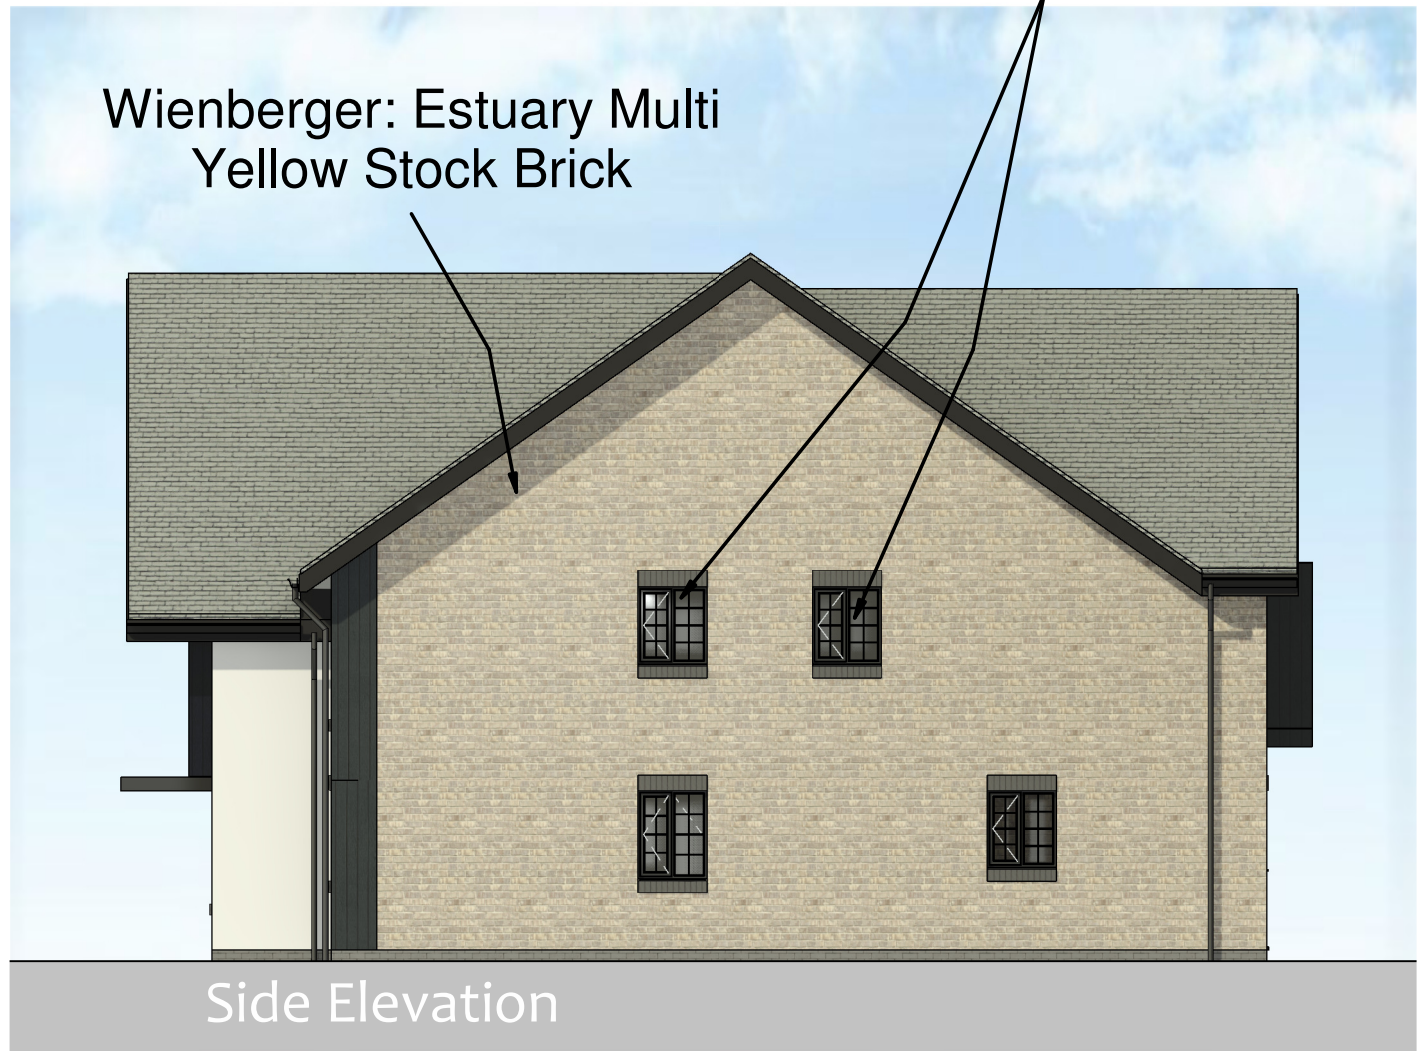

Side Elevation



Client Stronghold		hayward ARCHITECTS LTD 19 Station Road Hinckley Leicestershire LE10 1AW Tel: 01455 635 665 Fax: 01455 618 971 www.hayward-architects.co.uk	
Project Title Residential Development Breach Lane Earl Shilton			
Drawing Title House Type C		Job No. 22-61	
Scale 1:100	Date February 2023	Sheet A1	Drawing No. 22-61-PL04
Author JET	Checked by /		Status Planning