



Breach Lane, Earl Shilton.

House Type D


Plot 5

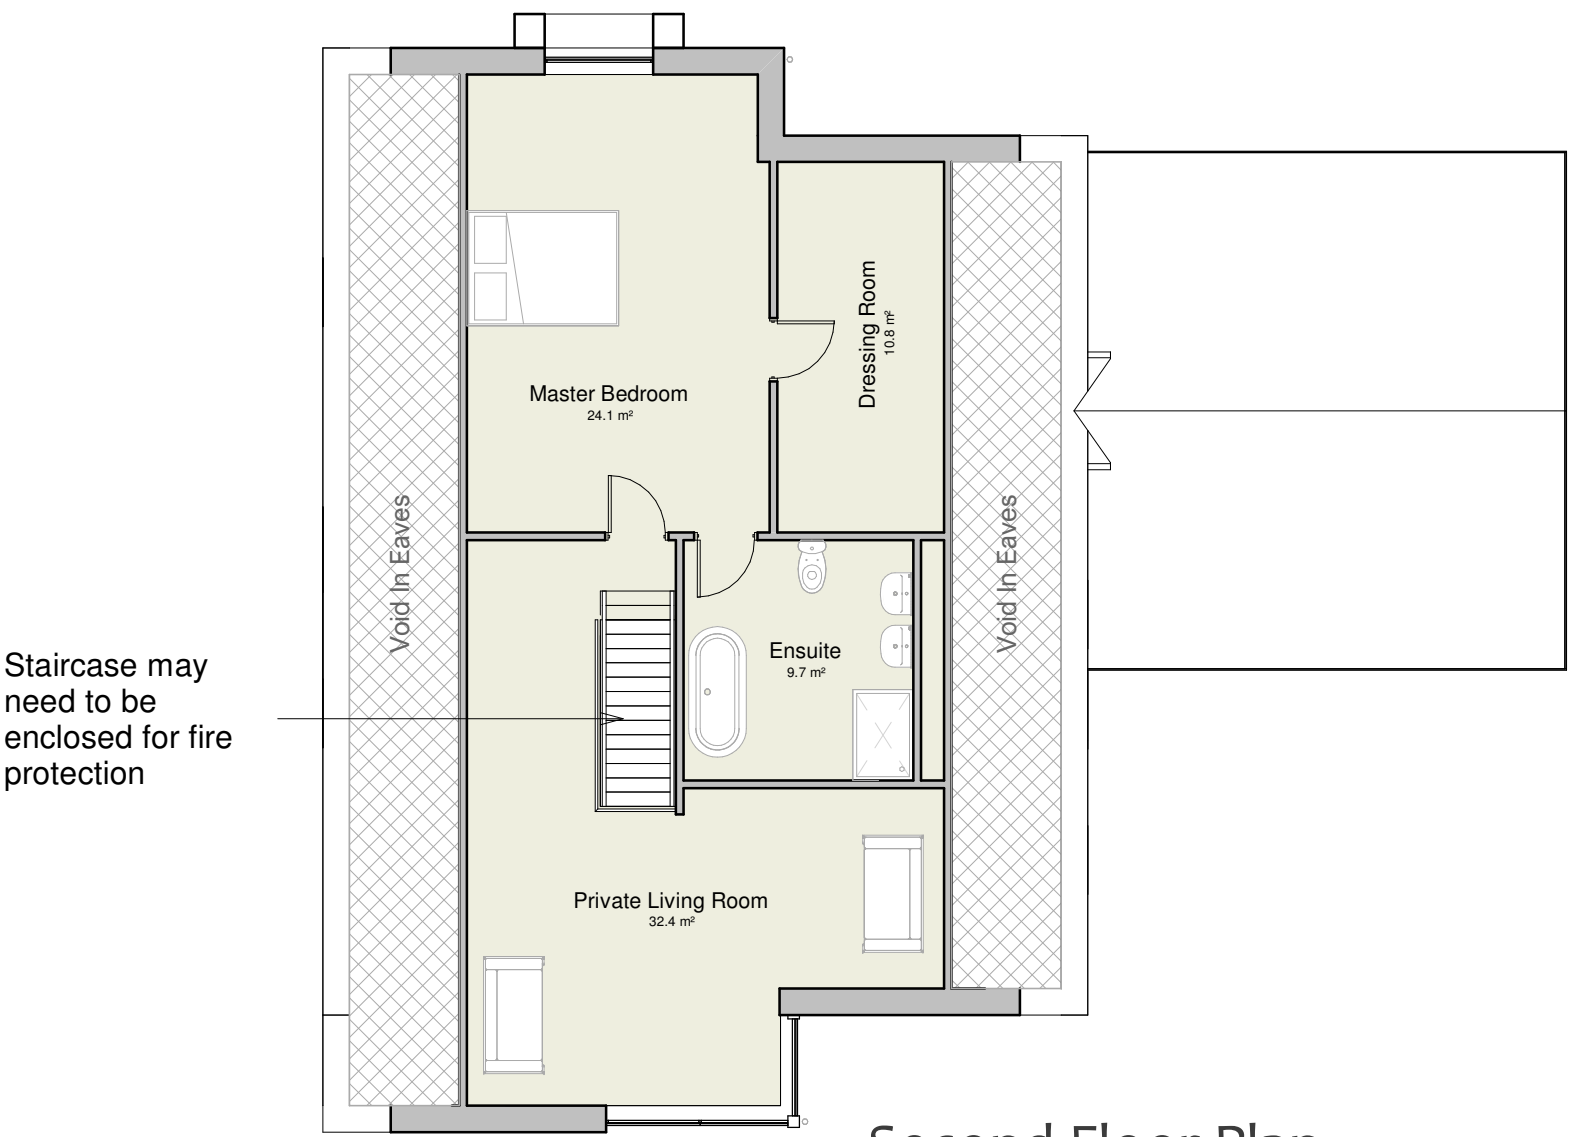


Second Floor Plan

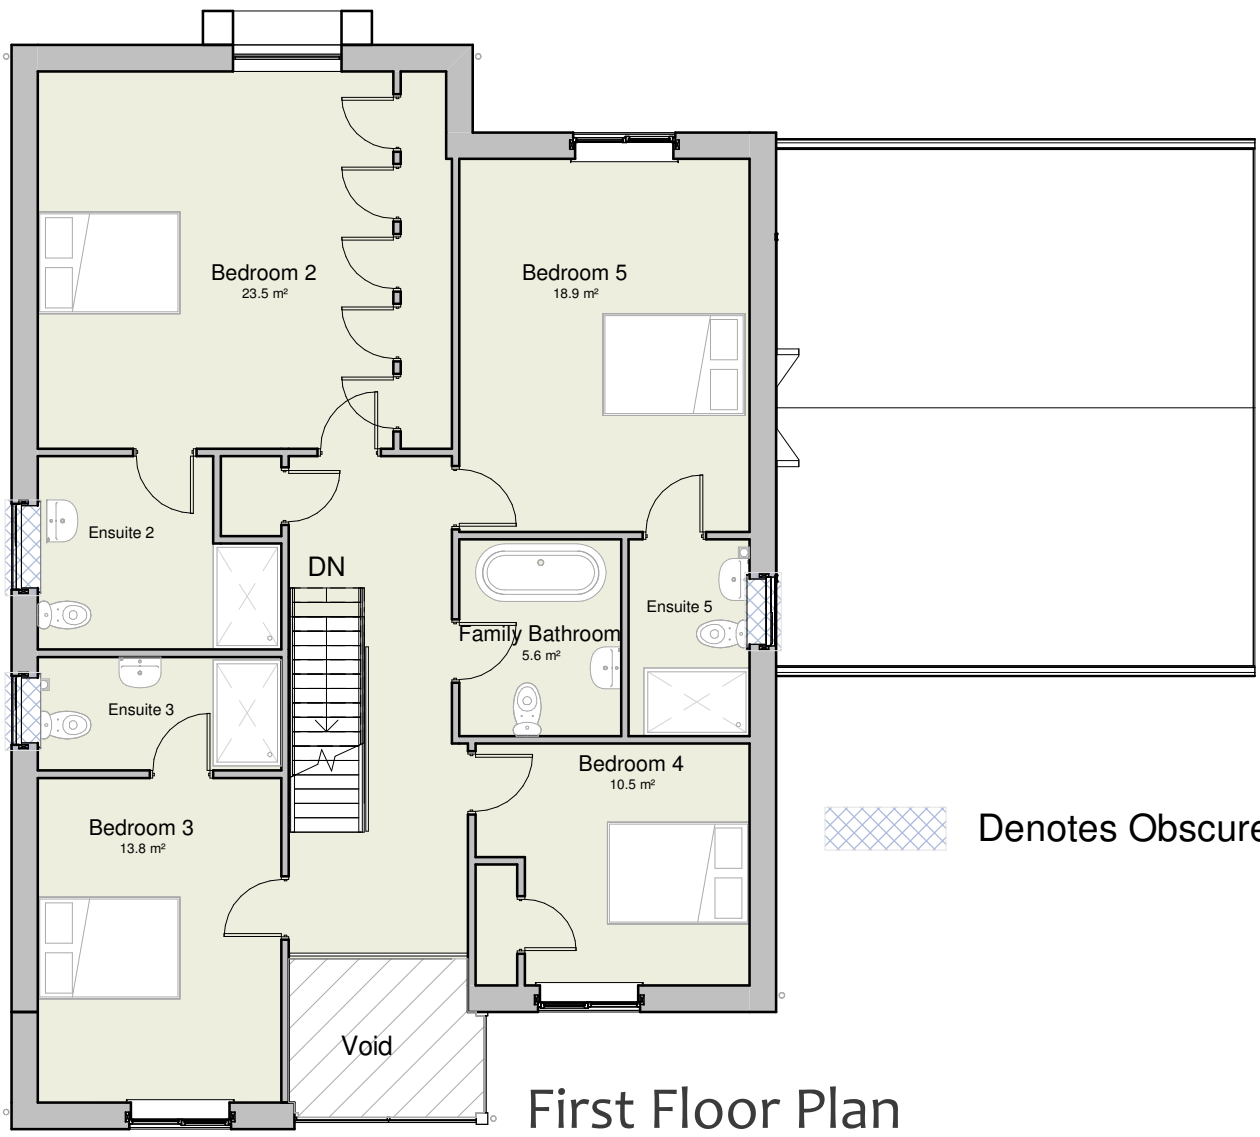


First Floor Plan

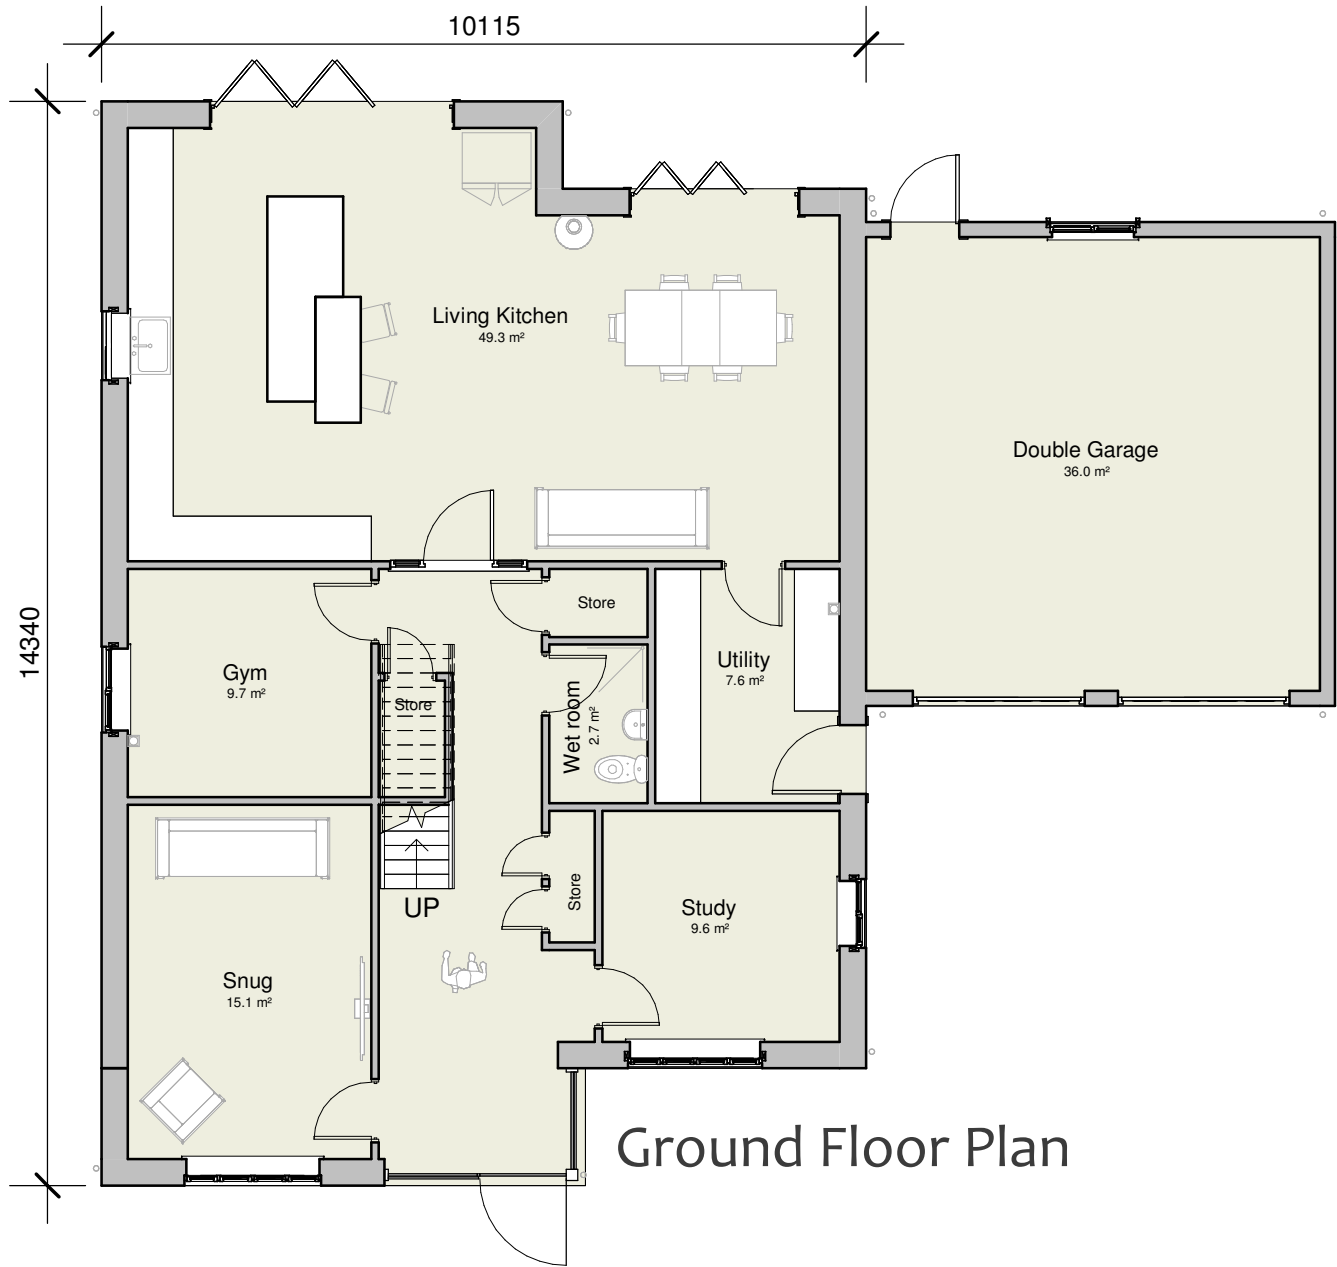

Ground Floor Plan

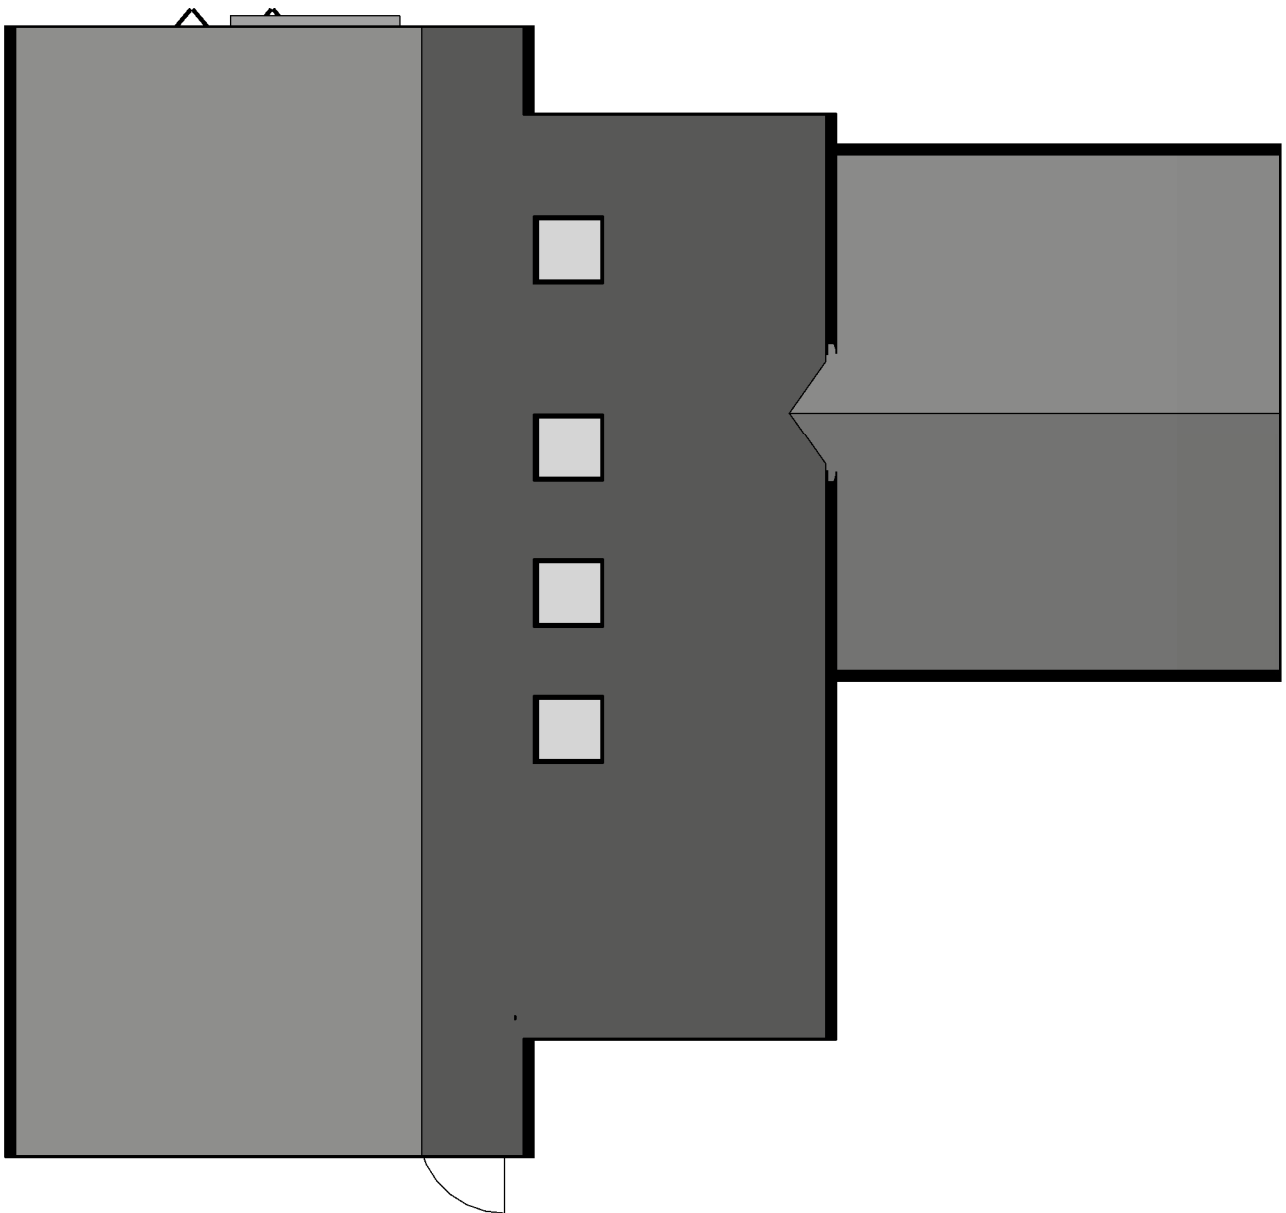


Roof Plan

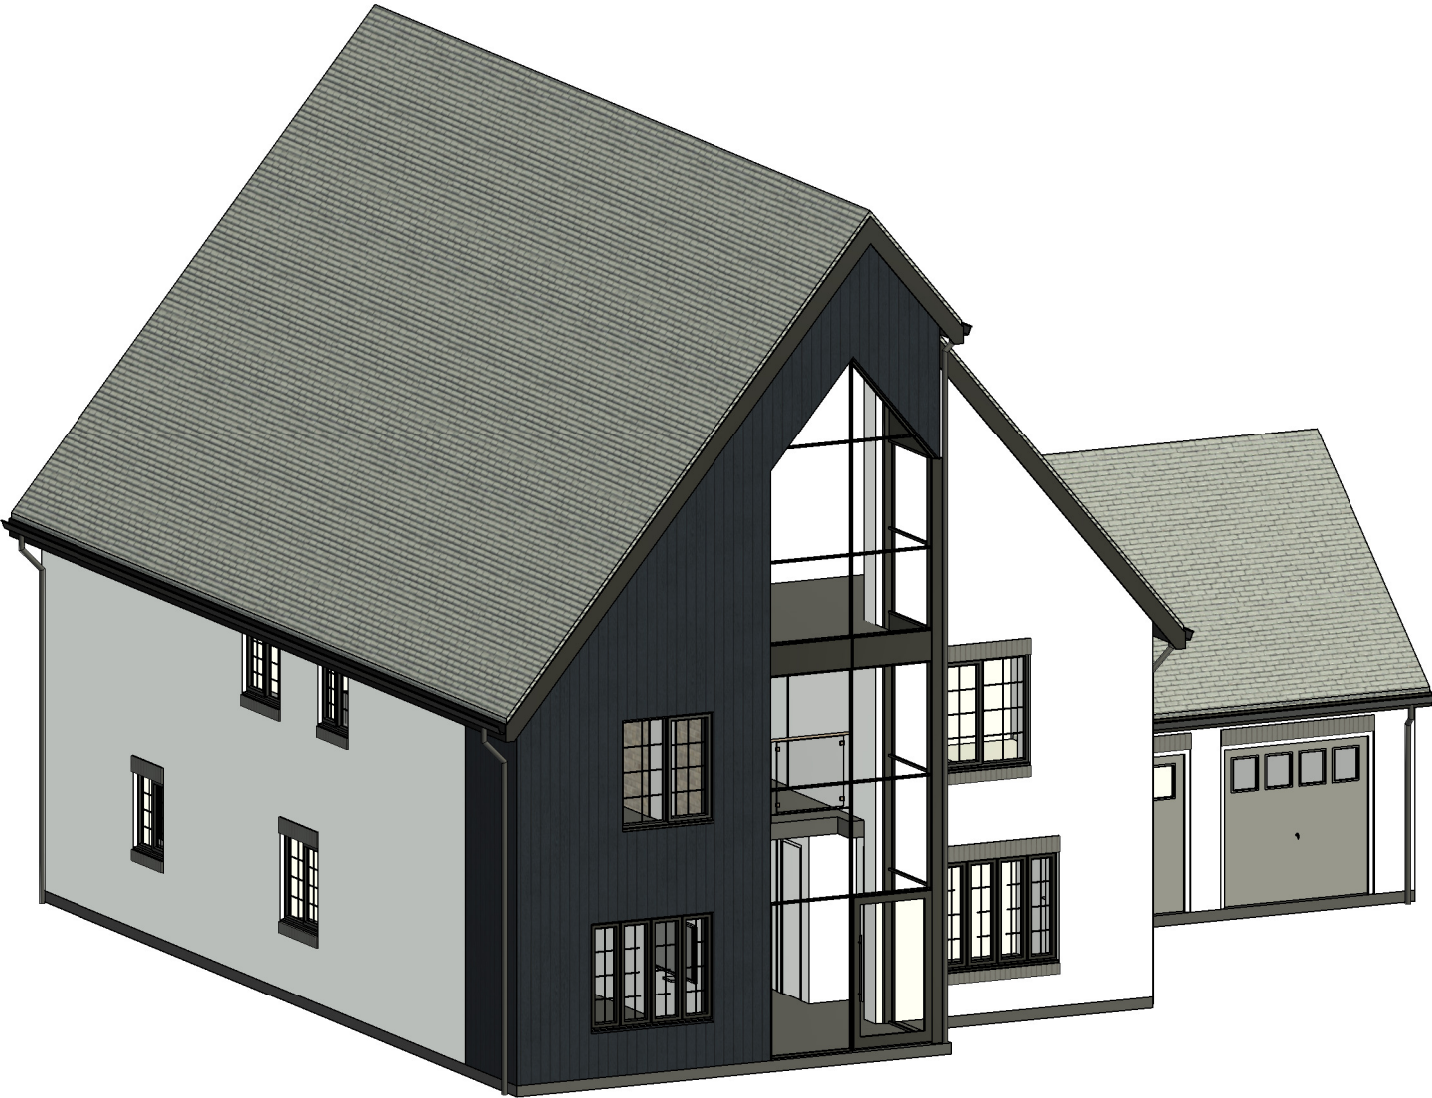


Front View




Front Elevation

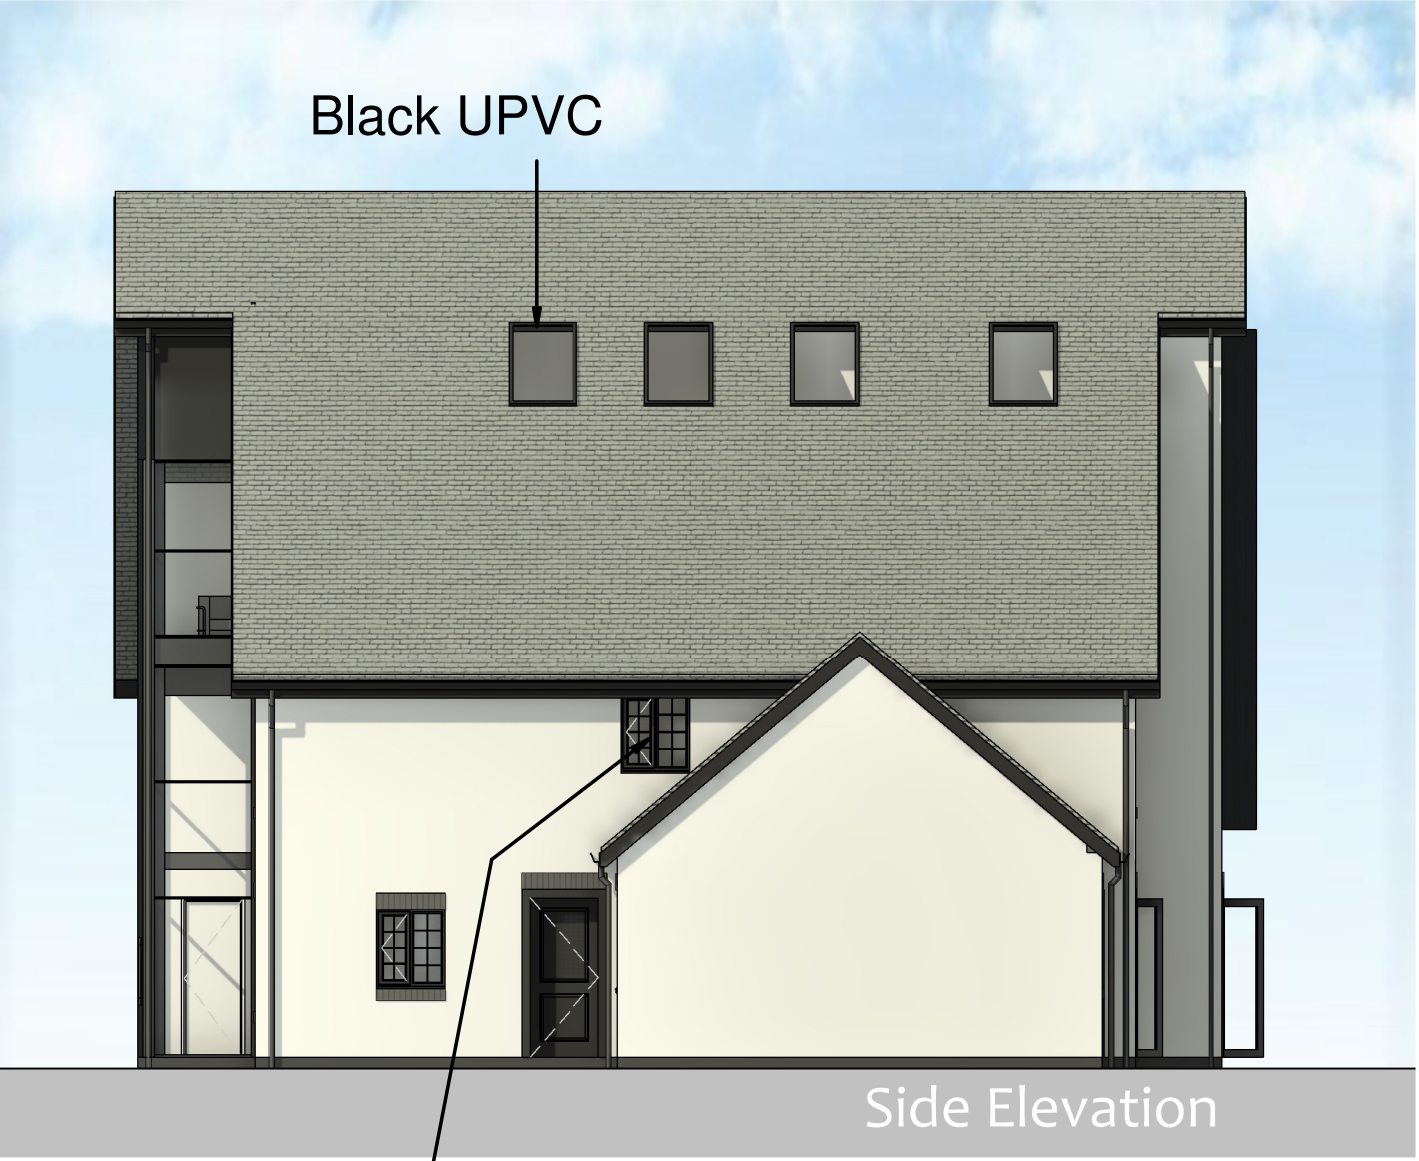

Side Elevation

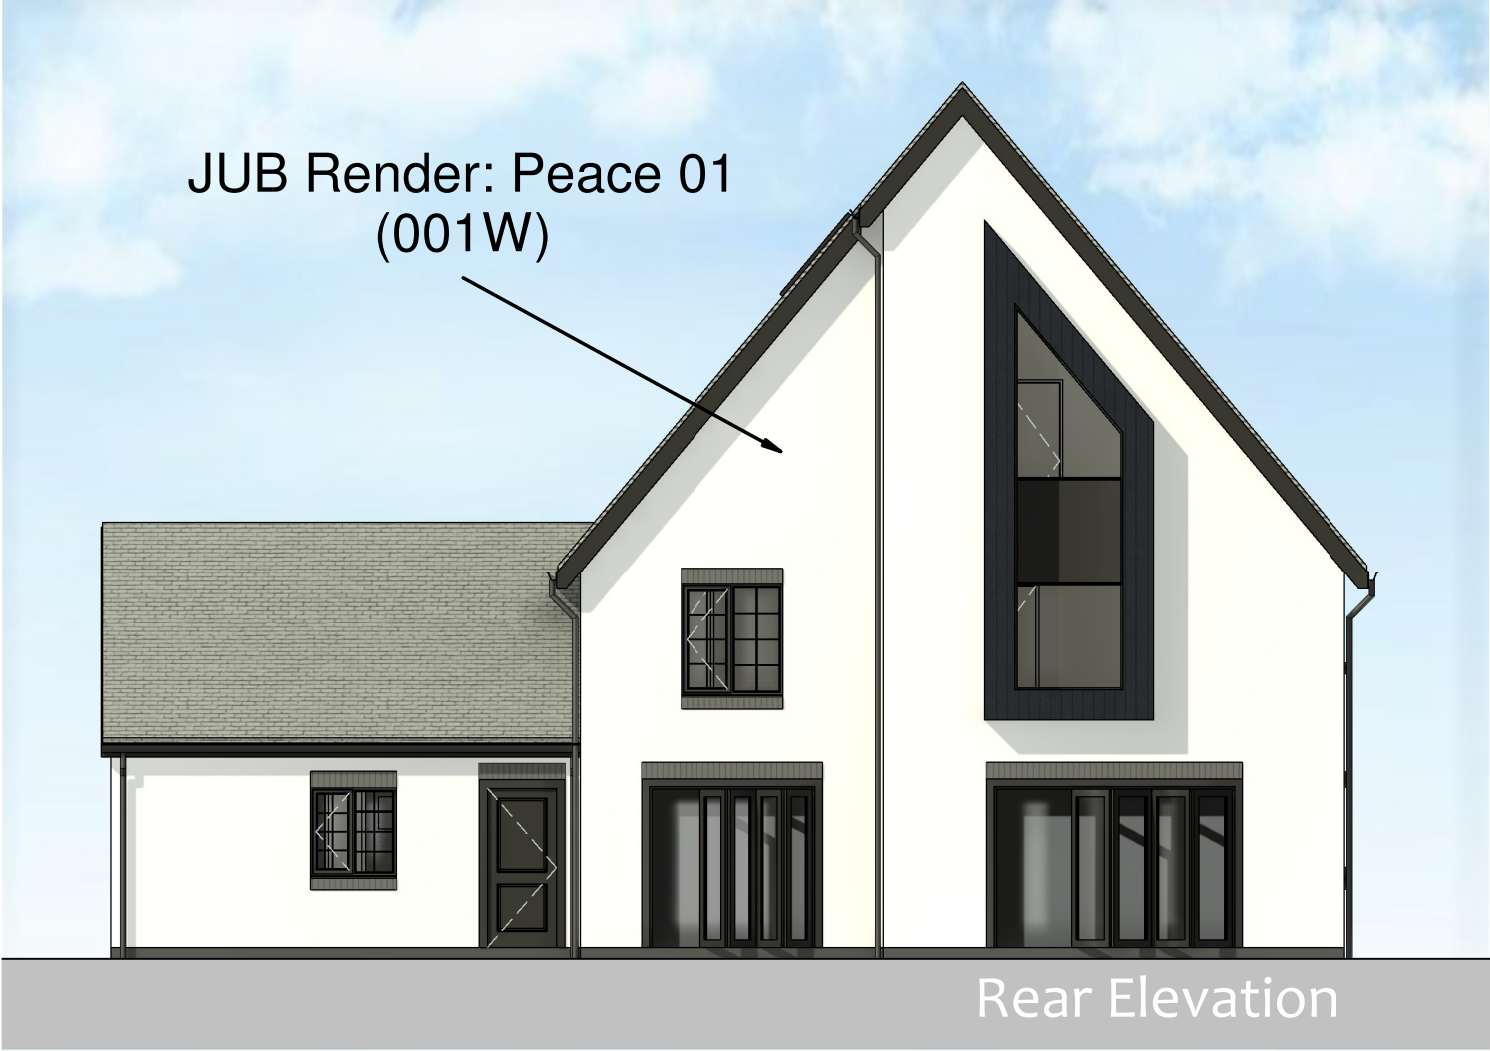

Rear Elevation

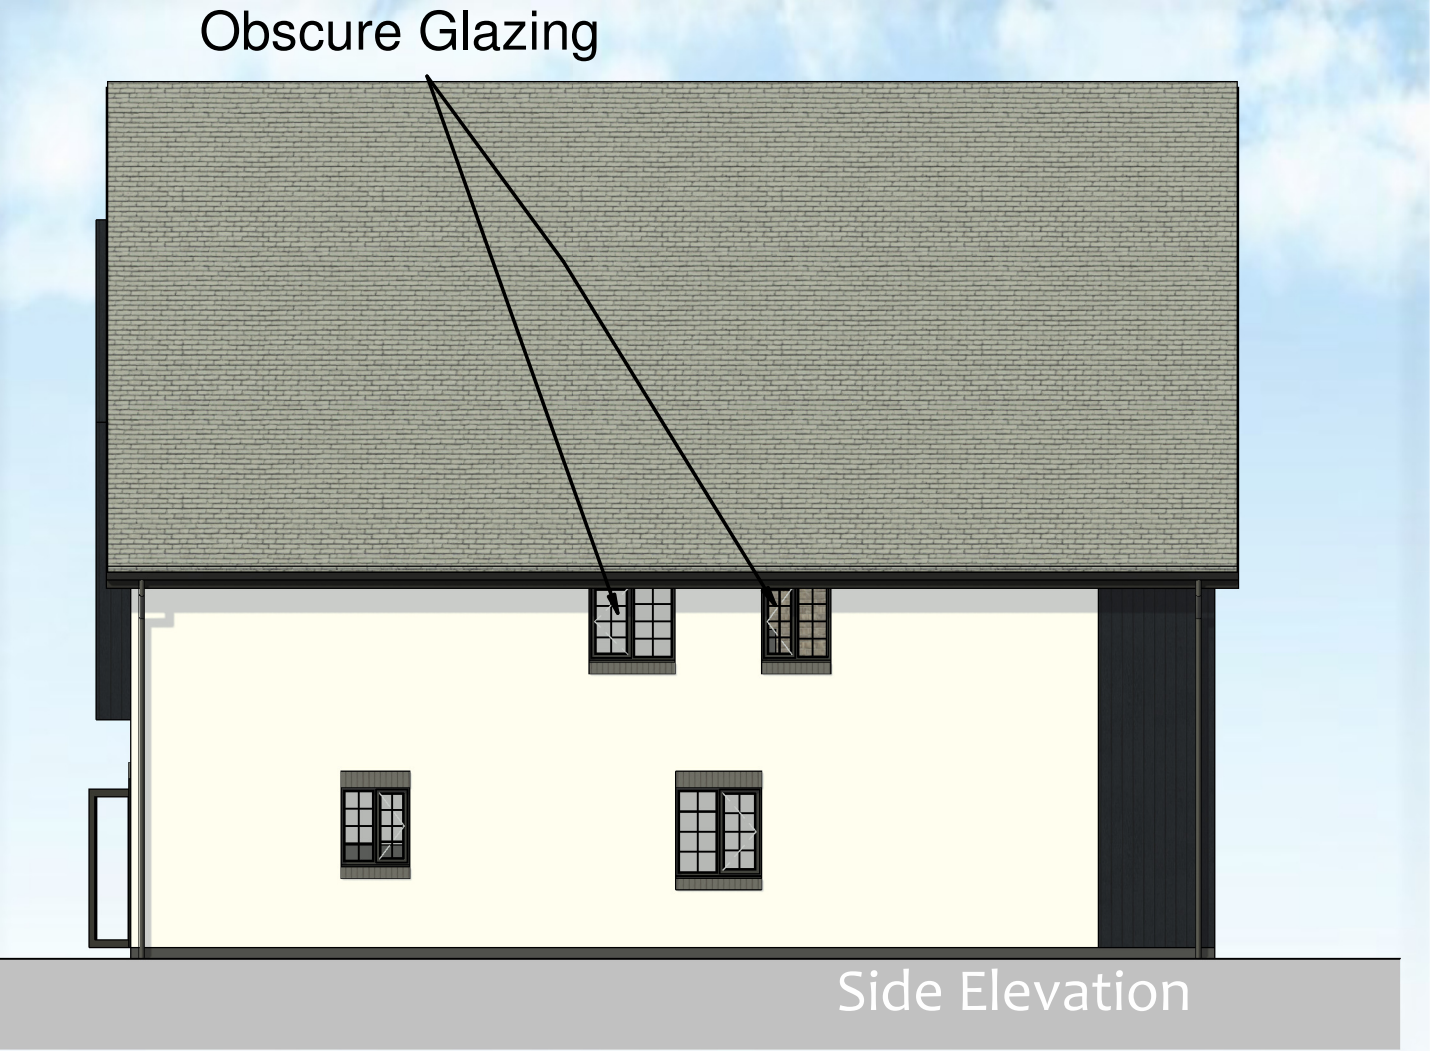

Side Elevation

Client Stronghold				hayward ARCHITECTS LTD 19 Station Road Hinckley Leicestershire LE10 1AW Tel: 01455 635 665 Fax: 01455 616 971 www.hayward-architects.co.uk	
Project Title Residential Development Breach Lane Earl Shilton					
Drawing Title House Type D				Sheet A1	Job No. 22-61 Drawing No. 22-61-PL05
Scale 1:100	Date February 2023	Author JET			
Checked by /		Status Planning			
THE COPYRIGHT OF THIS DRAWING IS RESERVED BY HAYWARD ARCHITECTS LTD. REPRODUCTION IN ANY FORM, EITHER IN WHOLE OR IN PART, IS FORBIDDEN WITHOUT THE PRIOR WRITTEN PERMISSION OF THE COPYRIGHT HOLDER. NO PART OF THIS DRAWING AND THE IT IS A TRADE SECRET AND NOT TO BE USED					