


Breach Lane, Earl Shilton.


House Type E

Plots 1 & 9

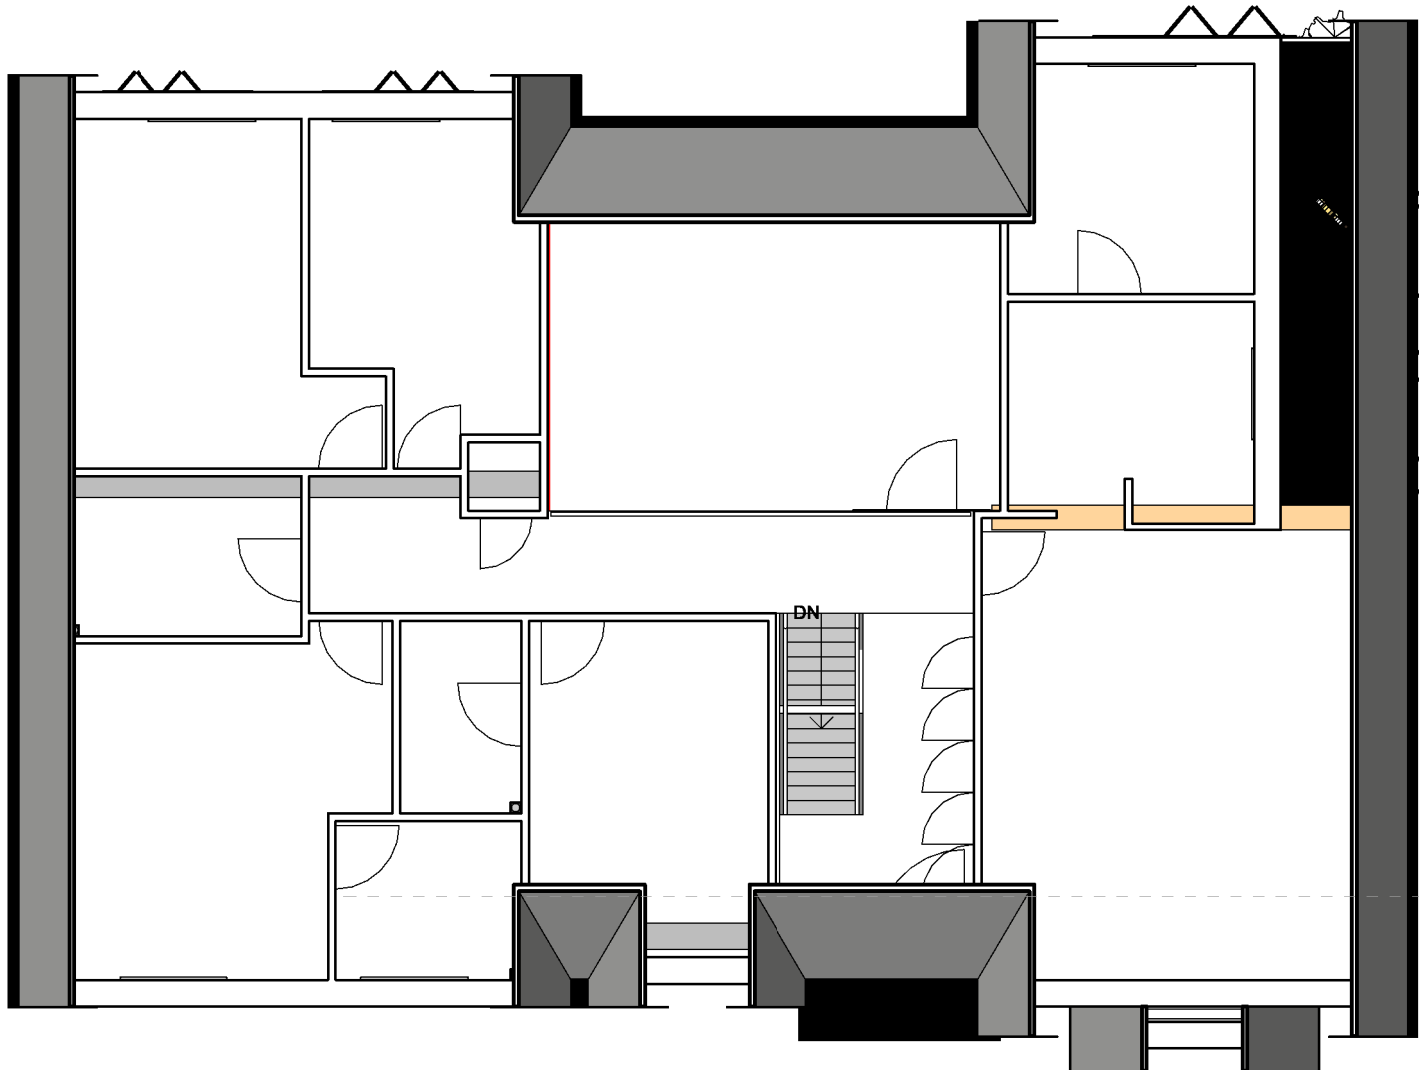


Roof Plan

Denotes Obscure Glazing

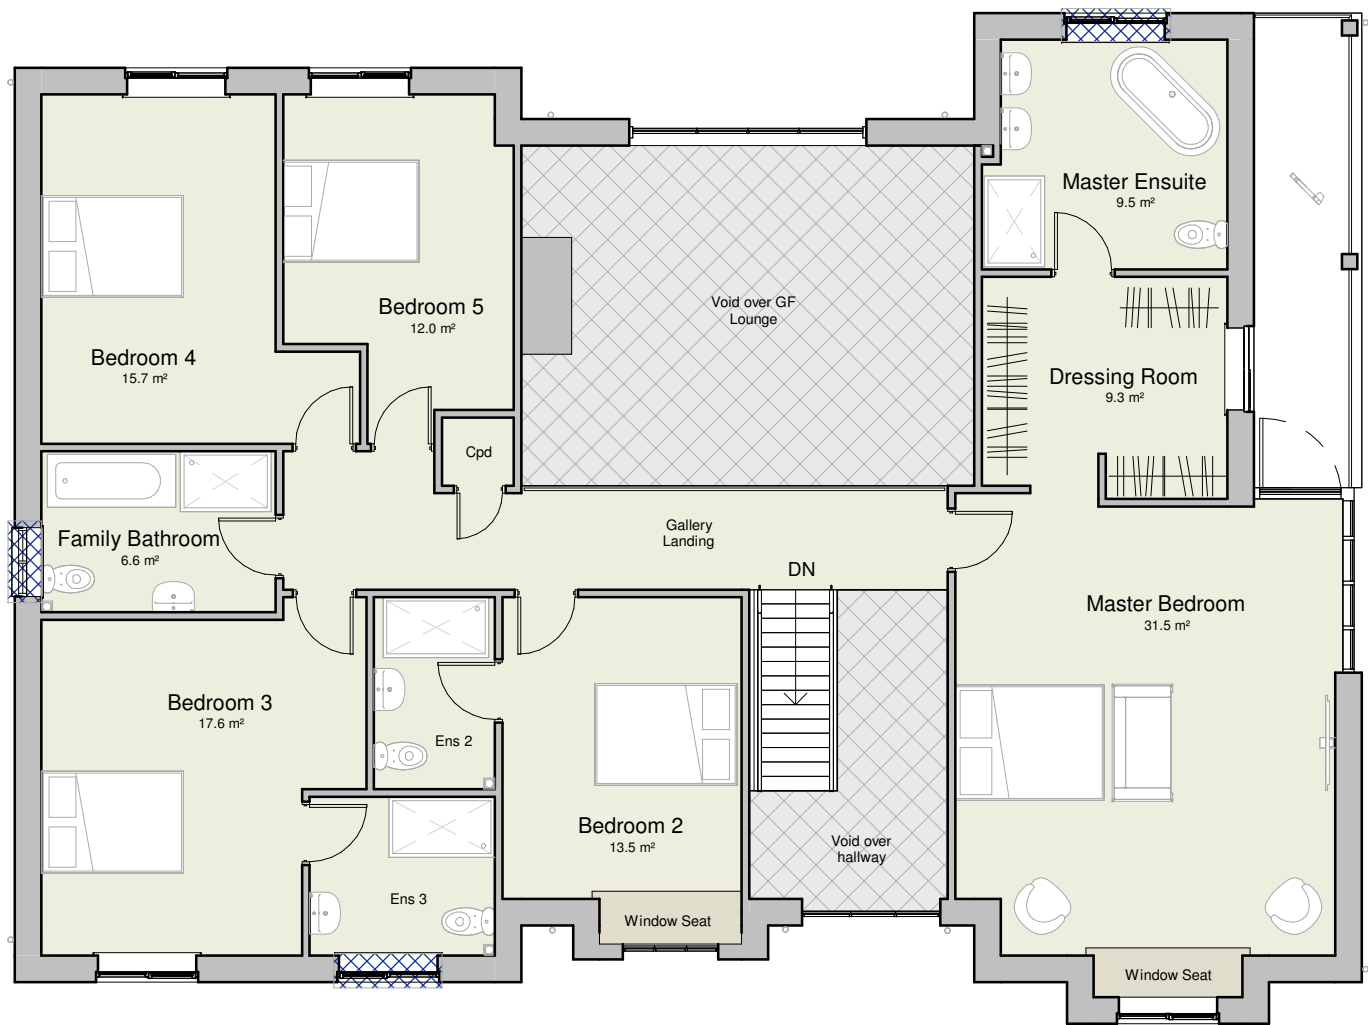


First Floor Plan

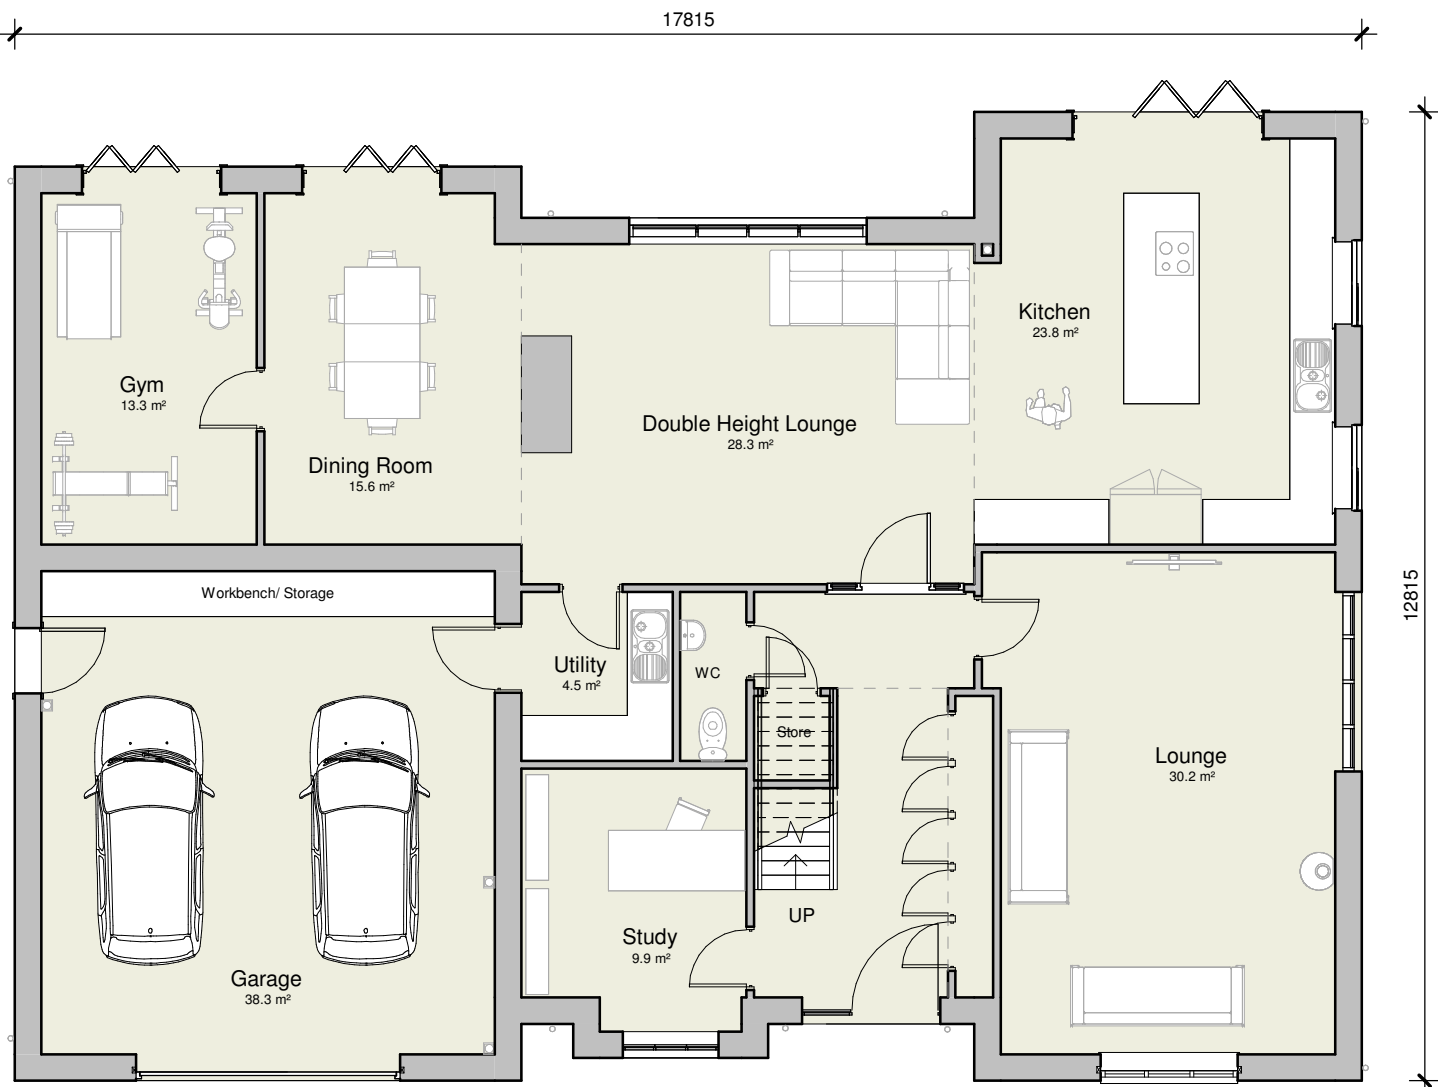

Ground Floor Plan




Proposed Front Elevation

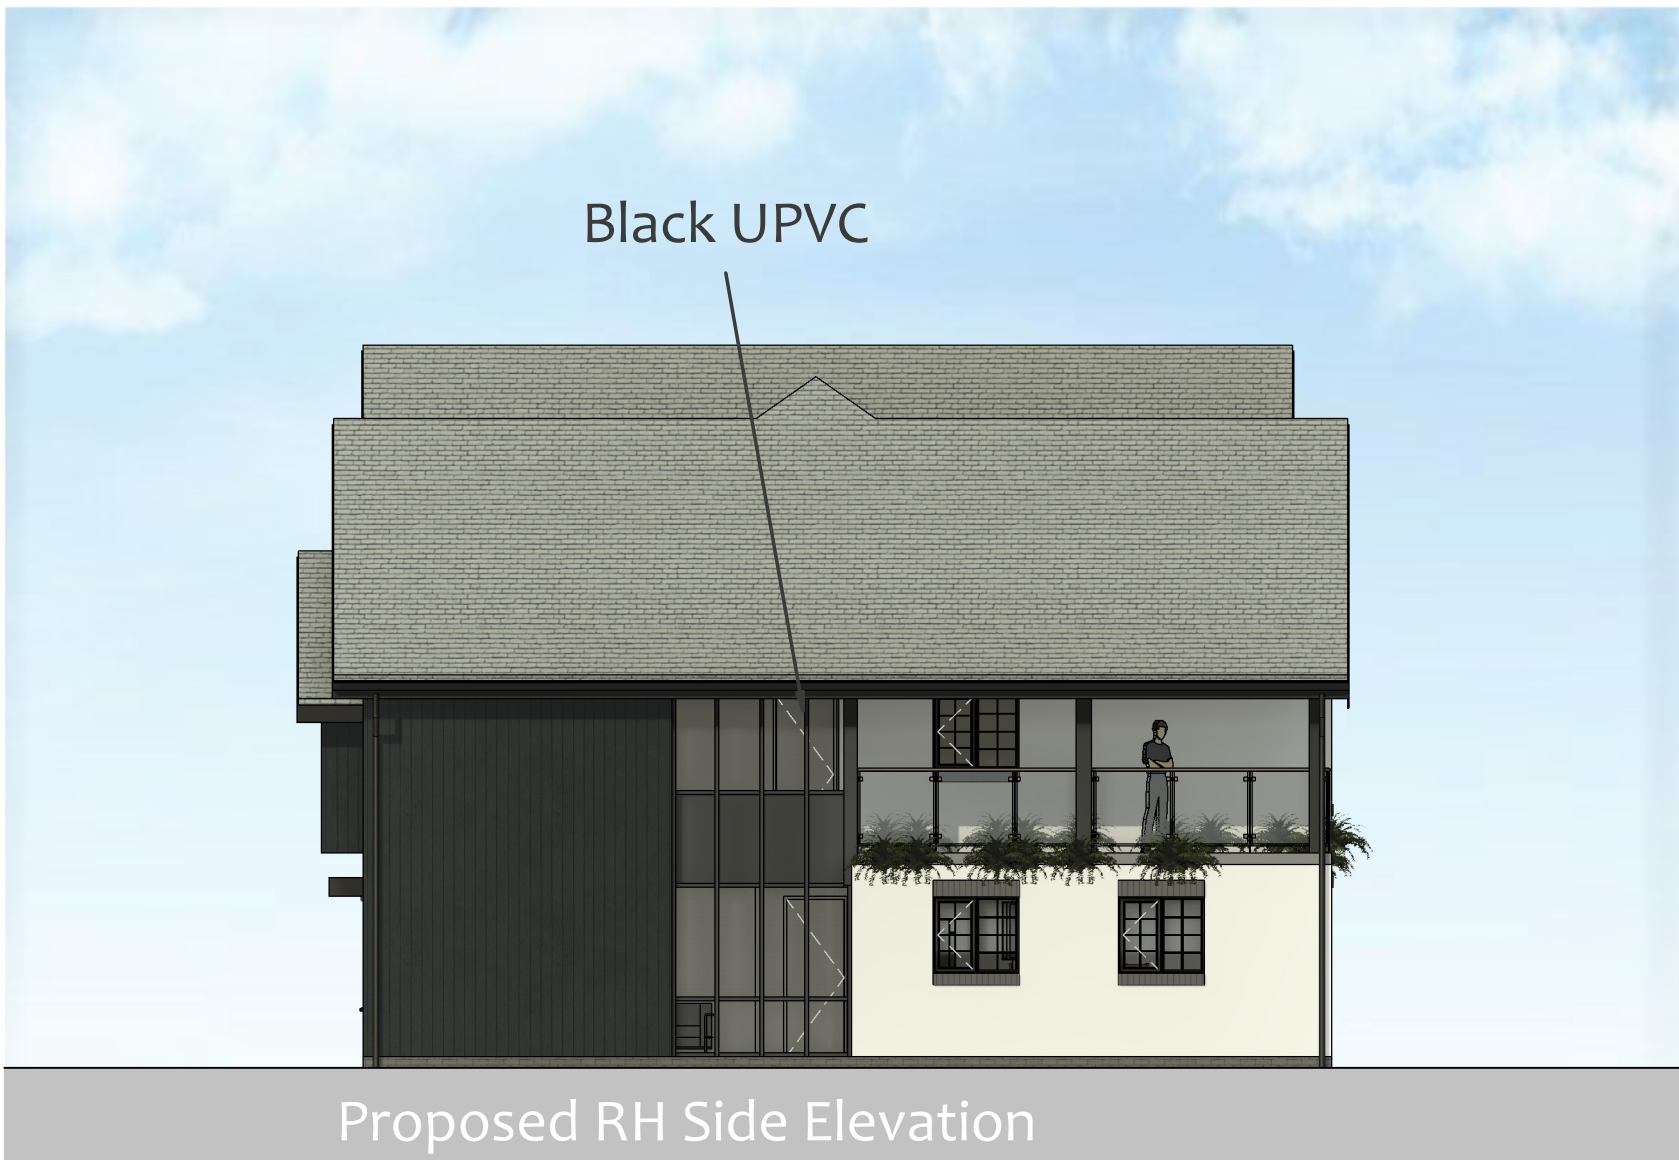

Proposed RH Side Elevation



Proposed Rear Elevation

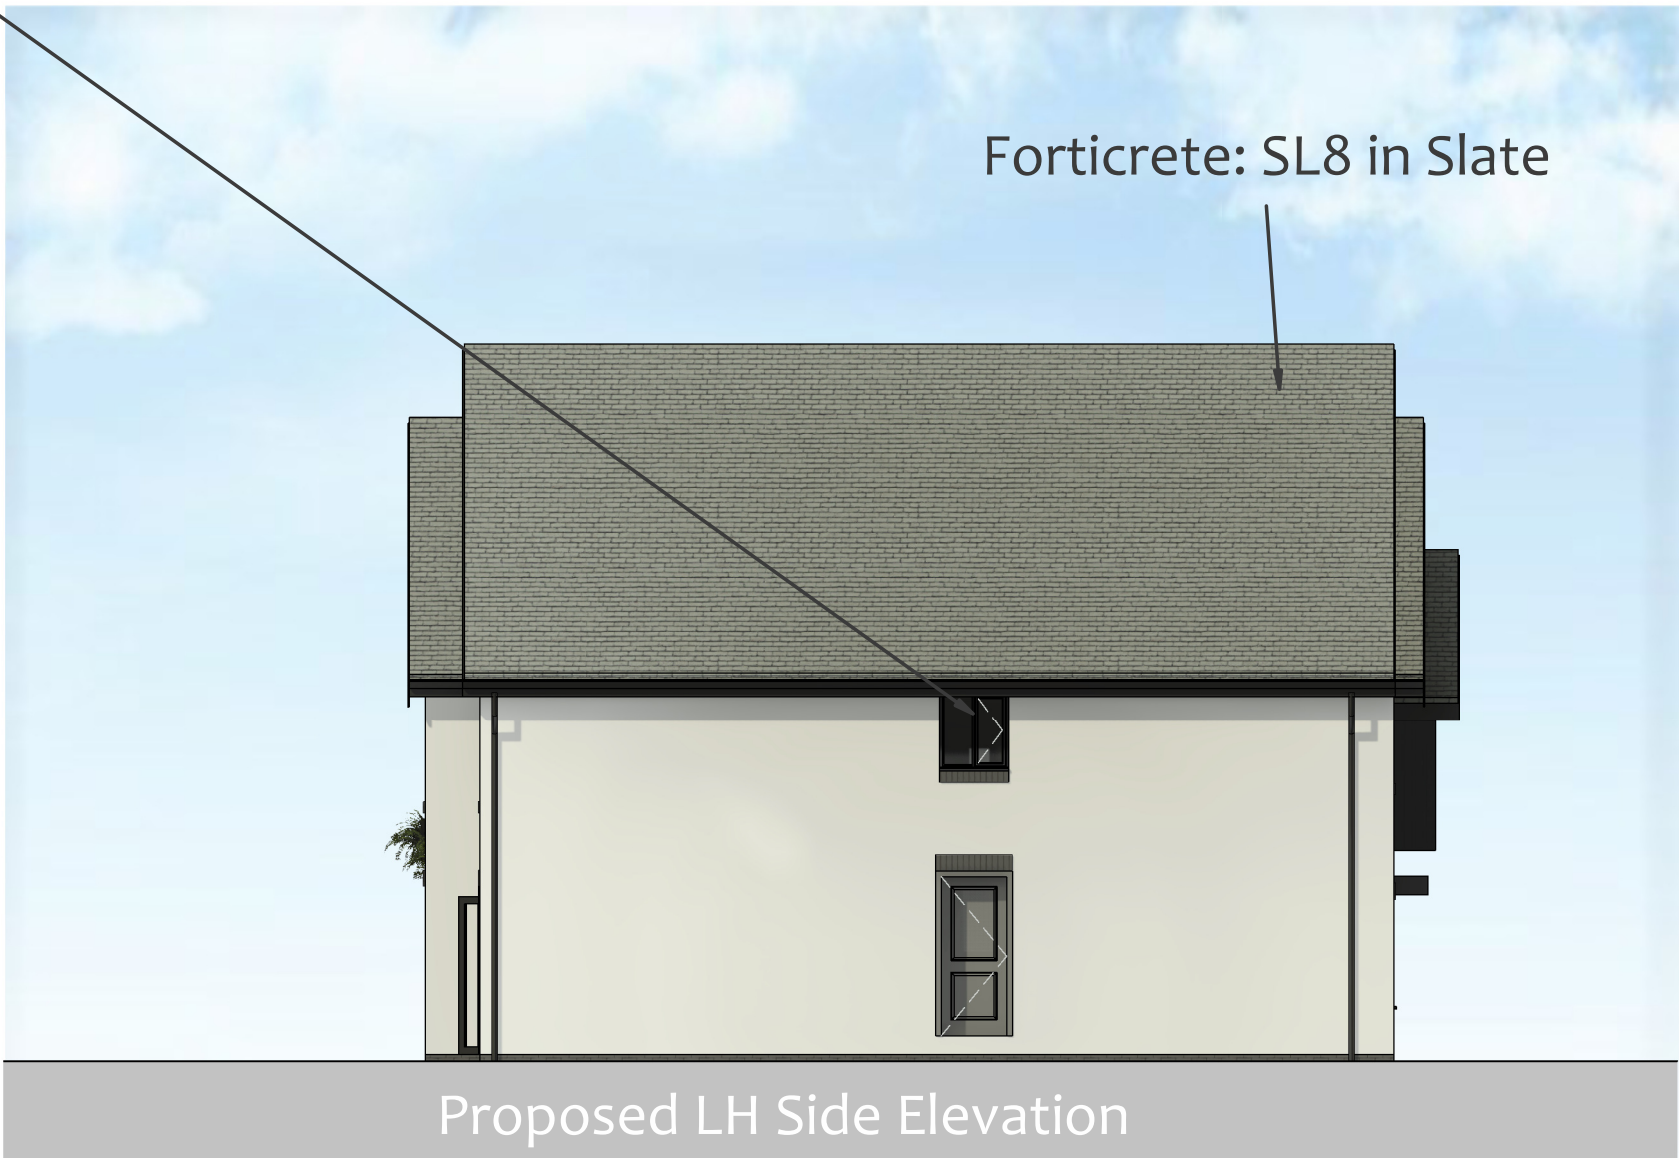

Proposed LH Side Elevation



Client Stronghold Developments		hayward ARCHITECTS LTD	
Project Title Breach Lane Earl Shilton		19 Station Road Hinckley Leicestershire LE10 1AW Tel: 01455 635 665 Fax: 01455 618 971 www.hayward-architects.co.uk	
Drawing Title Proposed House Type E			
Scale 1:100	Date February 2023	Sheet A1	Job No. 22-61
Author JET	Checked by -		Drawing No. 22-61-PL06
The COPYRIGHT OF THIS DRAWING IS VESTED IN HAYWARD ARCHITECTS LTD. REPRODUCTION FOR ANY FORM OR MEDIUM WITHOUT THE WRITTEN PERMISSION OF THE FIRM IS STRICTLY FORBIDDEN. THIS DRAWING IS THE PROPERTY OF HAYWARD ARCHITECTS LTD. AND MUST BE KEPT IN THE FIRM'S POSSESSION AT ALL TIMES.		Status Planning	