



Breach Lane, Earl Shilton.

House Type F


Plot 8

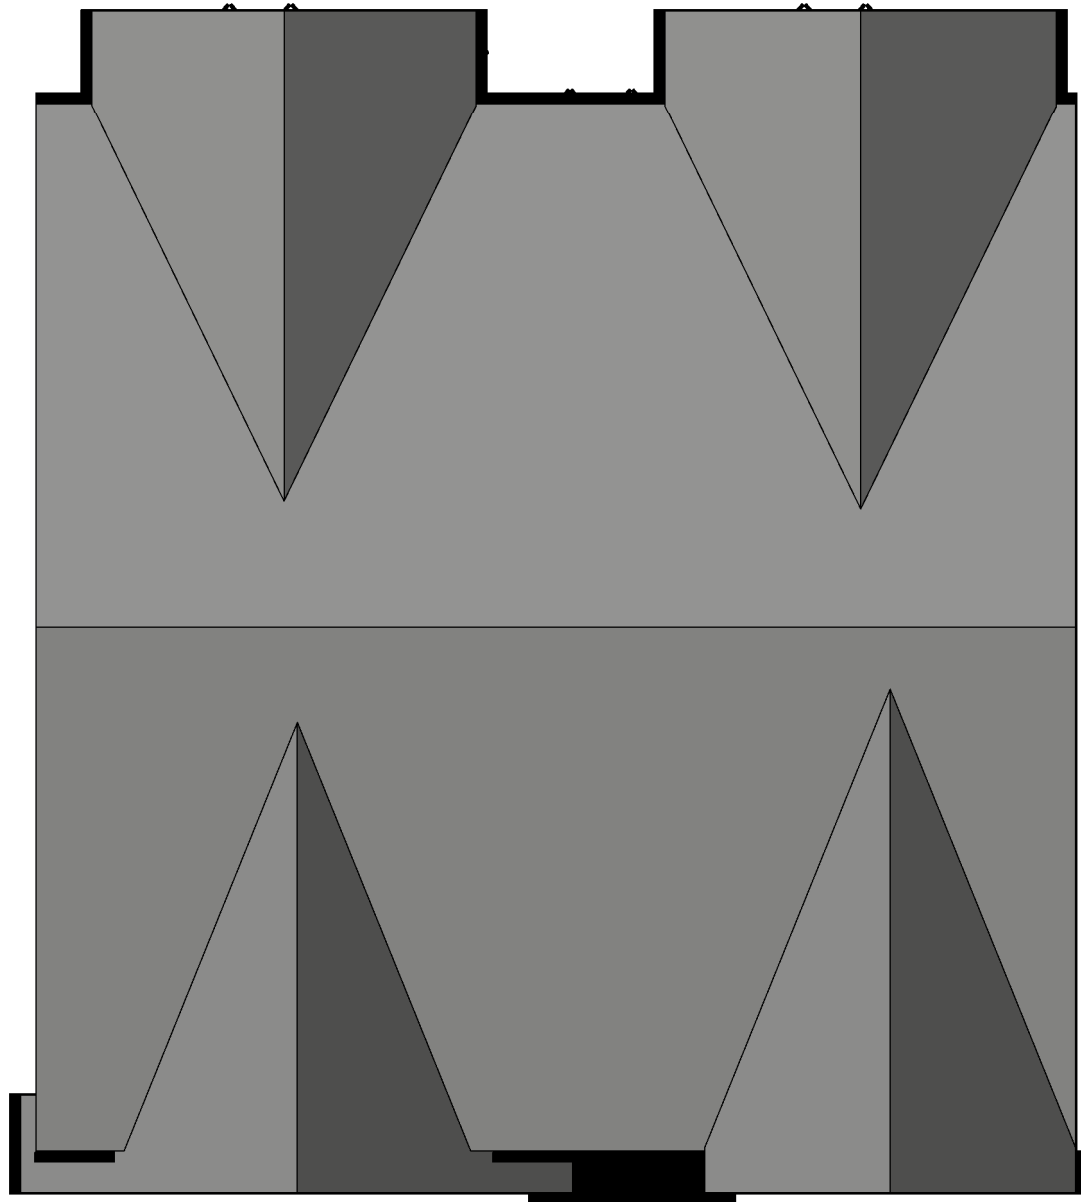


Roof Plan

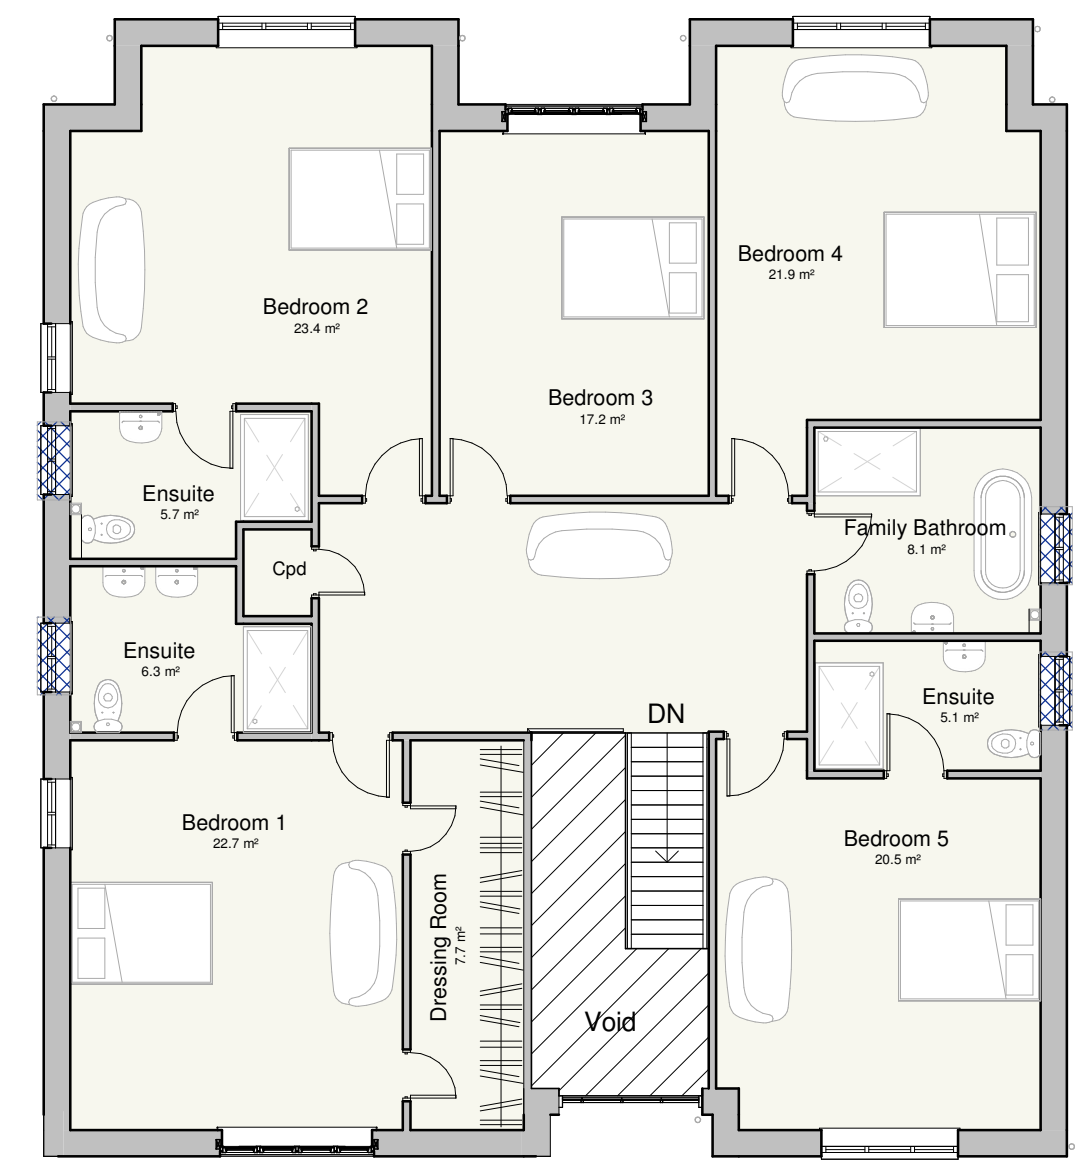

First Floor Plan

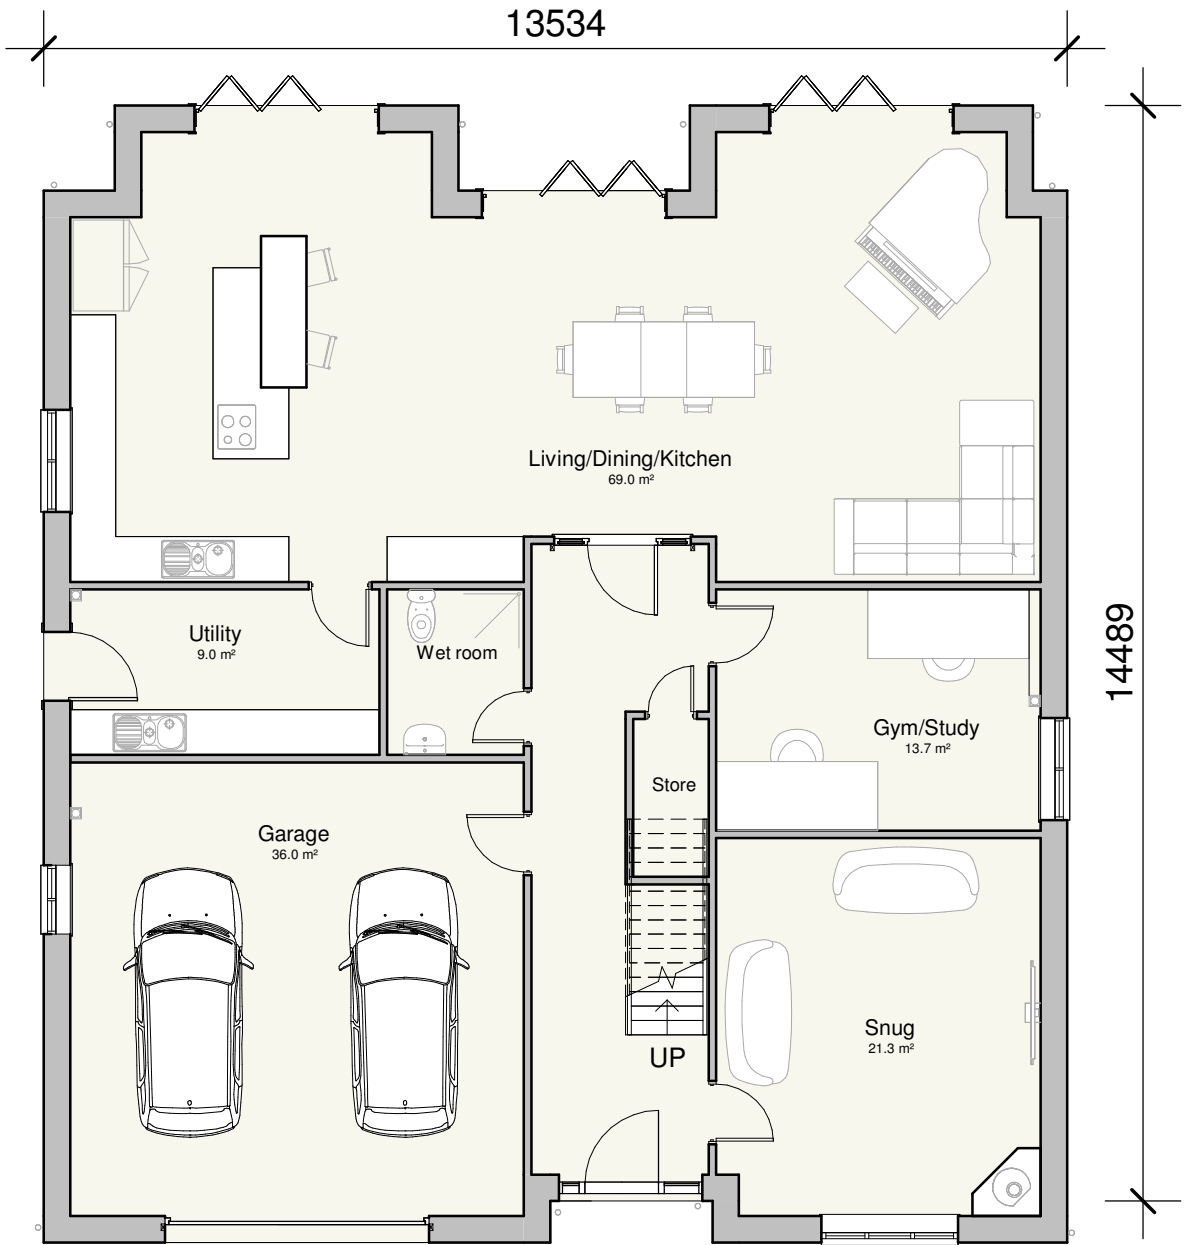


Ground Floor Plan

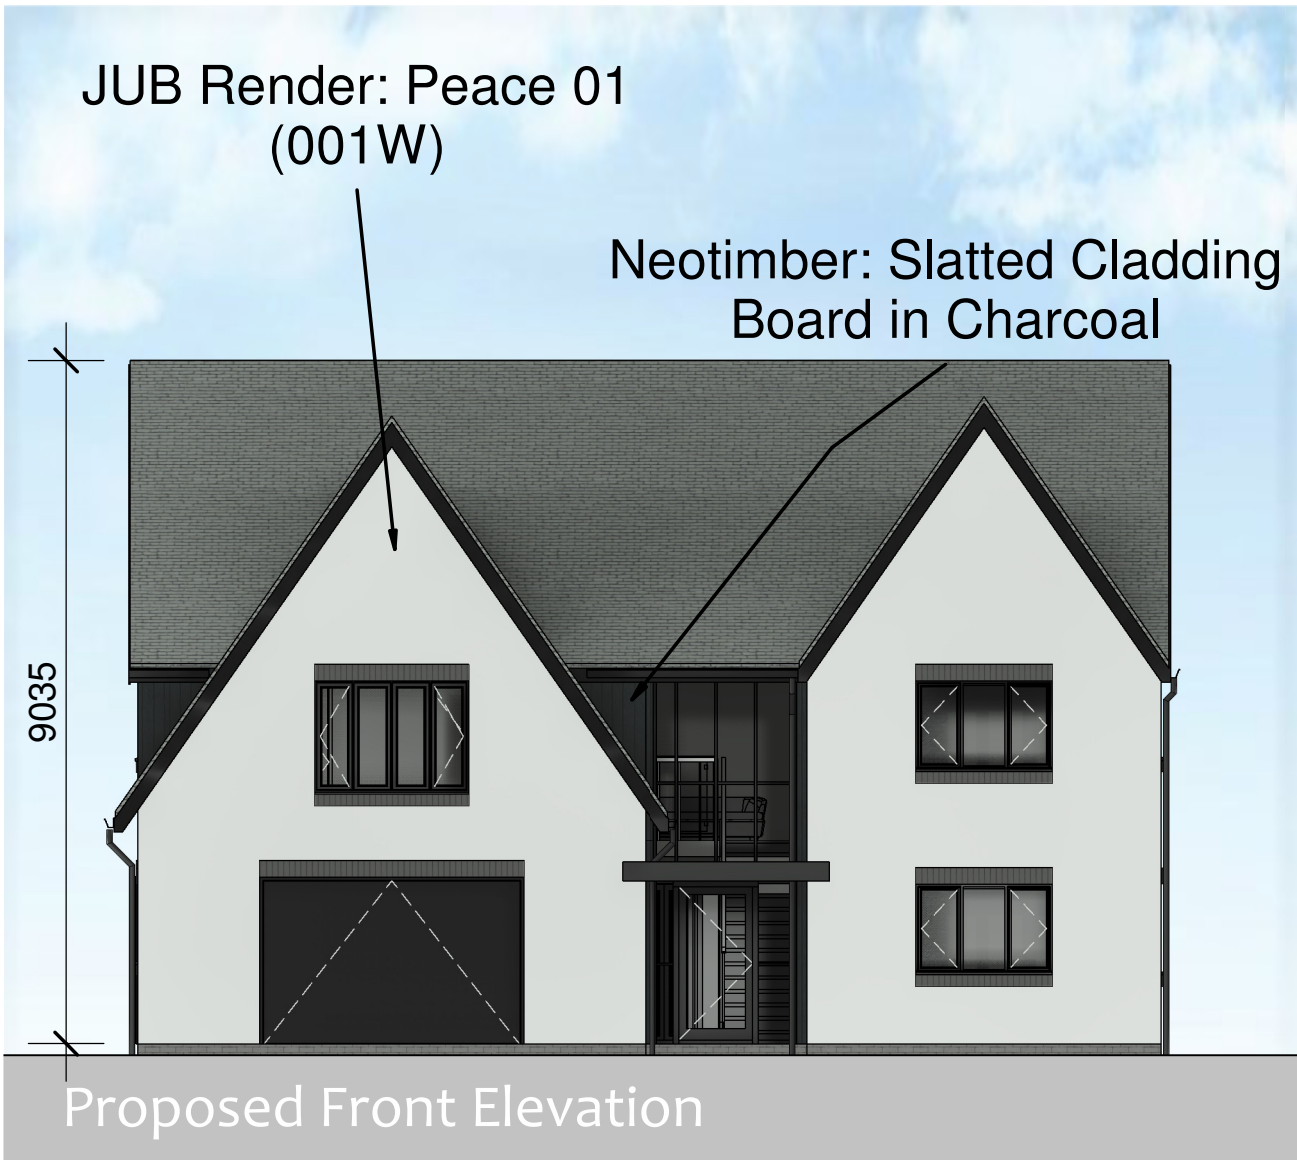

Proposed Front Elevation



Proposed Rear Elevation

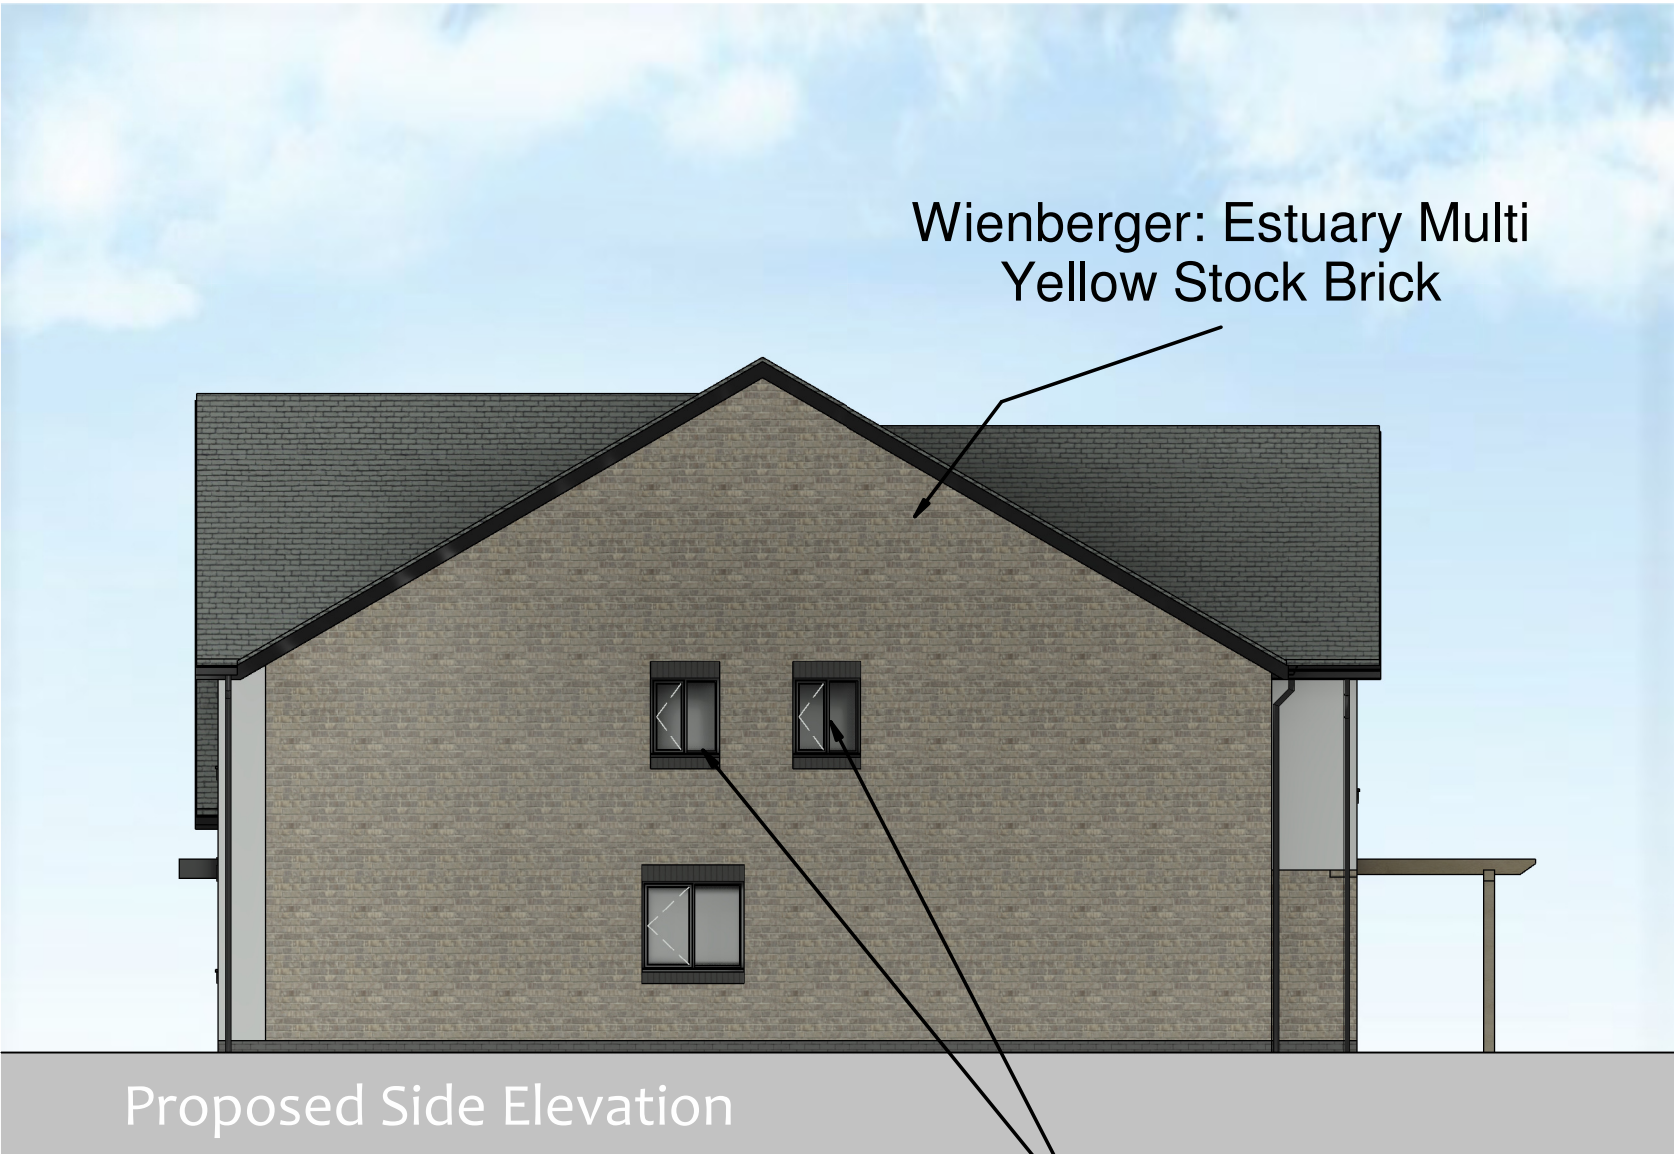

Proposed Side Elevation



Proposed Side Elevation



Client Stronghold Developments		hayward ARCHITECTS LTD 19 Station Road Hinckley Leicestershire LE10 1AW Tel: 01455 635 665 Fax: 01455 618 971 www.hayward-architects.co.uk	
Project Title Breach Lane Earl Shilton Plot 8			
Drawing Title Proposed House Type F		Job No. 22-61	
Scale 1:100	Date February 2023	Sheet A1	Drawing No. 22-61-PL07
Author JET	Checked by -		Status Planning