


Existing 1F Plan Notes

- Existing wall to be modified to fit new staircase.

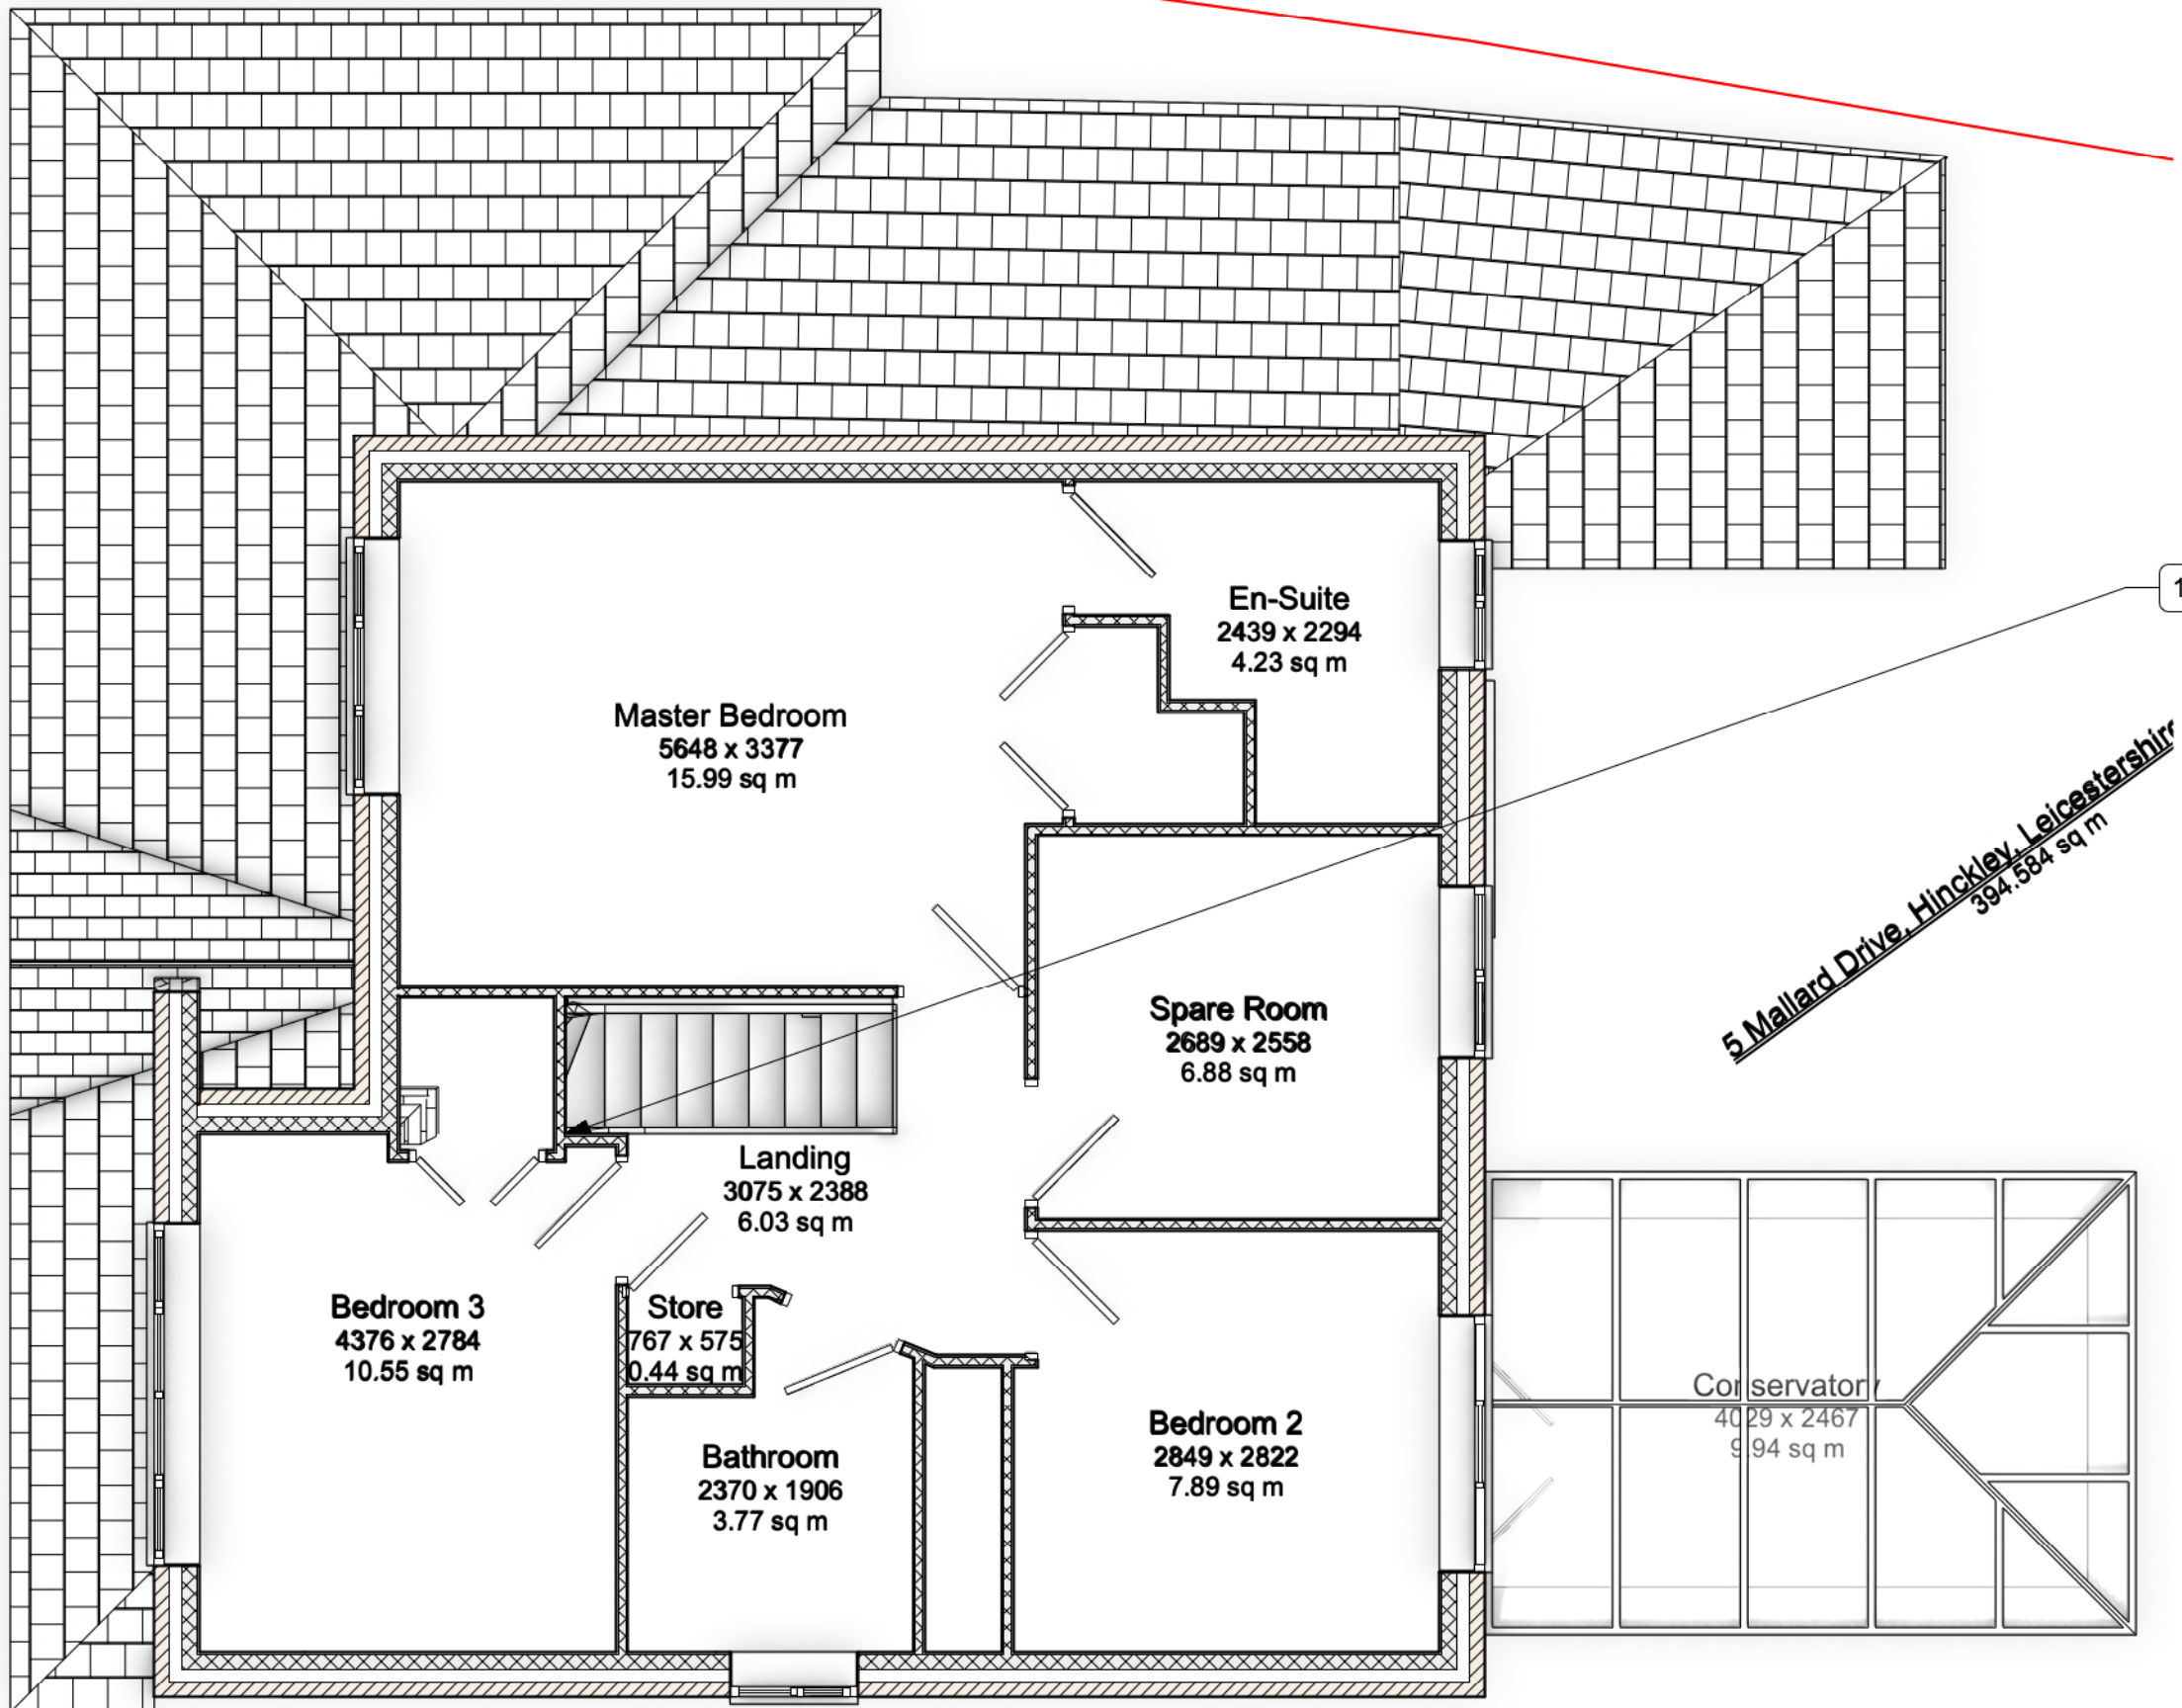

1 First Floor Plan - Existing
Scale: 1:50



THE DESIGN SOCIAL



134 Kirkby Road Barwell LE9 8FN UK
T: +44 (0)1455 446521 F: +44 (0)1455 446521
E: admin@thedesignsocial.com

GENERAL DRAWING NOTES

© This drawing is not to be shown to any Third Party unless agreed by The Design Social.

This drawing shows 'design intent' only.
It is the responsibility of the appointed contractor to finalise development, using specialists approved by The Design Social, & produce detailed working drawings.
ALL working drawings to be approved by The Design Social prior to manufacture.

REV.	DATE	NOTES	REV.
			BY

THE DESIGN SOCIAL



Bini Babu			
1 Mallard Drive, Hinckley, LE10 0GN			
Existing First Floor Plan			
AUTHOR	O.R.	DATE	22/07/2025
APPROVED	B.B.	SCALE	1:50 @ A3
DRAWING No.	0395	READ WITH	0395 (A) GA 001
Project No.	0395	Type	(A)
Area	1F	Number	005
Rev			
DRAWING STATUS			
Planning			