


Proposed GF Plan Notes

1. Proposed extension to rear of property.
Extension to be of insulated cavity brick &
2. New uPVC double glazed window.
block construction.
3. New structural opening into new
extension, with steels placed overhead.
4. New uPVC sliding folding doors to be
double glazed.



1 Ground Floor Plan - Proposed
Scale: 1:50

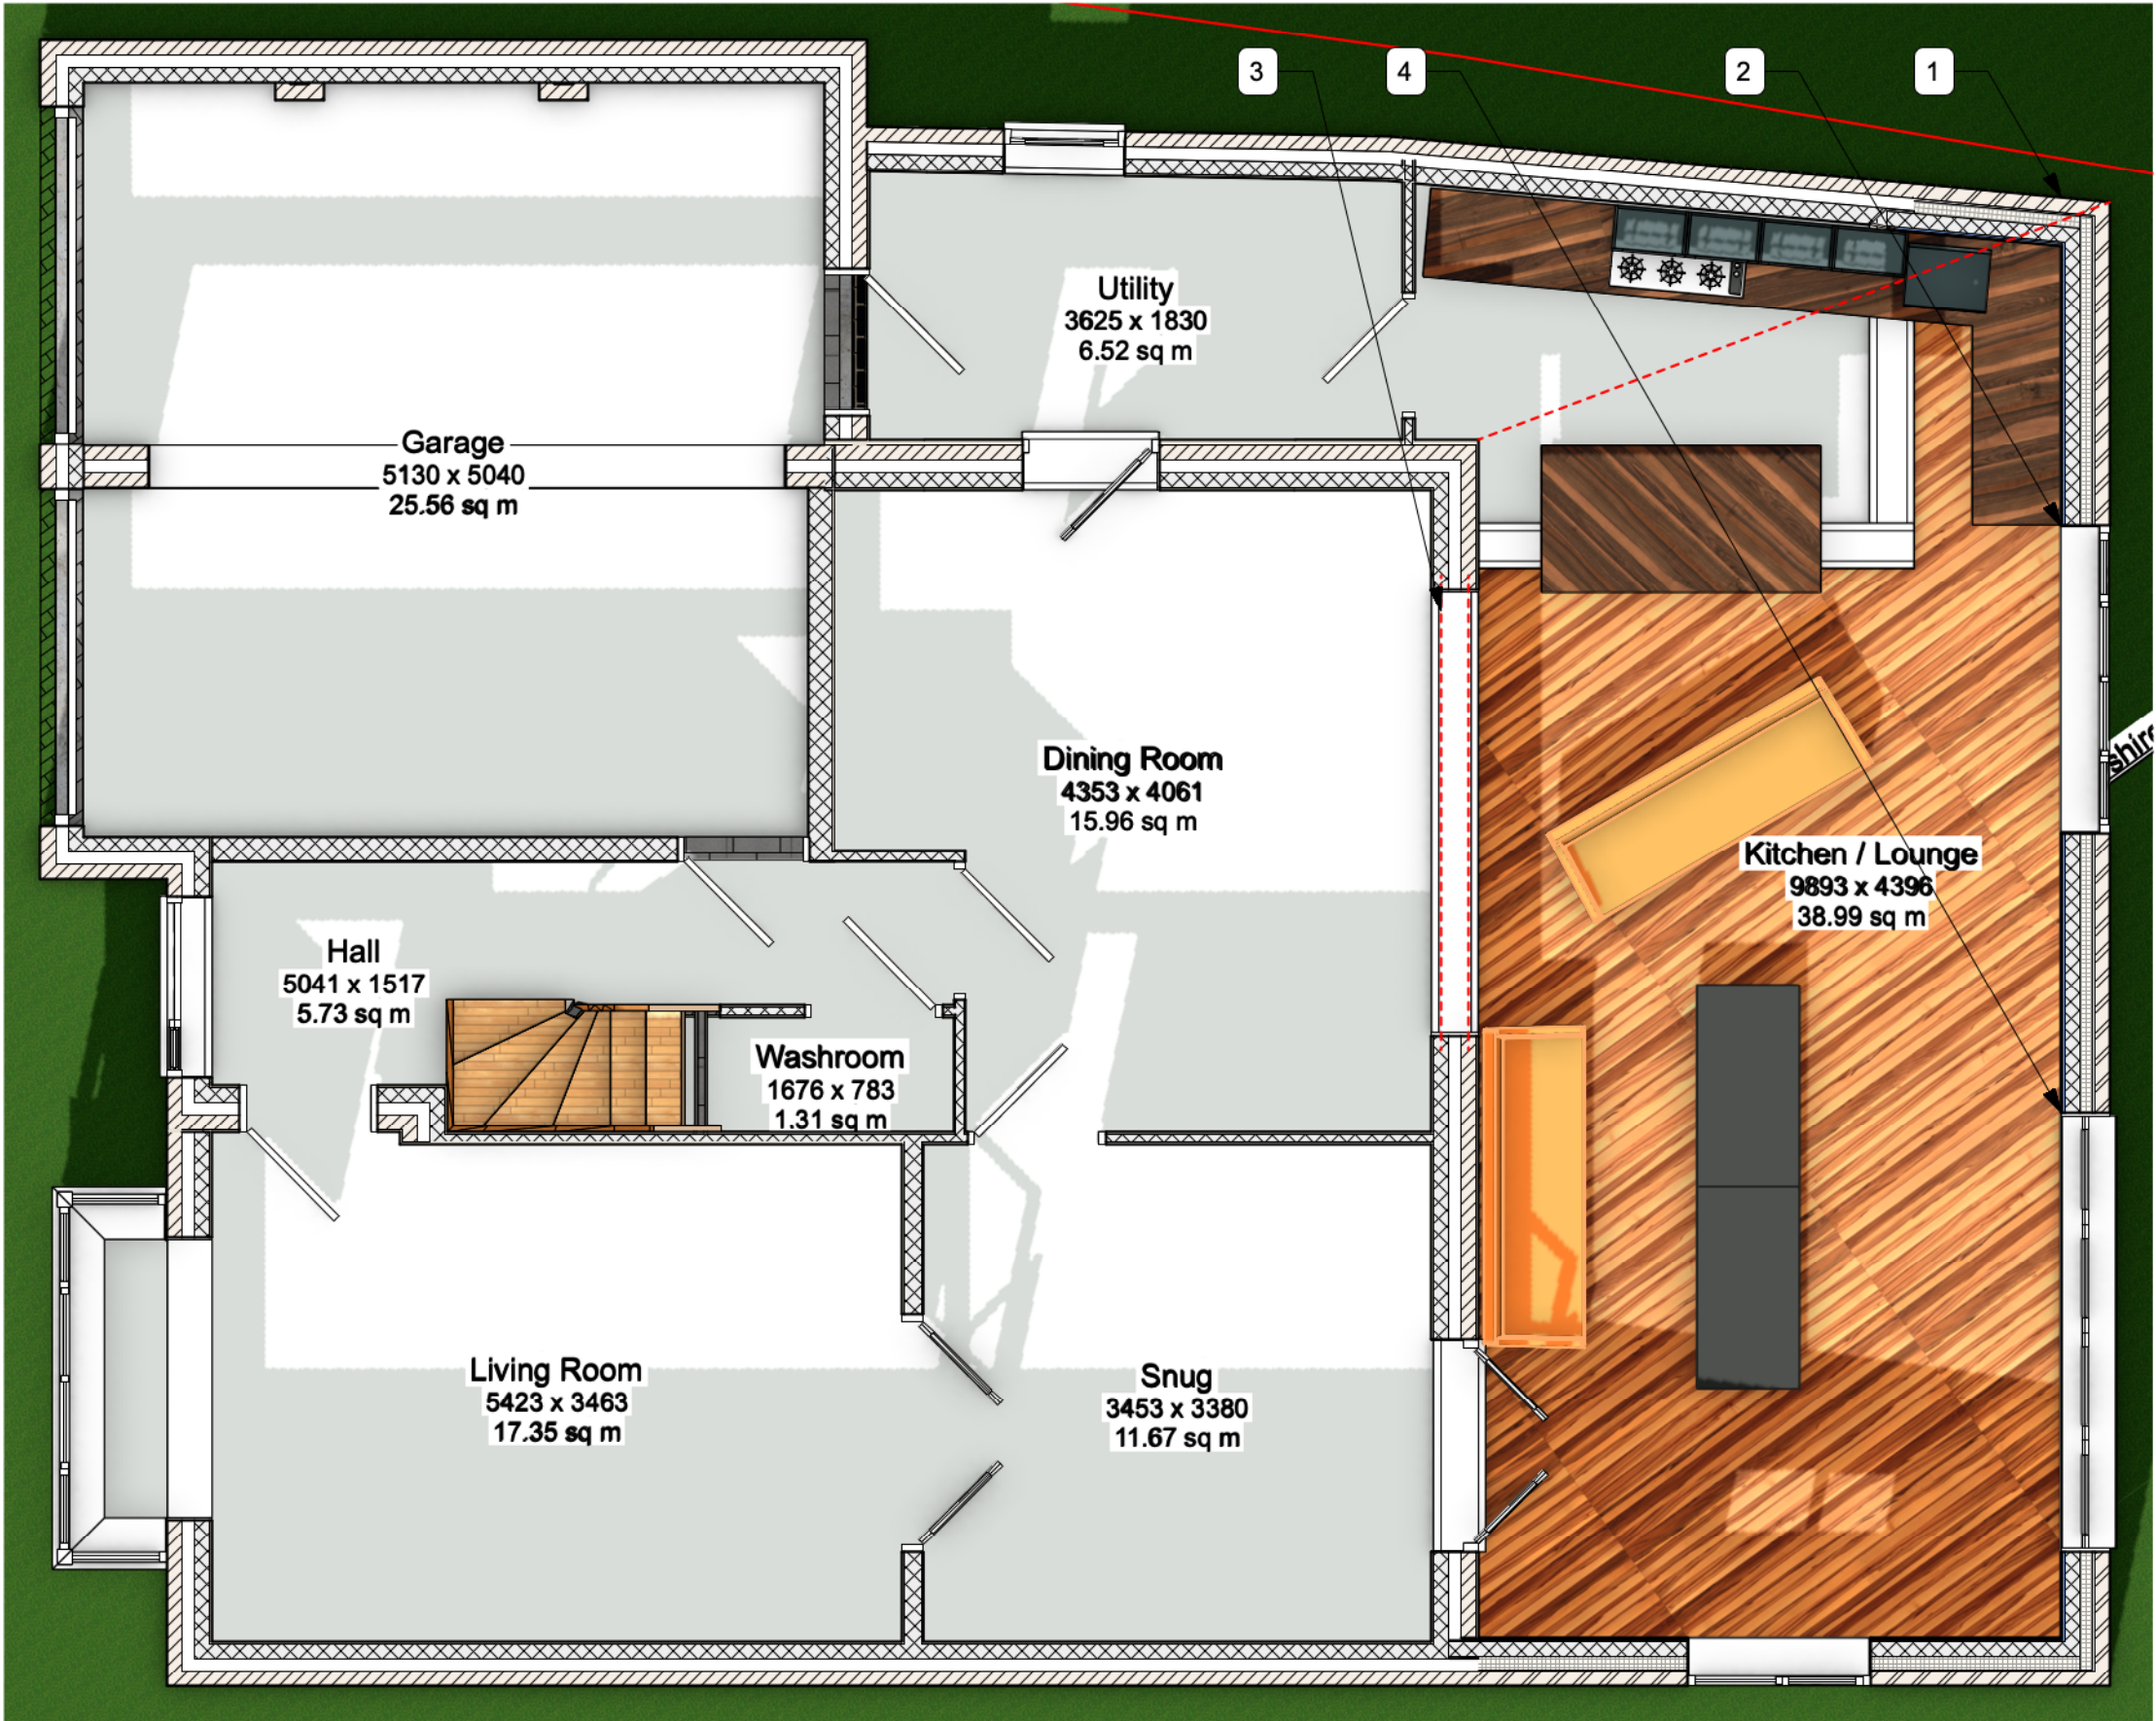

THE DESIGN SOCIAL

134 Kirkby Road Barwell LE9 8FN UK
T: +44 (0)1455 446521 F: +44 (0)1455 446521
E: admin@thedesignsocial.com

GENERAL DRAWING NOTES

© This drawing is not to be shown to any Third Party unless agreed by The Design Social.

This drawing shows 'design intent' only.
It is the responsibility of the appointed contractor to finalise development, using specialists approved by The Design Social, & produce detailed working drawings.
ALL working drawings to be approved by The Design Social prior to manufacture.

REV.	DATE	NOTES	REV. BY
------	------	-------	---------

THE DESIGN SOCIAL

Bini Babu			
1 Mallard Drive, Hinckley, LE10 0GN			
Proposed Ground Floor Plan			
AUTHOR	O.R.	DATE	22/07/2025
APPROVED	B.B.	SCALE	1:50 @ A3
READ WITH	0395 (A) GA 001	DRAWING No.	0395 (A) GF 008
Project No.	Type	Area	Number
DRAWING STATUS	Planning		