



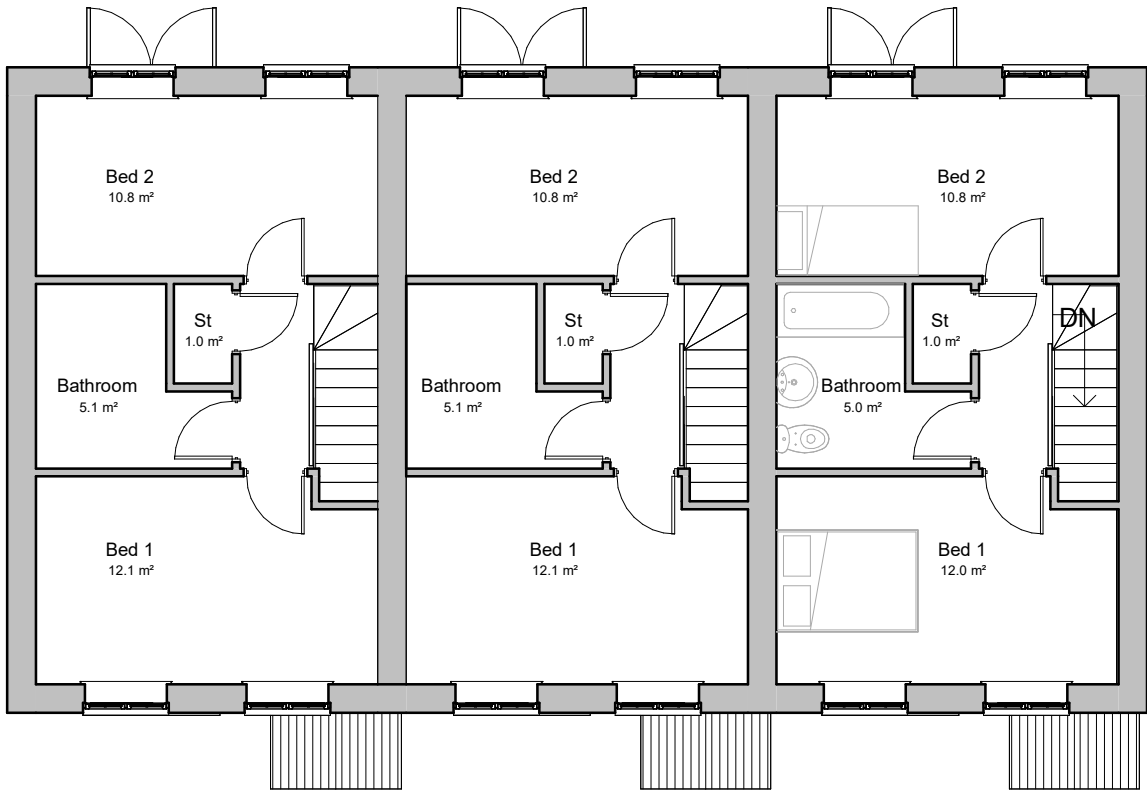

First Floor Plan

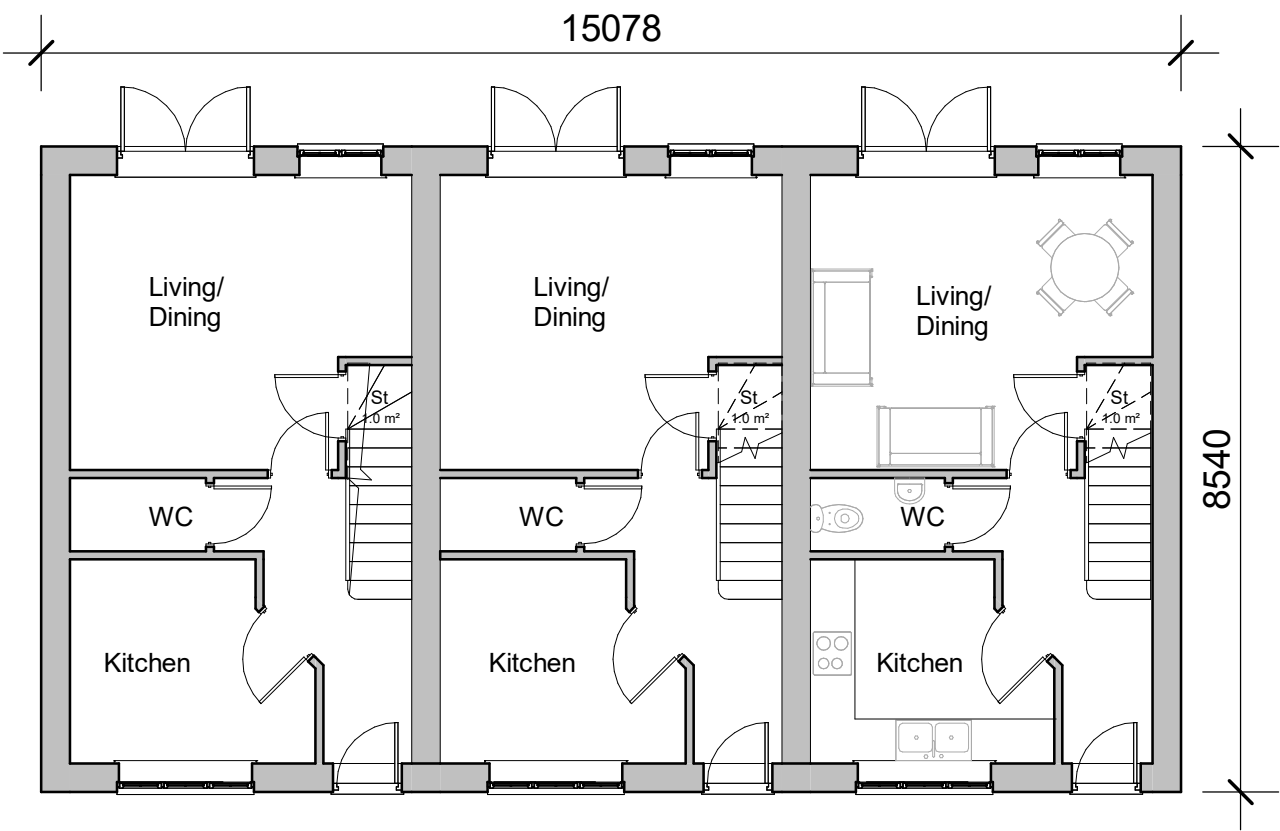


Ground Floor Plan




Front Elevation



Rear Elevation

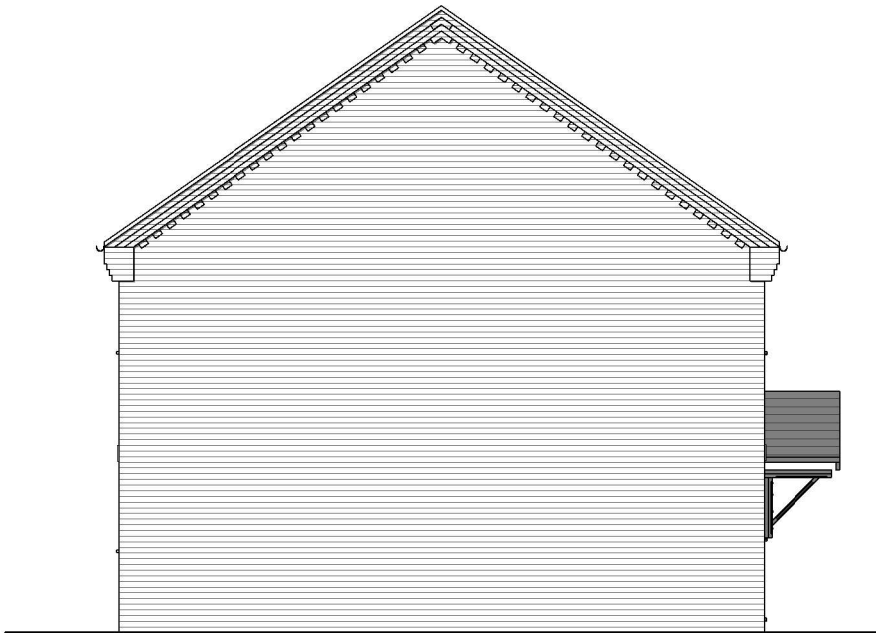

Side Elevation

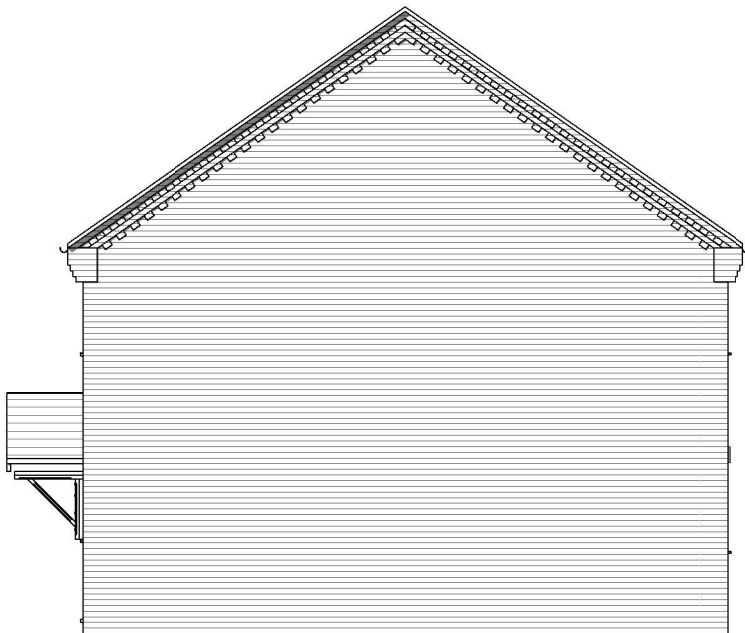

Side Elevation

Floor Area - 70.6 m²
- 760 ft²

2BAff-SG

Client Cartwright Homes		hayward ARCHITECTS LTD 	
Project Title Special Housetypes Stoke Golding		19 Station Road Hinckley Leicestershire LE10 1AW Tel: 01455 635 665 Fax: 01455 618 971 www.hayward-architects.co.uk	
Drawing Title Plans & Elevations			
Scale 1:100	Sheet A2	Job No. 25-31	Drawing No. HT11a
Author JET			
Date Aug '25			
THE COPYRIGHT OF THIS DRAWING IS VESTED IN HAYWARD ARCHITECTS LTD. REPRODUCTION IN ANY FORM, EITHER IN WHOLE OR IN PART IS FORBIDDEN WITHOUT THE PRIOR WRITTEN PERMISSION OF THE COPYRIGHT HOLDER. DO NOT SCALE FROM DRAWING AND ONLY FIGURED DIMENSIONS ARE TO BE USED		Status Planning Application	